


A1  
1  
2  
3  
4  
5  
6  
7  
8  
9  
10  
11

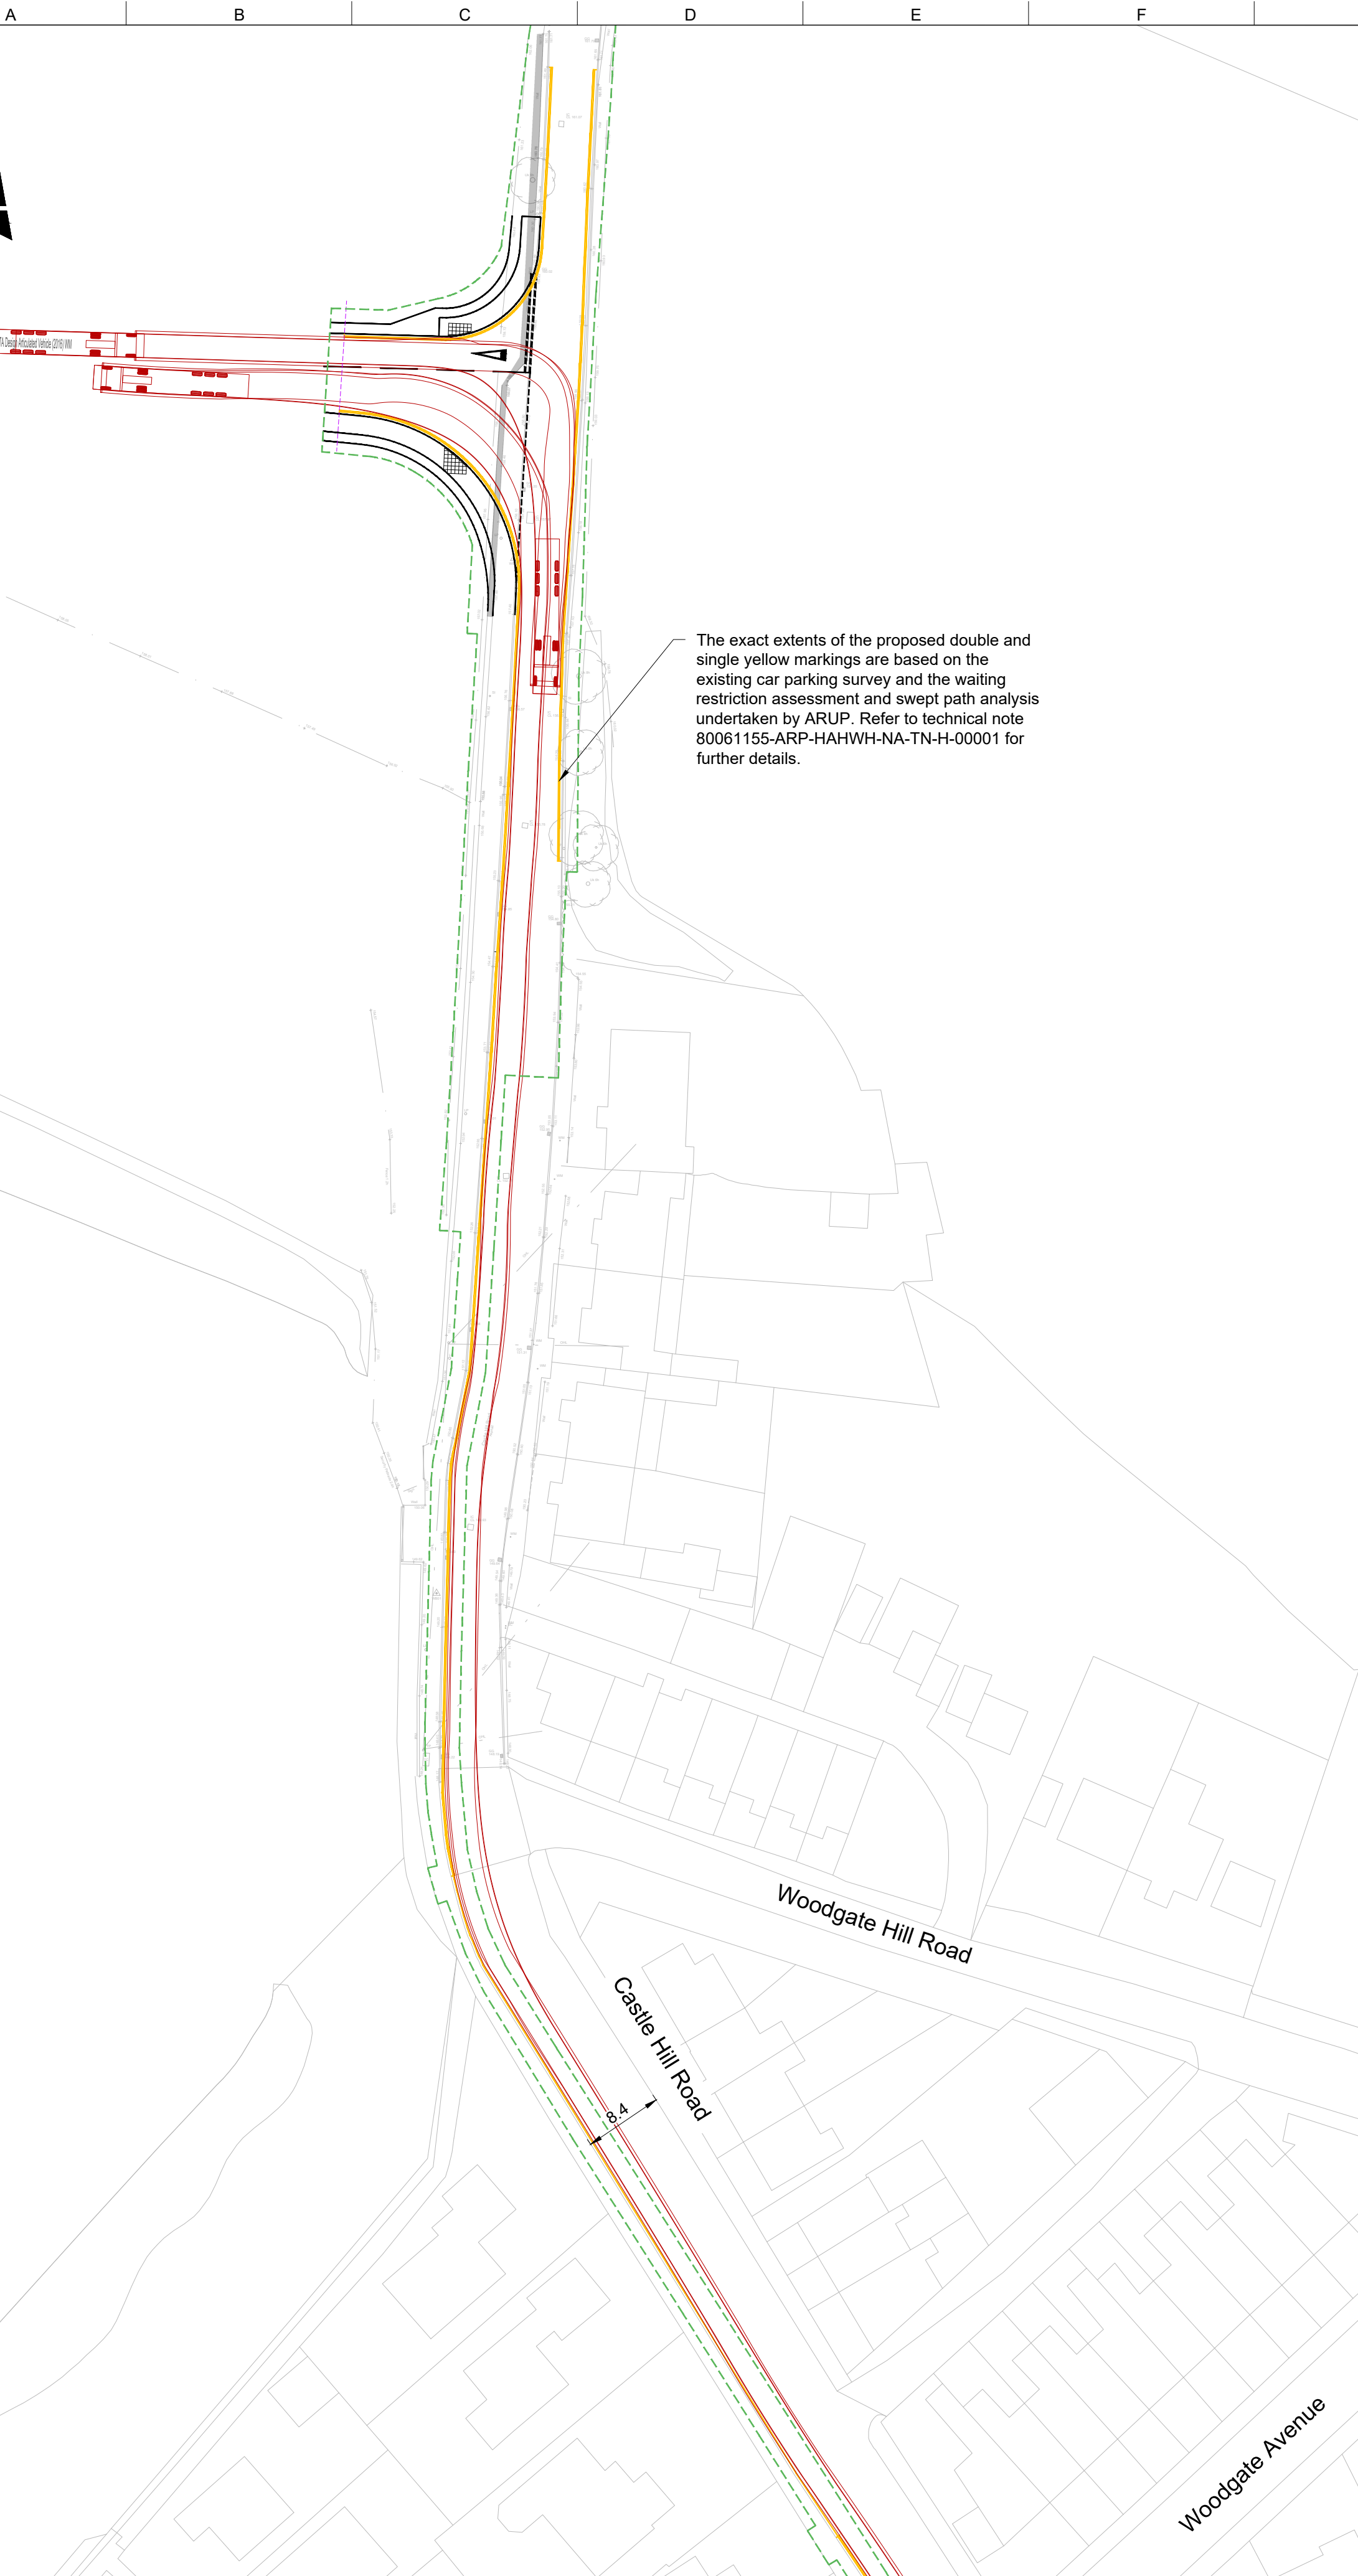

Plan 1

For continuation see Plan 2


UU CONFIDENTIAL

For continuation see Plan 1




Plan 2


See Insets A, B and C for continuation and additional tracks

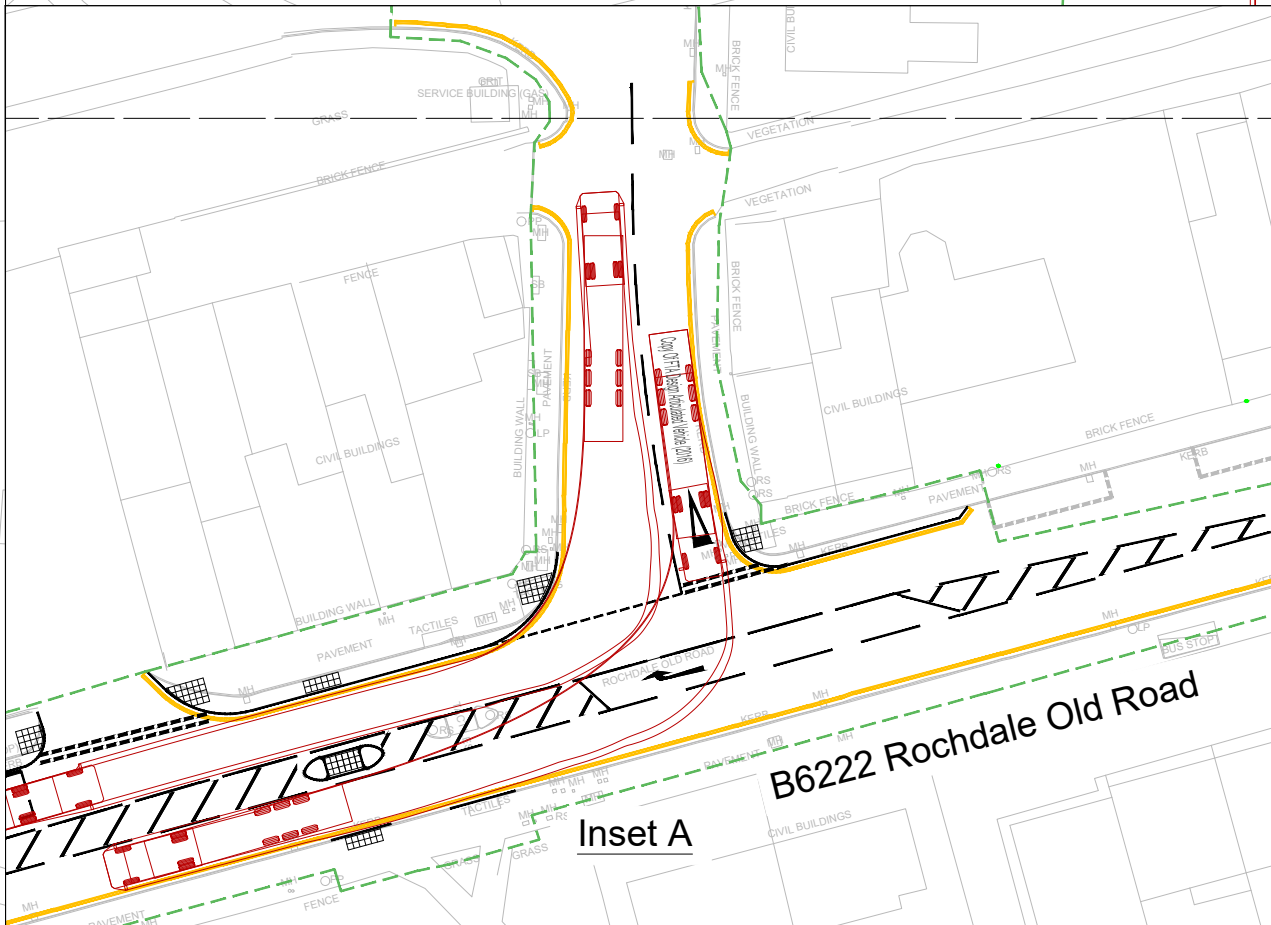


Inset A

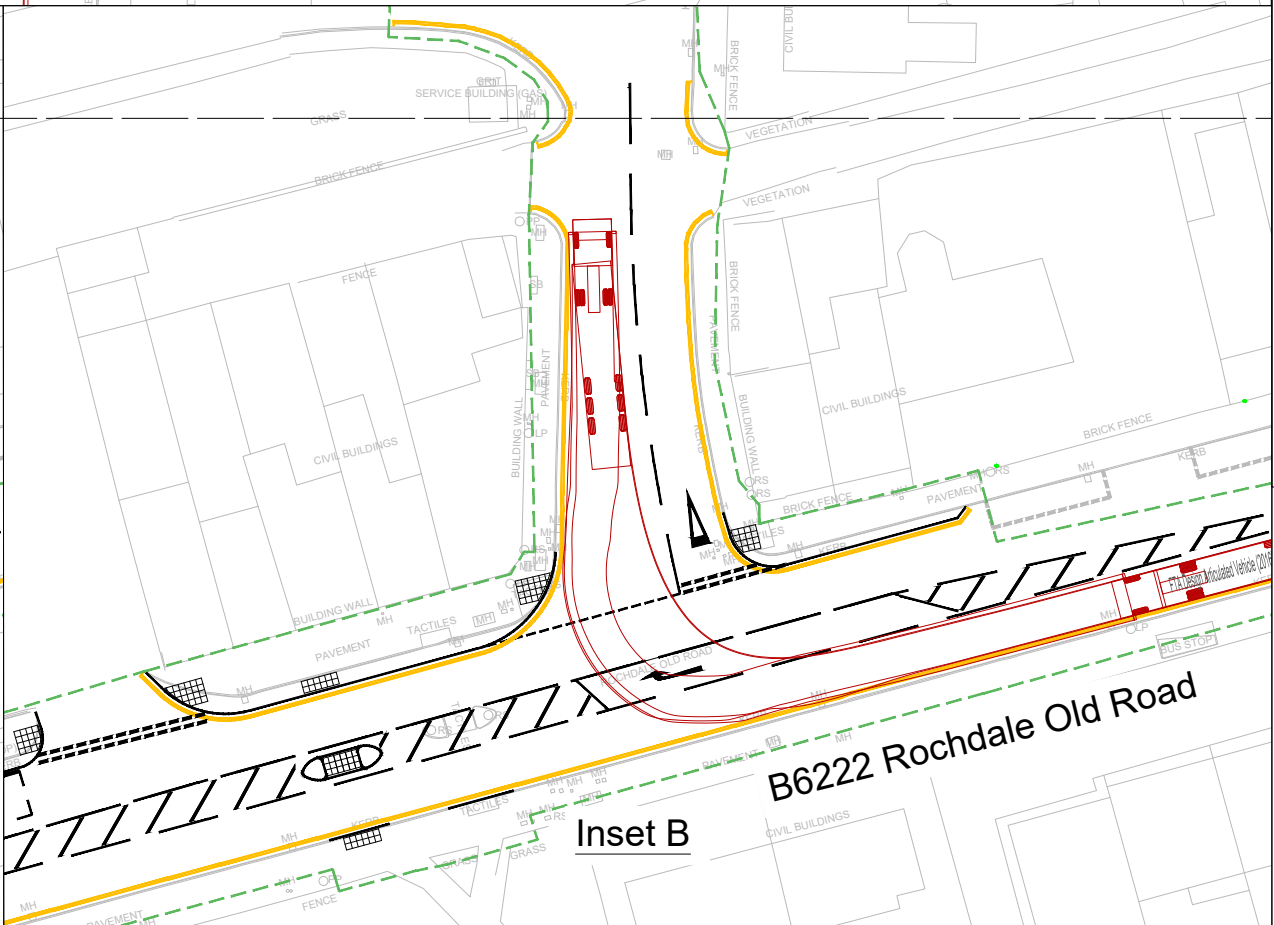

Inset B

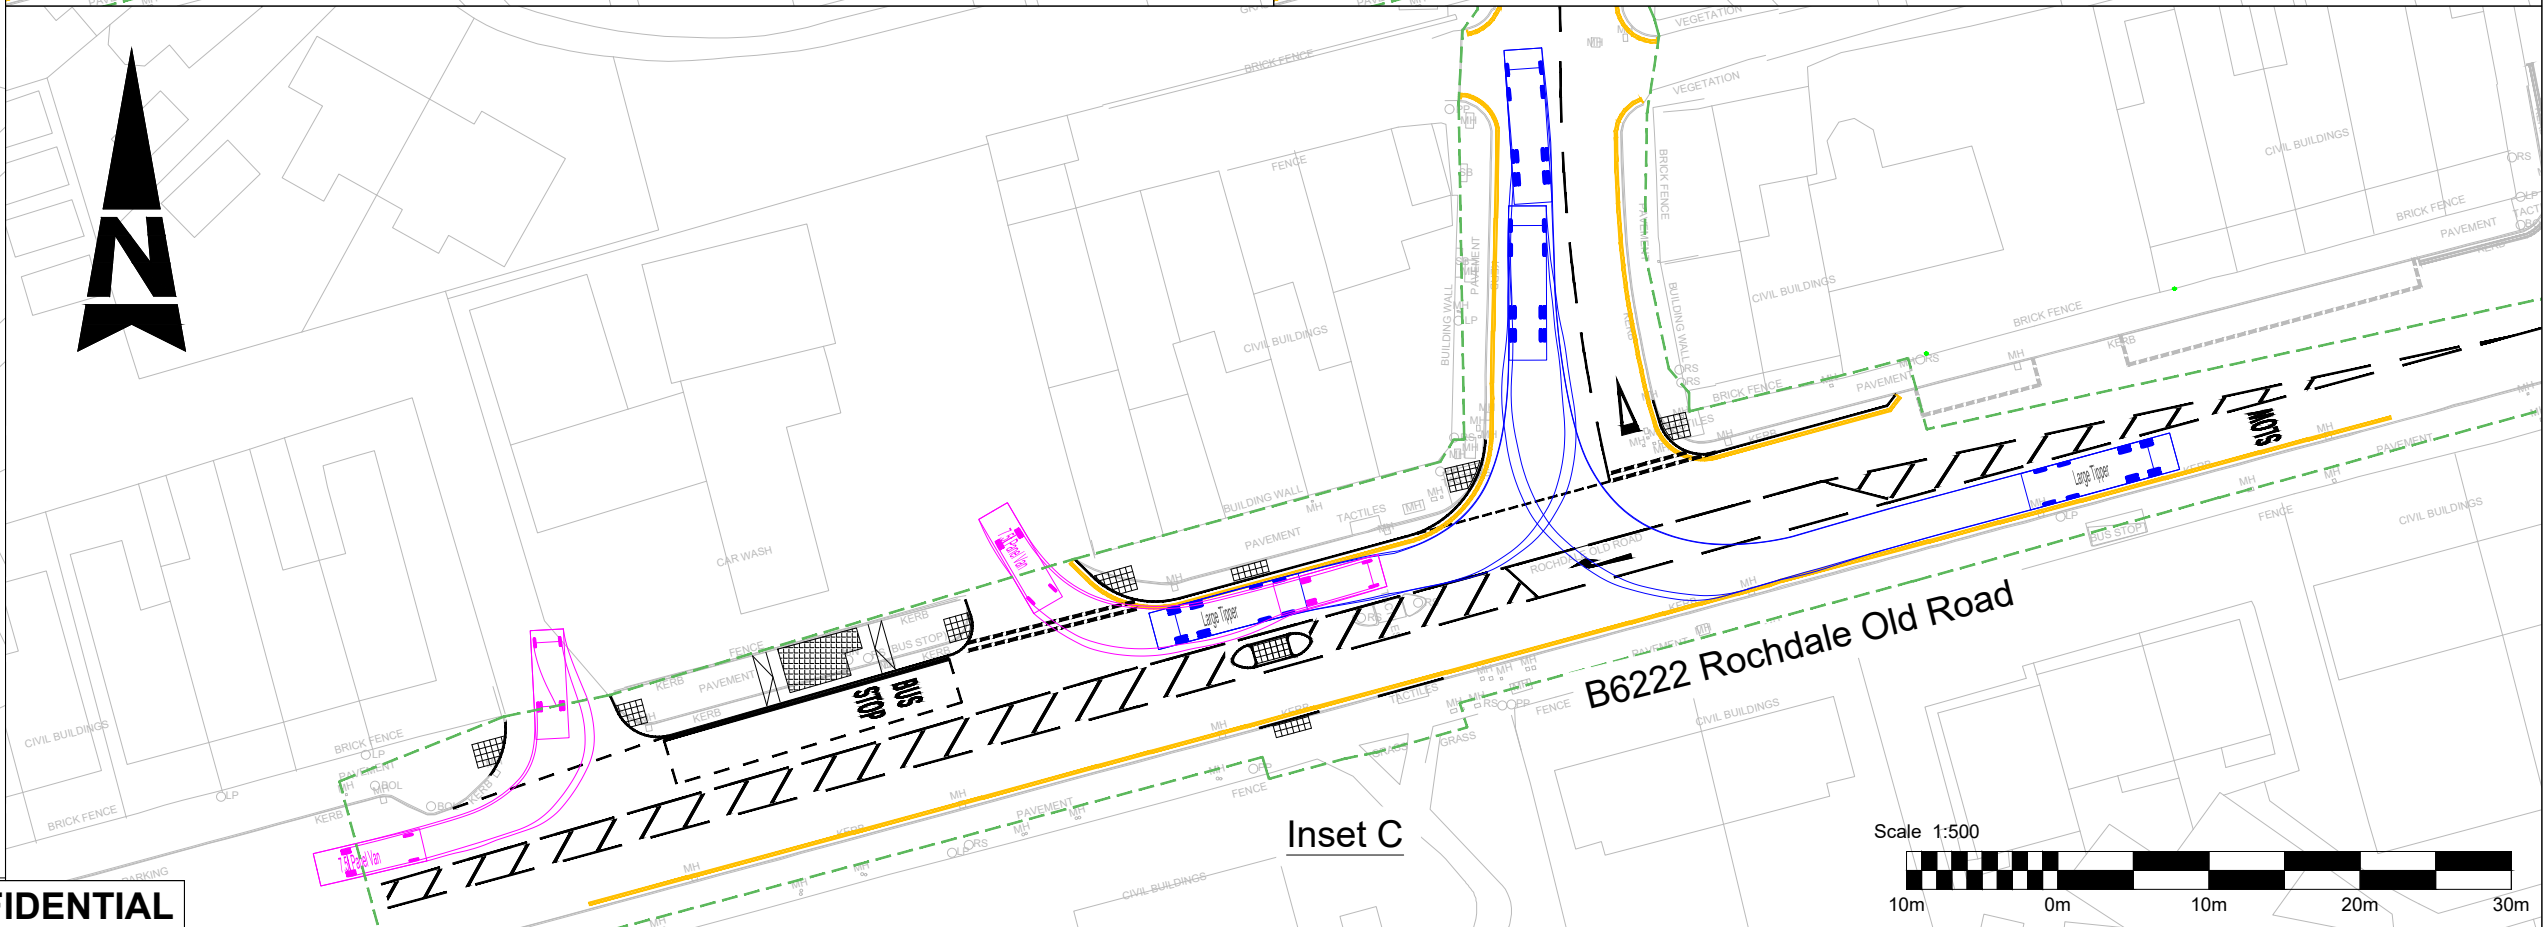

Inset C

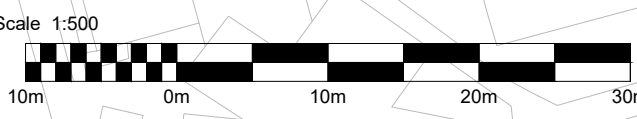






Notes:

1. All dimensions are in Metres unless noted otherwise. All levels are in Metres above Ordnance Survey Datum.
2. Layout is based on Topographical Survey drawings HARP-SUR-78100MCLS-04-20-000002-P01 by Survey Solutions dated September 2025 and 80061155-STB-HAHWH-96-DR-B-00001 received from Strabag dated April 2026, and Ordnance Survey mapping (license number AC0000863376).
3. For General Arrangement drawings, refer to 80061155-ARP-HAHWH-NA-DR-H-00001 and 80061155-ARP-HAHWH-NA-DR-H-00002.
4. Swept path analysis undertaken at 5mph speed.

Key:

- Existing OS mapping/ Topographical Survey
- Proposed Scheme
- Highway Battery limit
- Extent of Works


Vehicle Specifications:

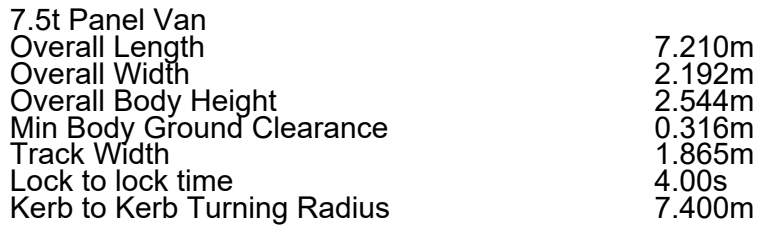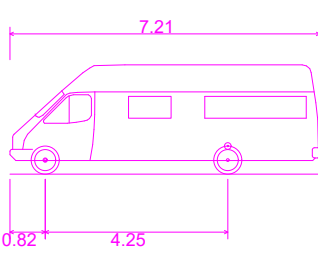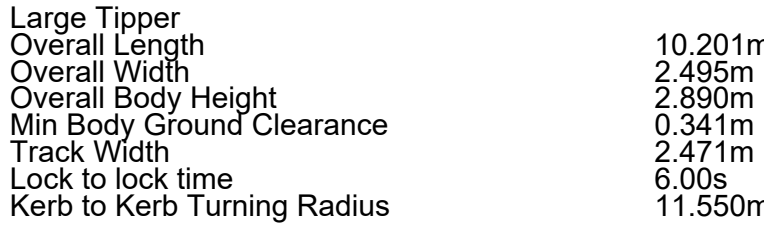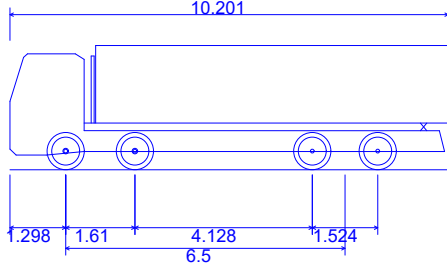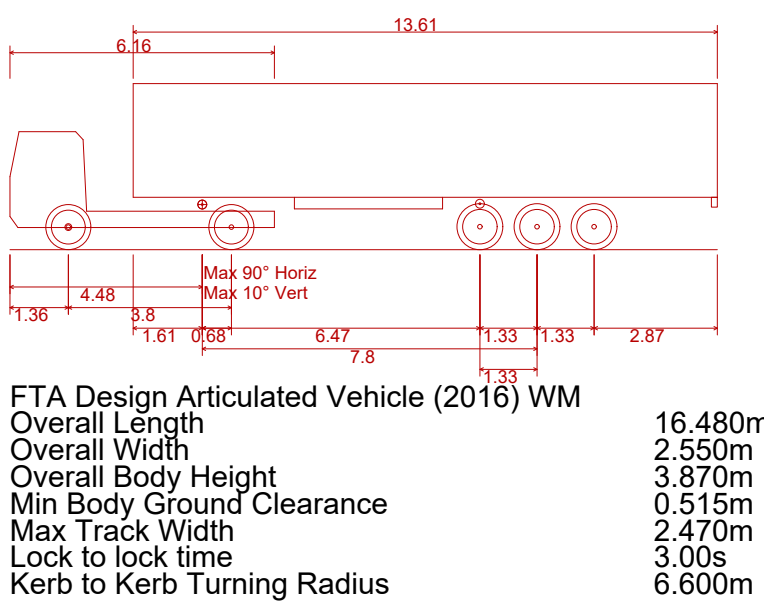

Key Plan

NTS

| Rev | Date     | Description                                                      | By | Chkd | Appd |
|-----|----------|------------------------------------------------------------------|----|------|------|
| P01 | 17/12/25 | RS2 Issue                                                        | GC | CW   | AG   |
| P02 | 12/03/26 | Detailed Design Issue                                            | GC | CW   | AG   |
| P03 | 05/06/26 | Previous revHARP-ARP-HI-HWH-DR-H-000003. Issue for S278 approval | SR | CW   | AG   |

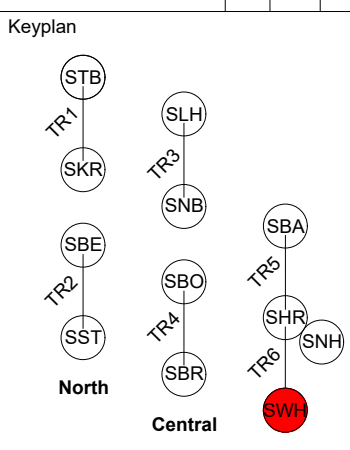

Haweswater Aqueduct Resilience Programme

HWY-S02 Woodgate Hill - Detailed Design - Compound Access and Rochdale Old Rd - Castle Hill Junction Vehicle Tracking

Status: S3 - Suitable for review and comment. Document No: 80061155-ARP-HAHWH-NA-DR-H-00003. Rev: P03.

UU CONFIDENTIAL