
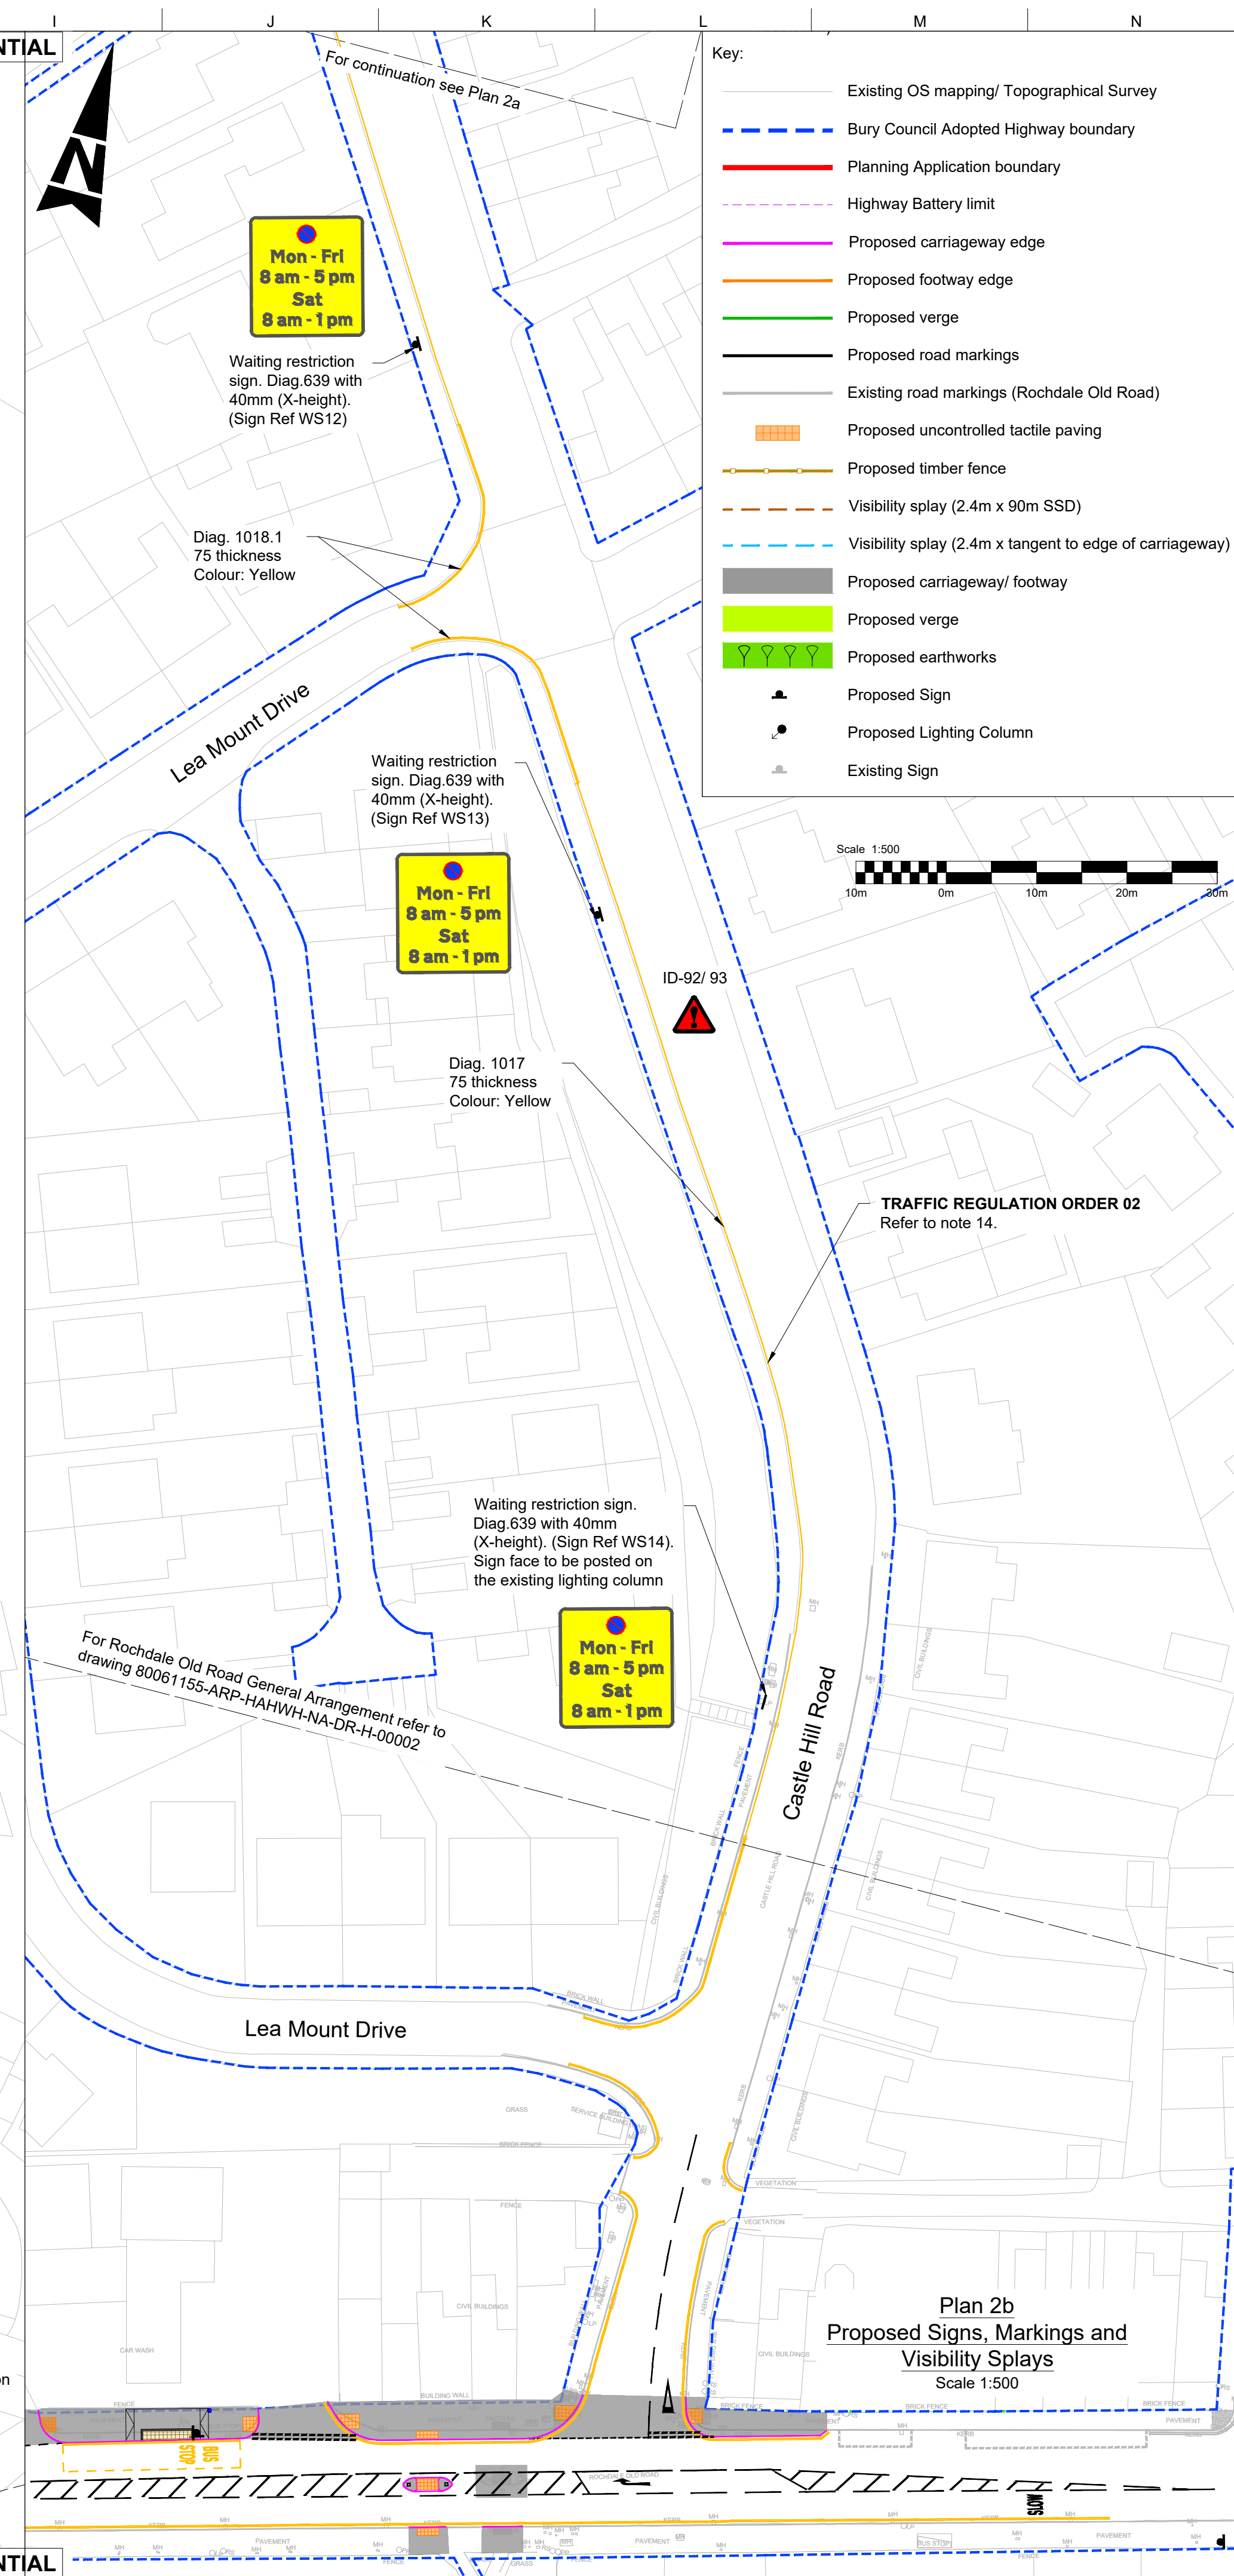
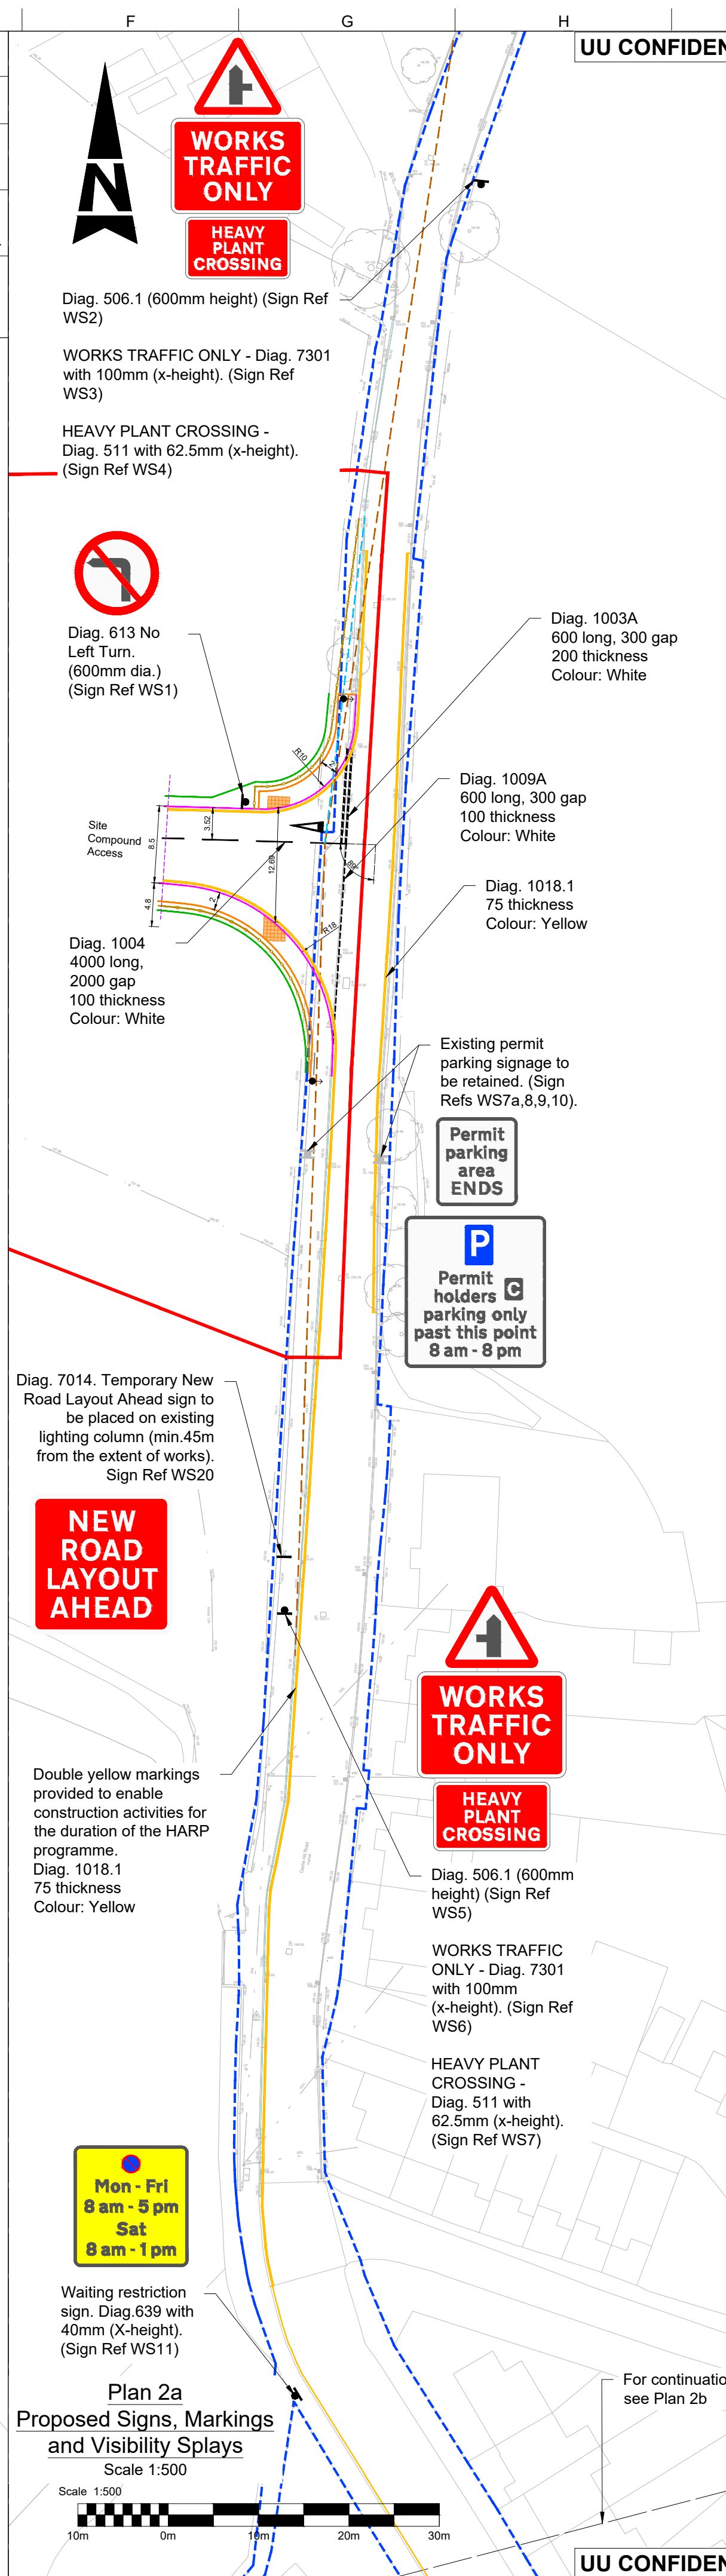
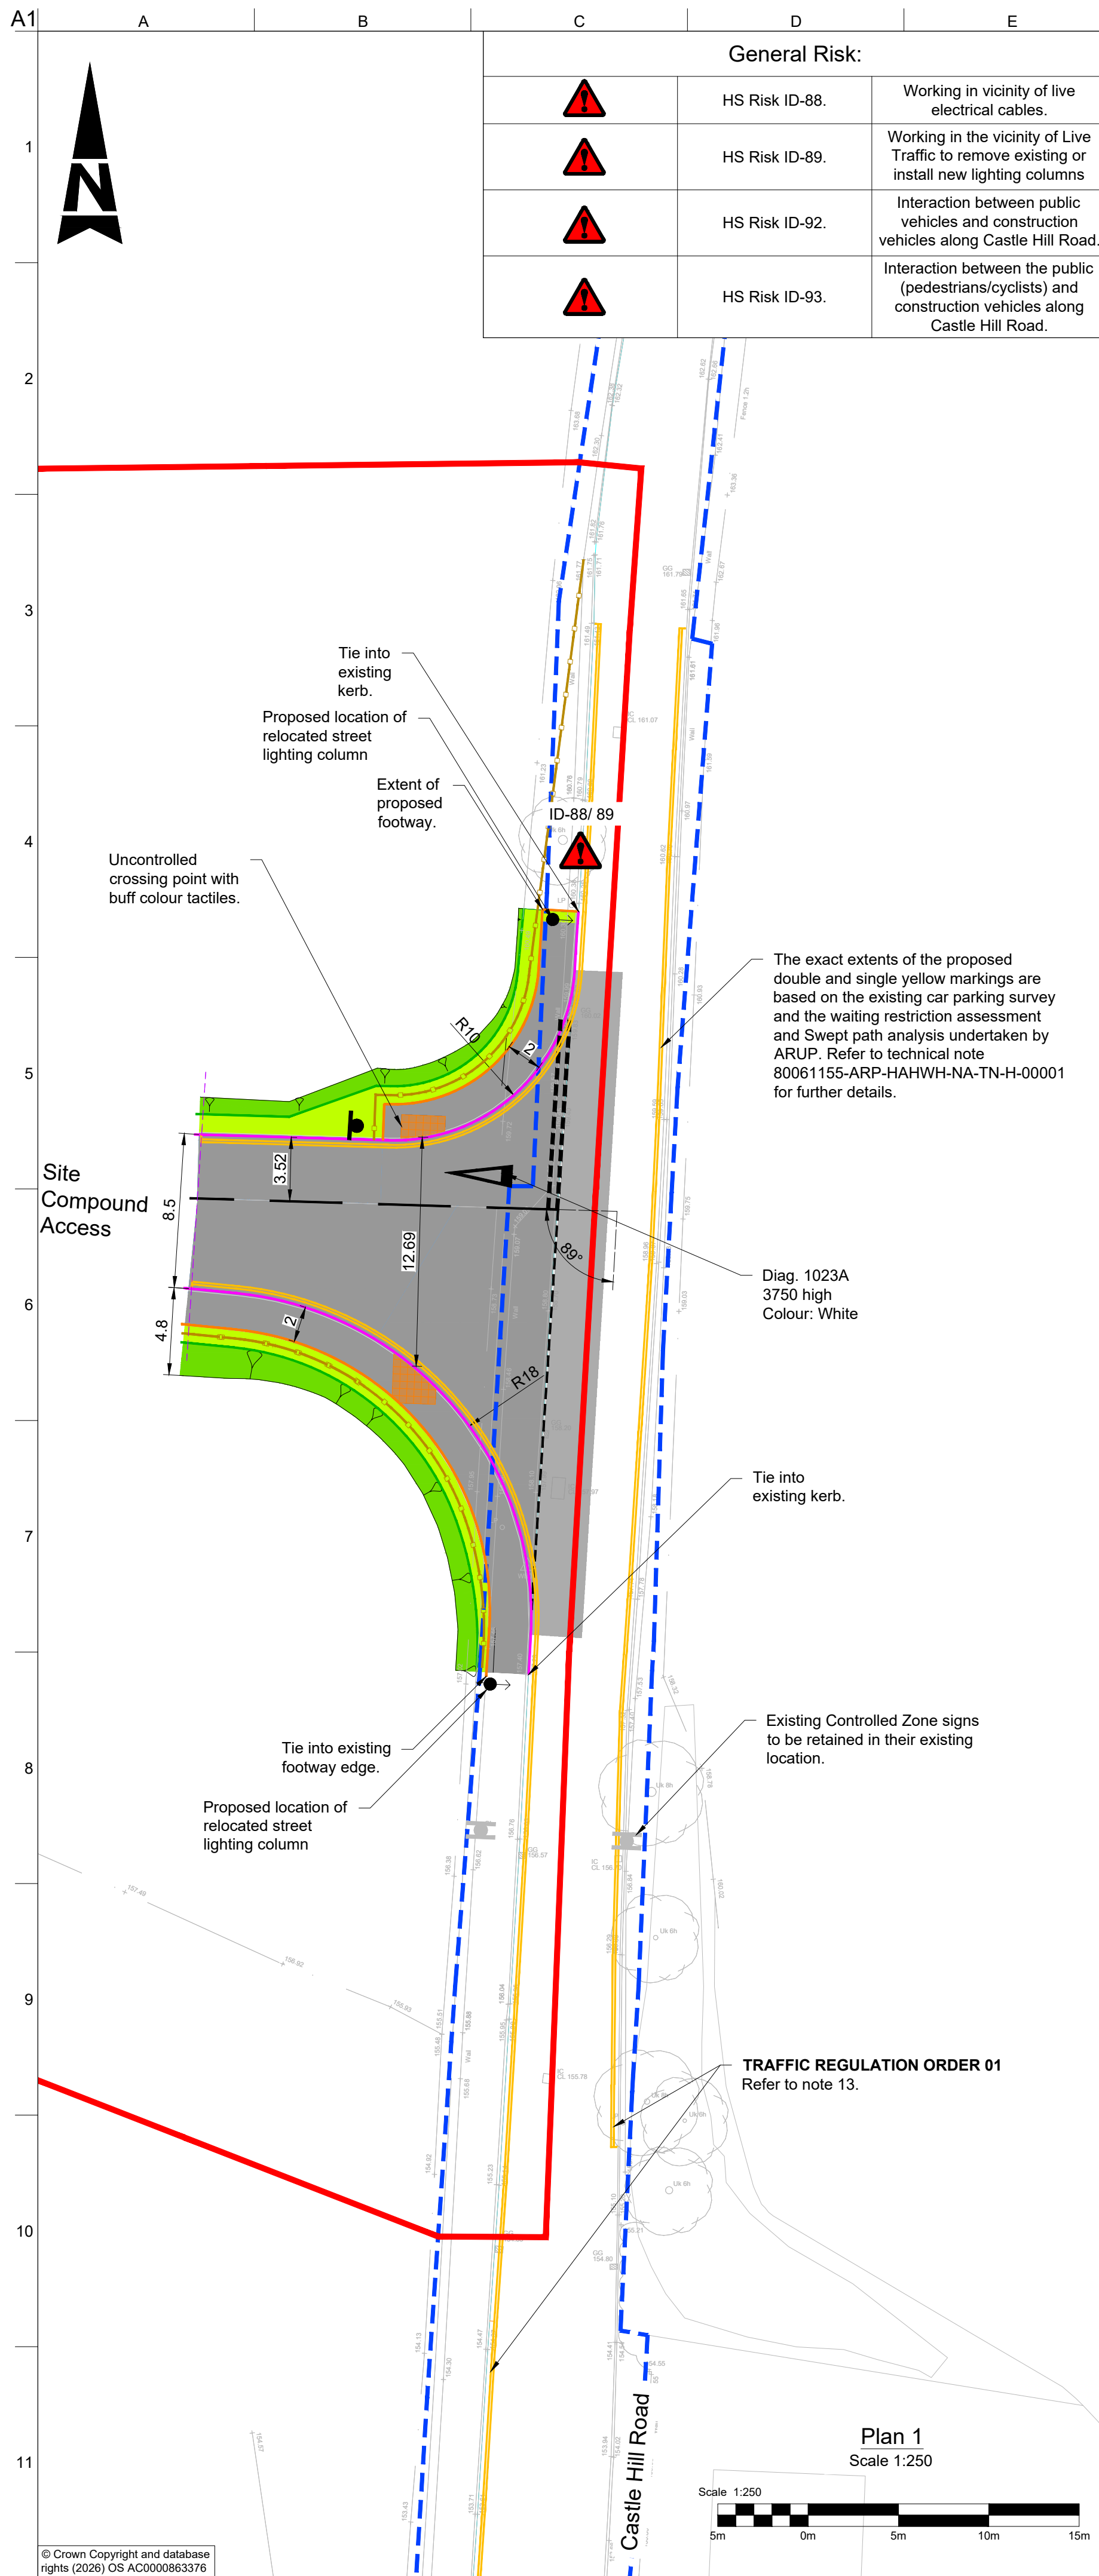
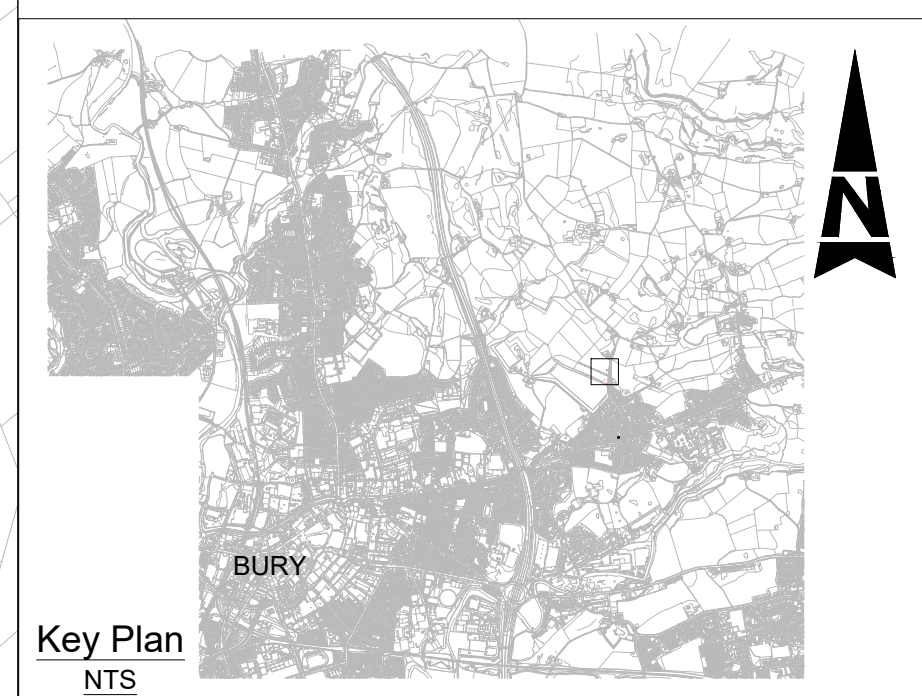


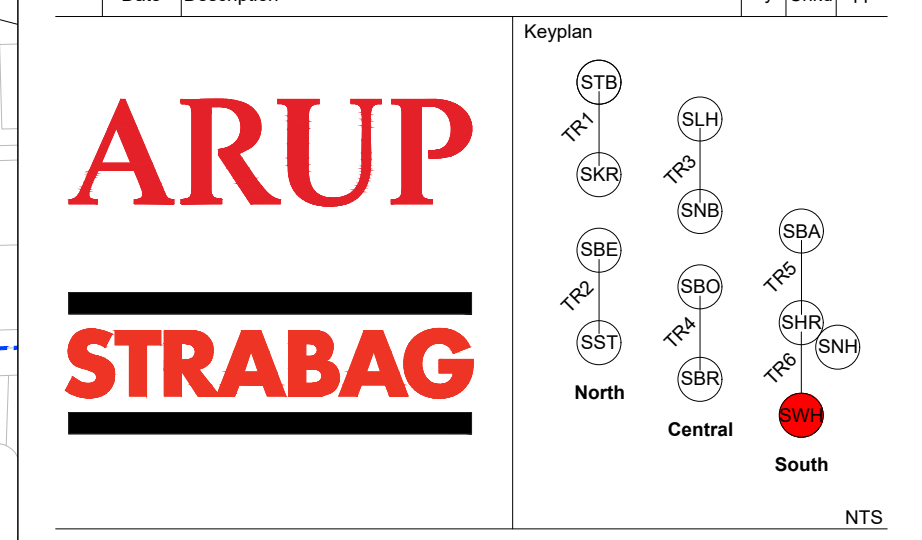

- Notes:
1. All dimensions are in Metres unless noted otherwise. All levels are in Metres above Ordnance Survey Datum.
2. Layout is based on Topographical Survey drawings HARP-SUR-78100MCL-04-2D-000002-P01 by Survey Solutions dated September 2025 and 80061155-STB-HAHWH-96-DR-B-00001 received from Strabag dated April 2026, and Ordnance Survey mapping (license number AC0000663376).
3. For Vehicle Tracking, refer to drawing 80061155-ARP-HAHWH-NA-DR-H-00003.
4. For Site Clearance, refer to drawing 80061155-ARP-HAHWH-NA-DR-H-00004.
5. For Paving and Kerbing, refer to drawing 80061155-ARP-HAHWH-NA-DR-H-00006.
6. For Longitudinal profiles and earthworks, refer to drawings 80061155-ARP-HAHWH-NA-DR-H-00008 and 80061155-ARP-HAHWH-NA-DR-H-00019.
7. For Cross Sections, refer to drawing 80061155-ARP-HAHWH-NA-DR-H-00009.
8. For Standard Detail drawings, refer to 80061155-ARP-HAHWH-NA-DR-H-00011, 80061155-ARP-HAHWH-NA-DR-H-00012, 80061155-ARP-HAHWH-NA-DR-H-00018 and 80061155-ARP-HAHWH-NA-DR-H-00019.
9. For Existing Utilities, refer to drawing 80061155-ARP-HAHWH-NA-DR-H-00013.
10. For Signage Schedule, refer to document 80061155-ARP-HAHWH-NA-SC-H-10005.
11. For Drainage, refer to drawing 80061155-ARP-HAHWH-NA-DR-H-00015.
12. For risk and mitigation measures associated to each hazard triangle, refer to document 80061155-ARP-HAHWH-NA-SC-H-10006.
13. Double yellow road markings proposed to allow the movement of HGV vehicles in and out of the compound.
14. Single yellow road markings proposed to restrict waiting on Castle Hill Road (08.00 - 17.00 Monday to Friday, 08.00 - 13.00 Saturday restriction).

[illegible]

Haweswater Aqueduct Resilience Programme	
HWY-S02 Woodgate Hill - Detailed Design Compound Access General Arrangement	Scale at A1: AS Shown
	Authored By: GC
	Checked By: CW
	Approved By: AG
	Approved Date: 04/08/26
Status S3 - Suitable for review and comment	
Document No:	Rev
80061155-ARP-HAHWH-NA-DR-H-00001 P05	