
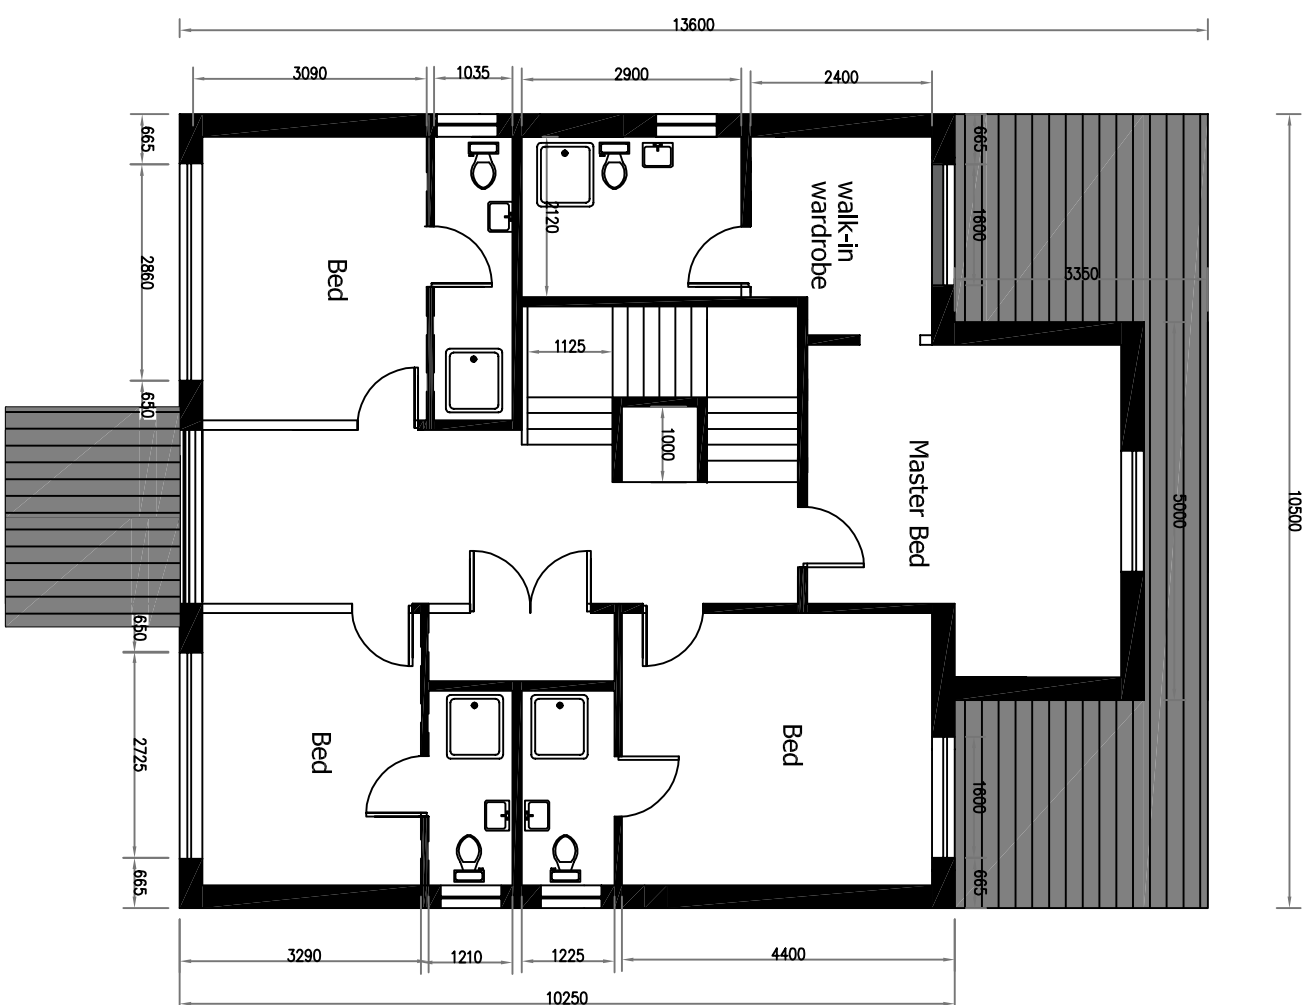
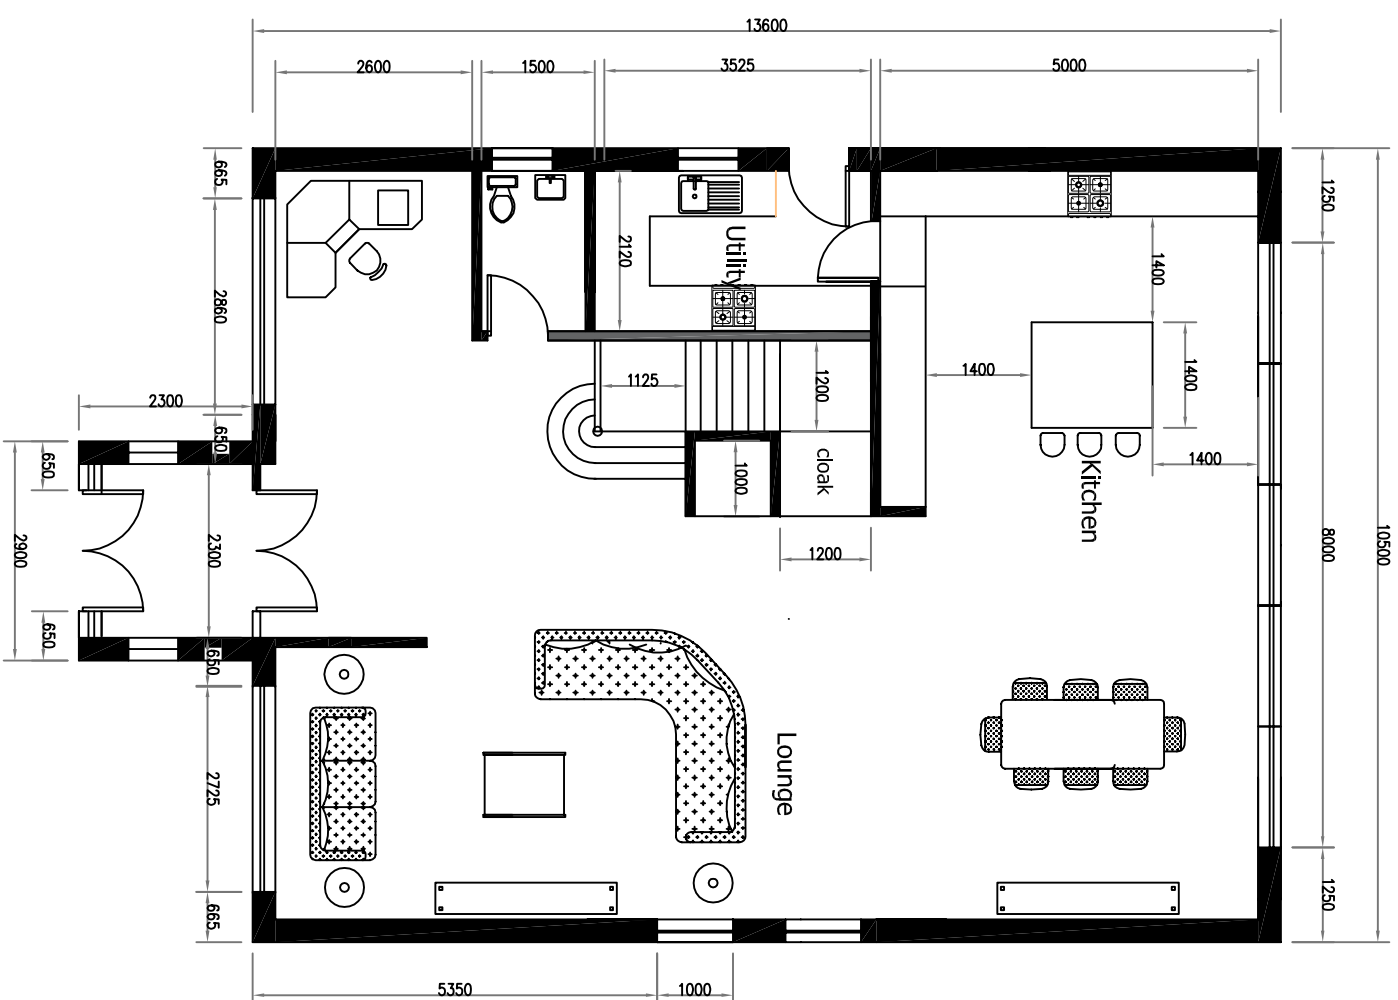
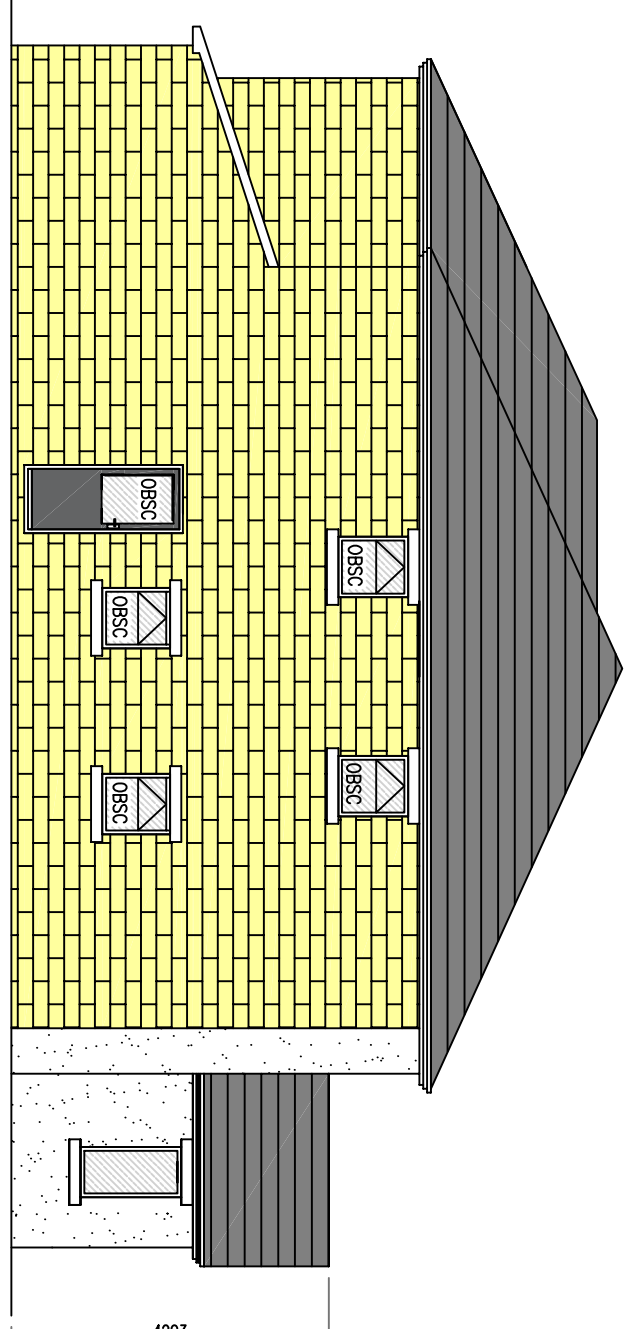
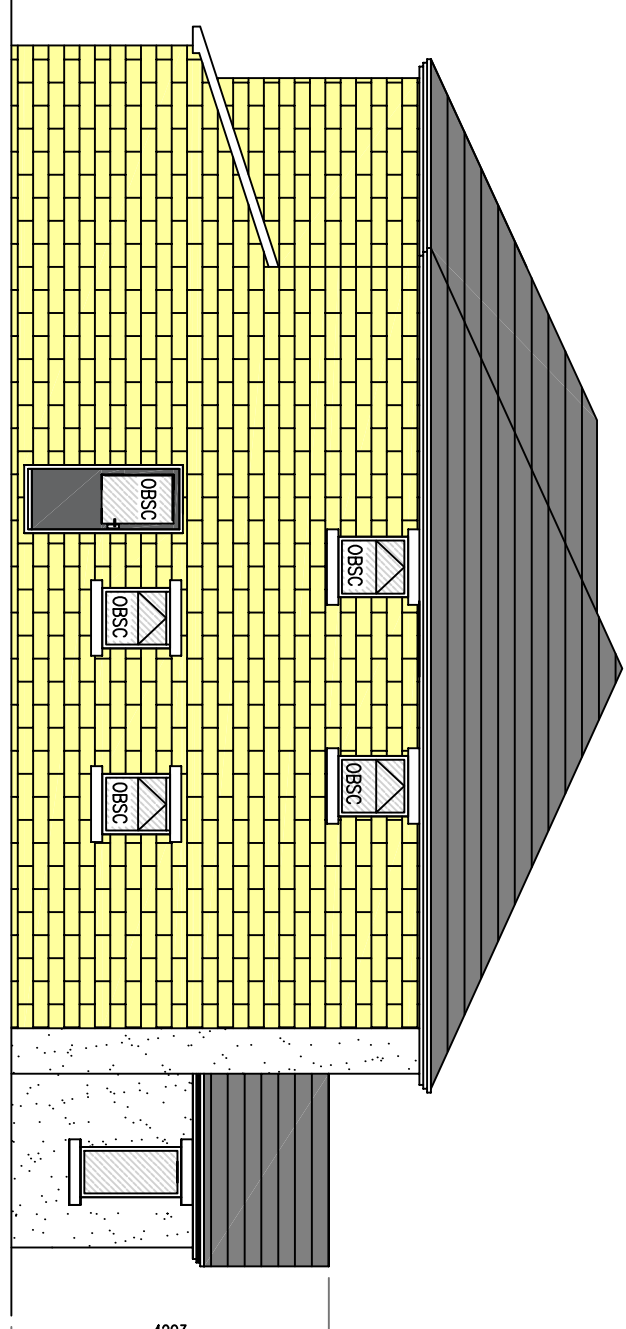
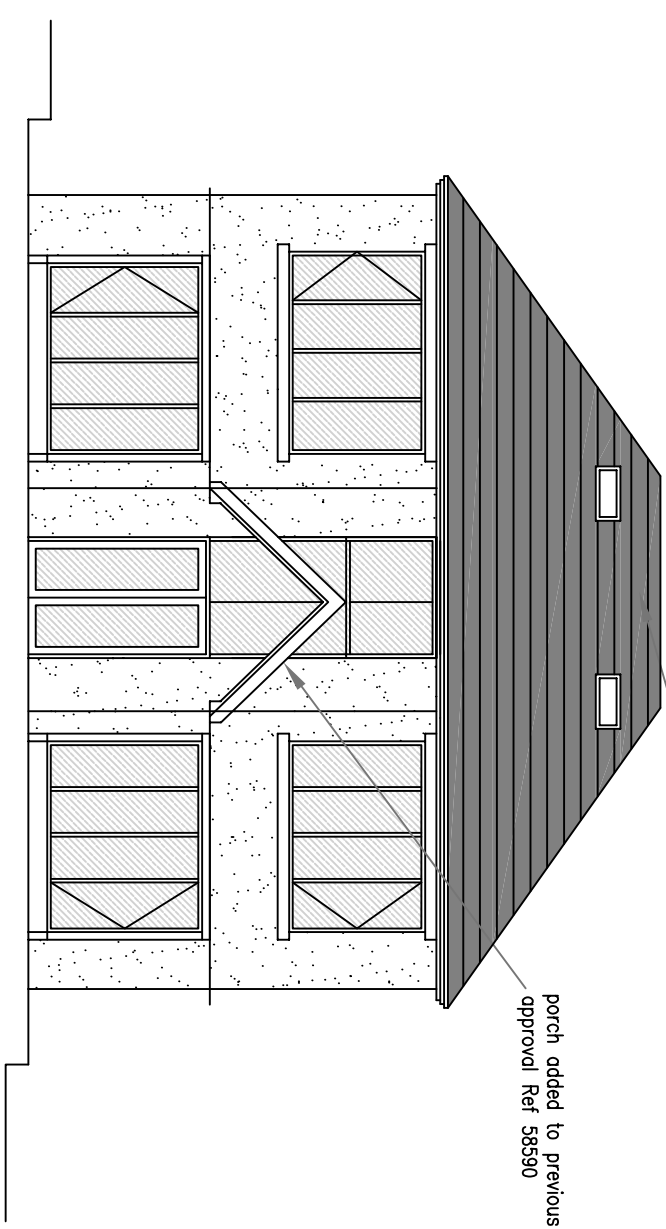
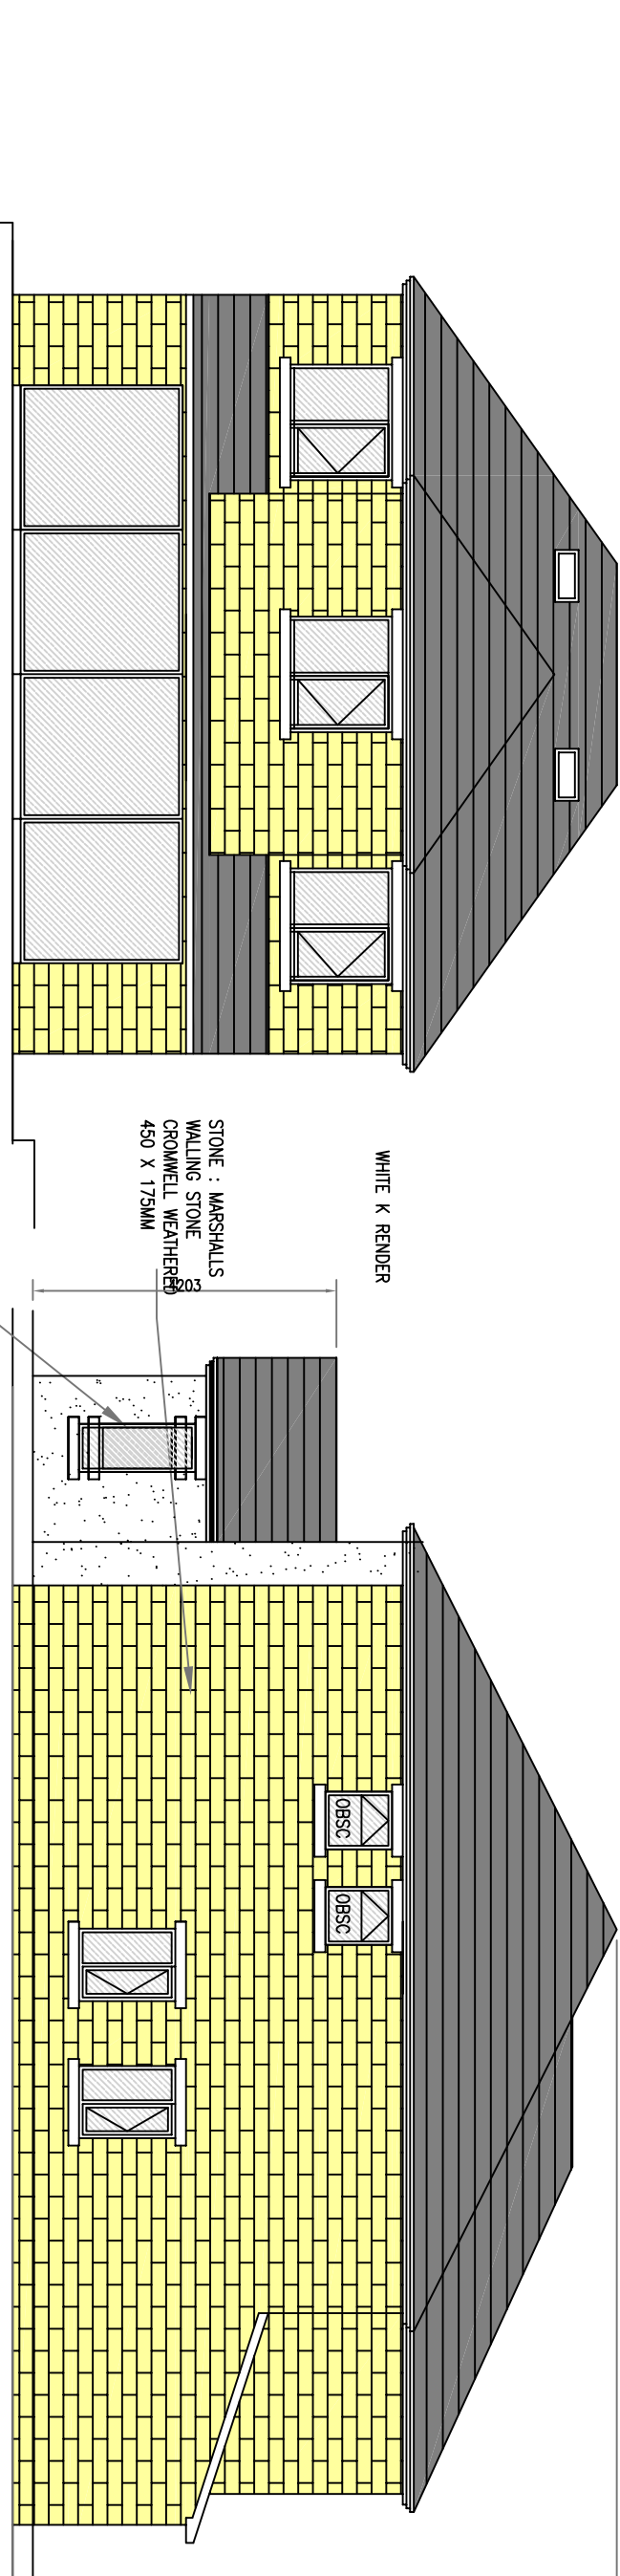
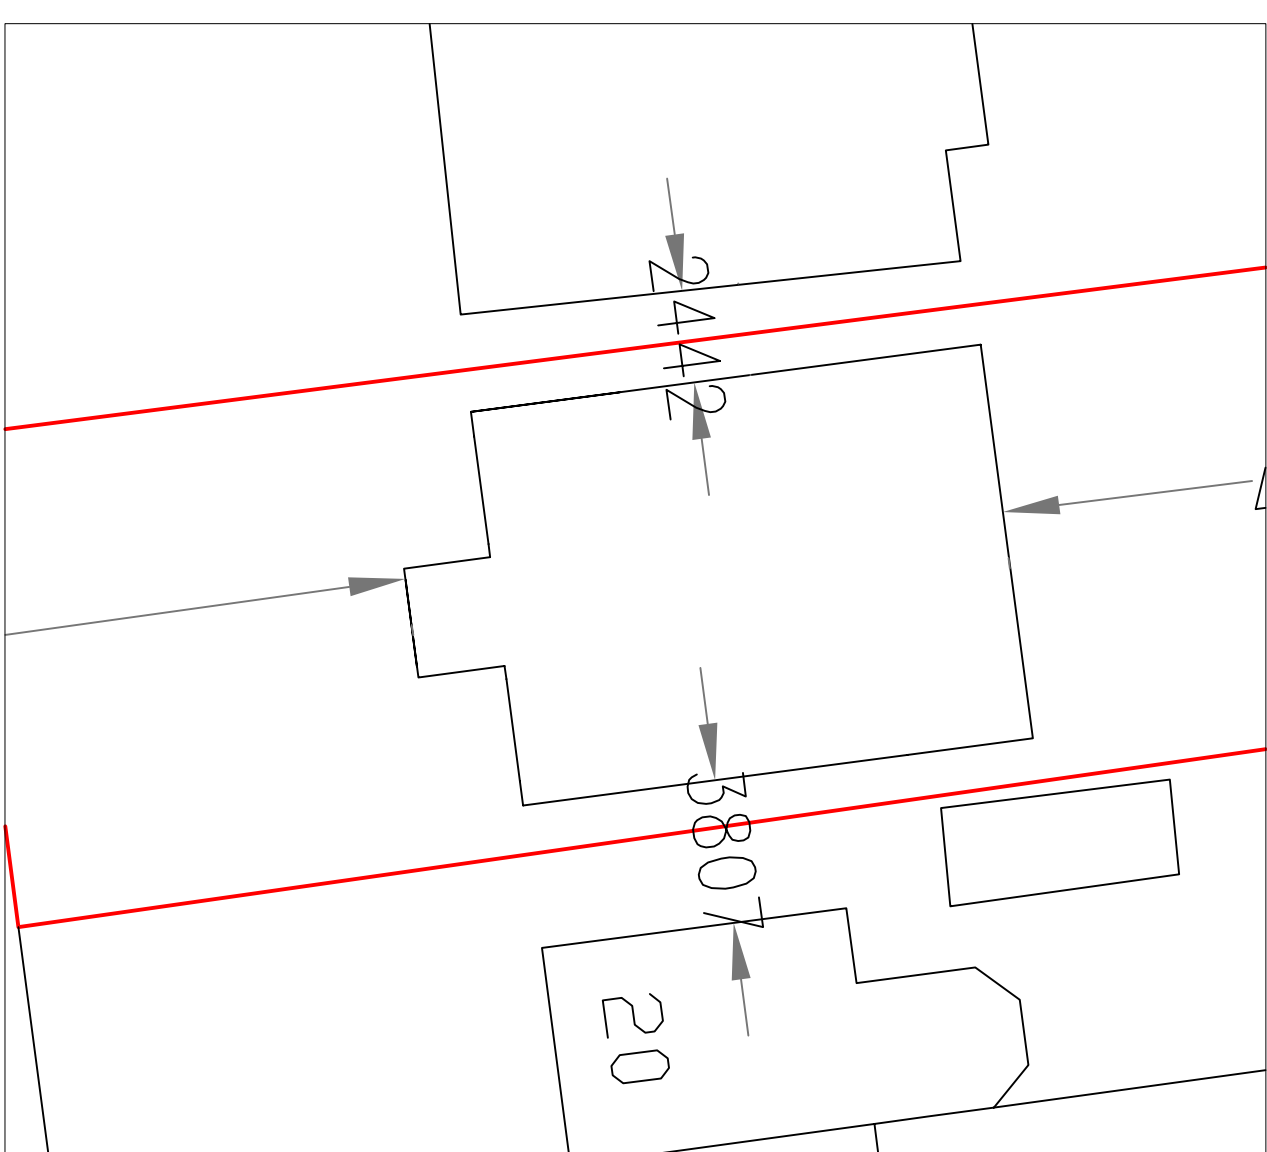
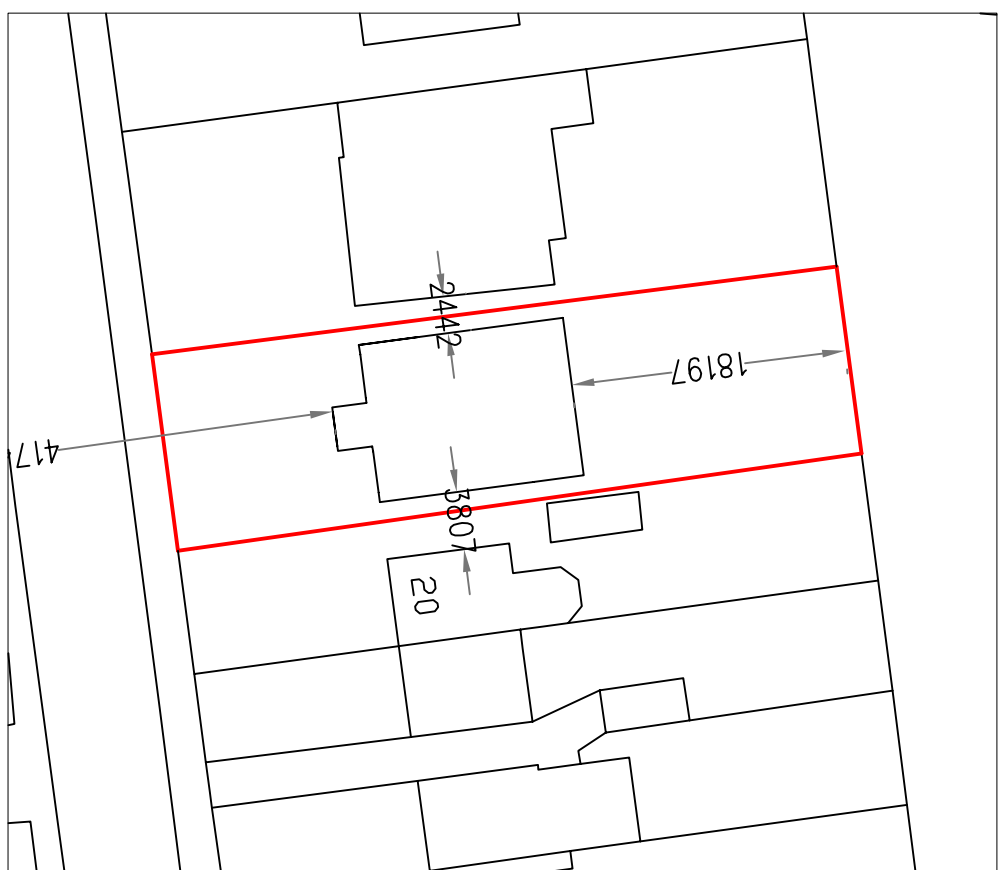
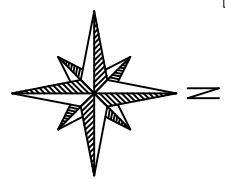
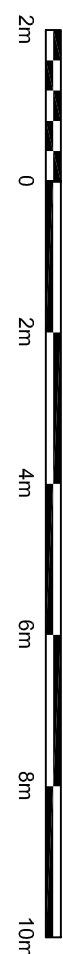


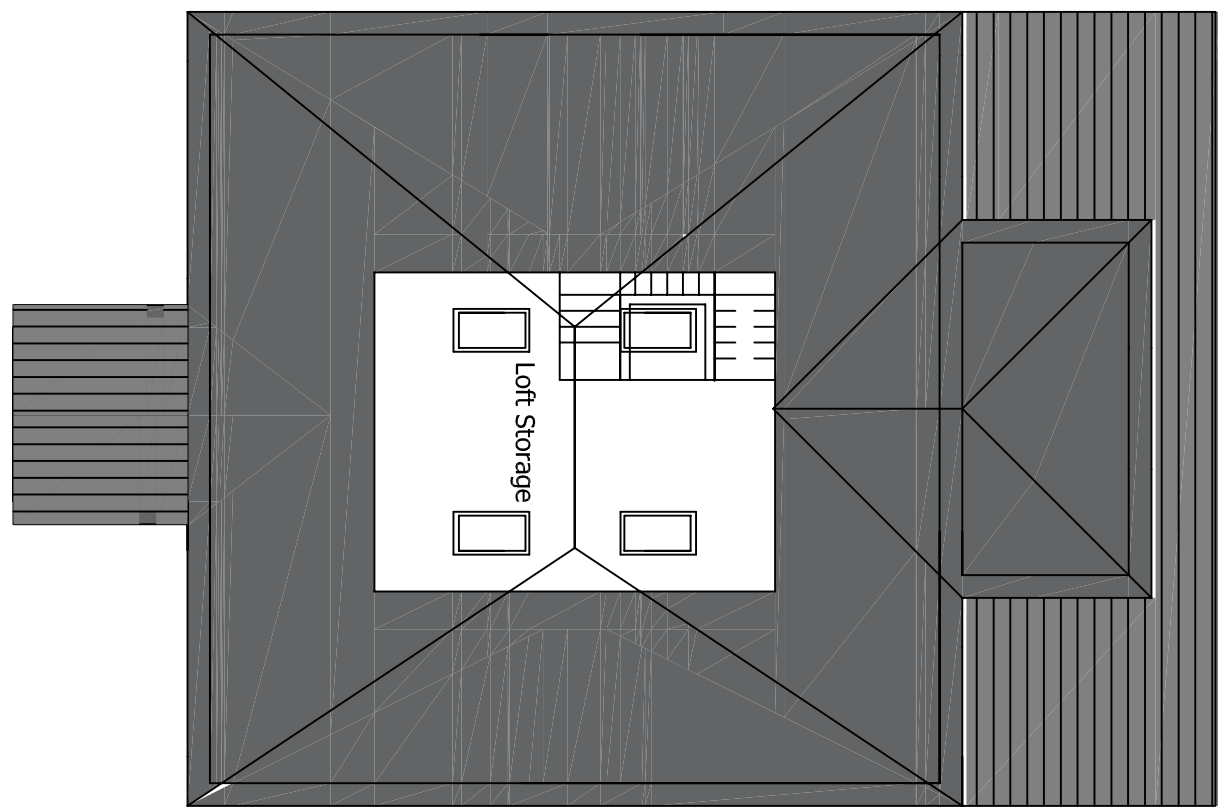

- ROOF : SPANISH SLATE
- WALLS : WHITE RENDER
- DOORS/WINDOWS : ANTHRACITE UPVC
- FEATURE FACING MATERIAL TO PORCH : STONE : MARSHALLS WALLING STONE CROMWELL WEATHERED 450 X 175MMRAINWATER GOODS : BLACK ALUMINIUM
- SOFFITS : WHITE PVC

[illegible]

This drawing is subject to copyright and is not to be reproduced in part or whole without approval.

Figured dimensions take precedence over scaled measurements from the drawing. All dimensions and drawings to be checked by Client and Contractor and discrepancies must be reported by the Client prior to construction.

The whole of the works to comply with Planning Approval & conditions and current Building Regulations. No work to commence without Planning & Building Regulations approval.

The client must ensure the project complies with the Construction Design and Management Regulations 2015

The Client should ensure that the project is insured or insured (only) is obtained, as well as compliance with Party Wall Act 1996

Notes

RAD

The White House,
42-44 Chorley New Road,
Bolton
BL1 4AP

Tel : 01204 322196
Fax : 01204 214110
Mob: 07790 361104
Email: info@radesignprojects.co.uk

Project	Title
22 COCKEY MOOR ROAD BURY BL8 2HB	EXISTING AND PROPOSED PLANS

Client	
Drawn	RA
Date	JULY 2021
Scale	1:50 @ A1 / 1:100 @ A3
Drawing Number	RAD/2289/20/5