


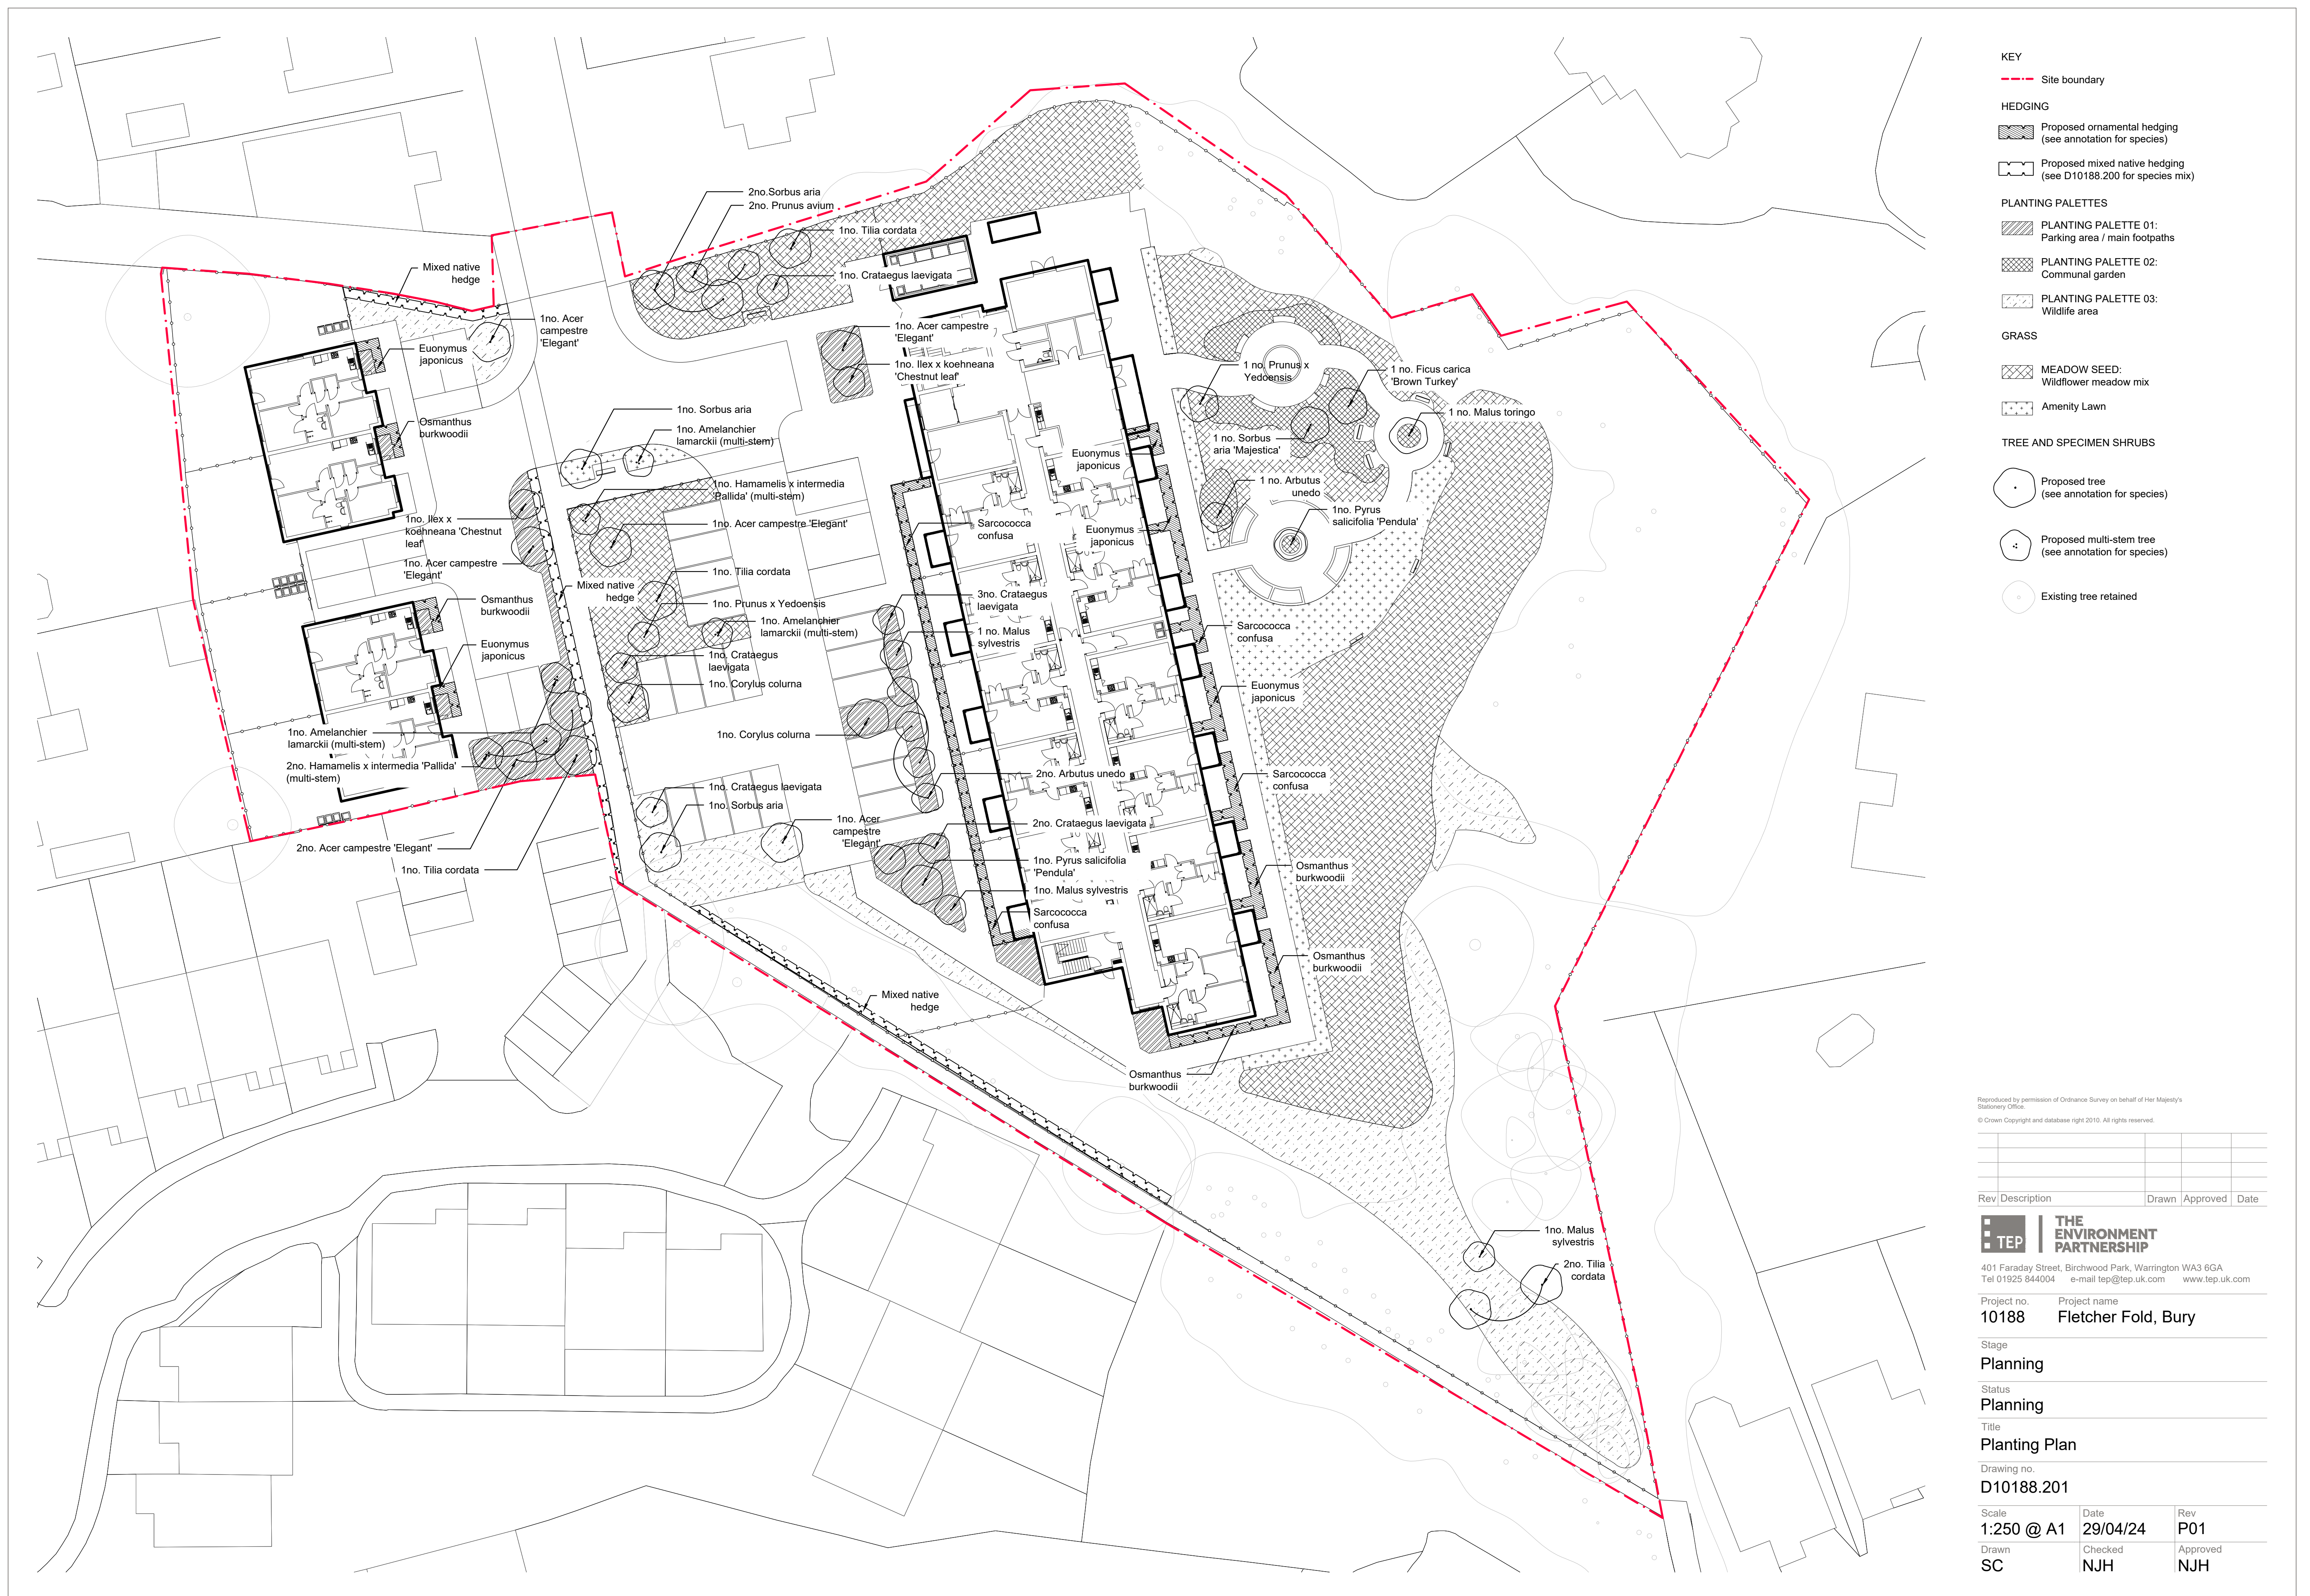

KEY

--- Site boundary

HEDGING

 Proposed ornamental hedging
(see annotation for species) Proposed mixed native hedging
(see D10188.200 for species mix)

PLANTING PALETTES

 PLANTING PALETTE 01:
Parking area / main footpaths

 PLANTING PALETTE
Communal garden

 PLANTING PALETTE 03:
Wildlife area

GRASS

 MEADOW SEED:
Wildflower meadow mix

 Amenity Lawn

TREE AND SPECIMEN SHRUBS

 Proposed tree
(see annotation for species)

 Proposed multi-stem tree
(see annotation for species)

 Existing tree retained

Reproduced by permission of Ordnance Survey on behalf of Her Majesty's Stationery Office.
© Crown Copyright and database right 2010. All rights reserved.

Rev	Description	Drawn	Approved	Date

Rev	Description	Drawn	Approved	Date
-----	-------------	-------	----------	------



401 Faraday Street, Birchwood Park, Warrington WA3 6GA
Tel 01925 844004 e-mail tep@tep.uk.com www.tep.uk.com

Project no.	Project name
10188	Fletcher Fold, Bury

Stage

Planning

Status

Planning

Title
Planting Plan

Drawing no.
D10188.201

Scale 1:250 @ A1	Date 29/04/24	Rev P01
Drawn SC	Checked NJH	Approved NJH