


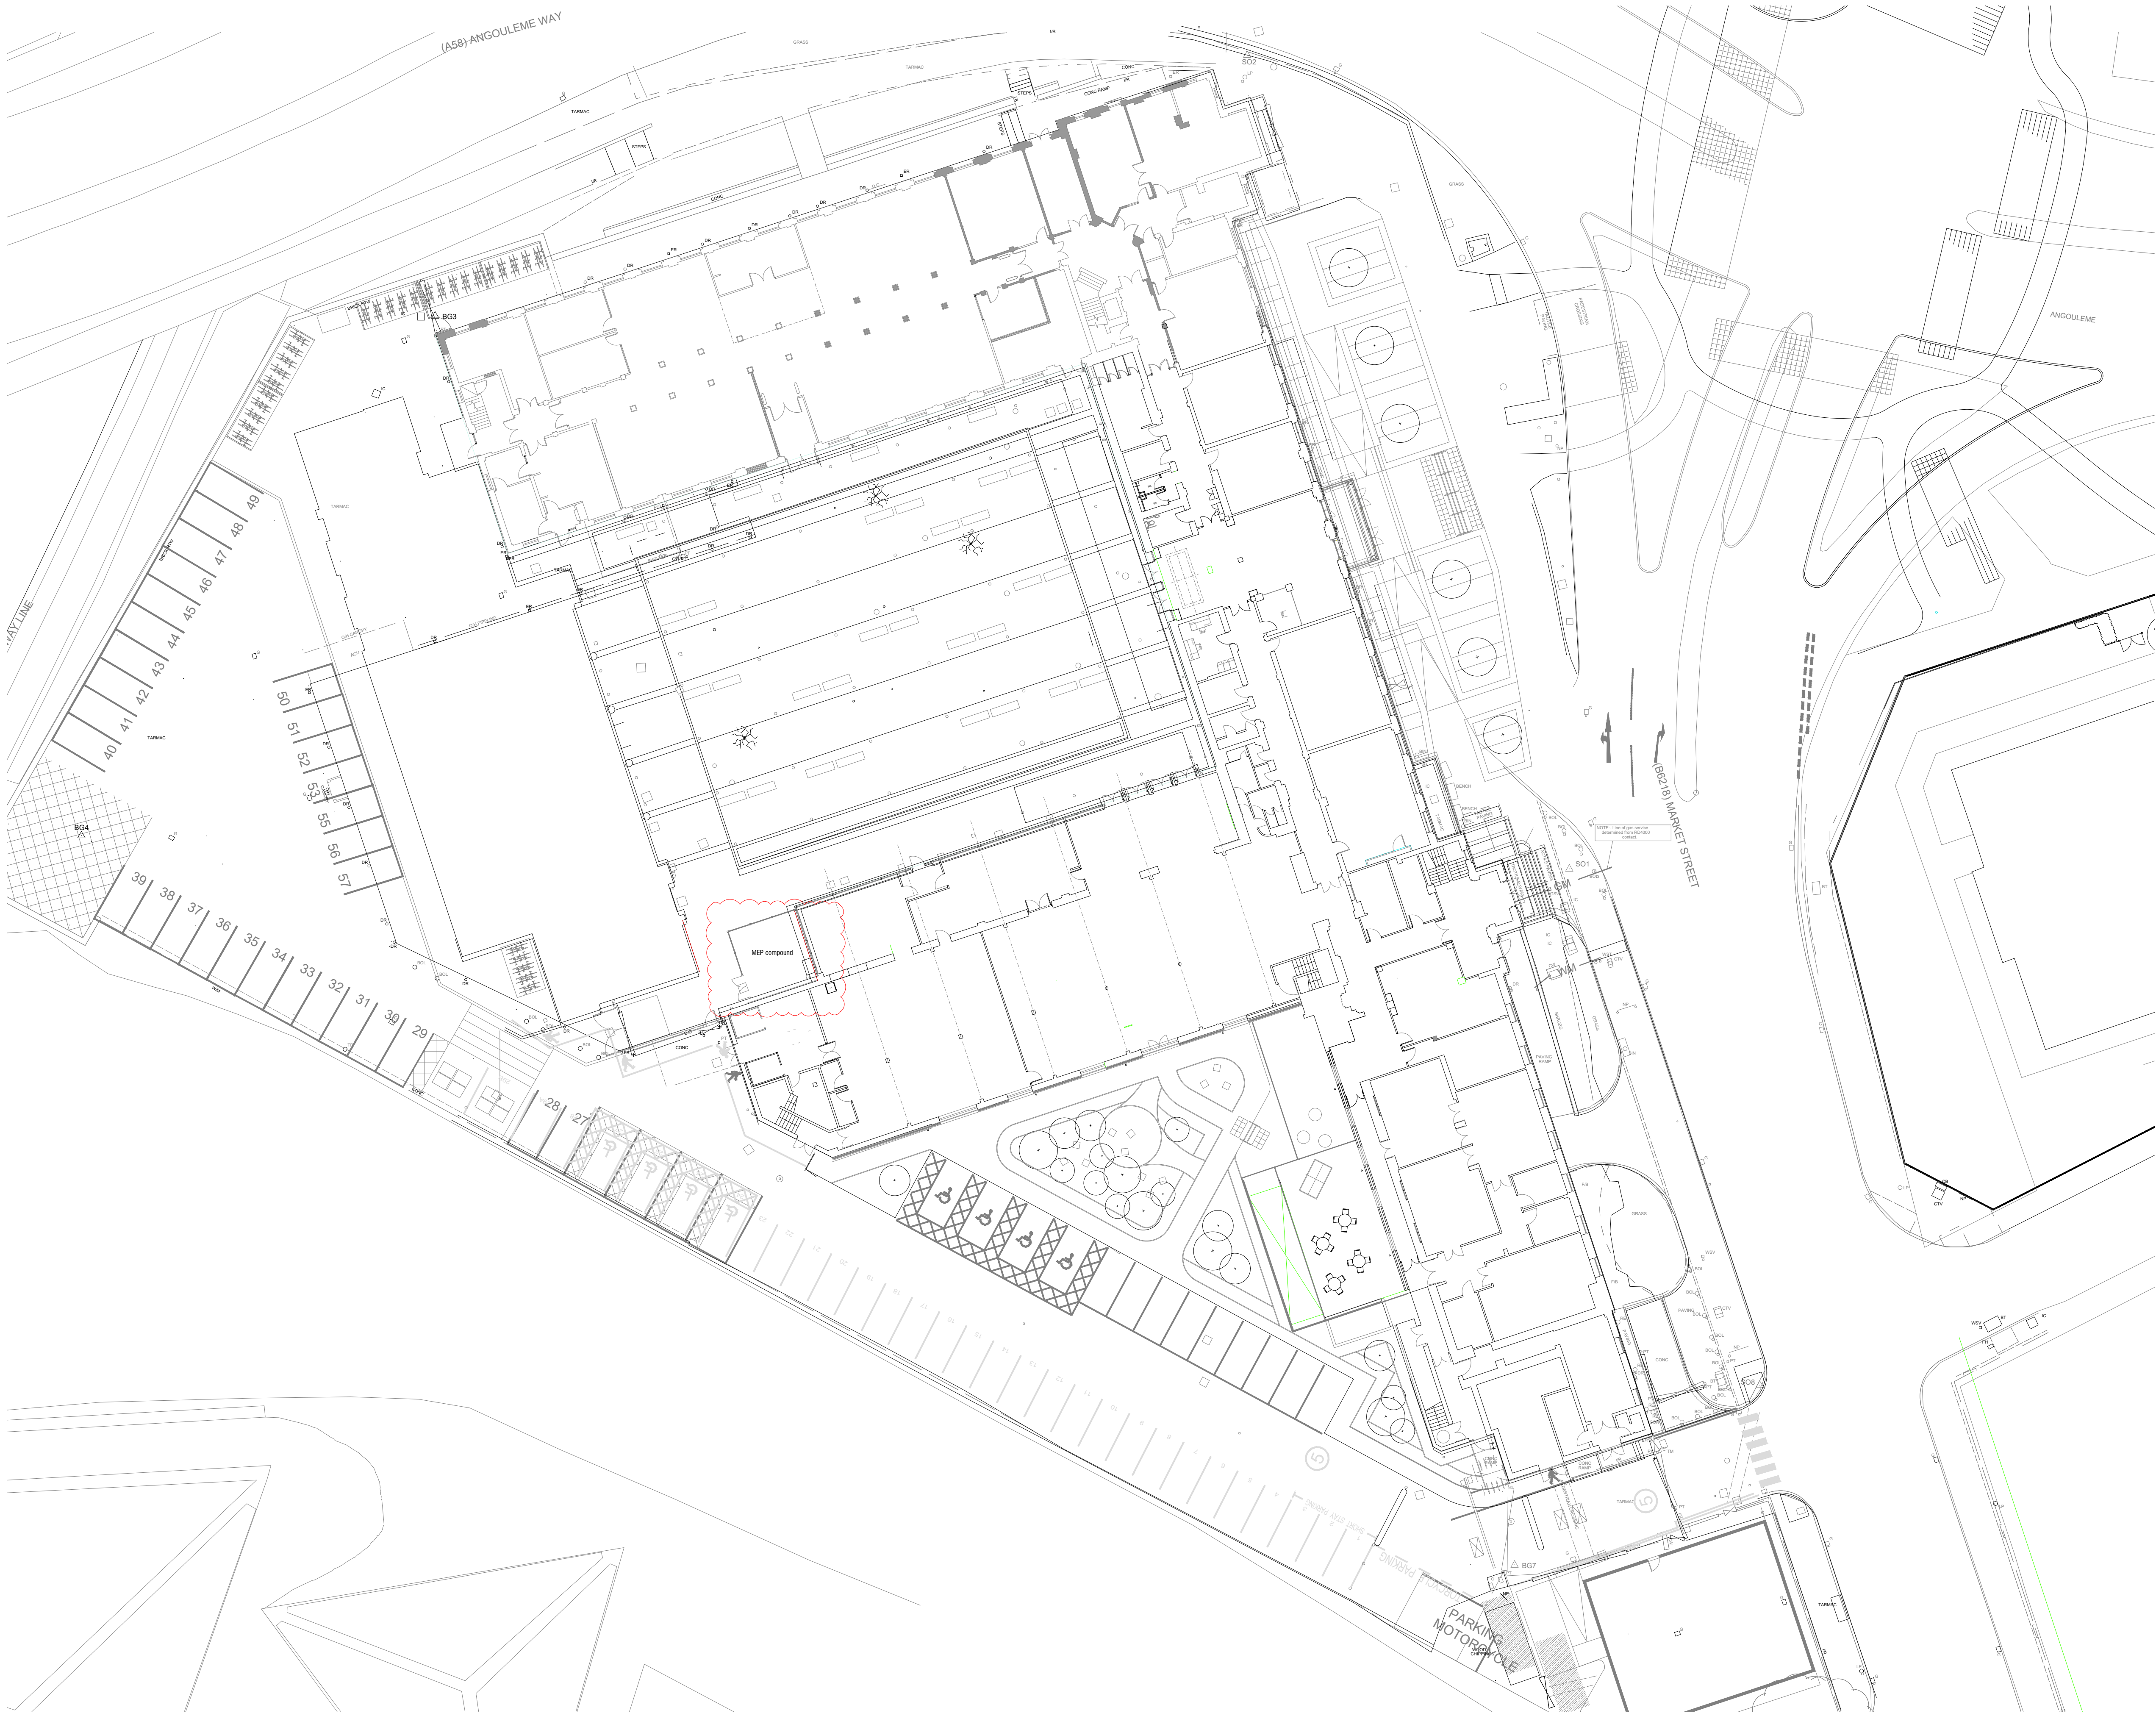

WILSON MASON

Upland House
Spring Lane
Samlesbury
Preston
PR5 0UX

T 01772 877455
F 01772 877456

E preston@wilsonmason.co.uk
www.wilsonmason.co.uk

This drawing is to be read in conjunction with all relevant consultants' and specialists' drawings.
The Architect is to be notified of any discrepancies before proceeding. Do not scale from this
drawing. All dimensions are to be checked on site. This drawing is subject to copyright.

02	kc	KC	MEP external compound shown	11/10/2023
01	kc	-	Landscaping information added and all colour removed at Planning request	11/09/2023
no.	by	chk.	revision	date
client Bury College				
project Transformation Project Woodbury				
by	chk.	date	scale	sheet size
kc	KC	08.09.2023	1:250	A1
title Woodbury Site plan, Proposed				
status	job no / dsg. no			revision
P	7035W L00- 05			02

WILSON MASON