


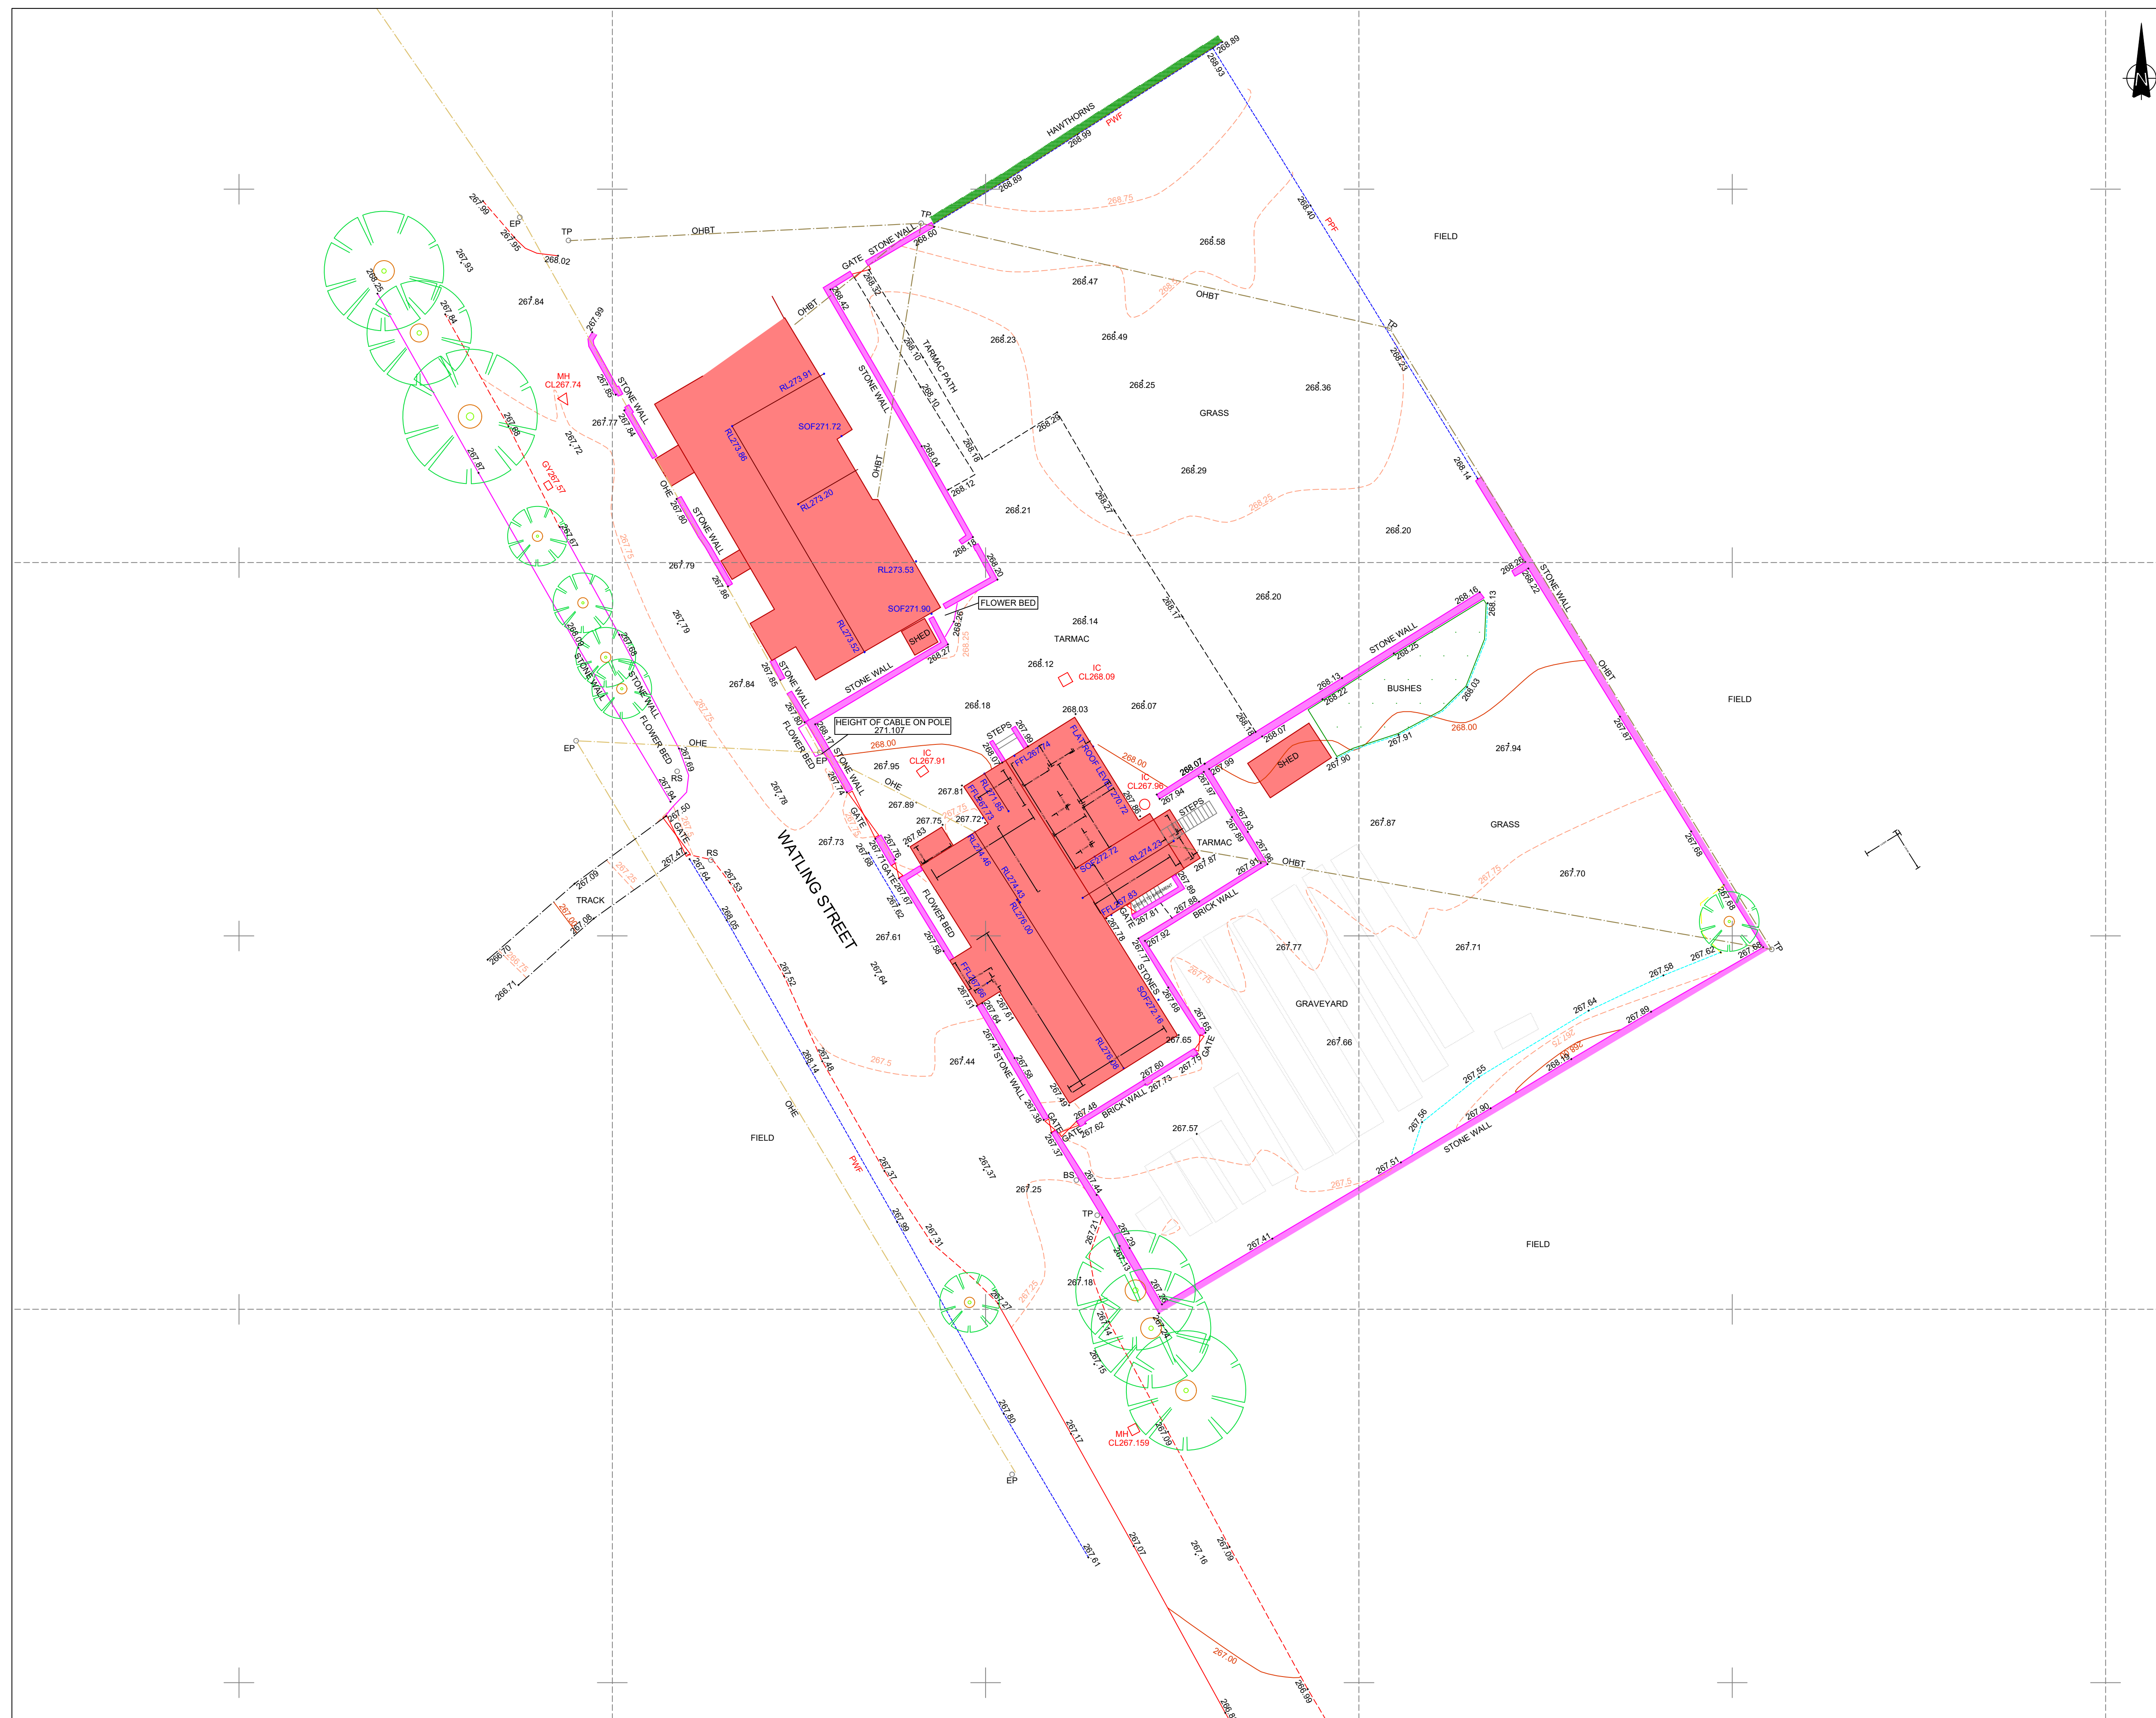

Notes:

This plan has been surveyed to the scale shown.
Caution should be exercised when enlargements are made.

All critical dimensions should be confirmed on site prior to the commencement of any works.

All dimensions have been measured or estimated from ground level.

Tree species shown should be treated with caution and expert identification is advised.

Pipe sizes are estimated from a surface inspection only.
Due to Health and Safety requirements.

Every effort is made to identify all visible above ground features, however it may be borne in mind that there may be items obscured at the time of the survey.

SURVEY STATIONS			
Name	Easting	Northing	Height
STN1	375595.890	413557.129	268.407
STN2	375563.029	413534.588	267.764
STN3	375615.977	413521.845	267.832
STN4	375580.992	413504.747	267.178
STN5	375583.372	413553.249	268.267

Legend:

Walls	BS	Bul	Bul Stop
Drain	BT	BT	Bulfin Tee/Elbow
Drip Line / Canopy	FI	FI	Fire Hydrant
Top of Bank	WVW	WVW	Stop Valve
Bottom of Bank	WST	WST	Stop Valve
Fence	WO	WO	Wash Out
Footpath	AV	AV	Air Valve
Hedge	MMR	MMR	Service Marker
Station and Name	RE	RE	Rodding eye
	CTV	CTV	Cable TV
	GP	GP	Gas Pipe
	LP	LP	Lamp Post
	SP	SP	Sign Post
	EL	EL	Electricity Post
	TP	TP	Telephone Post
	TL	TL	Traffic Light
	RNP	RNP	Road Name Plate
	BOL	BOL	Bollard
	STAY	STAY	Cable Stay
	EIC	EIC	Electric Inspection
	GAS	GAS	Gas Inspection COV
	TOB	TOB	Top of Bank
	BO8	BO8	Bottom of Bank
	ER	ER	Earthrod
	DK	DK	Down Kerb
	CHE	CHE	Overhead Electric Cable
	OTB	OTB	Overhead OTB Cable
	FH	FH	Footpath
	PTS	PTS	Power Bend
	T/PT	T/PT	Trial Pit
	P	P	Pole

DRAWING ATTRIBUTES	
IC	Inspection chamber
CL	Cover level
A	Inset level
2	Inset level (diameter)
GY	Gully
KO	Kerb Out
MH	Manhole
BUILDING DATA	
RL	Ridge Line
FFL	Finished Floor Level
SOF	Softi Level
FENCE TYPES:	
CSF	Chain Board
PWF	Post and Rail
PWF	Post and Wire
BWF	Barbed Wire
IR	Post and Irish
IR	Iron Railings
CLF	Chain Link
PPF	Post and Panel

A	25/03/21	INTERNAL BUILDING SURVEY ADDED	SW
Rev	Date	Description	Dra

Rev	Date	Description	Dr
CLIENT			
IVAN_RAWLINS			

PROJECT


CHURCH
WATLING_STREET
AFFETSID

TITLE TOPOGRAPHICAL_SURV
2D

SCALE	DATE	DRAWN	CHECKED BY
1: 200	12/03/21	SW	QUAL

Level datum	OSGB36(15)
Job number	G1001

Drawing No.	Revised By
G1001_TOPO_001	RE

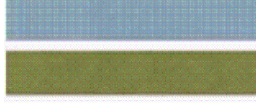

DXI

REGENERATION LTD

LANDSCAPE BUSINESS CENTRE
WIGAN ROAD, ASHTON IN MAKERFIELD,
WIGAN, WN4 0BX
TELEPHONE 01942 720325

© 2005 DRAWING AND THE BUILDING WORKS DEPICTED ARE THE COPYRIGHT © OF DDI
AND MAY NOT BE REPRODUCED OR AMENDED EXCEPT BY WRITTEN
CONSENT FROM DDI ARCHITECTS