
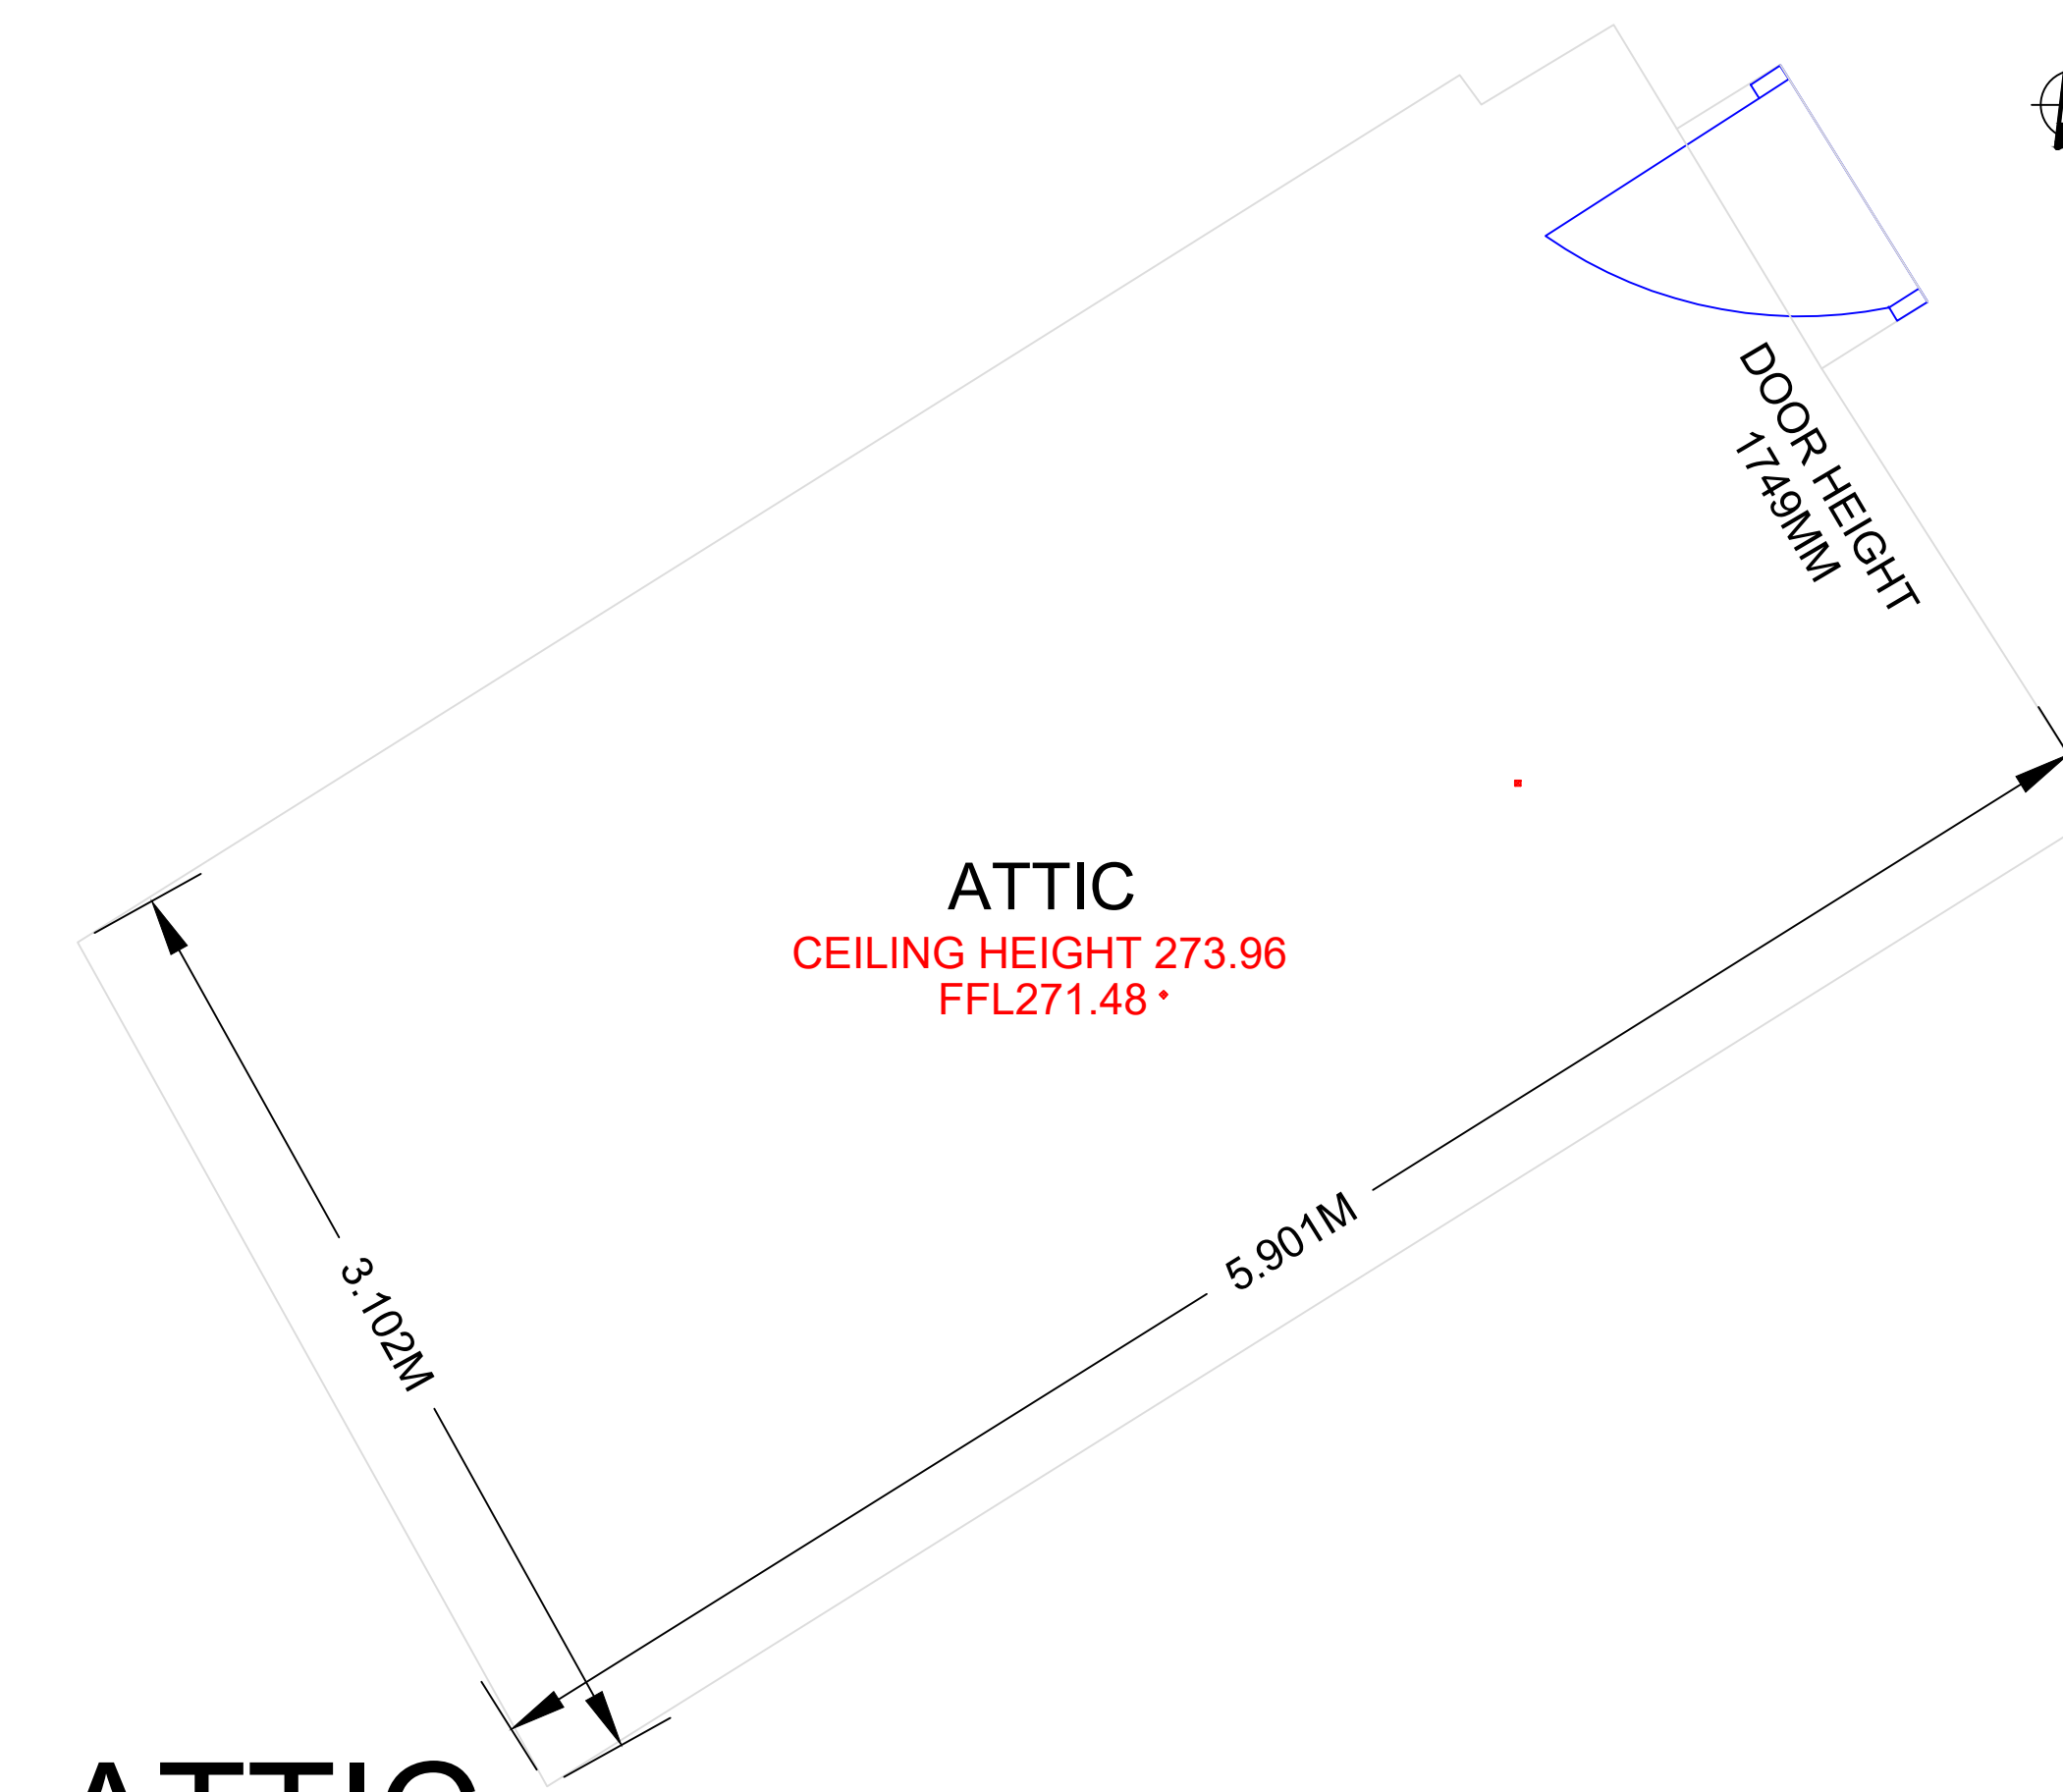
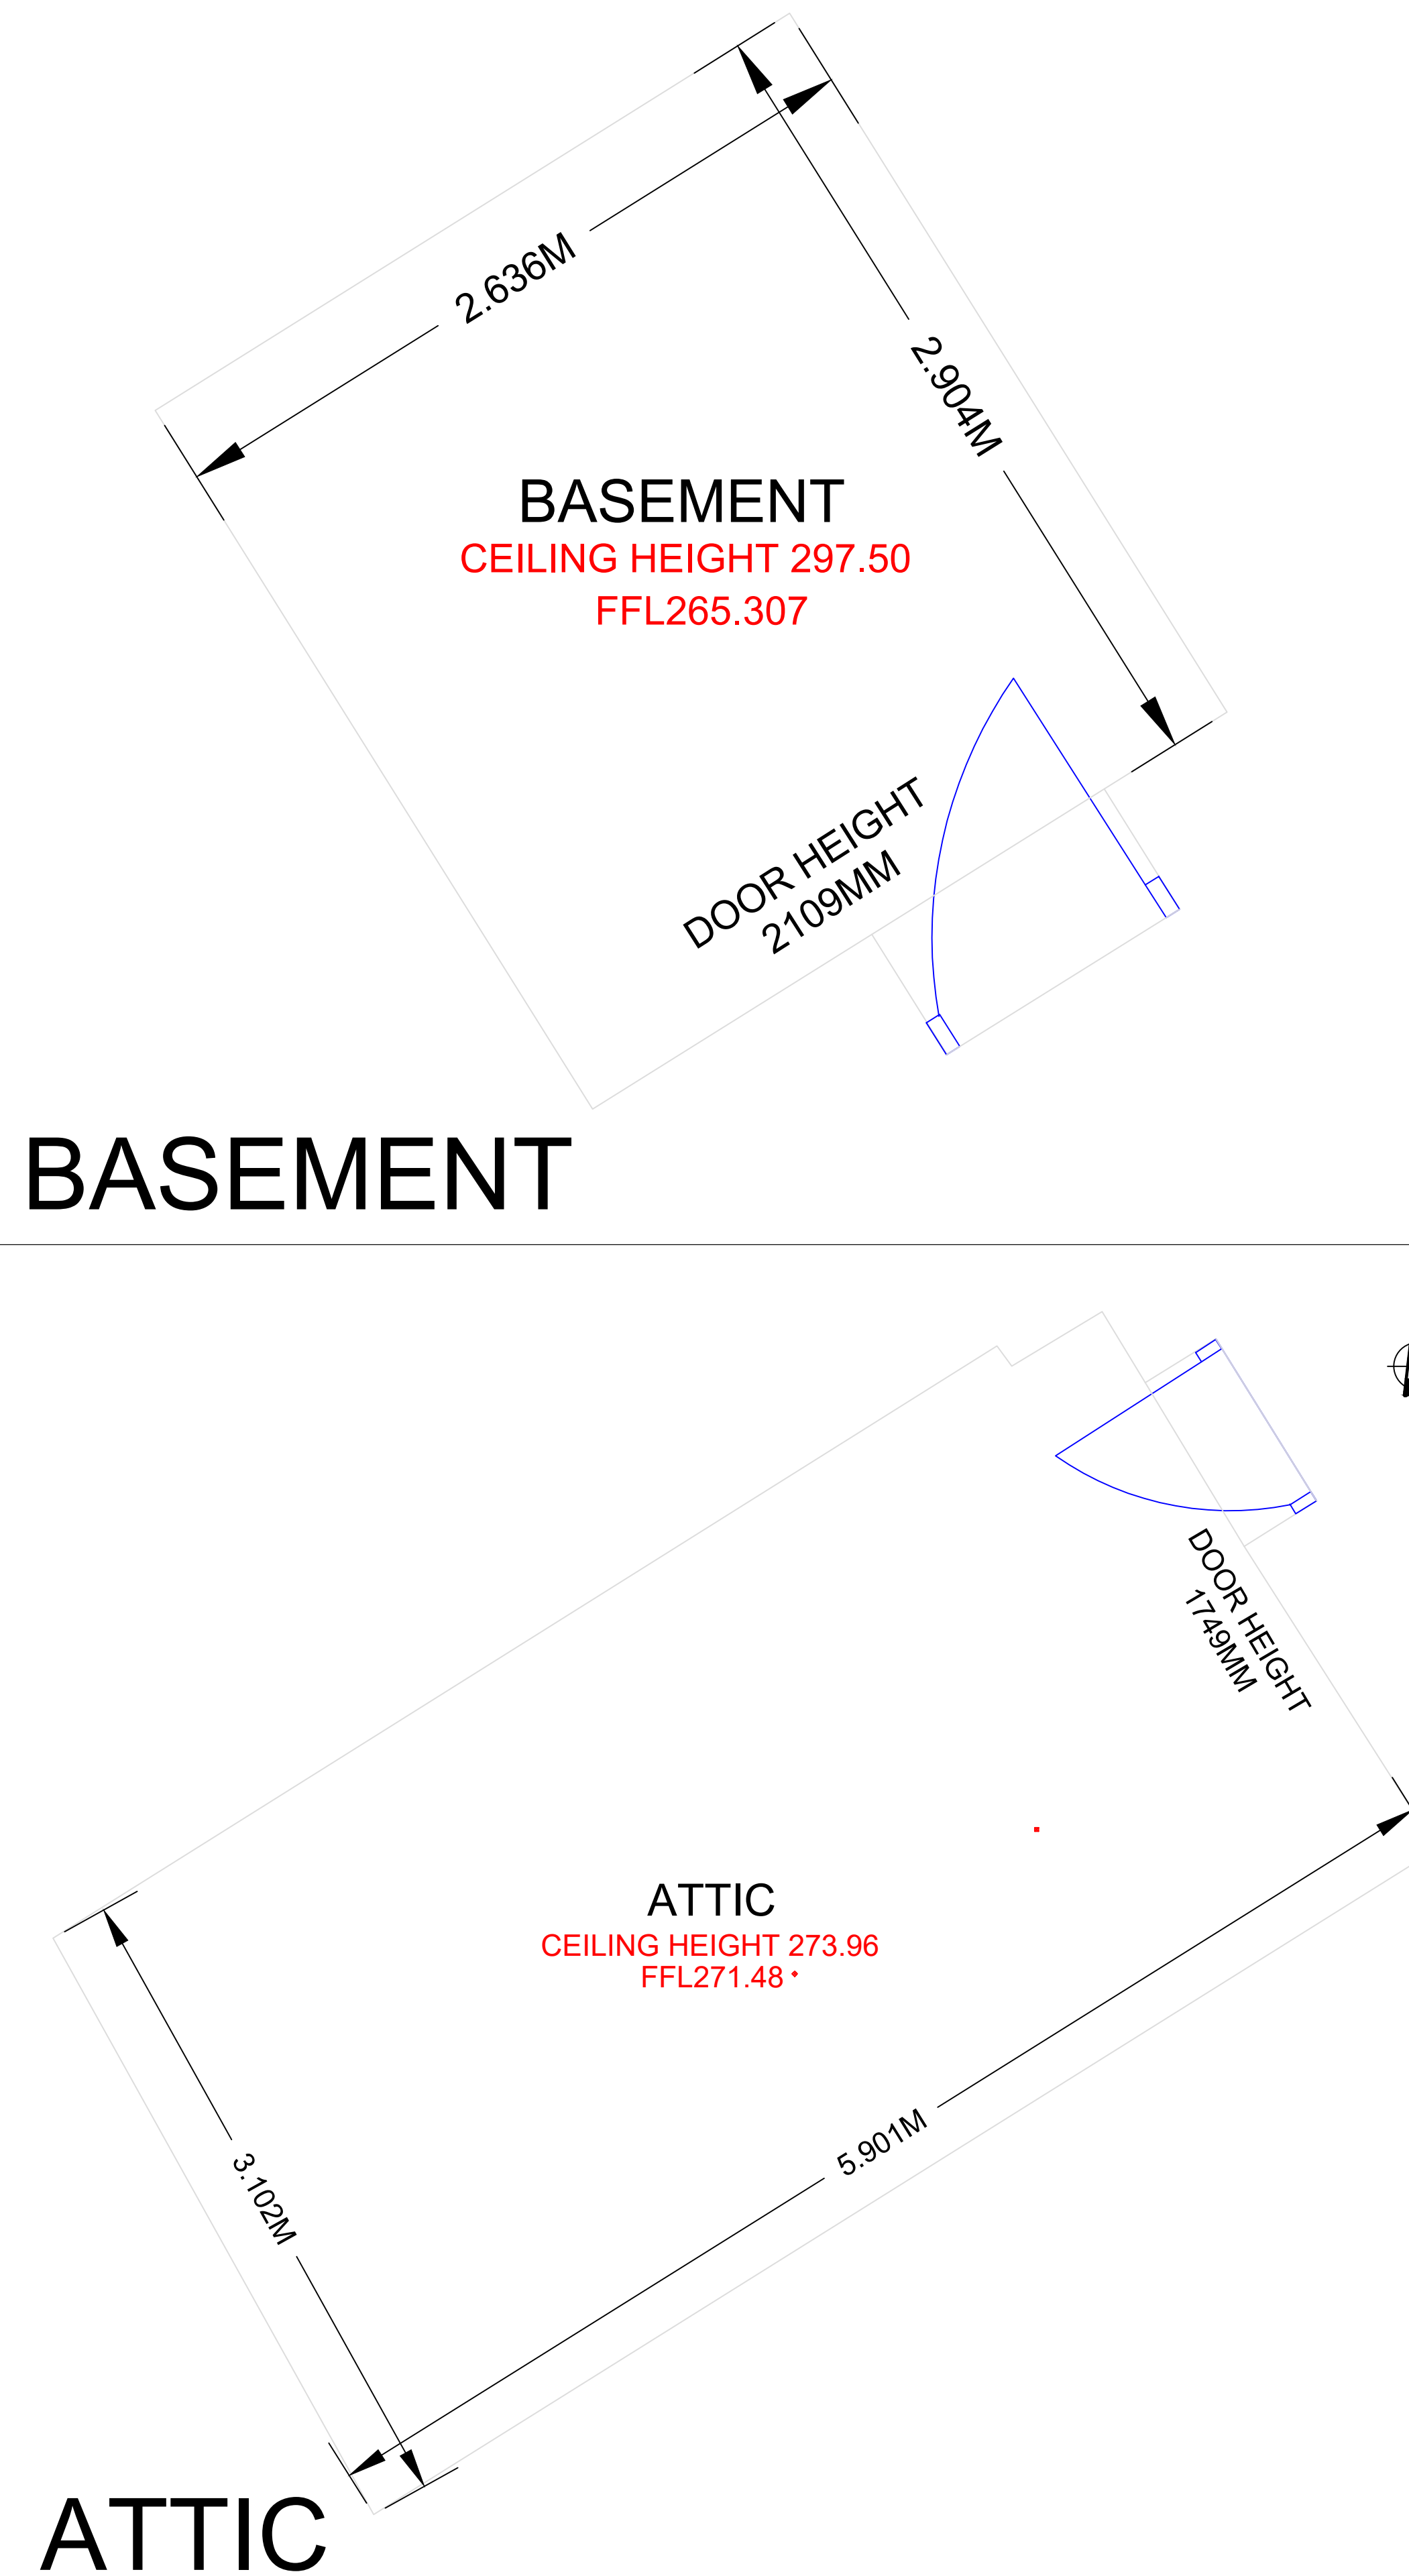


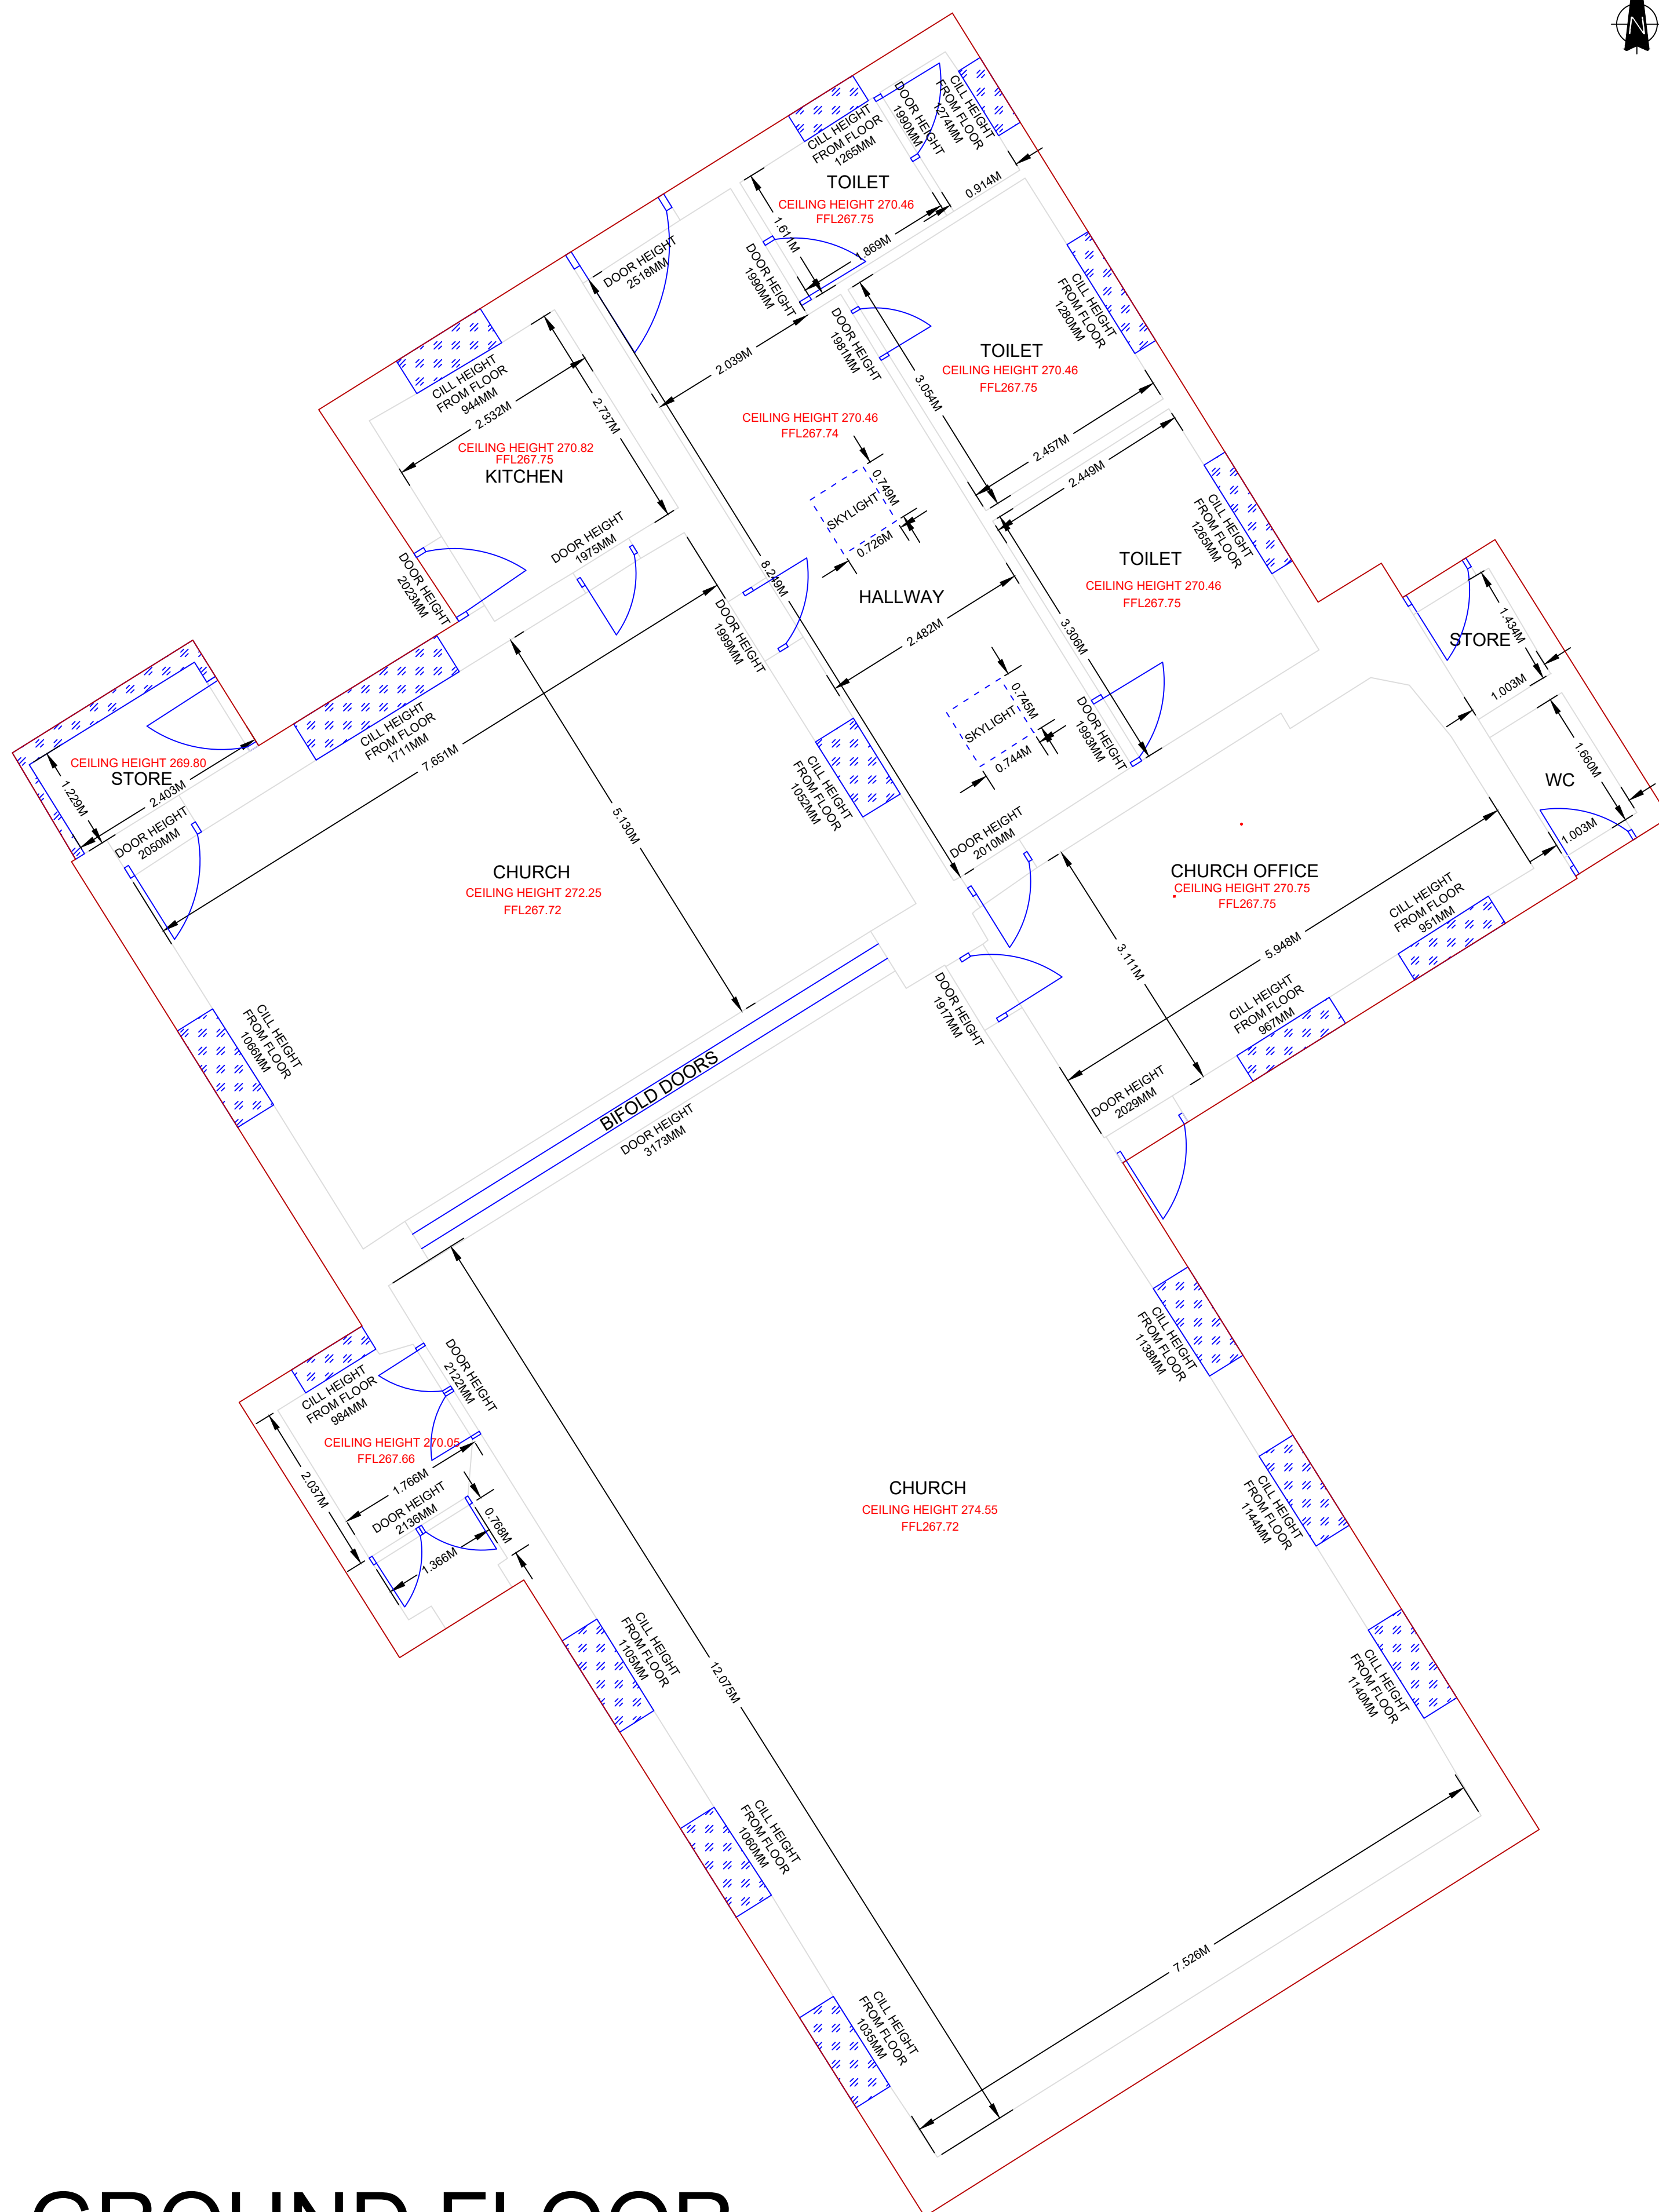

Notes:

This plan has been surveyed to the scale shown.
Caution should be exercised when enlargements are made.

All critical dimensions should be confirmed on site prior to the commencement of any works.

All dimensions have been measured or estimated from ground level.

Tree species shown should be treated with caution and expert identification is advised.

Pipe sizes are estimated from a surface inspection only.
Due to Health and Safety requirements.

Every effort is made to identify all visible above ground features, however it should be borne in mind that there may be items obscured at the time of the survey.

SURVEY STATIONS			
Name	Easting	Northing	Height
STN1	375595.890	413557.129	268.407
STN2	375563.029	413534.588	267.764
STN3	375615.977	413521.845	267.832
STN4	375580.992	413504.747	267.176
STN5	375583.372	413553.249	268.267

11/03/2021

Legend:

	Walls	80	Bu Stop
	Kerb line	81	British Telecom
	Drip Line / Canopy	BT	Fibre Hydrant
	Top of kerb	WST	Stop valve
	Bottom of Bank	WD	Stop Tap
	Fence	WO	Wash Out
	Footpath	AV	Air Valve
	Castings and Name	MNR	Service Marker
		NE	Rustling wire
		CTV	Cable TV
		GP	Gas Post
DRAINAGE ATTRIBUTES		LP	Lamp Post
IG	Ingestion chamber	SP	Sign Post
CL	Cover level	EP	Electricity Post
IL	Invert level	TP	Tenngish Post
P 10.25 (m)	Pipe Invert (datum)	NP	North Name Plate
GL	Gully	BNP	Board Name Plate
KO	Kerf	STL	Stall
MH	Manhole	BOL	Box Ledge
BUILDING DATUM		ES	Electricity Enclosure
RL	Ridge Line	GO	Gas Inspection Cov.
FFL	Finished Floor Level	TAS	Gas
SO	SOFT Level	CK	Drop Kerb
FENCE TYPES		BOB	Bottom of Bank
CBF	Cross Board	ER	Earth wire
PRF	Post and Rail	DK	Drop Kerb
PWF	Post and Wire	OE	Overhead Electric
BWF	Battered Wire	OBHT	Overhead BT Cable
PLF	Post and Felt	FOP	Fordpost
IR	Iron Railings	FWB	Flow Bed
CLF	Chain Link	TR	Trail Pit
PPF	Post and Panel	S	Sign

A	25/03/21	INTERNAL BUILDING SURVEY ADDED	SW
Rev	Date	Description	Dra

CLIENT
IVAN_RAWLINS

PROJECT

CHURCH
WATLING STREET
AFFETSID

TITLE
TOPOGRAPHICAL_SURVEY
2D

SCALE	DATE	DRAWN	CHECKED BY
1: NTS	12/03/21	SW	QUAL

Level datum	OSGB36(15)
Job number	G1001

Drawing No.	Revised
G1001_TOPO_001	A



DXI

REGENERATION LTD

LANDGATE BUSINESS CENTRE
WIGAN ROAD, ASHTON IN MAKERFIELD,
WIGAN, WN4 0BX
TELEPHONE 01942 720325

THIS DRAWING AND THE BUILDING WORKS DEPICTED ARE THE COPYRIGHT OF CO
AND MAY NOT BE REPRODUCED OR AMENDED EXCEPT BY WRITTEN
FOR AMENDMENTS MADE BY OTHER PERSONS