


NOTES

-  Location of proposed partitions / infill of opening.
-  Fobbed Door.
-  New door/s in location.
-  New window/s in location.

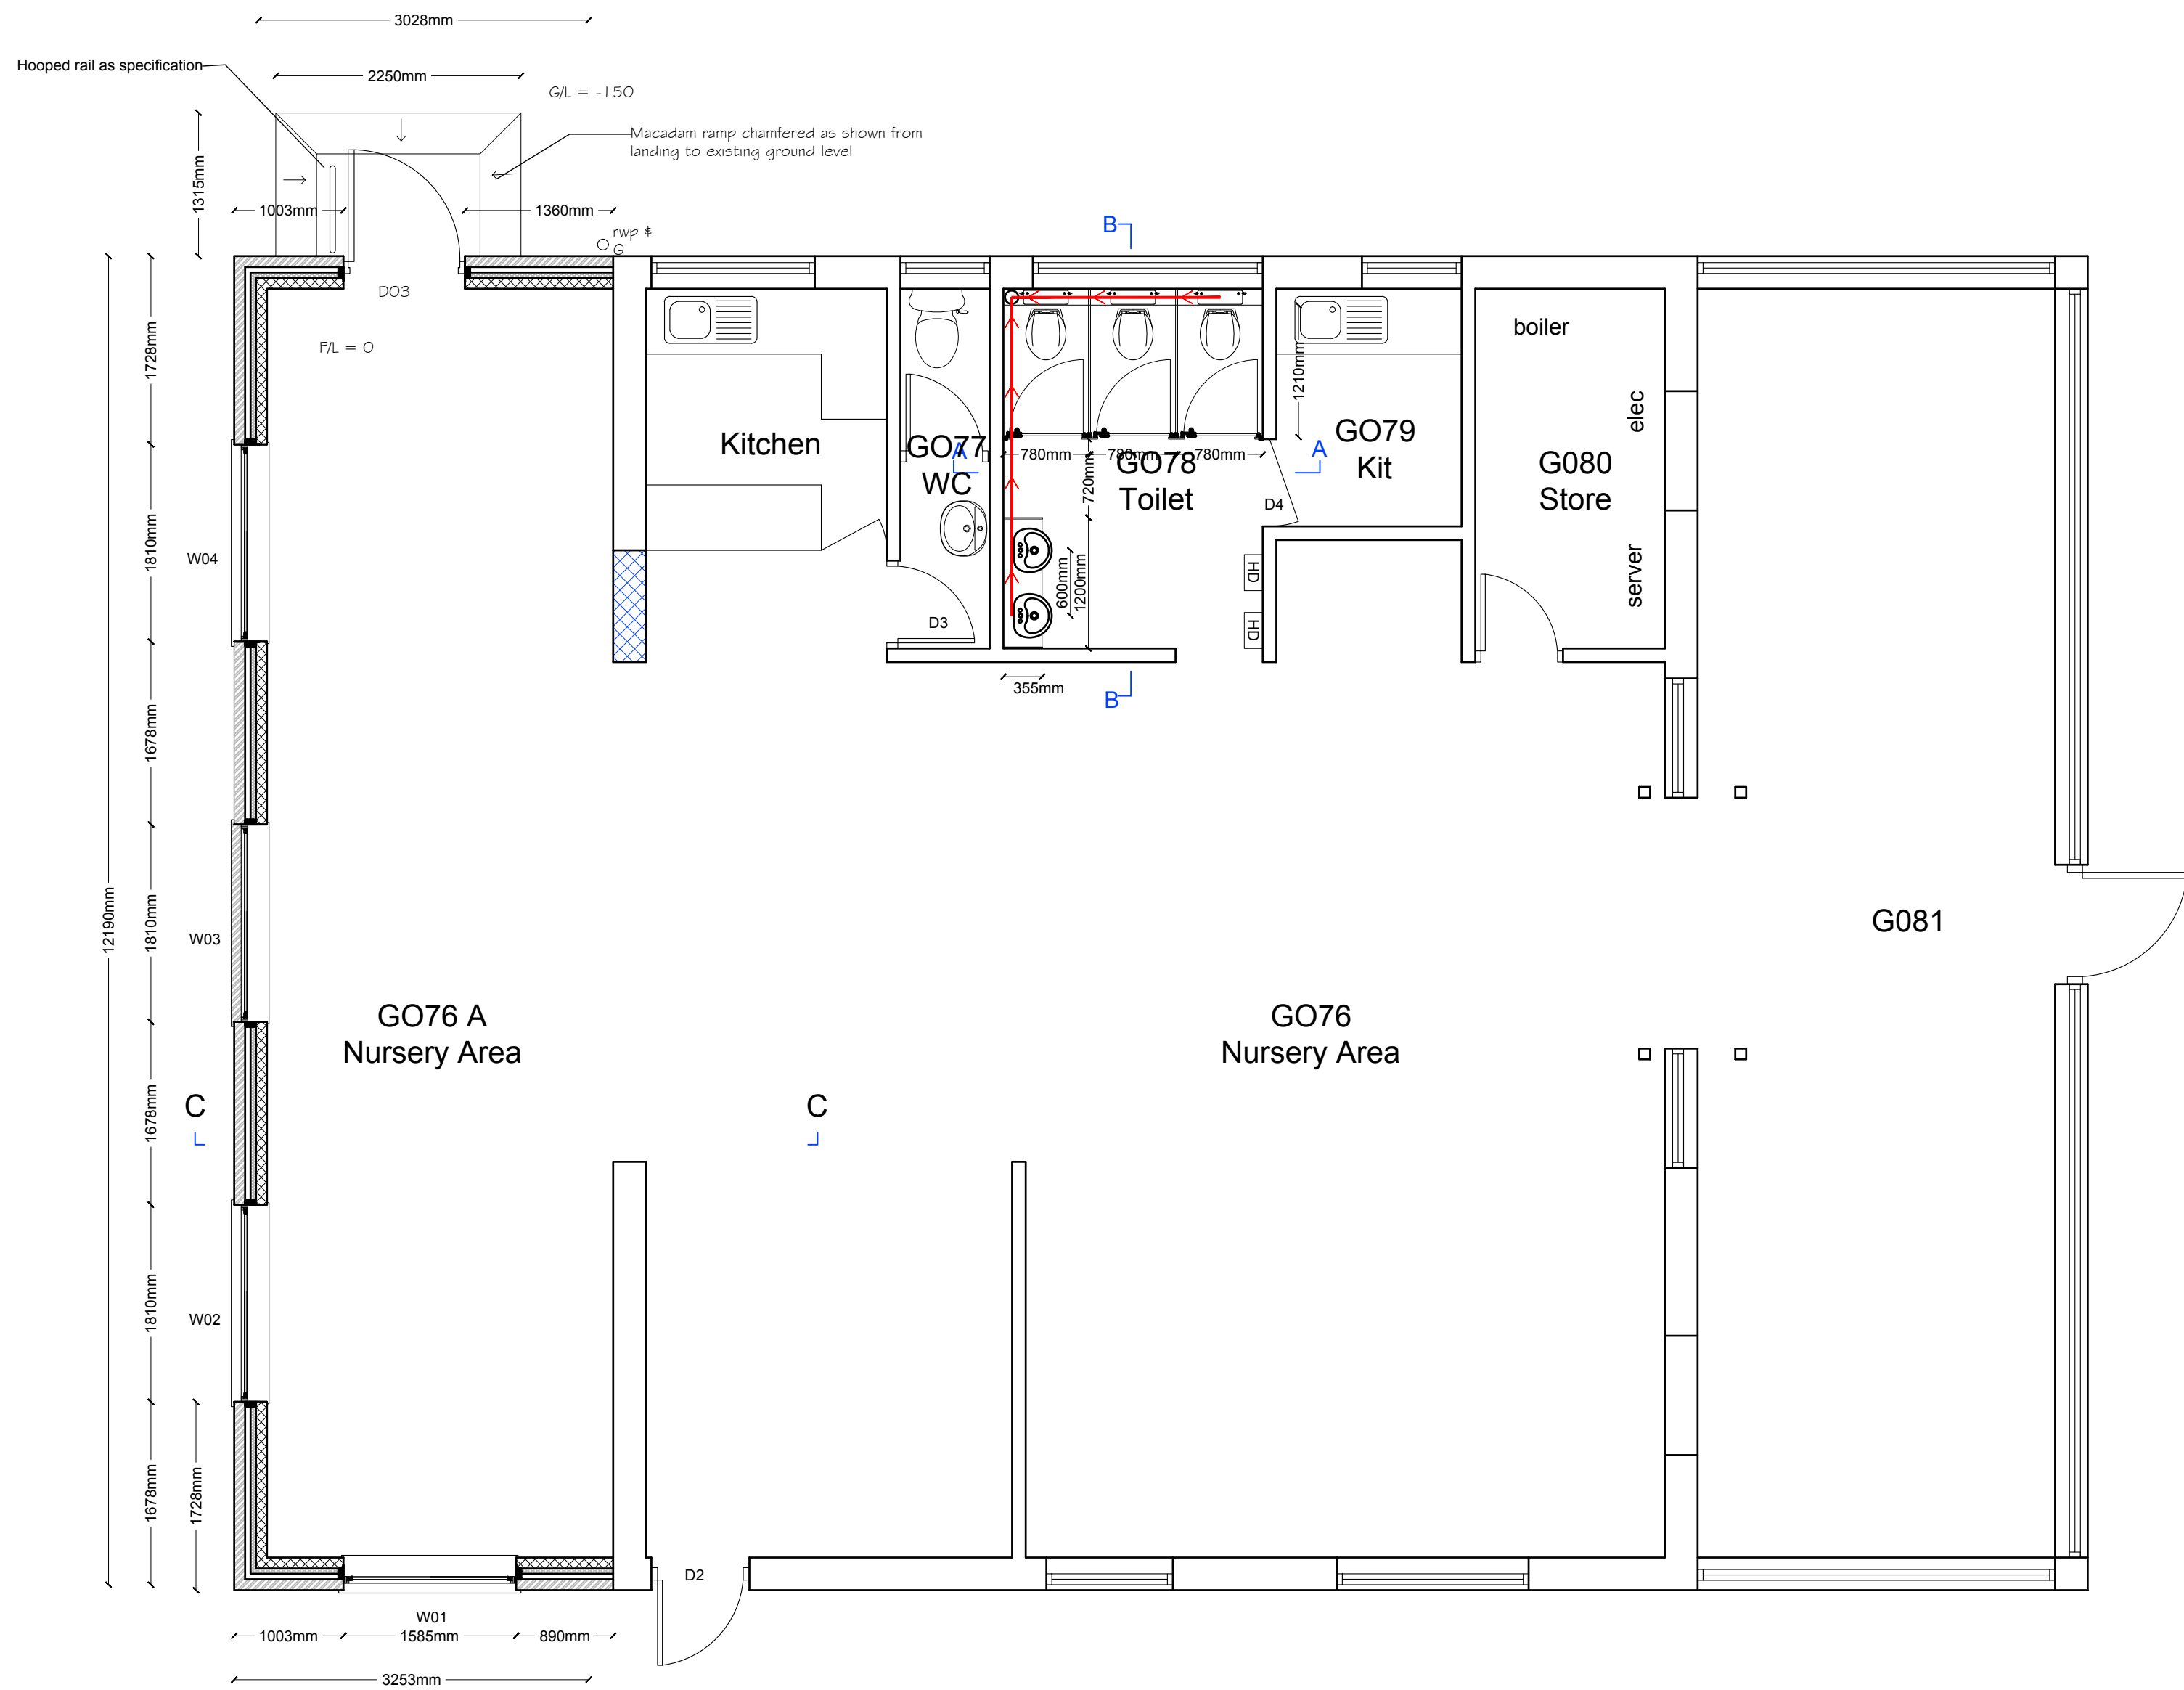

Proposed Layout Plan  
1:50 @A1

| Rev | Date     | Comments                | By |
|-----|----------|-------------------------|----|
|     |          |                         |    |
|     |          |                         |    |
| B   | 01/07/26 | Amendments for planning | SJ |

STATUS

Construction

Client  
Forward as One CE MAT  
Gorsefield Primary School,  
Robertson St, Radcliffe,  
Manchester M26 4DW

Project Title  
SBN Alterations & Associated  
Works

Drawing Title  
Proposed Layout Plan

|                    |                      |                    |
|--------------------|----------------------|--------------------|
| Scale<br>1:50 @A1  | Drawn by<br>SJ       | Date<br>April 2026 |
| Job no.<br>2604-05 | Drawing no.<br>CA 03 | Revision no.<br>B  |