




Proposed Floor Finishes
1:50 @A1

Proposed Wall Finishes
1:50 @A1

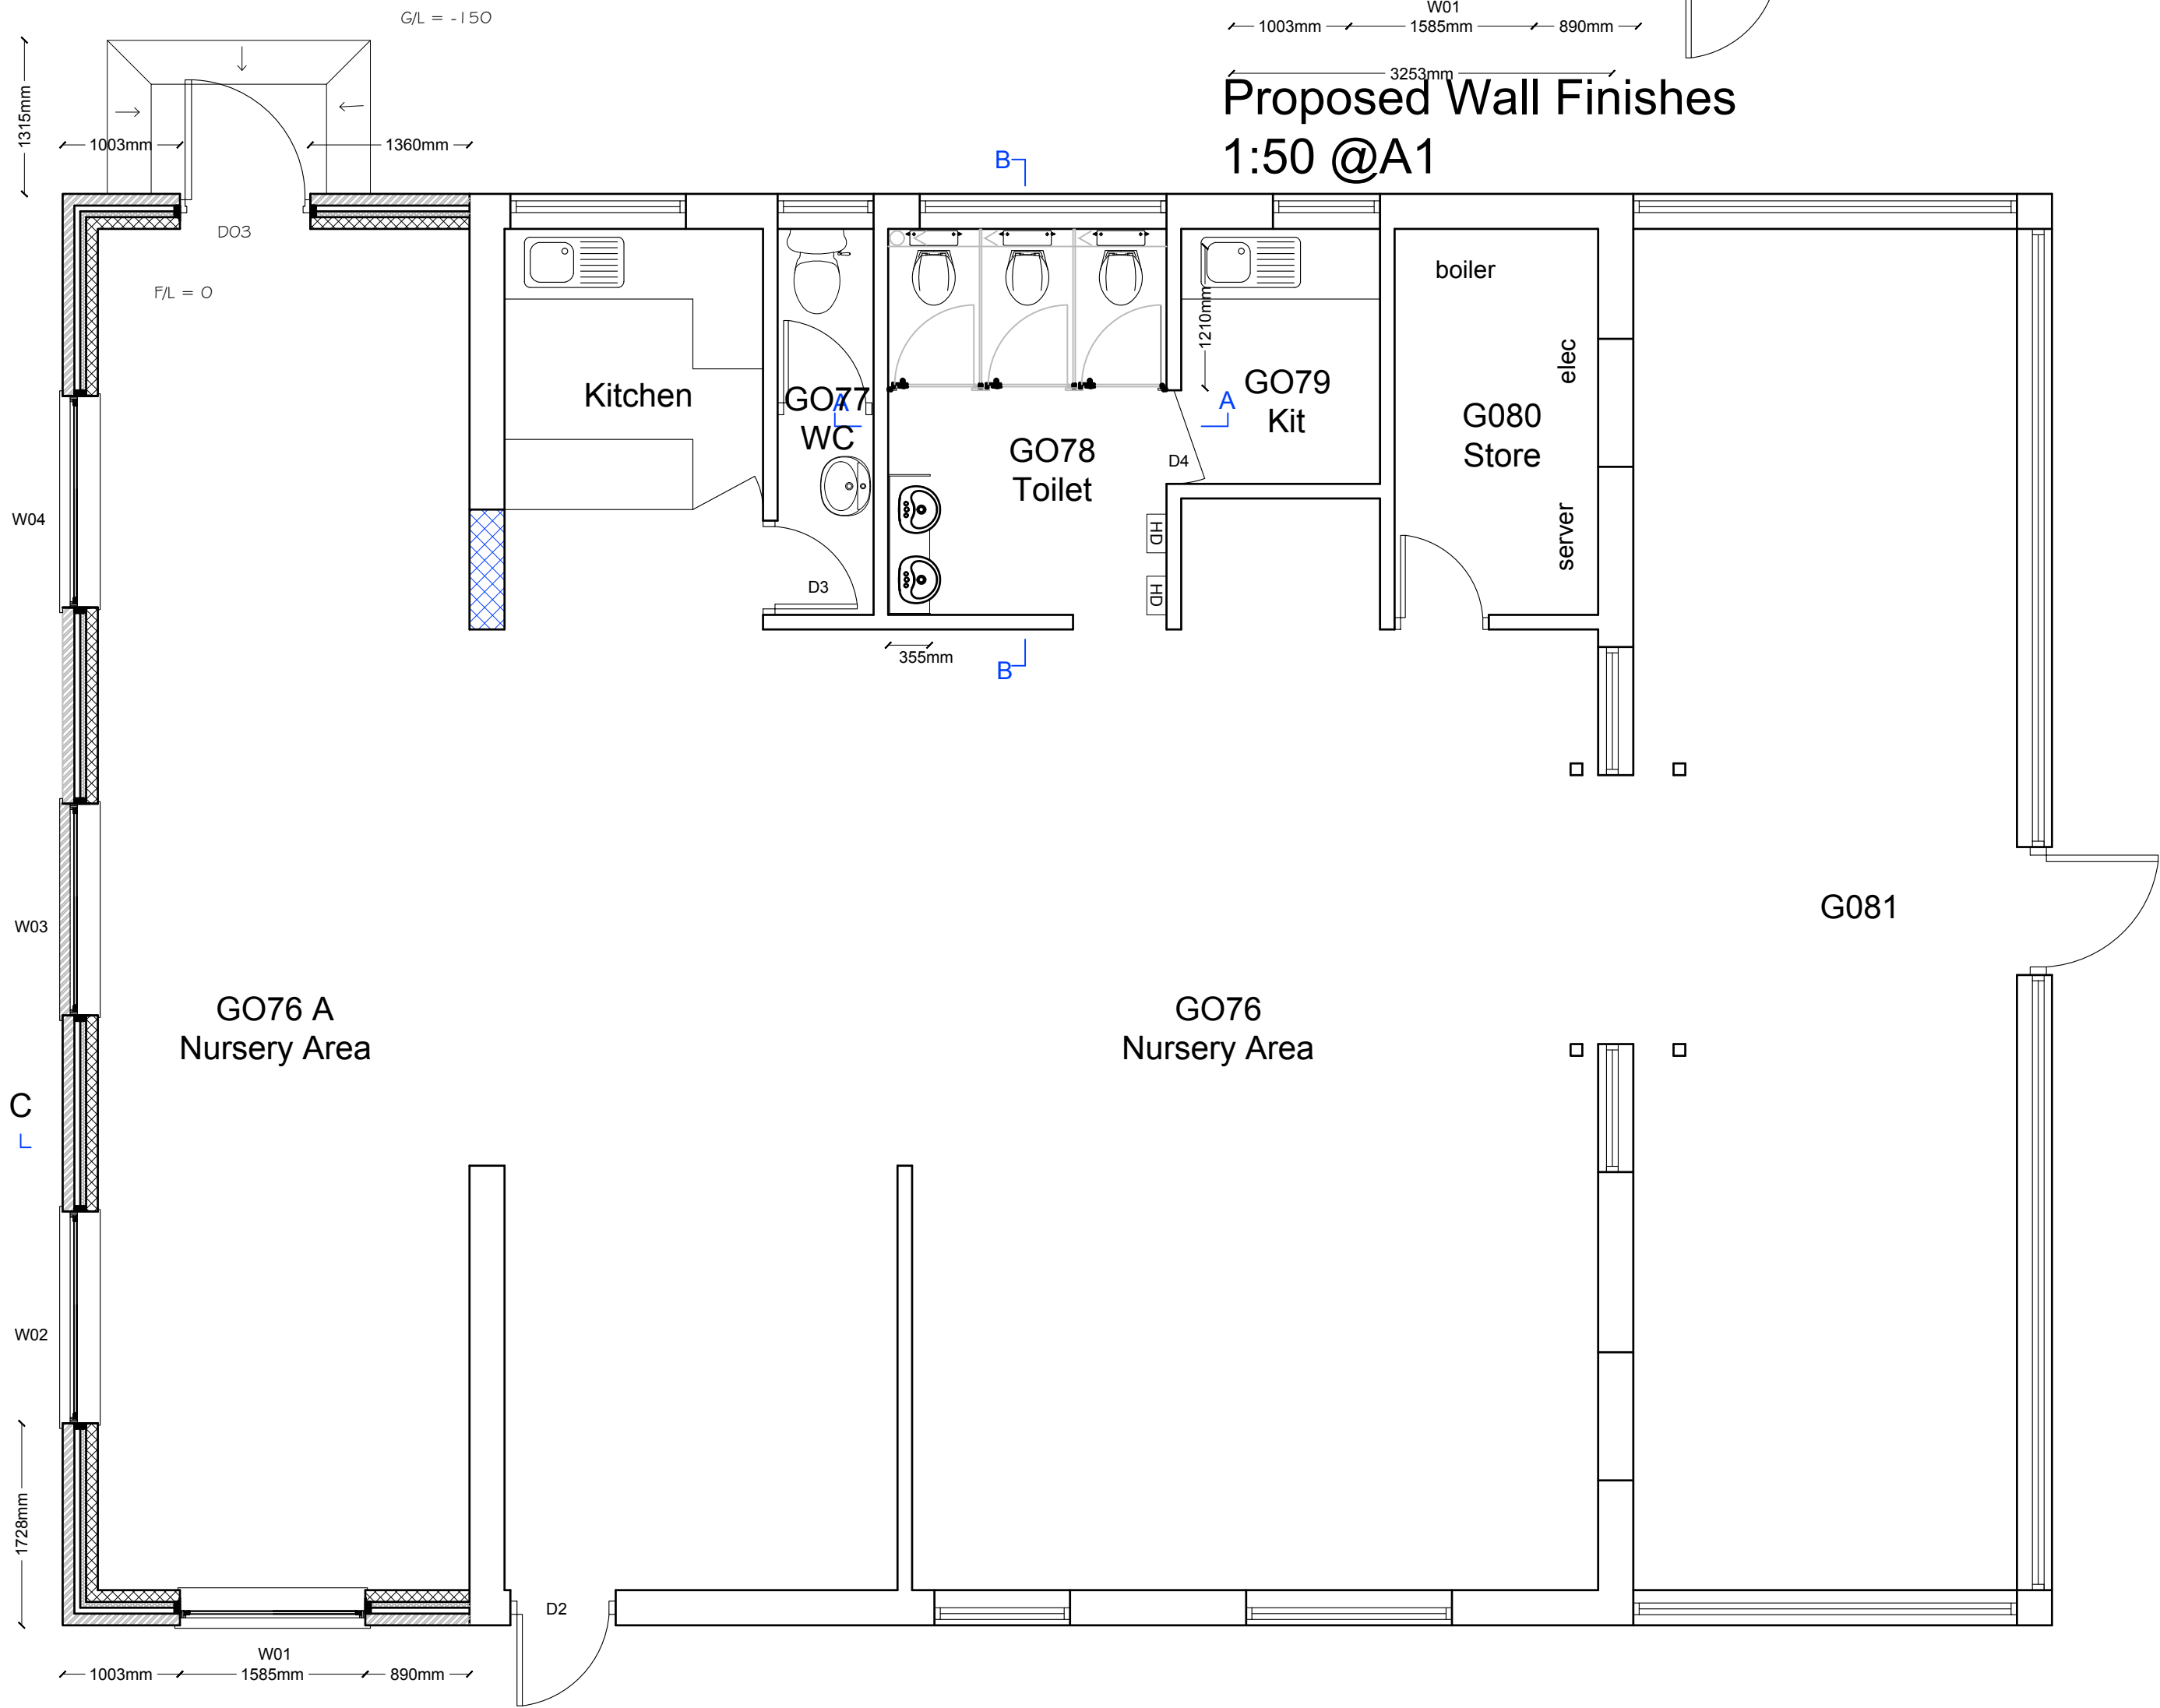

Proposed Ceiling Finishes
1:50 @A1

This drawing is Copyright and the property of Lancaster Maloney Martin Limited and must not be reproduced in whole or in part without their written permission. Copyright is reserved © This drawing must not be scaled. The Contractor is to report all dimensional discrepancies & errors to the Contract Administrator prior to commencing construction. It is essential that this drawing is read in conjunction with the specification and all works identified included for.

NOTES

- Forbo Coral Classic Mouse Grey 4721
- Polysafe wood fx American oak 3387
- Polyflor Hydro Bisque H4860
- 15mm Dot & Dabbed Gyproc
- Duraline plasterboard skimmed with Gyproc board finish to be painted with Armstead trade acrylic eggshell.
- White PVCu hygiene wall lining
- Make good and skim with Gyproc multi finish and paint with Armstead trade acrylic emulsion.
- New ceiling grid 600 x 600

Rev	Date	Comments	By
B	02/07/26	Amendments for planning	SJ

STATUS

Construction

Client
Forward as One CE MAT
Gorsefield Primary School,
Robertson St, Radcliffe,
Manchester M26 4DW

Project Title
SBN Alterations & Associated Works

Drawing Title
Proposed Finishes

Scale 1:50 @A1	Drawn by SJ	Date April 2026
Job no. 2604-05	Drawing no. CA 04	Revision no. B