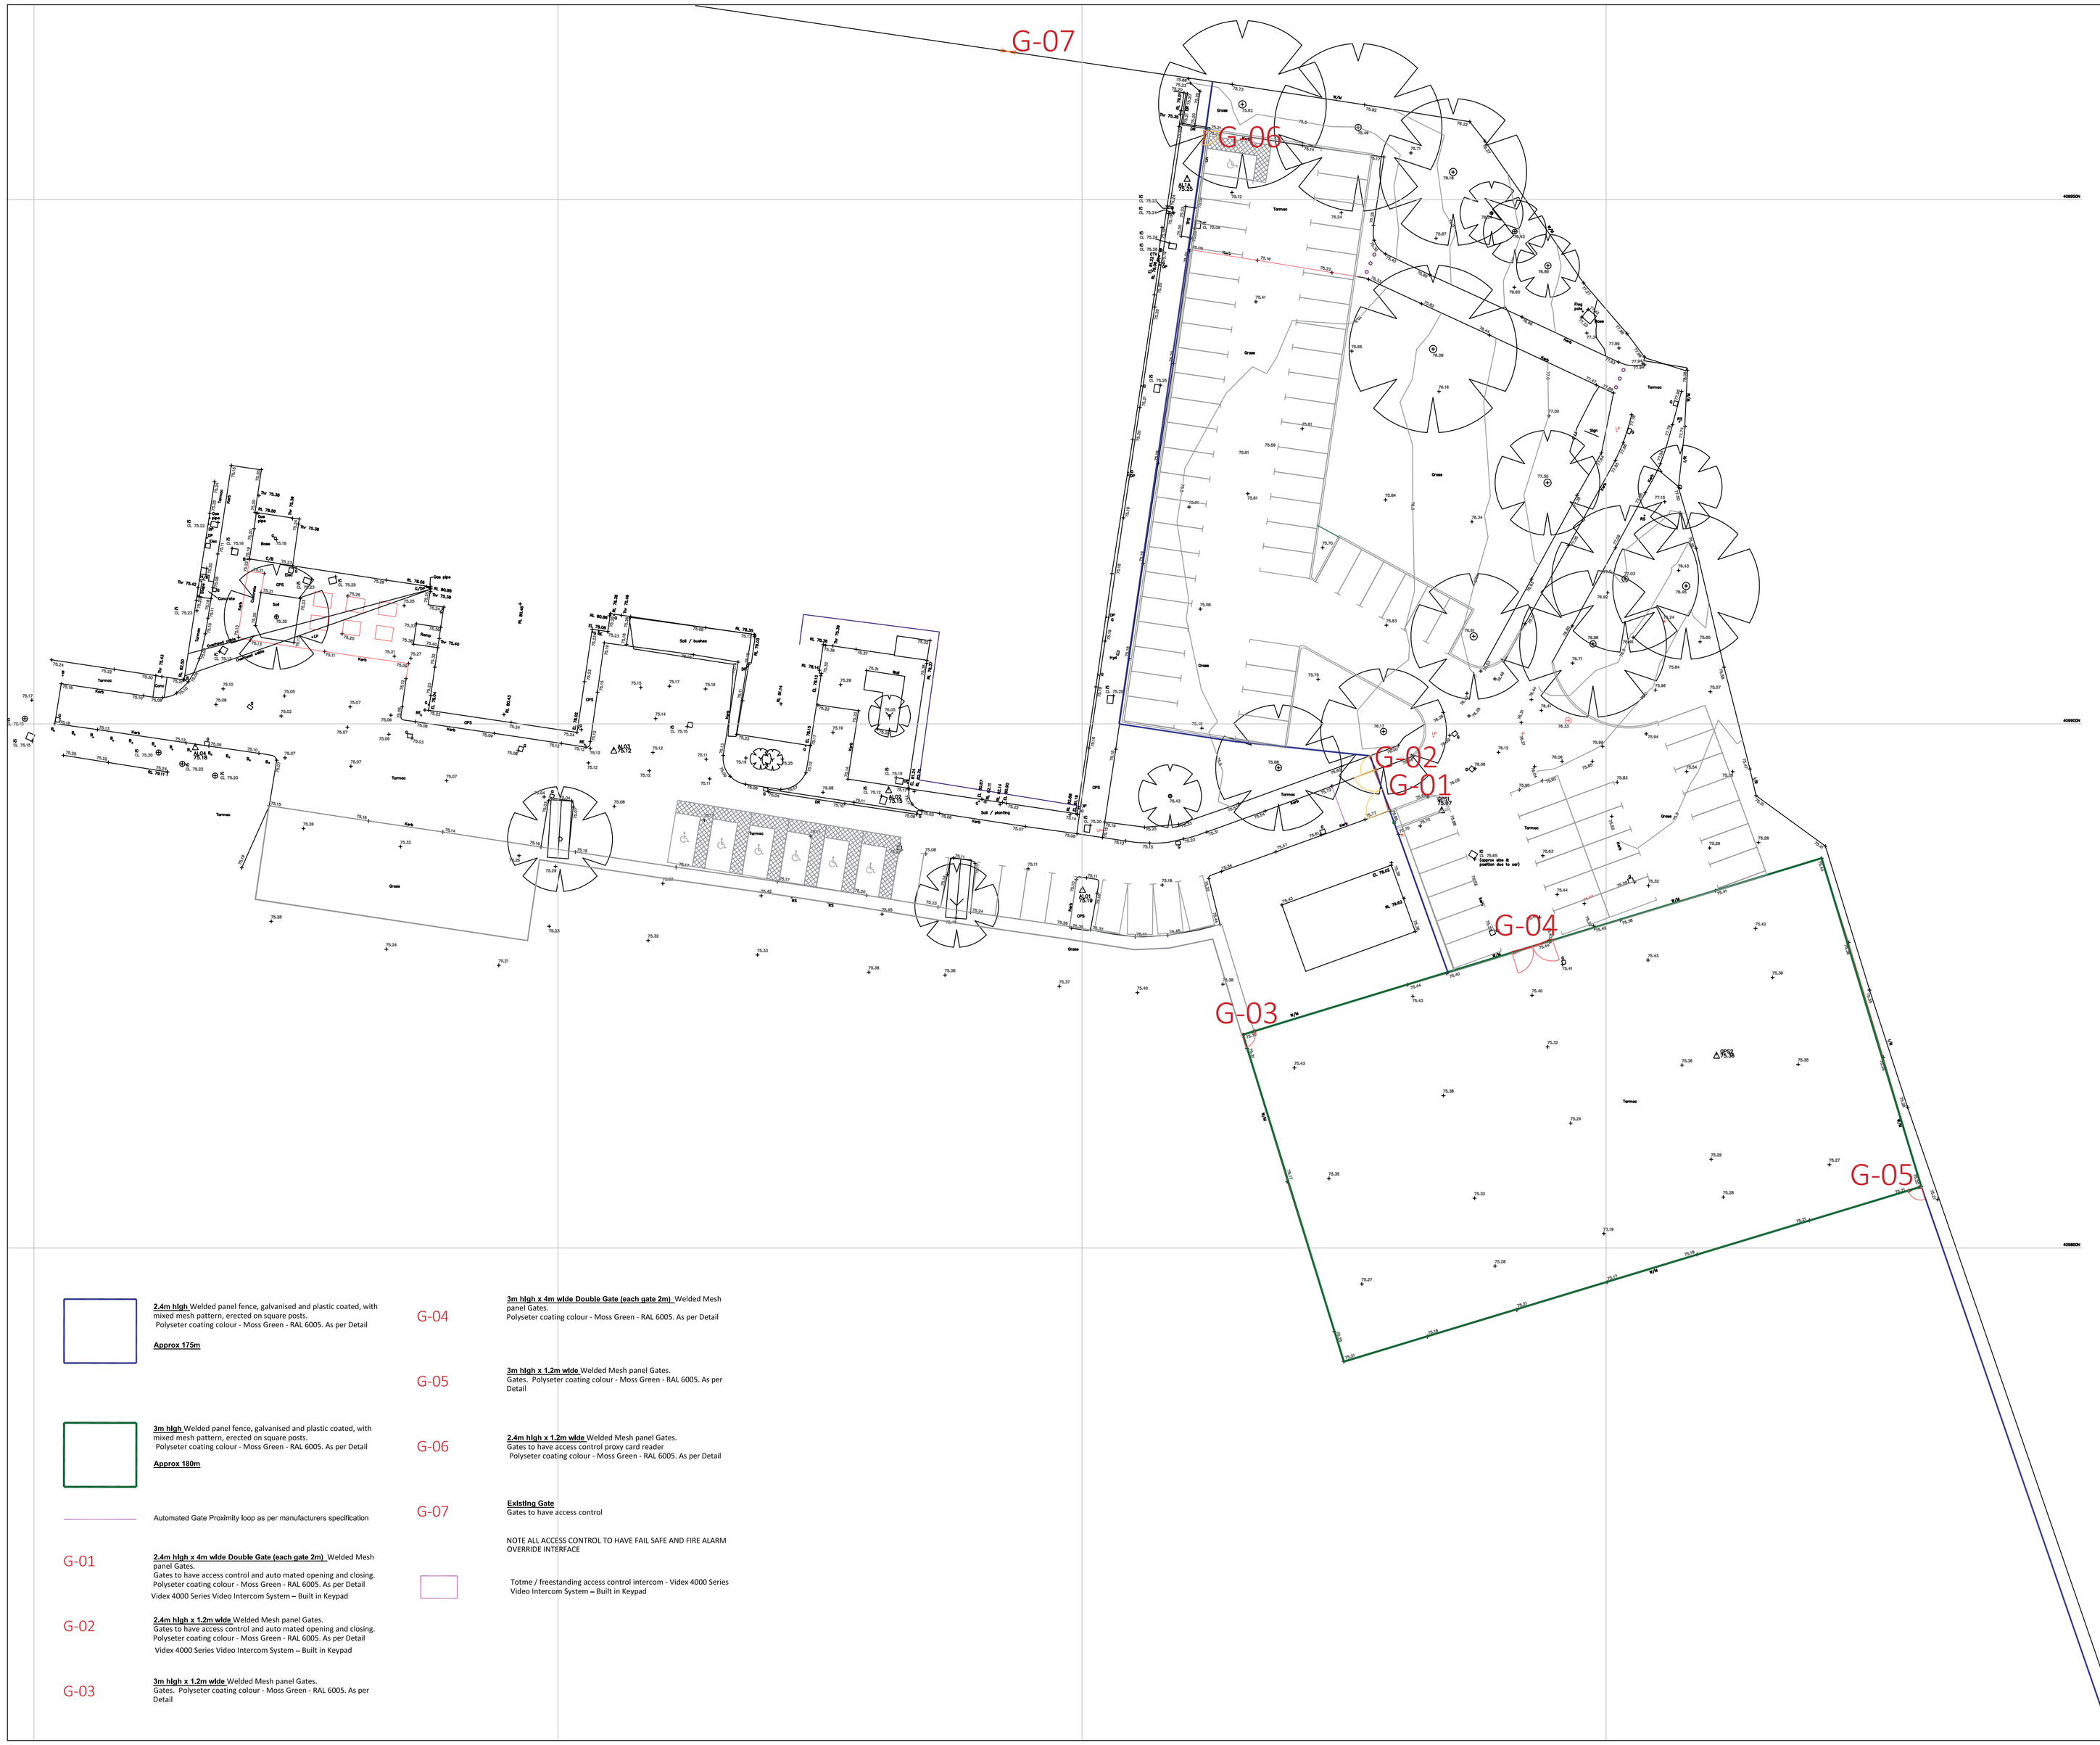

Studio OL3 Ltd shall have no responsibility for any use made of this document other than for that which it was prepared and issued.

All dimensions and levels to be checked on site.
Any discrepancies should be reported to Studio OL3 Ltd.
This drawing should not be reproduced without written permission from

DESIGN AND LEGISLATION:

THE FOLLOWING NOTES ARE INTENDED TO BE USED FOR PLANNING AND BUILDING REGULATIONS APPROVAL ONLY. NO WORKS SHOULD TAKE PLACE UNTIL THESE APPROVALS ARE IN PLACE IN WRITING FROM THE AUTHORITIES. ALL WORKS CARRIED OUT PRIOR TO APPROVAL ARE AT THE OWNERS RISK AND STUDIO OL3 TAKE NO RESPONSIBILITIES FOR THESE WORKS. ALL DIMENSIONS ARE TO BE CHECKED BY THE MAIN CONTRACTOR PRIOR TO WORK COMMENCING AND DURING THE PROGRESS OF THE WORKS. ANY DISCREPANCIES IN DIMENSIONS OR CONSTRUCTION INFORMATION ARE TO BE REPORTED TO THE DESIGNER FOR RESOLUTION BEFORE ANY FURTHER WORK IS CARRIED OUT. NO COMPONENTS TO BE ORDERED OR FABRICATED WITHOUT ALL RELEVANT ASSOCIATED DIMENSIONS BEING CHECKED AND CONFIRMED. DO NOT SCALE FROM DRAWINGS. WORK TO FIGURED DIMENSIONS ONLY. THIS DRAWING TO BE READ IN CONJUNCTION WITH ALL OTHER RELEVANT CONSULTANTS DETAILS AND SPECIFICATIONS.

GENERAL NOTE:

WORKMANSHIP AND MATERIALS TO COMPLY WITH:
BUILDING REGULATIONS, N.H.B.C. REQUIREMENTS, BRITISH STANDARDS OR CODES OF PRACTICE. OTHER AUTHORITATIVE DOCUMENTS OR TECHNICAL APPROVAL CERTIFICATION INCLUDING:
CONSTRUCTION PRODUCTS DIRECTIVE (89/106/EEC).
THE INTERNATIONAL STANDARDS ORGANISATION (ISO).
THE EUROPEAN COMMITTEE FOR STANDARDISATION (CEN).
THE BRITISH BOARD OF AGREMENT.
CURRENT AT THE TIME OF THE BUILDING REGULATIONS APPLICATION.

ALL MATERIALS SHALL BE FIXED, APPLIED OR MIXED IN ACCORDANCE WITH MANUFACTURERS INSTRUCTIONS AND SPECIFICATIONS. ALL MATERIALS SHALL BE SUITABLE FOR THE PURPOSE FOR WHICH THEY ARE USED.

THE CONTRACTOR SHALL TAKE INTO ACCOUNT EVERYTHING NECESSARY FOR THE PROPER EXECUTION OF THE WORKS. TO THE SATISFACTION OF THE "INSPECTOR" WHETHER OR NOT INDICATED ON THE ACCOMPANYING DRAWINGS OR IN THE SPECIFICATION.

NOTE: SUBJECT TO CONFIRMATION OF THE DESIGNER - SIMILAR "APPROVED" MATERIALS OF EQUAL PERFORMANCE MAY BE SUBSTITUTED WHERE THOSE SPECIFIED ARE NOT AVAILABLE.

ALL DRAWINGS AND DOCUMENTS ARE SUBJECT TO COPYRIGHT. NO DRAWING OR DOCUMENT IS TO BE COPIED OR REPRODUCED WITHOUT WRITTEN PERMISSION OF THE OWNER.

CONSTRUCTION (DESIGN AND MANAGEMENT) REGULATIONS 2015
DESIGNERS' IDENTIFICATION AND ASSESSMENT OF RISKS WHICH CAN REASONABLY BE FORESEEN, AND AS NOTED ON CONSTRUCTION DRAWINGS.
GENERAL BUILDING OPERATIONS deemed to be hazardous with LOW RISK attached, except where stated otherwise.
Refer to Individual notes applying to specific operations with HIGH RISK attached.

GENERAL NOTE REGARDING THE USE OF LADDERS
The use of ladders must take into account their length and their stability and security at the top and bottom.

CDM HIGH RISK ASSESSMENT

ITEM	RECOMMENDATION

2.4m hIgh Welded panel fence, galvanised and plastic coated, with mixed mesh pattern, erected on square posts.
Polyseter coating colour - Moss Green - RAL 6005. As per Detail

Approx 175m

3m hIgh Welded panel fence, galvanised and plastic coated, with mixed mesh pattern, erected on square posts.
Polyseter coating colour - Moss Green - RAL 6005. As per Detail

Approx 180m

Automated Gate Proximity loop as per manufacturers specification

G-01 **2.4m hIgh x 4m wIde Double Gate (each gate 2m)** Welded Mesh panel Gates.
Gates to have access control and auto mated opening and closing.
Polyseter coating colour - Moss Green - RAL 6005. As per Detail
Videx 4000 Series Video Intercom System – Built in Keypad

G-02 **2.4m hIgh x 1.2m wIde** Welded Mesh panel Gates.
Gates to have access control and auto mated opening and closing.
Polyseter coating colour - Moss Green - RAL 6005. As per Detail
Videx 4000 Series Video Intercom System – Built in Keypad

G-03 **3m hIgh x 1.2m wIde** Welded Mesh panel Gates.
Gates. Polyseter coating colour - Moss Green - RAL 6005. As per Detail

G-04 **3m hIgh x 4m wIde Double Gate (each gate 2m)** Welded Mesh panel Gates.
Polyseter coating colour - Moss Green - RAL 6005. As per Detail

G-05 **3m hIgh x 1.2m wIde** Welded Mesh panel Gates.
Gates. Polyseter coating colour - Moss Green - RAL 6005. As per Detail

G-06 **2.4m hIgh x 1.2m wIde** Welded Mesh panel Gates.
Gates to have access control proxy card reader
Polyseter coating colour - Moss Green - RAL 6005. As per Detail

G-07 **ExIstIng Gate**
Gates to have access control

NOTE ALL ACCESS CONTROL TO HAVE FAIL SAFE AND FIRE ALARM OVERRIDE INTERFACE

Totme / freestanding access control intercom - Videx 4000 Series Video Intercom System – Built in Keypad

TENDER

No.	Date	Description	Issued by

THE GOVERNORS OF
BURY CE HIGH SCHOOL
HASLAM BROW
BURY

SCA 22 - EXTERNAL WORKS

FENCING AND ACCESS CONTROL

Drawing Number		Project number	300 14
105		Date	JUNE 2022
Current Revision		Drawn by	SN
-		Checked by	CD
		Scale @ A1	1:300

STUDIO OL3
ARCHITECTURAL DESIGN
Unit 23 Broadway Business Park Chadderton OL9 9XA
Email - design@studio-ol3.co.uk - Web - www.studio-ol3.co.uk