


Landscaping Plan

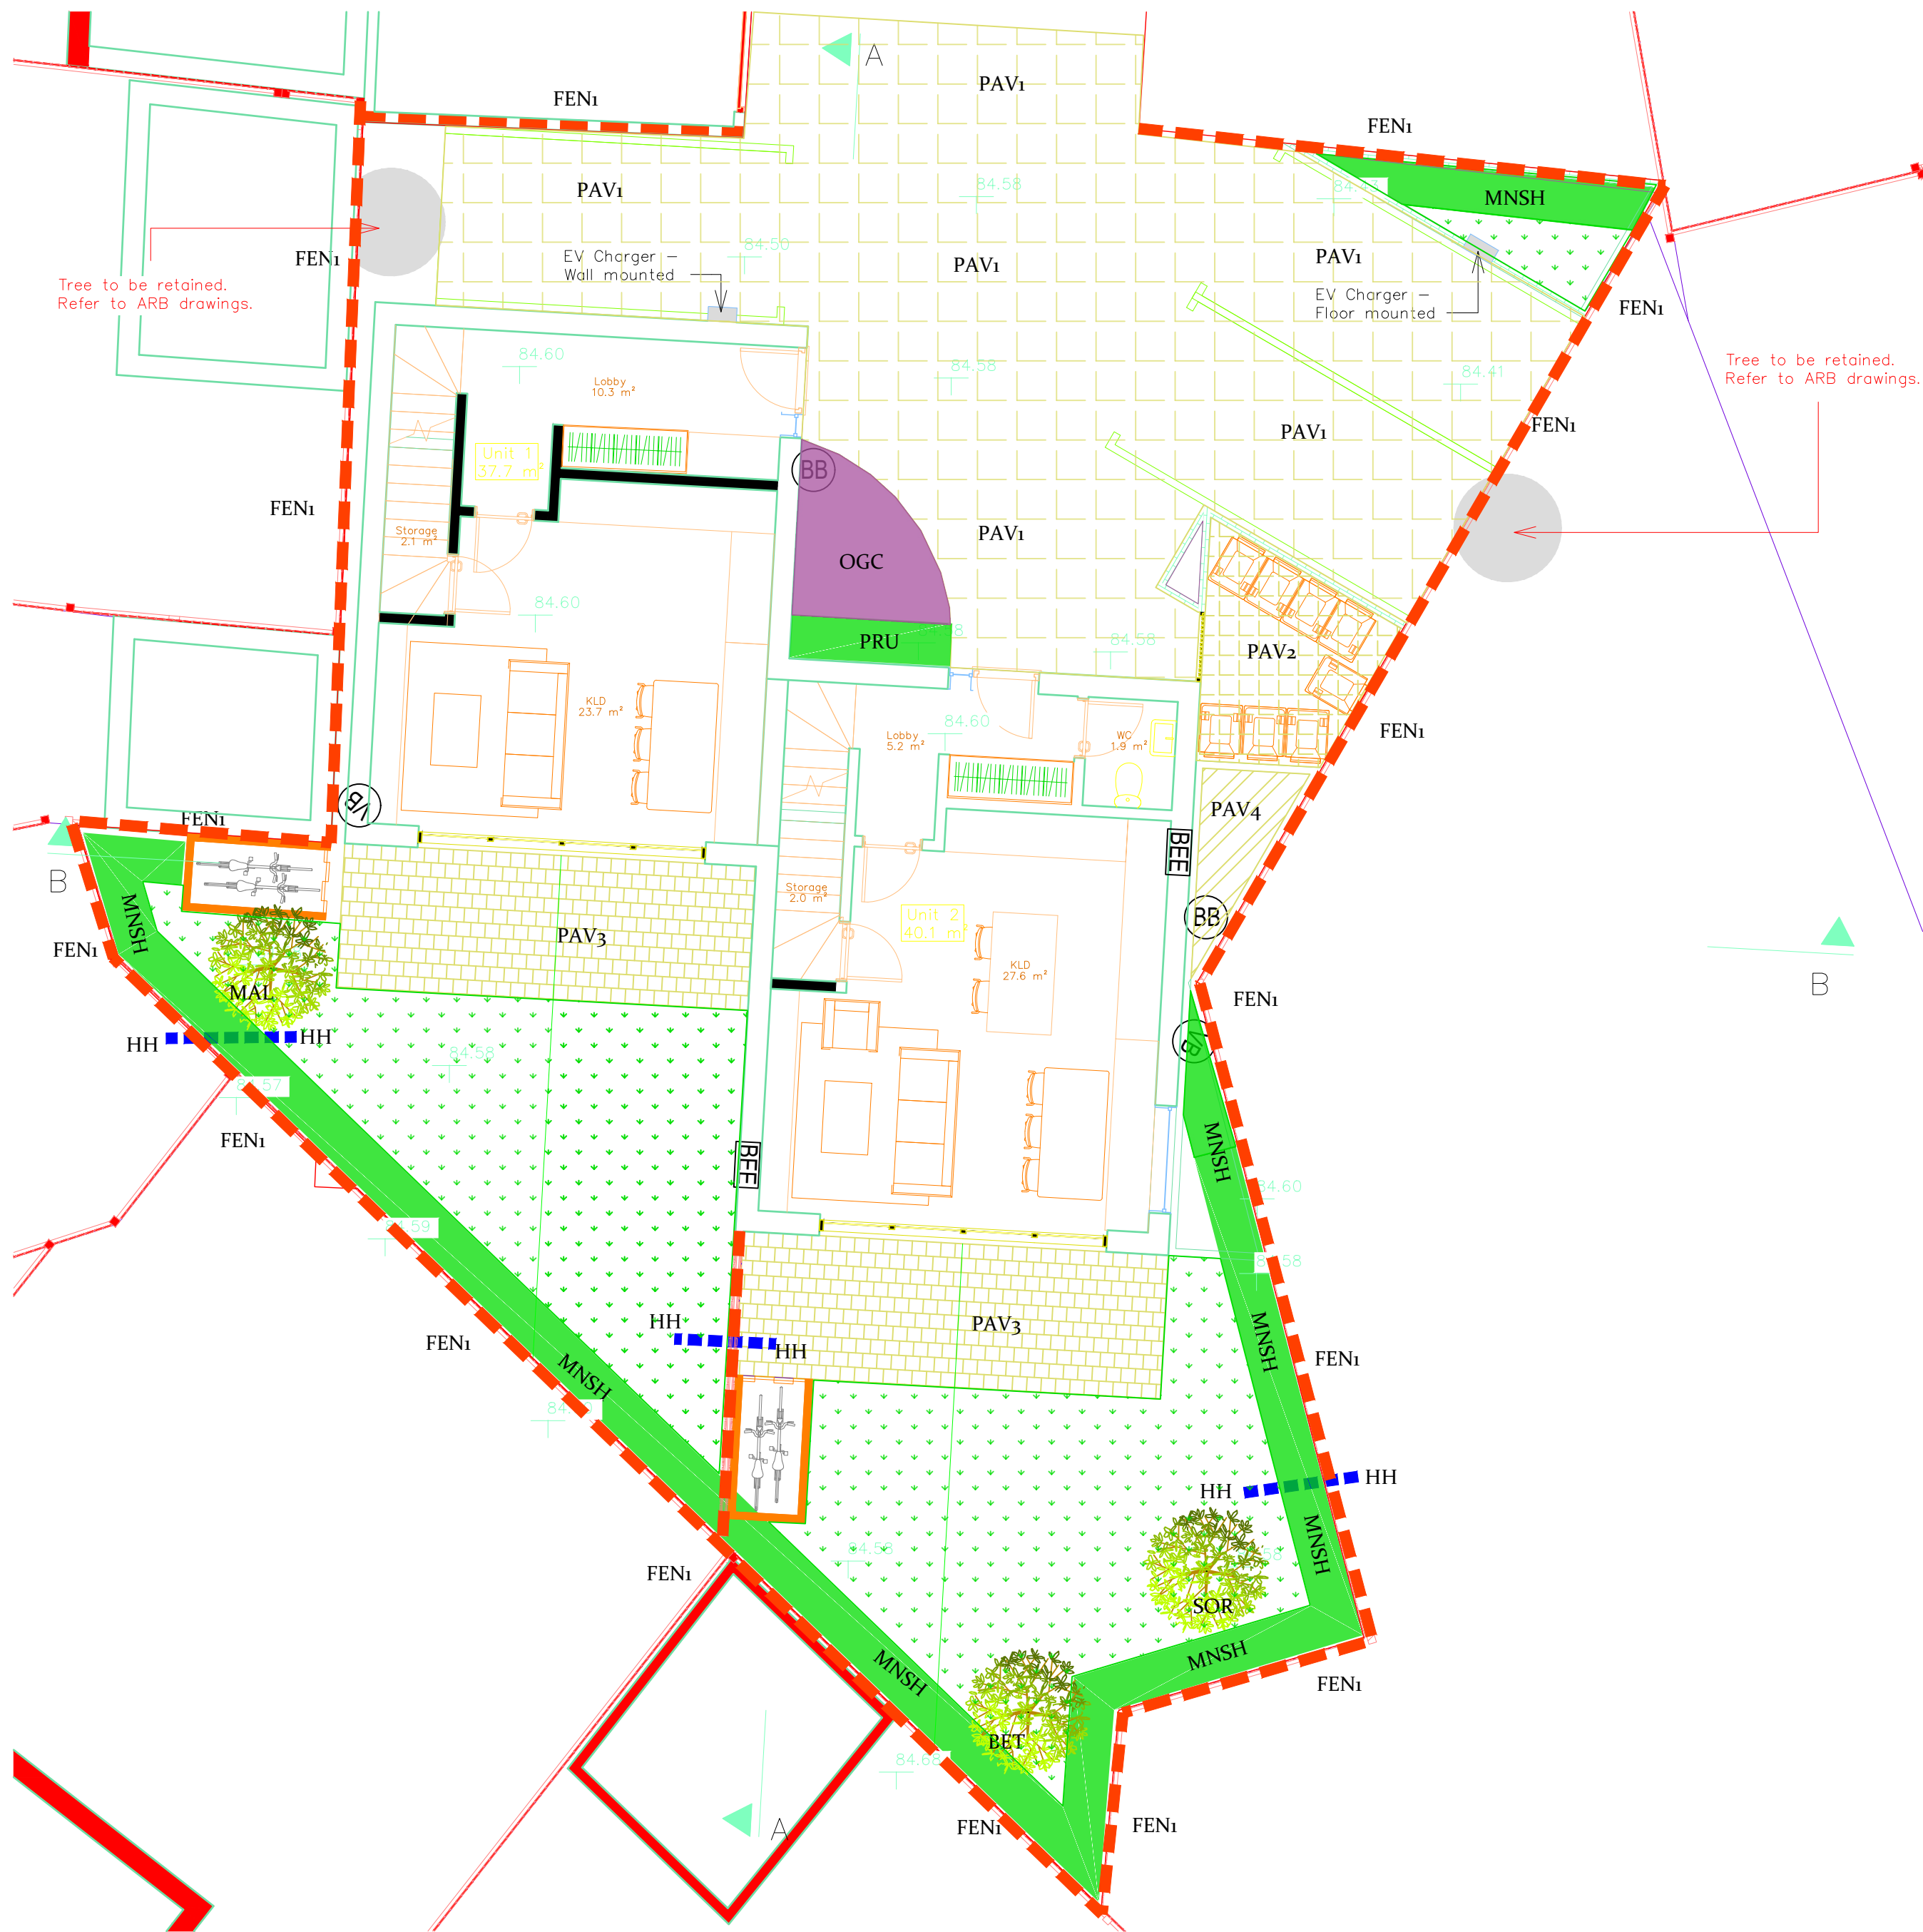

Landscaping Plan

- New trees
- New hedges
- Ground cover planting (OGCM)
- Lawn / Turf
- Fencing FEN1
- Car parking surfaces PAV1
- Pedestrian paving PAV2
- Rear Patios PAV3
- Membrane PAV4
- Bird Box
- Bat Box
- Bee Bricks
- Hedgehog gates

Scale: 1:75 @ A2

Site Address: Land to the rear of
69 Sandy Lane/Lowther Court
Prestwich, Manchester, M25 9PS

Client: MC Housing Ltd
Dwg. No: TH 5204B LSCP

Job Ref: TH 5204B Date: 3rd
September 2025

Trevor Heaps
Aboricultural Consultancy Ltd

07957 763 533
trevor@trevorheaps.co.uk
www.trevorheaps.co.uk