


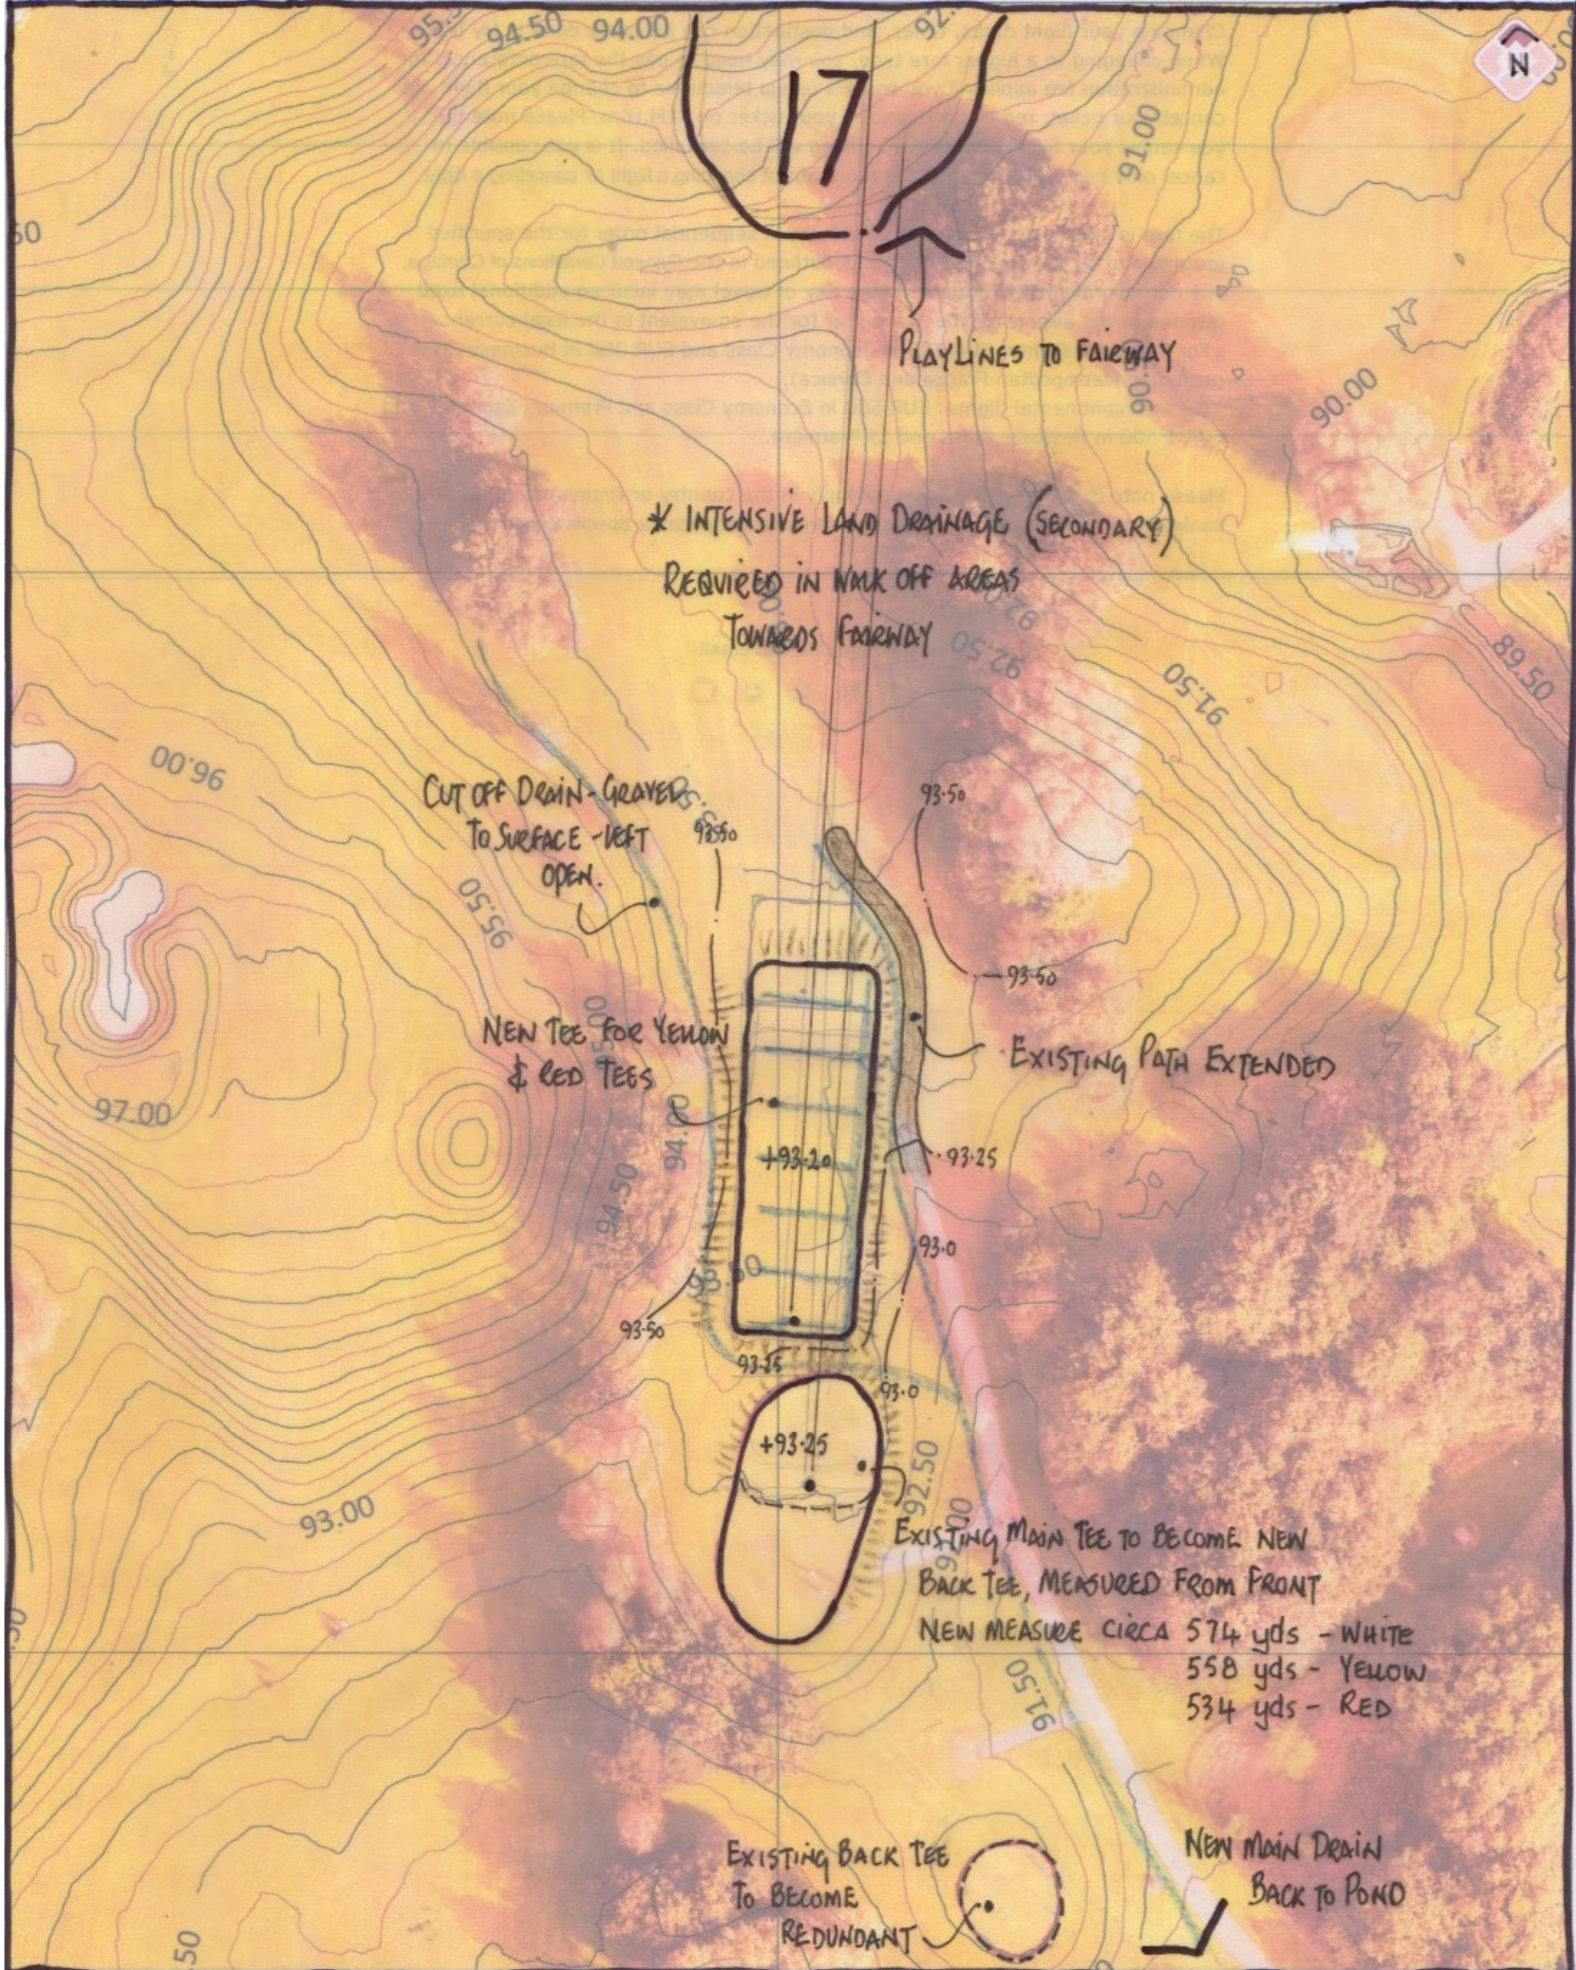

- NEW TEES REQUIRED TO MAKE THIS A COMFORTABLE LENGTH WHILST STILL COMPENSATING FOR LOSS OF LENGTH ON HOLE 2 PLUS ADDING ONE SHOT TO PAR MAKING THIS HOLE A PAR 5
- TOTAL GAIN OF LENGTH 118yds

NOTES:
Survey orientated to Ordnance Survey National Grid Network. Level related to Ordnance Survey National Grid Network.
© Copyright Peak Surveying Services Ltd.
Survey Specification:
☒ Client Specification
PDS Standard Specification.

CLIENT:



PLAN:

HOLE 17

SITE:

PIKE FOLD GOLF CLUB



Scale @ A3: 1:3500

10 JULY 2024

DWG NO GM-10 TEE CIRCLING 17

Sheepbridge Business Centre, 655 Sheffield Road, Chesterfield, Derbyshire, S41 1ED
Telephone: 01273 938779
mail@peaksurveyingservices.com | www.peaksurveyingservices.com