


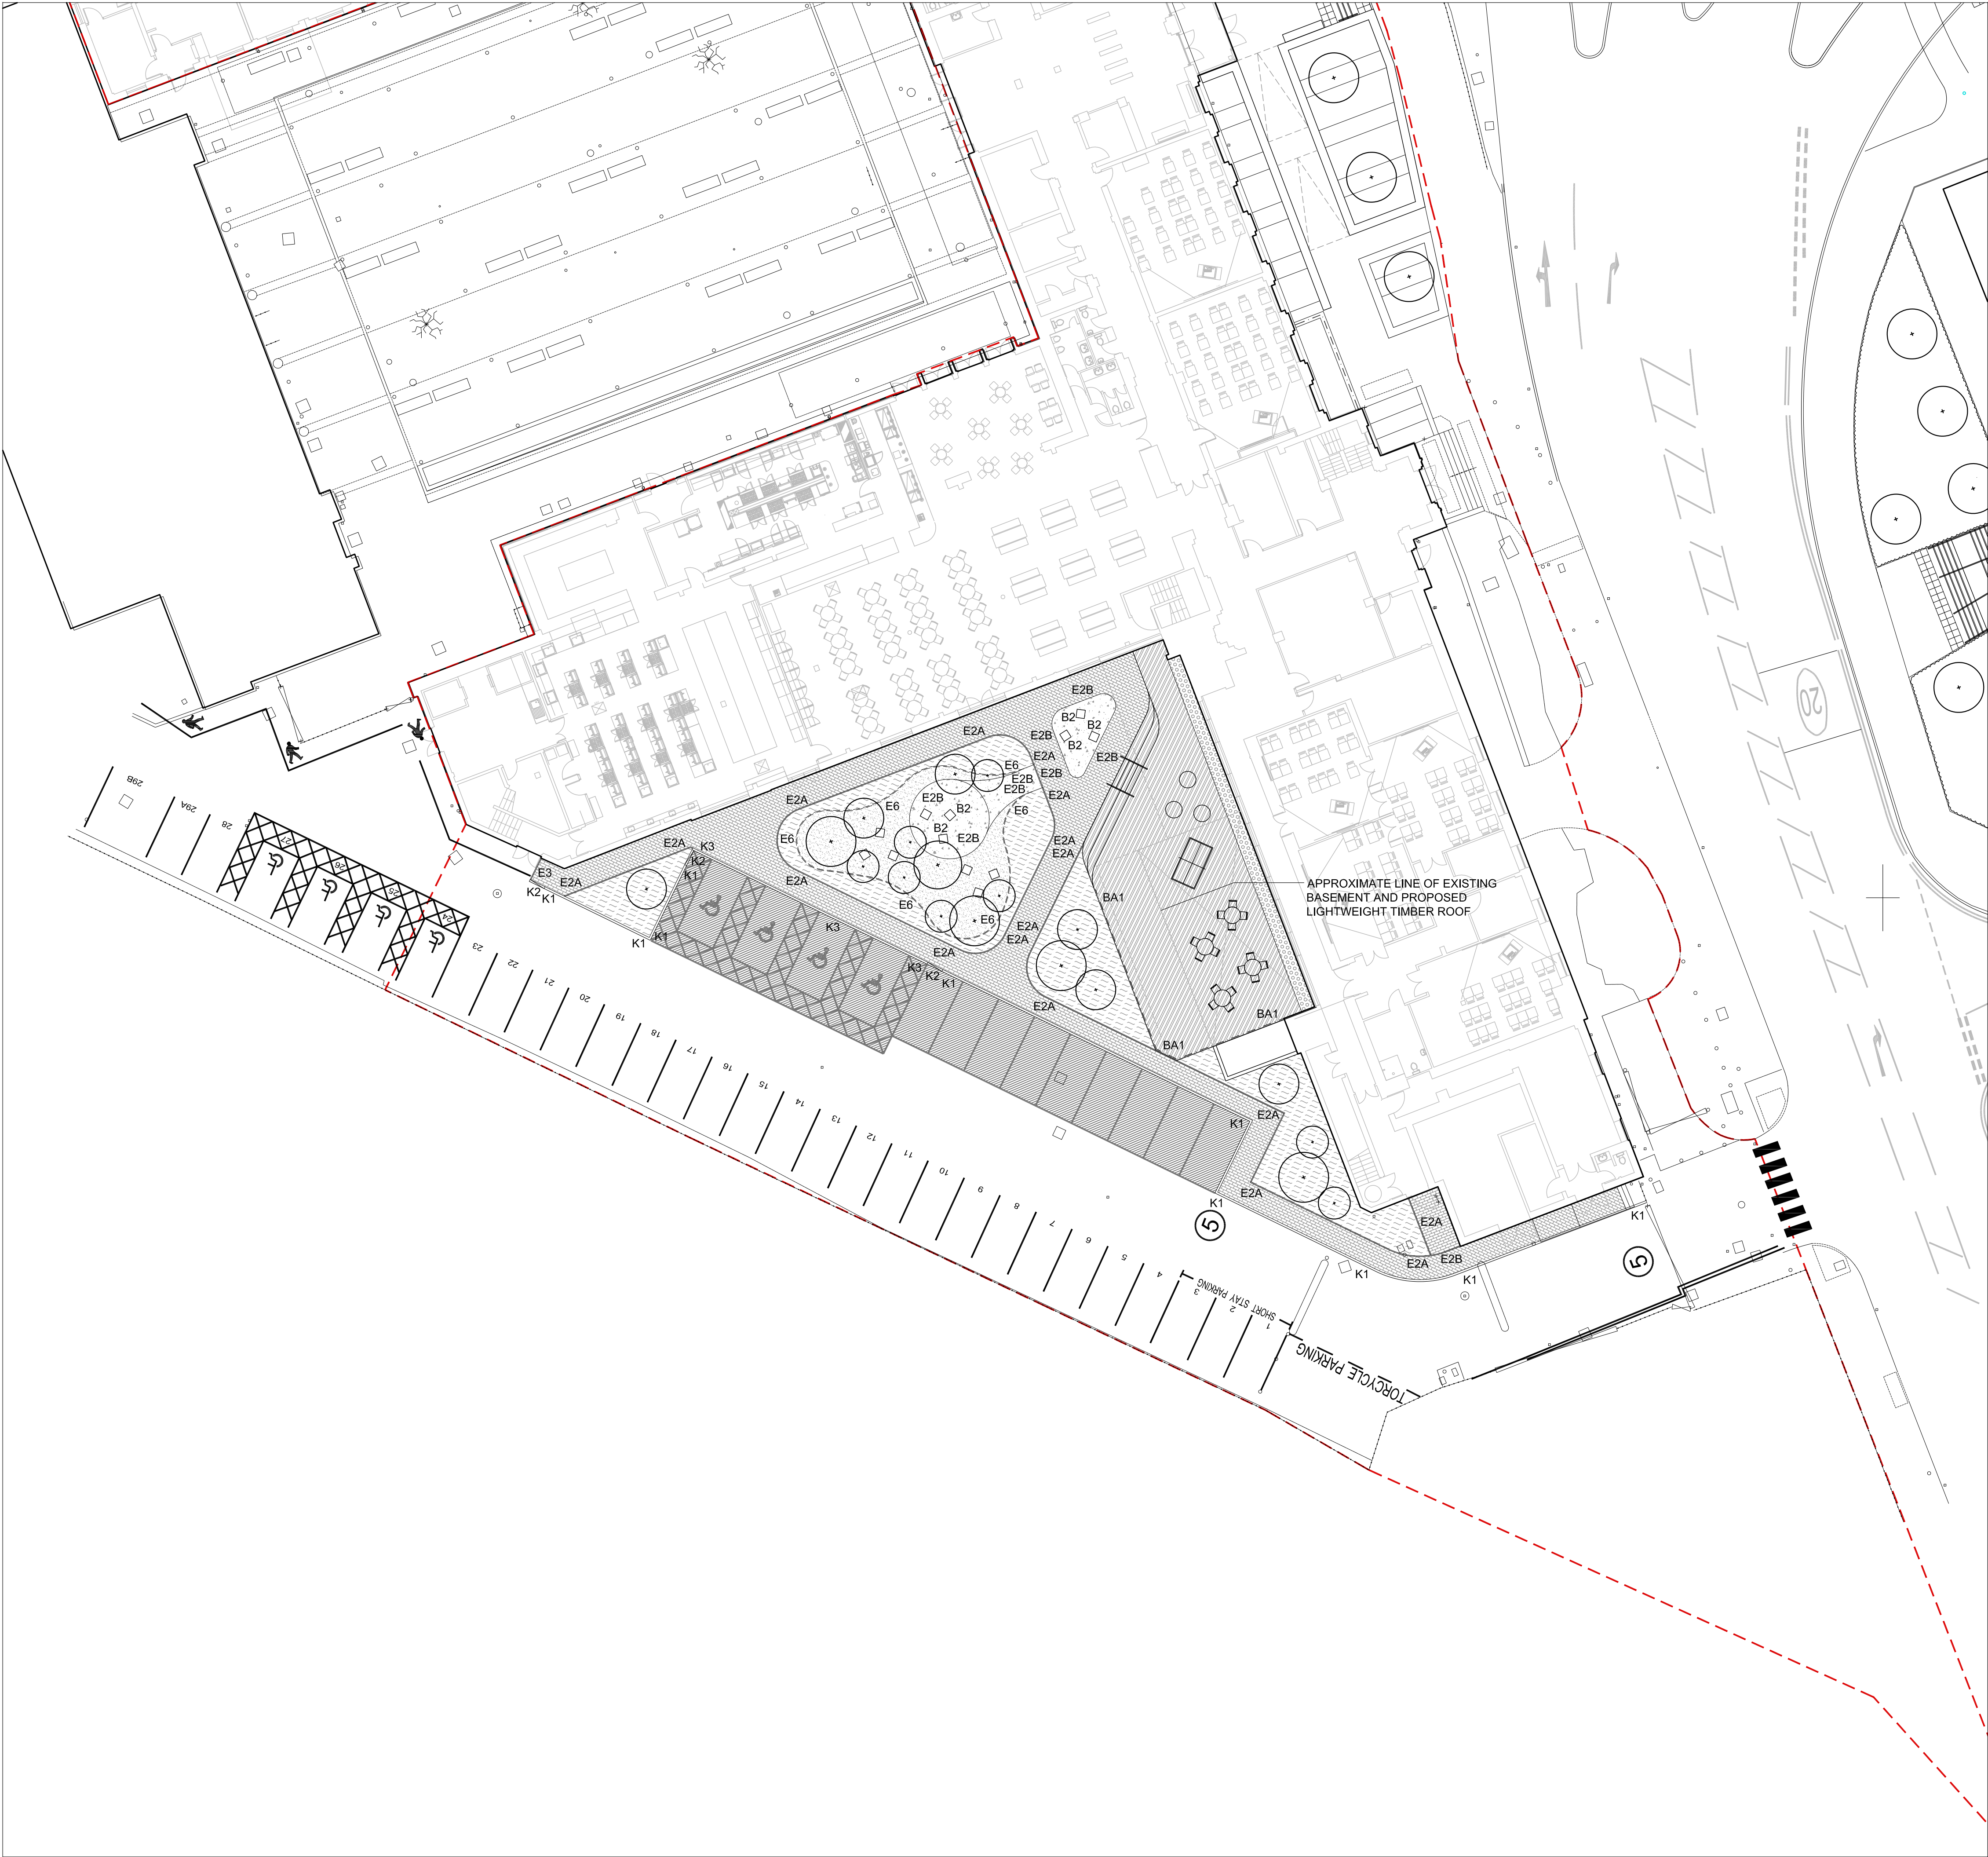

- Key
- Site Boundary
 - Pre-cast Concrete Upstand Kerb (K1)
 - Pre-cast Concrete Transition Kerb (K2)
 - Pre-cast Concrete Flush Kerb (K3)
 - Pre-cast concrete edging kerb (E1)
 - Metal Edging with 50mm upstand (E2A)
 - Metal Edging - Flush (E2B)
 - Timber Edging (E6)
 - Vehicular Asphalt
 - Paving Type 2
 - Resin Bound Aggregate
 - Tactile Paving
 - Decking
 - Steps to Decked Area
 - Species Rich Lawn
 - Proposed Tree
 - Planting Type 3
 - Planting Type 4
 - Balustrade (1100mm High) to Decking Area (BA1)
 - Steps to Decking Upper Level with Handrail
 - Seat Cube (B2)
 - External Table Tennis
 - Loose Furniture
 - White Lining - By Others
 - Linear Drainage Channel (LD)

NOTES:

DO NOT SCALE. Use figured dimensions only. The contractor is requested to check all dimensions before the work is put in hand. Copyright of this drawing belongs solely to Iteriad Ltd ©. This drawing must only be used for the purpose for which it is supplied and its contents must not be reproduced for any purpose without written permission. Areas indicated, or areas calculated from this drawing should be used for valuation purposes or as the basis for development contracts. Iteriad Ltd is a limited liability company registered in England and Wales. Number 7966573

TO BE READ IN CONJUNCTION WITH:

Woodbury Entrance Drawings:
WBE-ITR-00-XX-DR-L-0001 - Landscape Masterplan
WBE-ITR-00-XX-DR-L-0002 - Landscape Strategy Plan
WBE-ITR-00-XX-DR-L-0003 - External Levels Strategy
WBE-ITR-00-XX-DR-L-0101 - Landscape GA

Woodbury South Drawings:
WBS-ITR-00-XX-DR-L-0001 - Landscape Masterplan
WBS-ITR-00-XX-DR-L-0002 - Landscape Strategy Plan
WBS-ITR-00-XX-DR-L-0003 - External Levels Strategy
WBS-ITR-00-XX-DR-L-0101 - Landscape GA

Woodbury Documents:
WBC-ITR-00-XX-RP-L-0002 - Stage 3 Report
WBC-ITR-VV-XX-SP-L-2000 - Outline Hard & Soft Landscape Materials Schedule

P01	FIRST ISSUE - STAGE 3	MS	KH	20.03.23
REV	DETAILS	DRAWN BY	CHECKED BY	CHECKED DATE
DRAWING RECORD				

STATUS
FOR INFORMATION

CLIENT



**BURY
COLLEGE**

MASTERPLANNERS/LANDSCAPE ARCHITECTS



(iteriad)

Studio
2 Cragwood Cottages,
Ecclelly,
Widnes,
Cheshire,
WA23 1LQ
T: (+44) 15394 43018
E: studio@iteriad.com
W: www.iteriad.com

PROJECT TITLE BURY COLLEGE - WOODBURY SOUTH		
DRAWING TITLE LANDSCAPE GENERAL ARRANGEMENT		
SCALE 1:200@A1	DRAWN BY MS	DATE MAR '23
JOB/DRAWING NUMBER WBS-ITR-00-XX-DR-L-0101	REVISION P01	

