


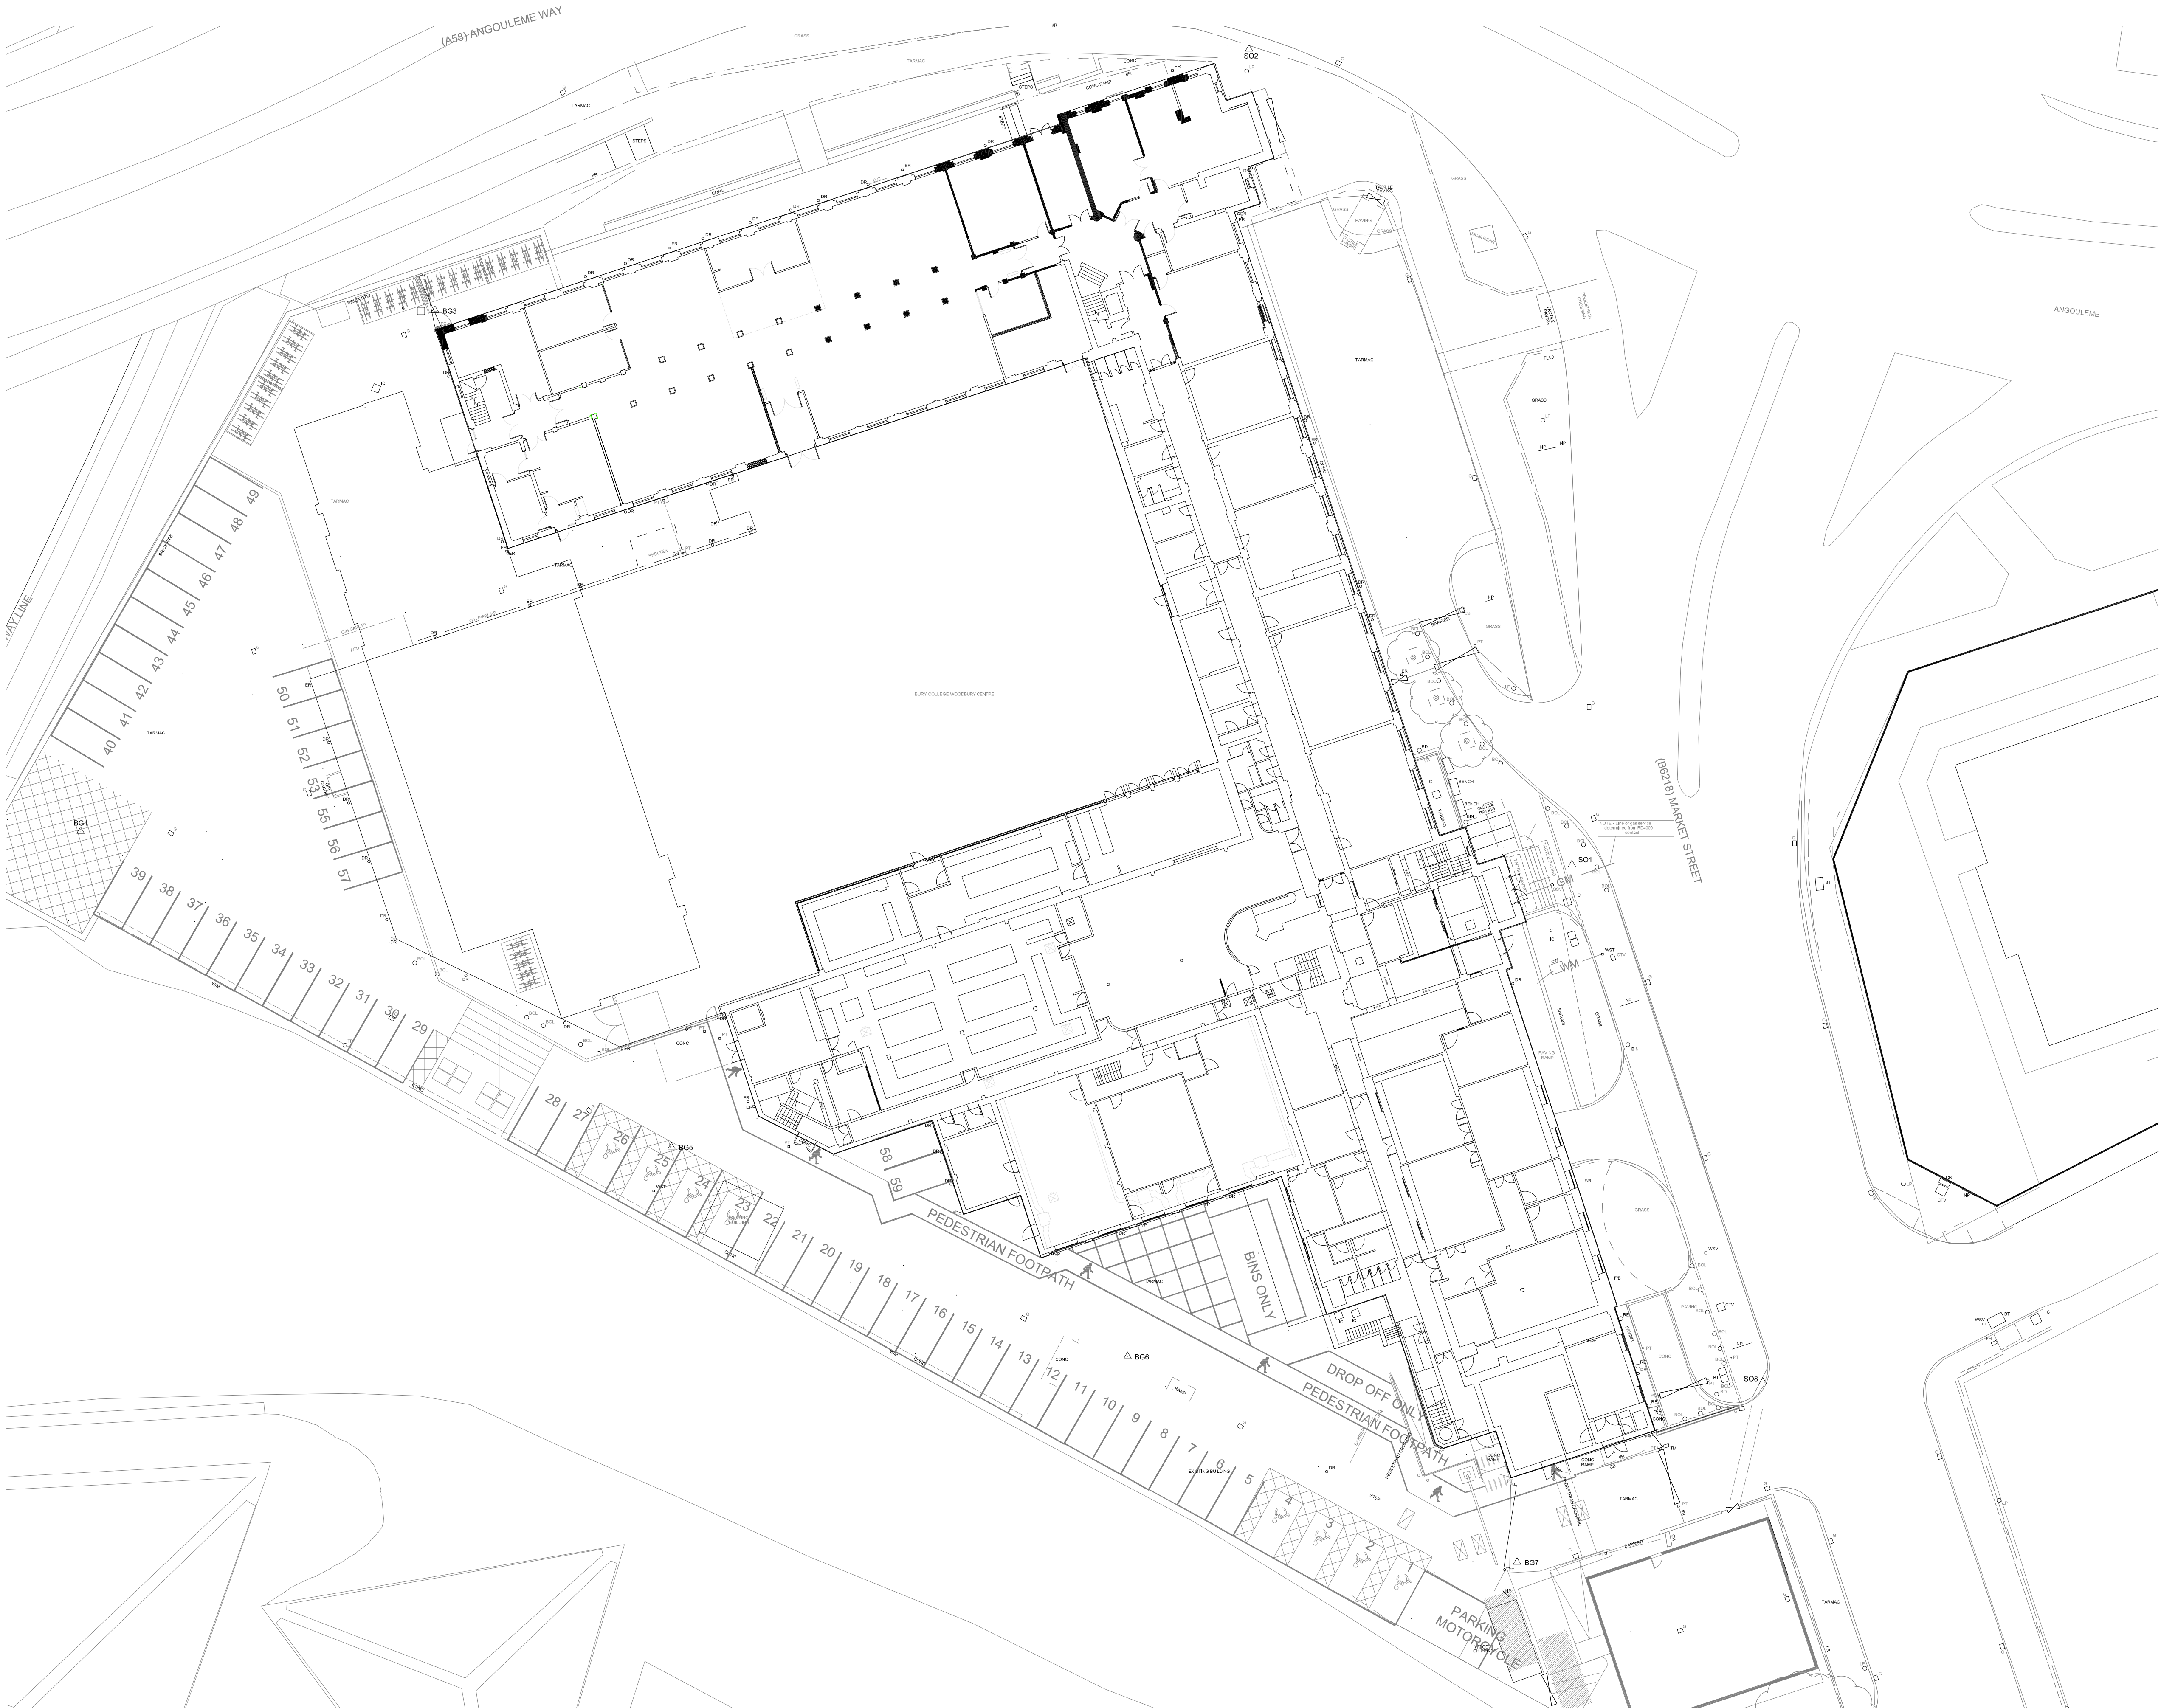

Bury College				
client				
no.	by	chk.	revision	date
project				
Transformation Project Woodbury				
by	chk.	date	scale	sheet size
kc	KC	25.08.21	1:250	A1
title				
Woodbury Site plan, Existing				
status				
job no. / dsg. no		revision		
P	7035W L00- 01			-
WILSON MASON				