


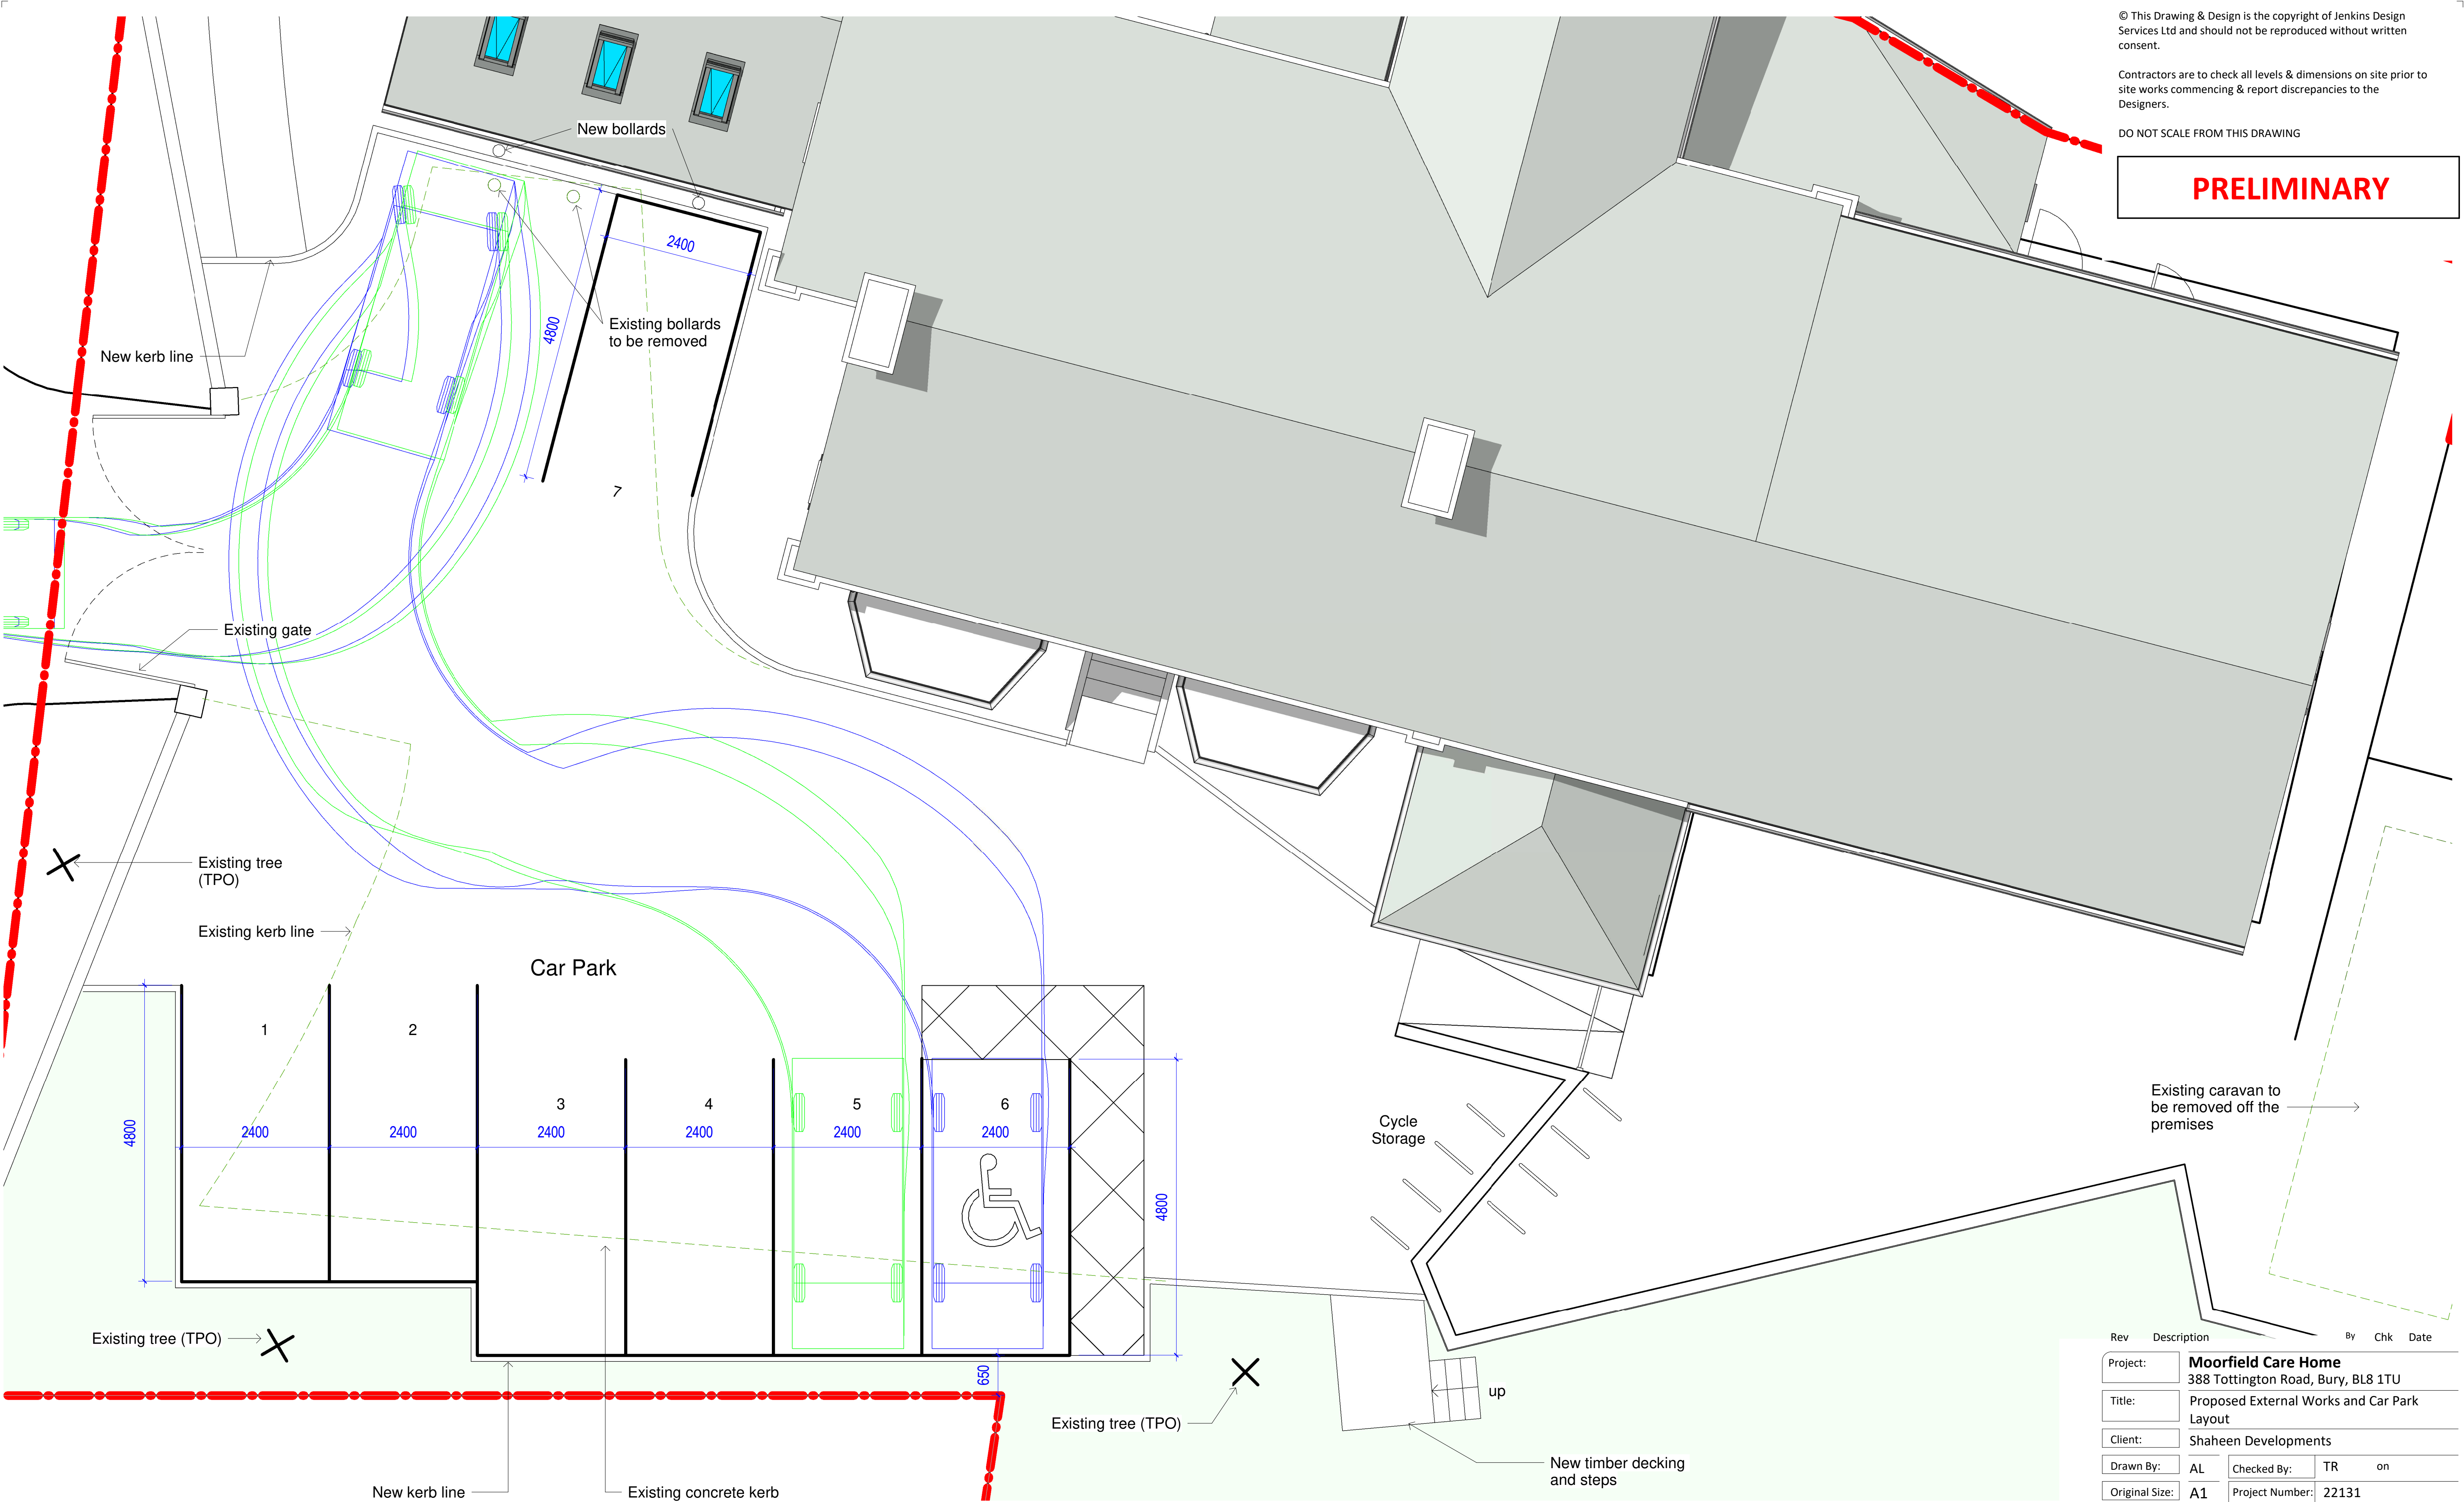

© This Drawing & Design is the copyright of Jenkins Design Services Ltd and should not be reproduced without written consent.

Contractors are to check all levels & dimensions on site prior to site works commencing & report discrepancies to the Designers.

DO NOT SCALE FROM THIS DRAWING

PRELIMINARY

Proposed External Works and Car Park Layout
1 : 50

Rev	Description	By	Chk	Date
Project:	Moorfield Care Home 388 Tottington Road, Bury, BL8 1TU			
Title:	Proposed External Works and Car Park Layout			
Client:	Shaheen Developments			
Drawn By:	AL	Checked By:	TR	on
Original Size:	A1	Project Number:	22131	
Drawing Number:	SI-XX-DR-A-1003			REV

JENKINS

DESIGN SERVICES

JENKINS DESIGN SERVICES LTD
100 TOTTINGTON ROAD, BURY, BL8 1TU
0161 254 7779
E:TEAM@JENKINSDESIGN.CO.UK