
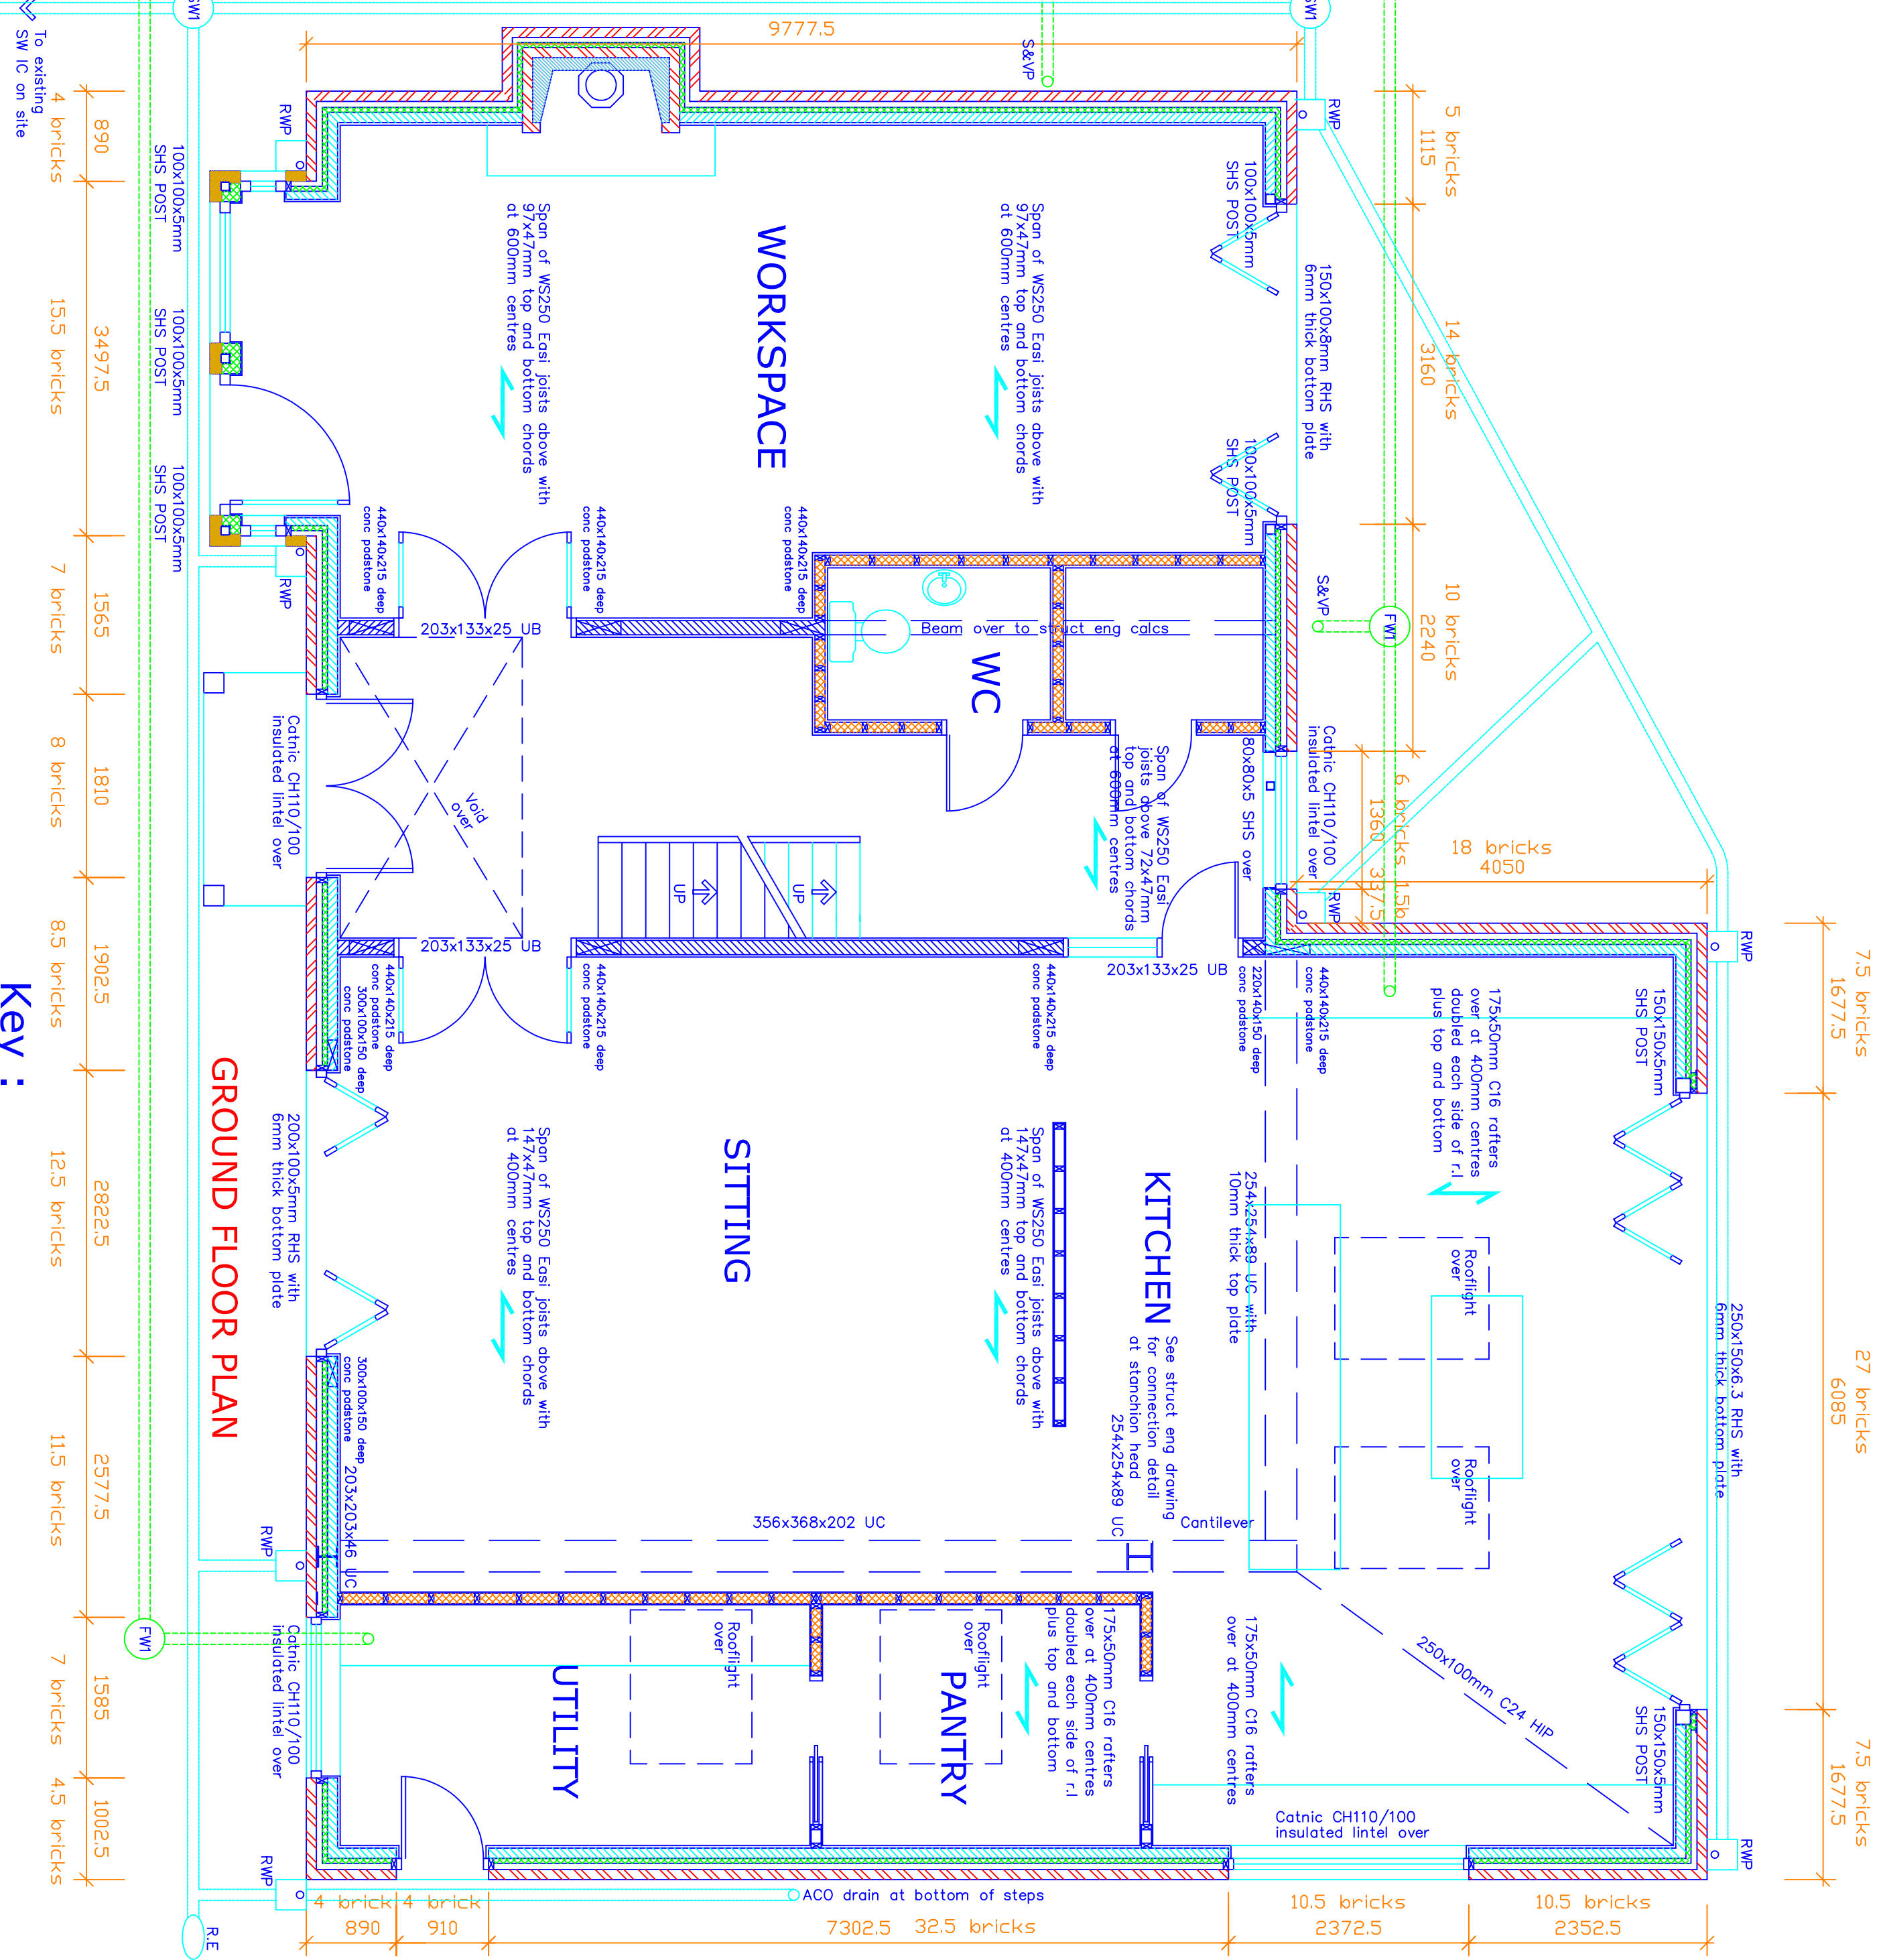


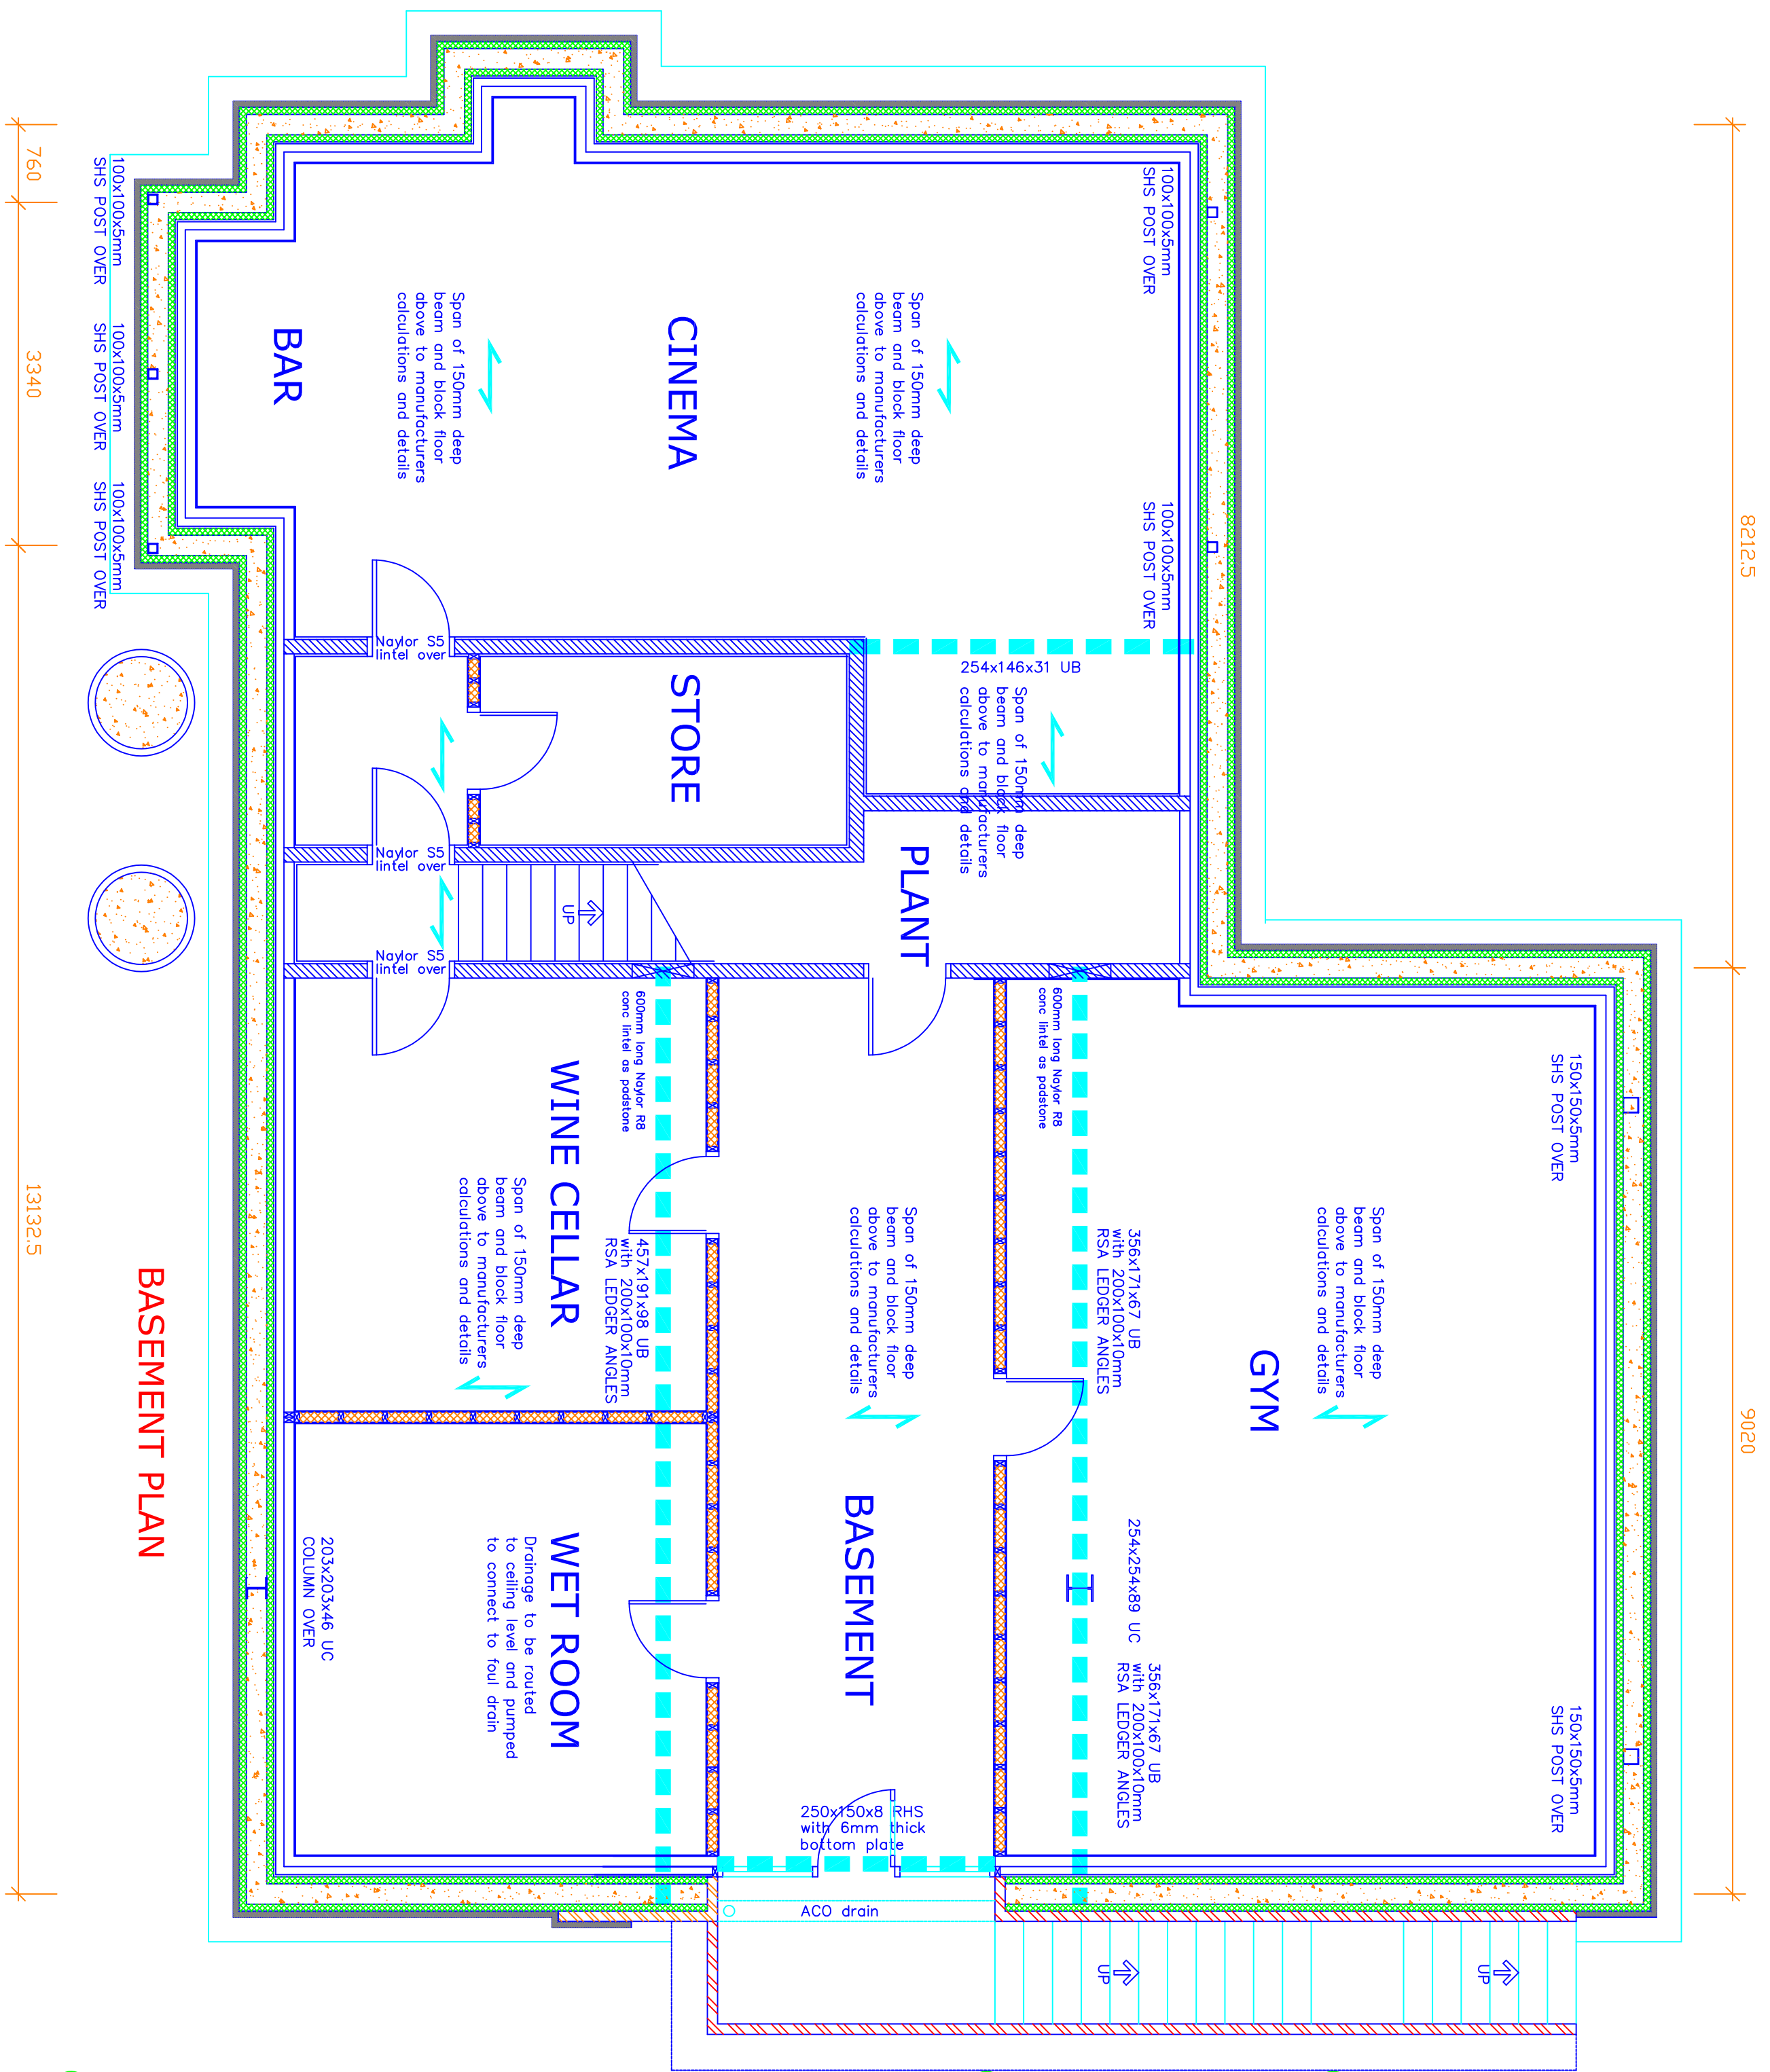

- Key :**
- 140mm lightweight blockwork
 - 100mm lightweight blockwork
 - Thermal insulation
 - Acoustic insulation
 - Brickwork
 - Insulated Concrete Framework with external door membrane and roof protection barrier

This drawing and design concept is the property of PPV design. It should not be reproduced without written permission.

2 Henshore Road, Holcombe Village
Ramsbottom, Lancashire BL8 4PA
Gary Dearden (B&Hons) DipArch RIBA
gary@ppv-design.co.uk www.ppv-design.co.uk
T: 0706 822751 M: 0712 669482

Land to South of Brick House Farm
Griffe Lane
Unsworth
BL9 9QS

scale 1:50 @ A1
April 2020

Proposed Plans
Basement and Ground
Floor
Bury BL9 9QA

PPV design Ltd

A Entry reduced to single door/internal walls added
One support pillar removed
Garage door to basement relocated
28.01.2021

B Entry reduced to single door/internal walls added
One support pillar removed
Garage door to basement relocated
28.01.2021