



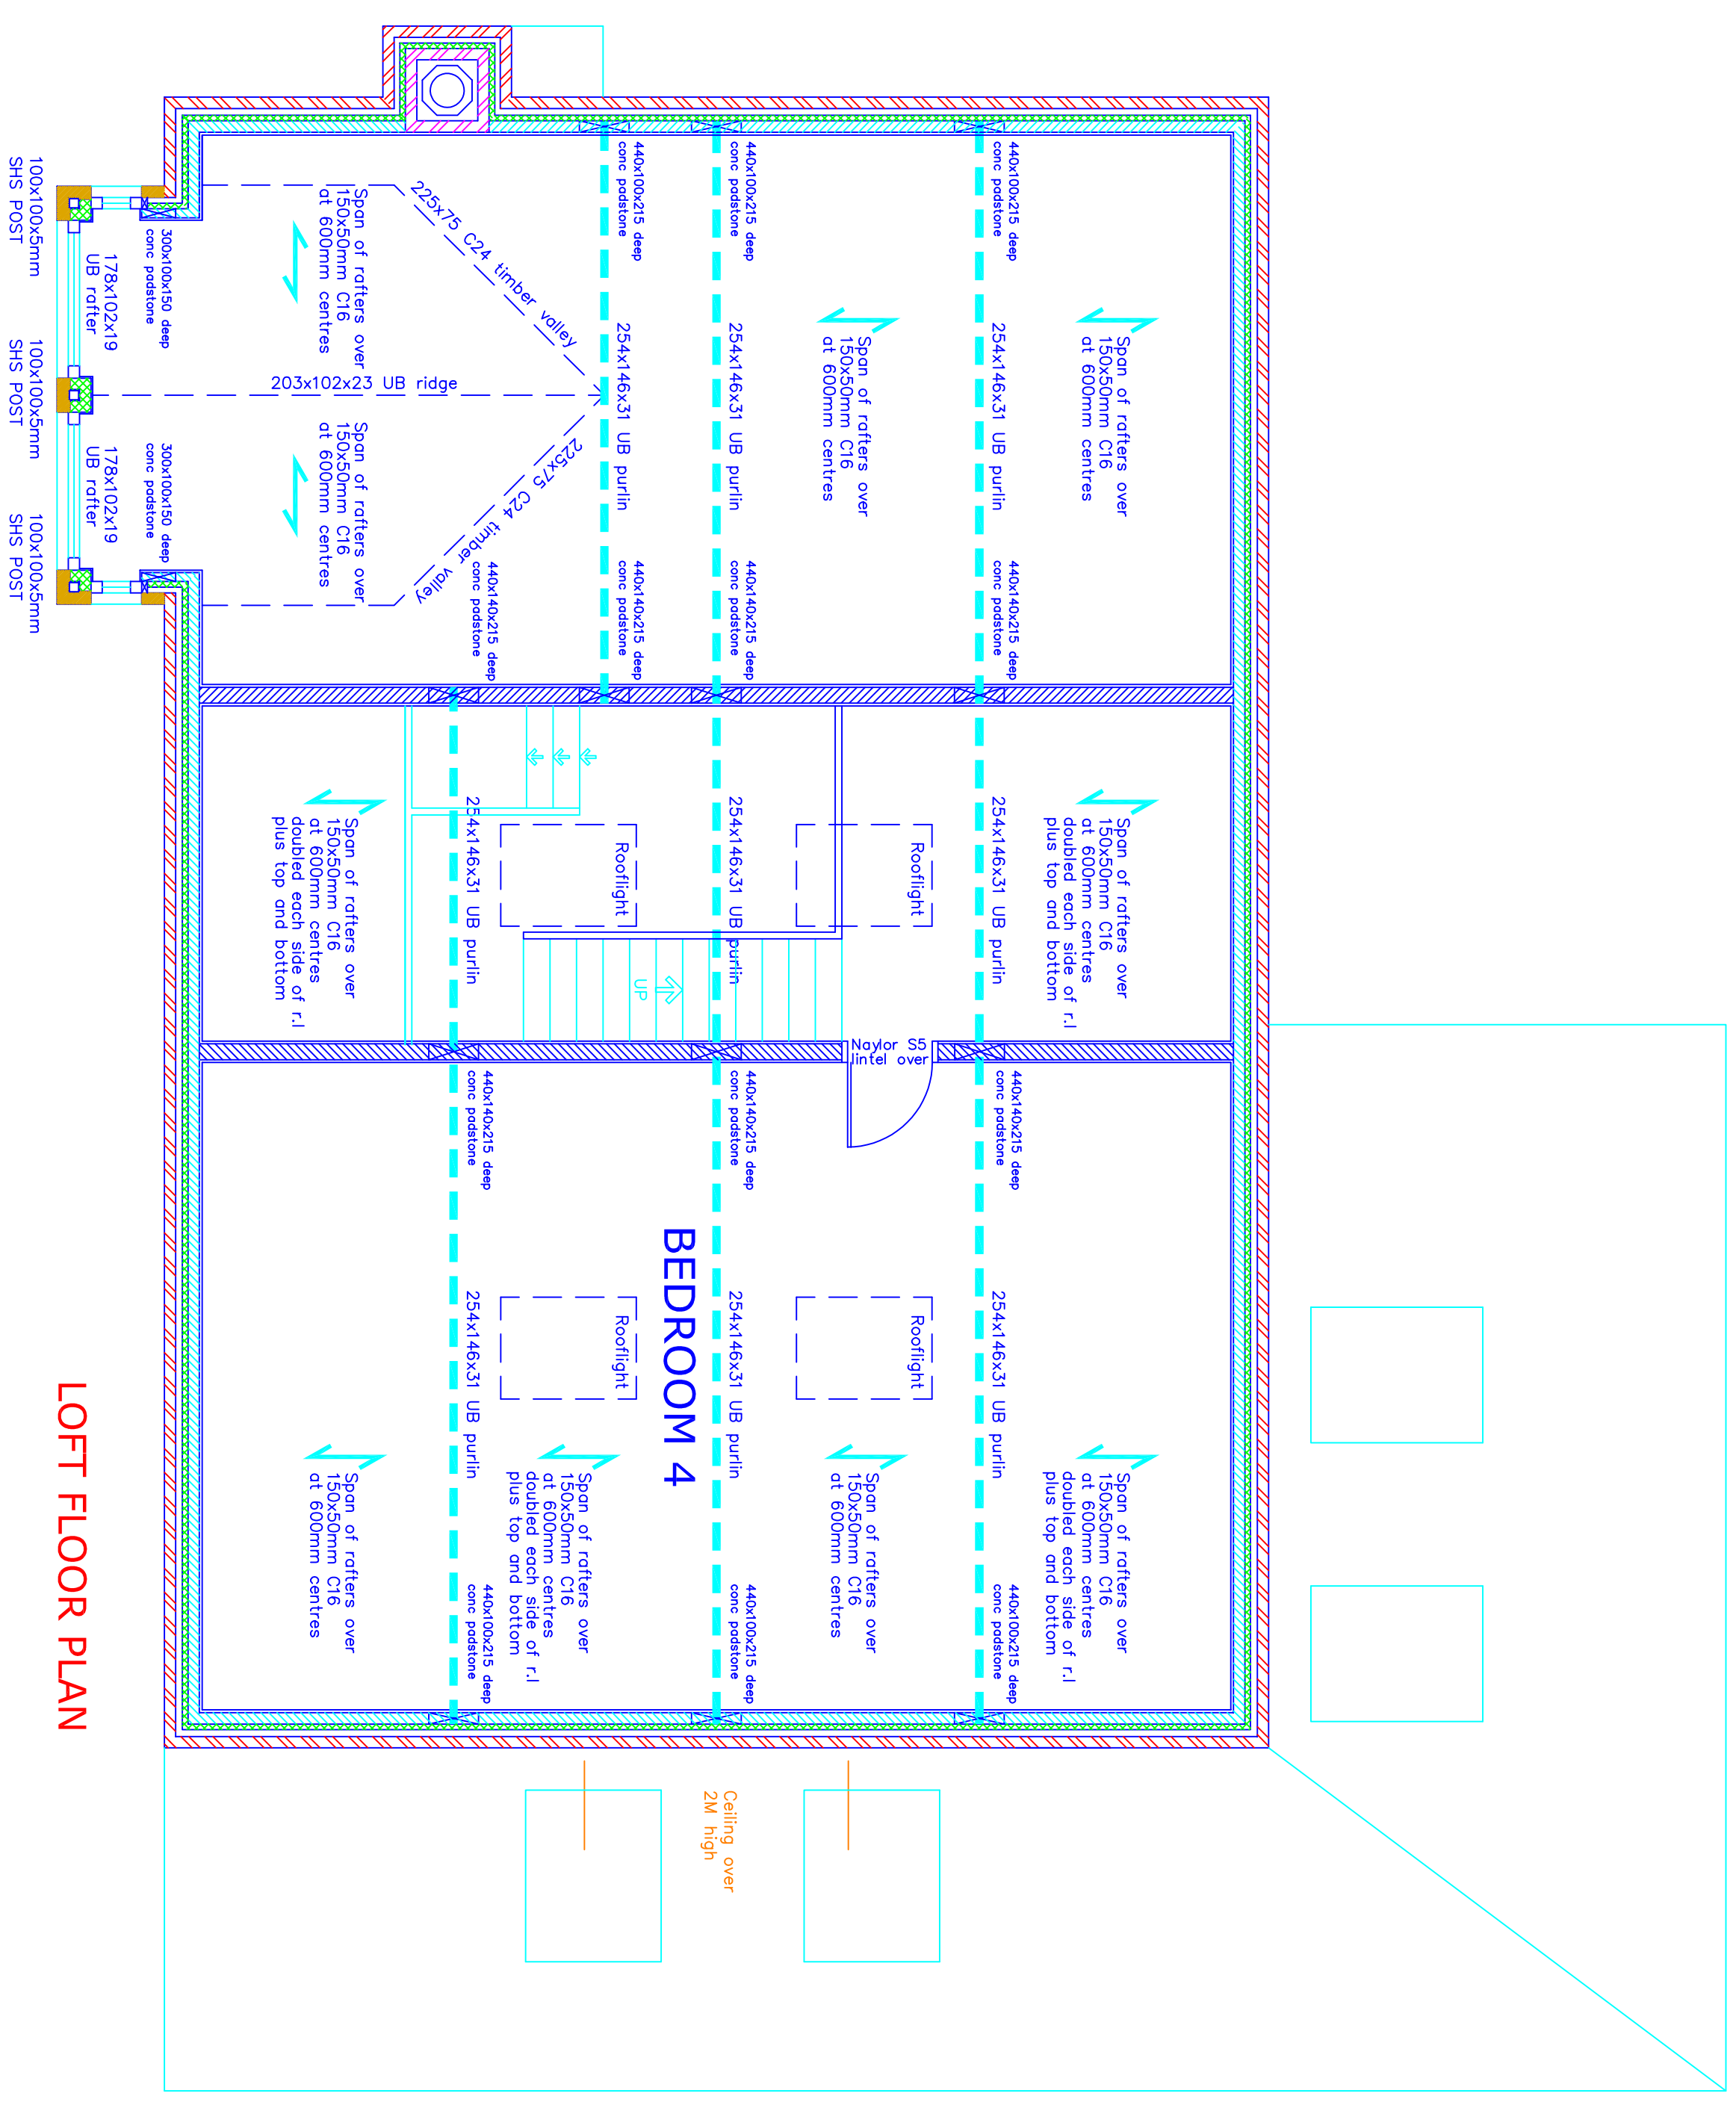

Key:

- | | |
|--|--|
| 140mm lightweight blockwork | |
| 100mm lightweight blockwork | |
| Thermal insulation | |
| Acoustic insulation | |
| Brickwork | |
| Insulated Concrete Framework
(with root protection barrier) | |

A One chimney removed/stair amended 20.01.2025

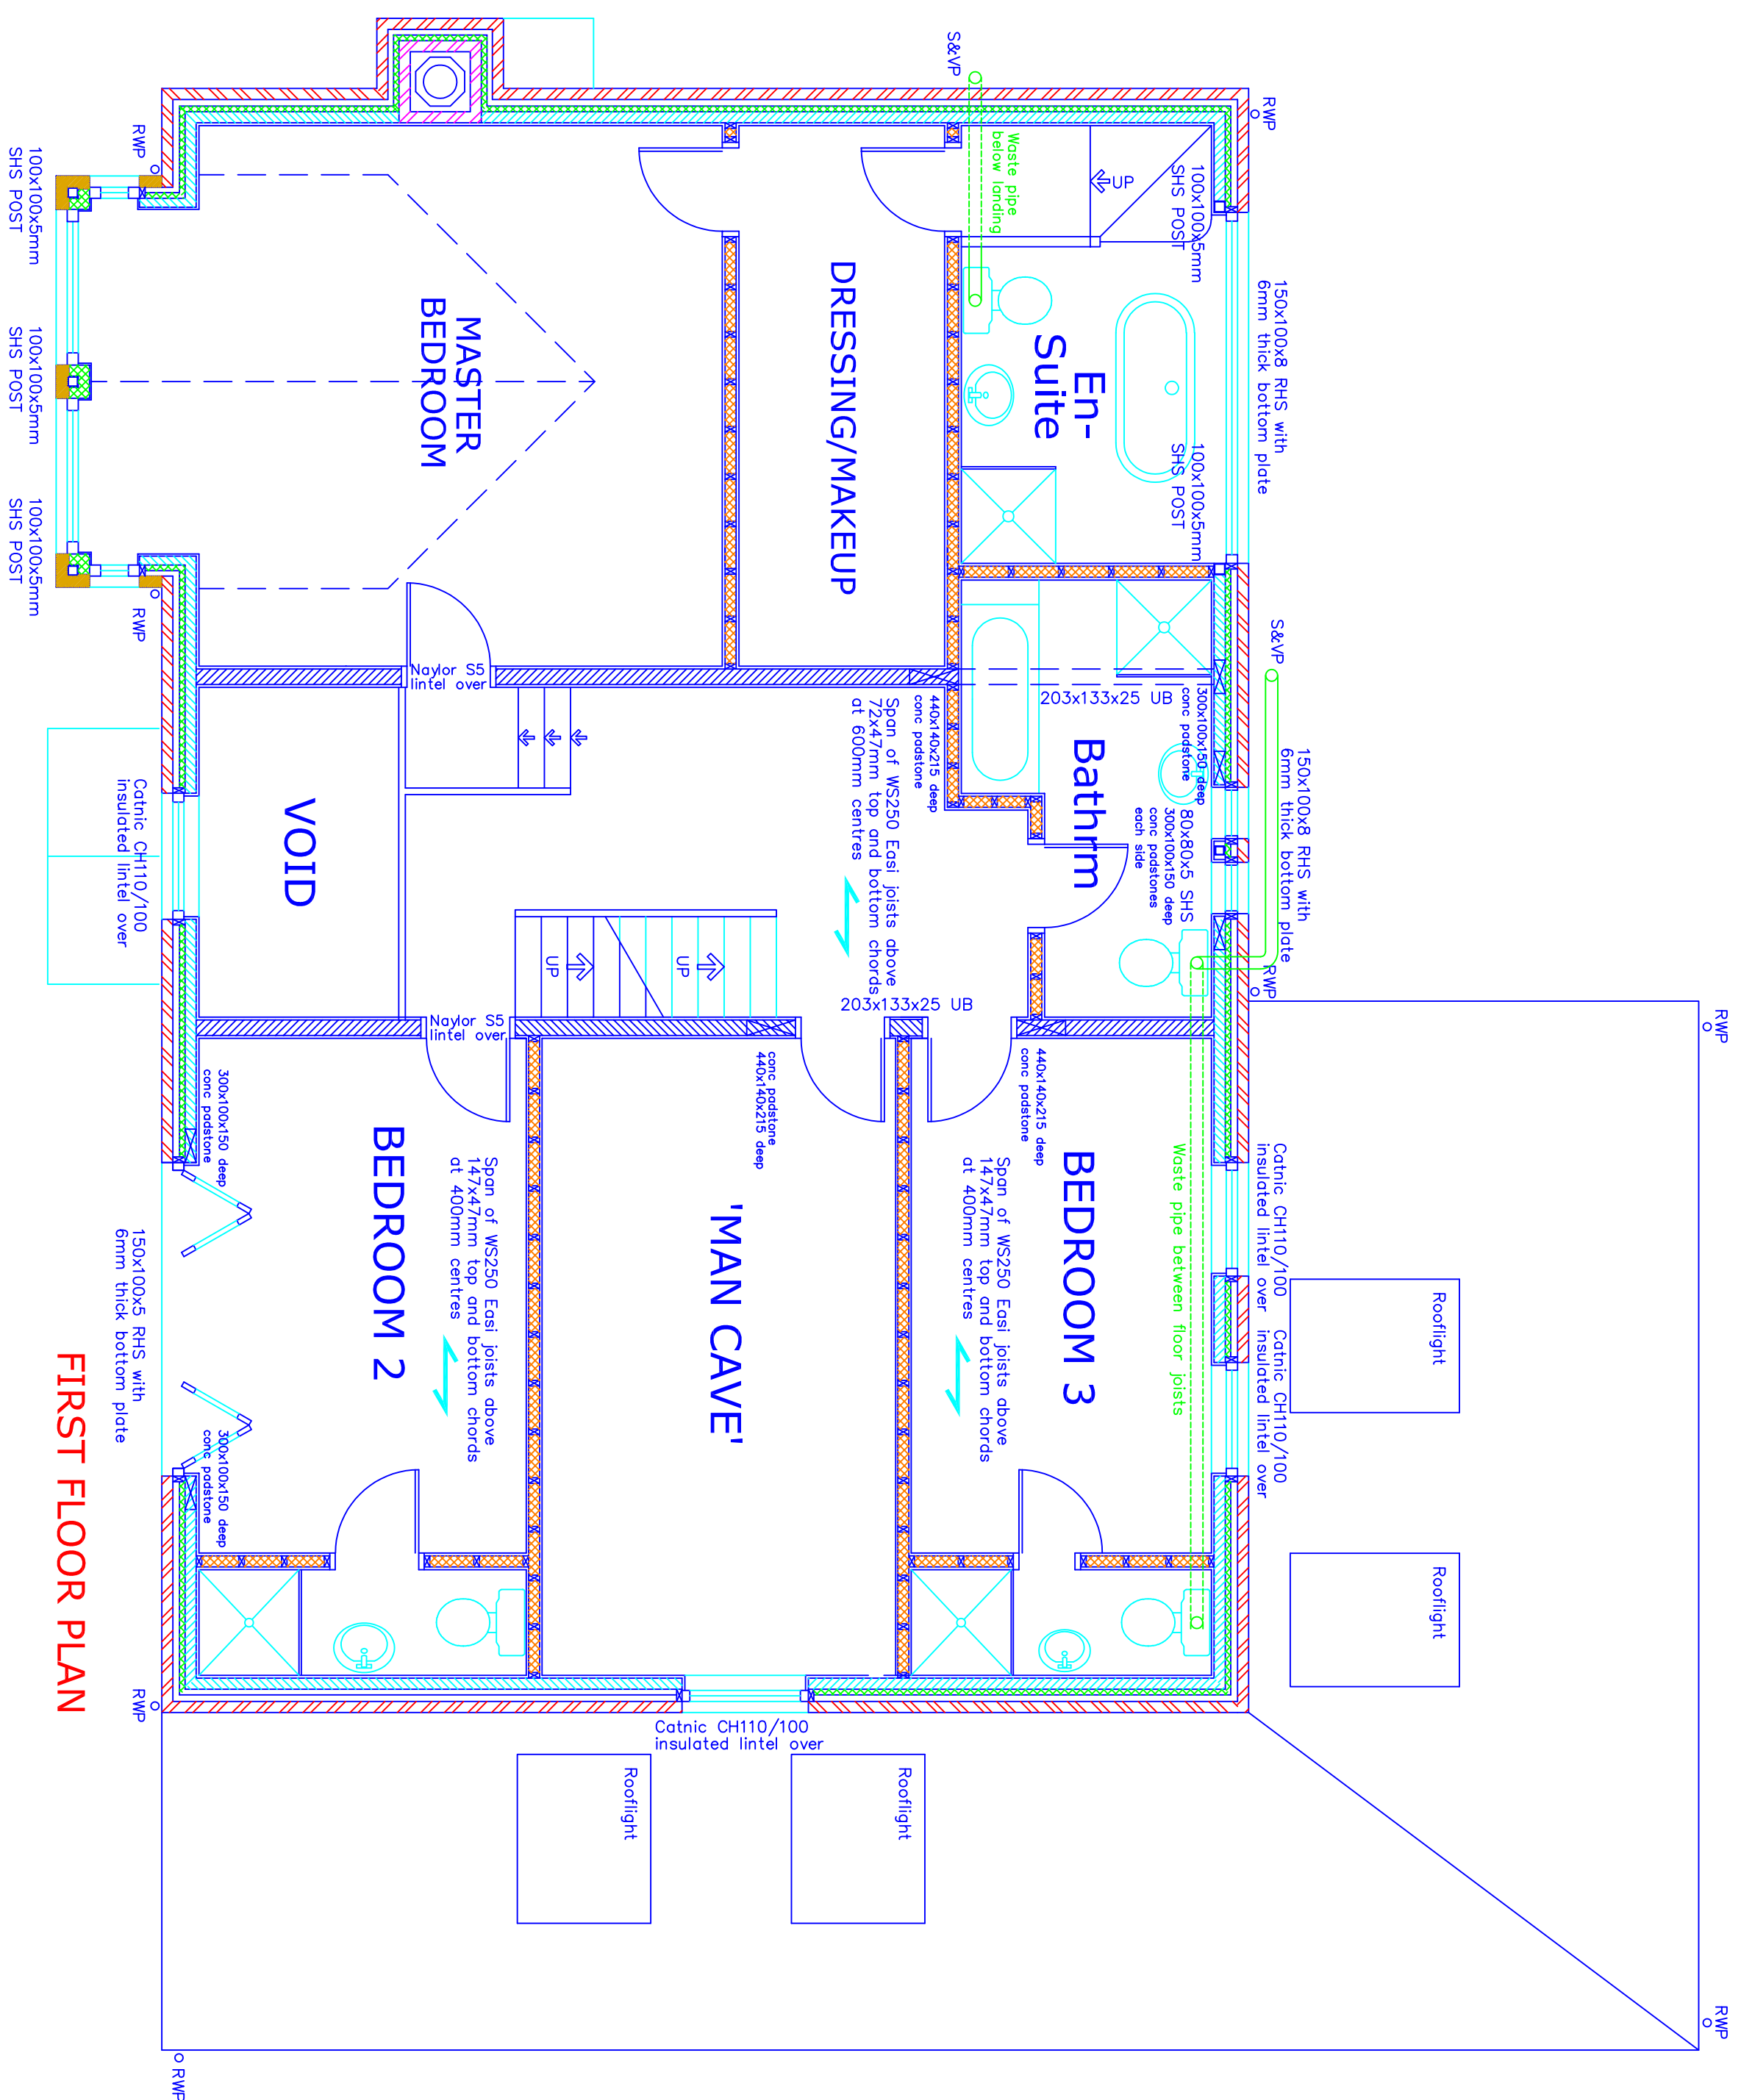

This drawing and design concept is the property of PPV design. It should not be reproduced without written permission

2 Hemishore Road, Holcombe Village
Ramsbottom, Lancashire BL8 4PA
Garry Peardon (BA hons) DipArch RIBA
garry@ppw-design.co.uk www.ppw-design.co.uk
T. 0706 8222751 M. 07112 669482

gk7-b02
8 Killy Lane
Bury BL9 8GA
PPY design Ltd

Gary Dearden BA(hons) DipArch RIBA
garry@ppy-design.co.uk www.ppy-design.co.uk
T. 01706 822751 M. 07712 669482

2 Helmsshore Road, Holcombe Village
Ramsbottom, Lancashire BL8 4PA

April 2020

April 2020

Proposed Plans

8 Killy Lane
Bury BL9 8GA

gn Ltd

T. 01706 822731 M. 07712 669482

M. 07712 669482