

The Harris Group Ltd does not accept liability for any deviation to our drawings or specification. This Drawing is copyright and may not be reproduced in whole or part without written authority. Scale for planning purposes only.

Rev.	Date	Description	Drawn	Ch'kd
P01	28.11.24	Updated in response to Planning Consultant comments	CMB	SSR
P02	09.12.24	Roller shutter added to Unit A1. Annotation updated.	CMB	SSR
P03	14.01.25	Car park adjusted to accommodate additional car park space and disabled spaces re-positioned. Mezzanine added to Unit A	DHA	SSR

KEY

- Application Boundary
0.54 acres / 0.22 hectare
- Proposed trolley bay
- Proposed paladin plant enclosure with access gate
- Existing Bollards
Colour: black
- Proposed Bollards (to match existing)
Colour: black
- Existing paving slabs
- Proposed paving slabs (to match existing)
- Existing block paving
- Proposed block paving (to match existing)
- Existing tarmac finish
- Proposed tarmac finish (to match existing)
- Existing concrete service yard

Unit B & C information based on RGP Architects as-built drawings '7600-104Pab' and '7600-105Pab'.

PLANNING DRAWING

This drawing has been prepared for submission to the relevant Local Authority as part of a Planning Application. It is not intended to assist with the pricing of any elements.

Assumed site boundary and site constraints subject to confirmation.

For Structural details refer to the Structural & Civil Engineers detailed design drawings & specifications.

For M&E information, refer to the M&E Engineers and sub contractor's design drawings & specifications.

Do not scale from this drawing. Verify all dimensions and setting out on site. Notify any discrepancies to the architect.

For Health & Safety information, refer to the Designers Risk Assessments. This drawing is copyright and may not be reproduced in whole or part without written authority.

THE HARRIS PARTNERSHIP

Wakefield Manchester Milton Keynes Reading London Harrogate Edinburgh

Architecture Masterplanning Interior Design

www.harrispartnership.com

Client

LONDON METRIC

LONDONMETRIC


PROPERTY PLC

Project Title

PROPOSED DEVELOPMENT

HALLS MILL RETAIL PARK
FOUNDRY STREET
BURY

Drawing Title						
PROPOSED EXTERNAL WORKS						
Drawn	Checked	Scale @A2	BIM Status	Date		
DHA	SSR	1:200	NA	01/25		
Drawing Status			Rev.	THP Project No		
PLANNING			P03	19908		
Project No.	Originator	Volume	Level	Type	Role	Number
19908	THPM	XX	00	DR	A	1015

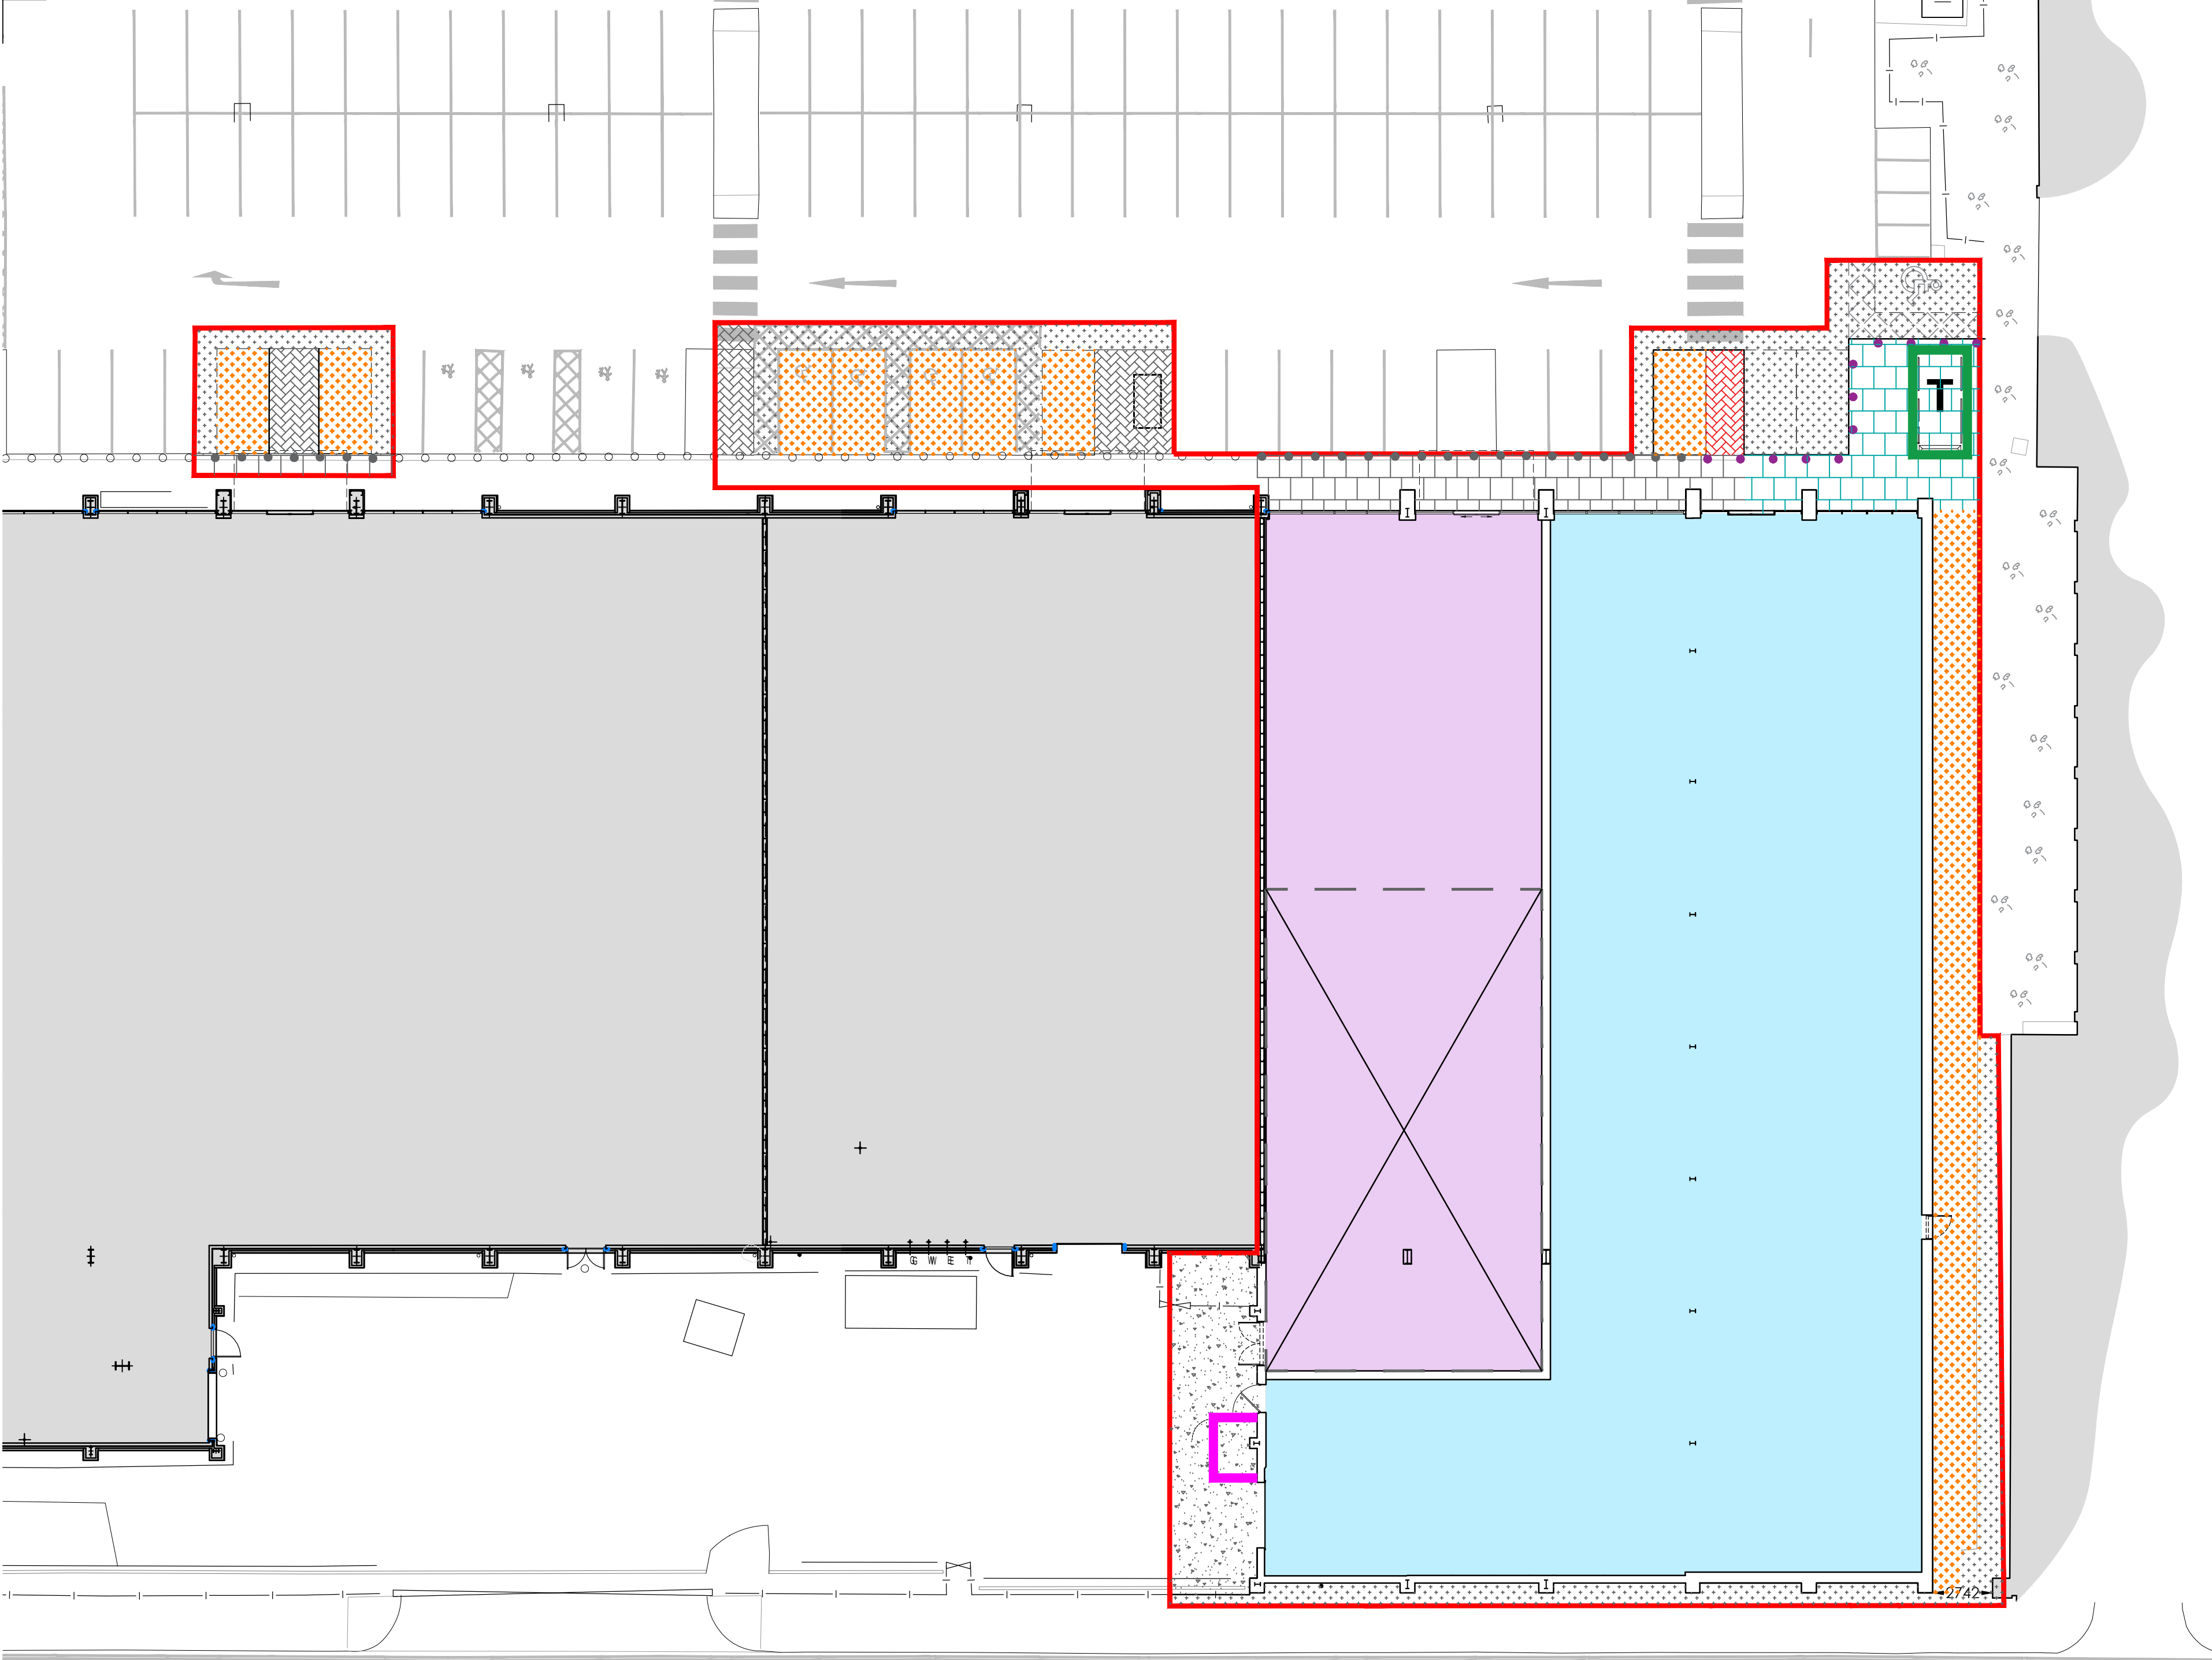

PROPOSED EXTERNAL WORKS

Scale 1:200 @ A2

0 2 4 6 8 10m

SCALE 1:200