

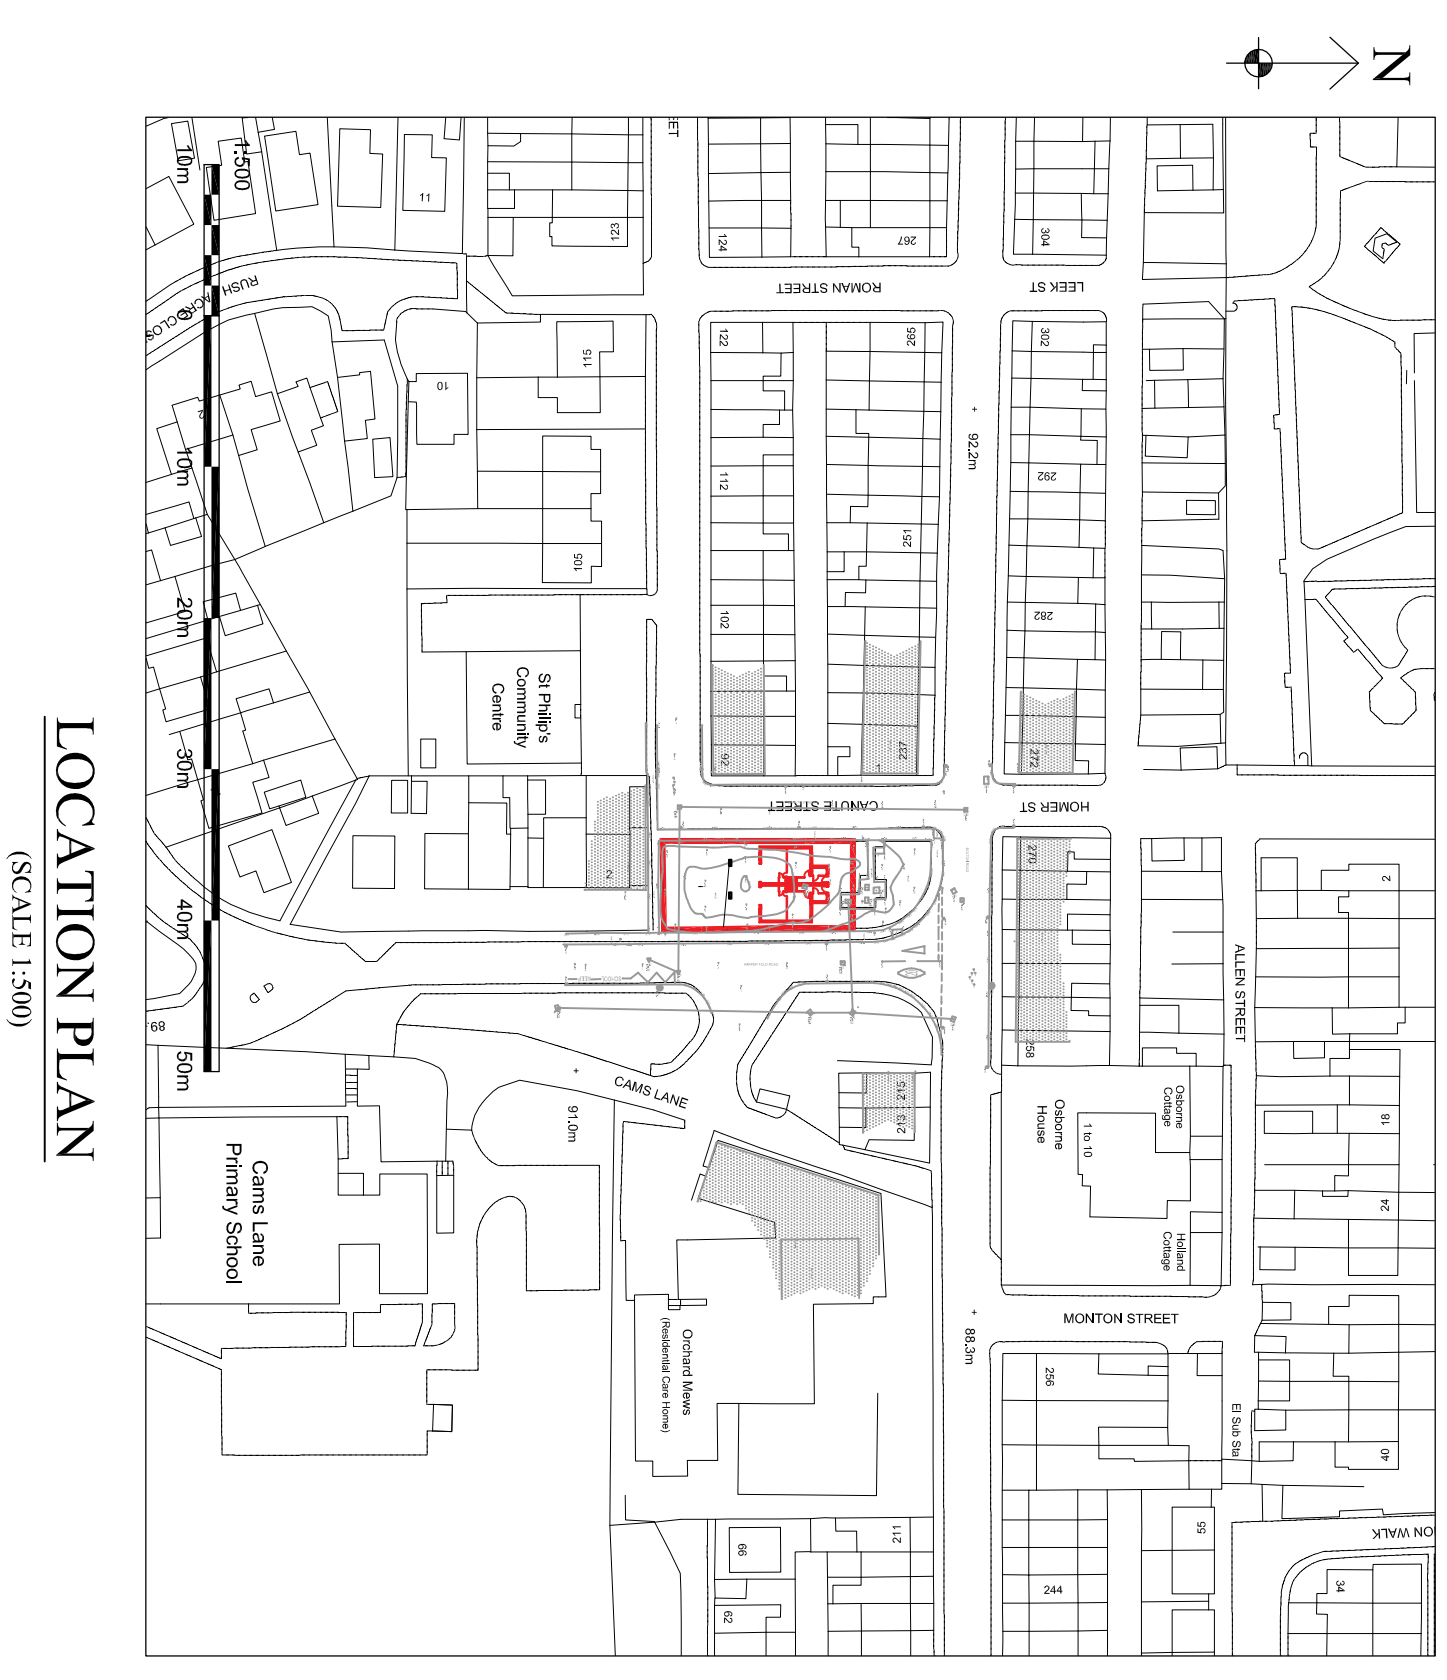


LAND AT HARPER FOLD ROAD, RADCLIFFE


PLANNING APPROVAL

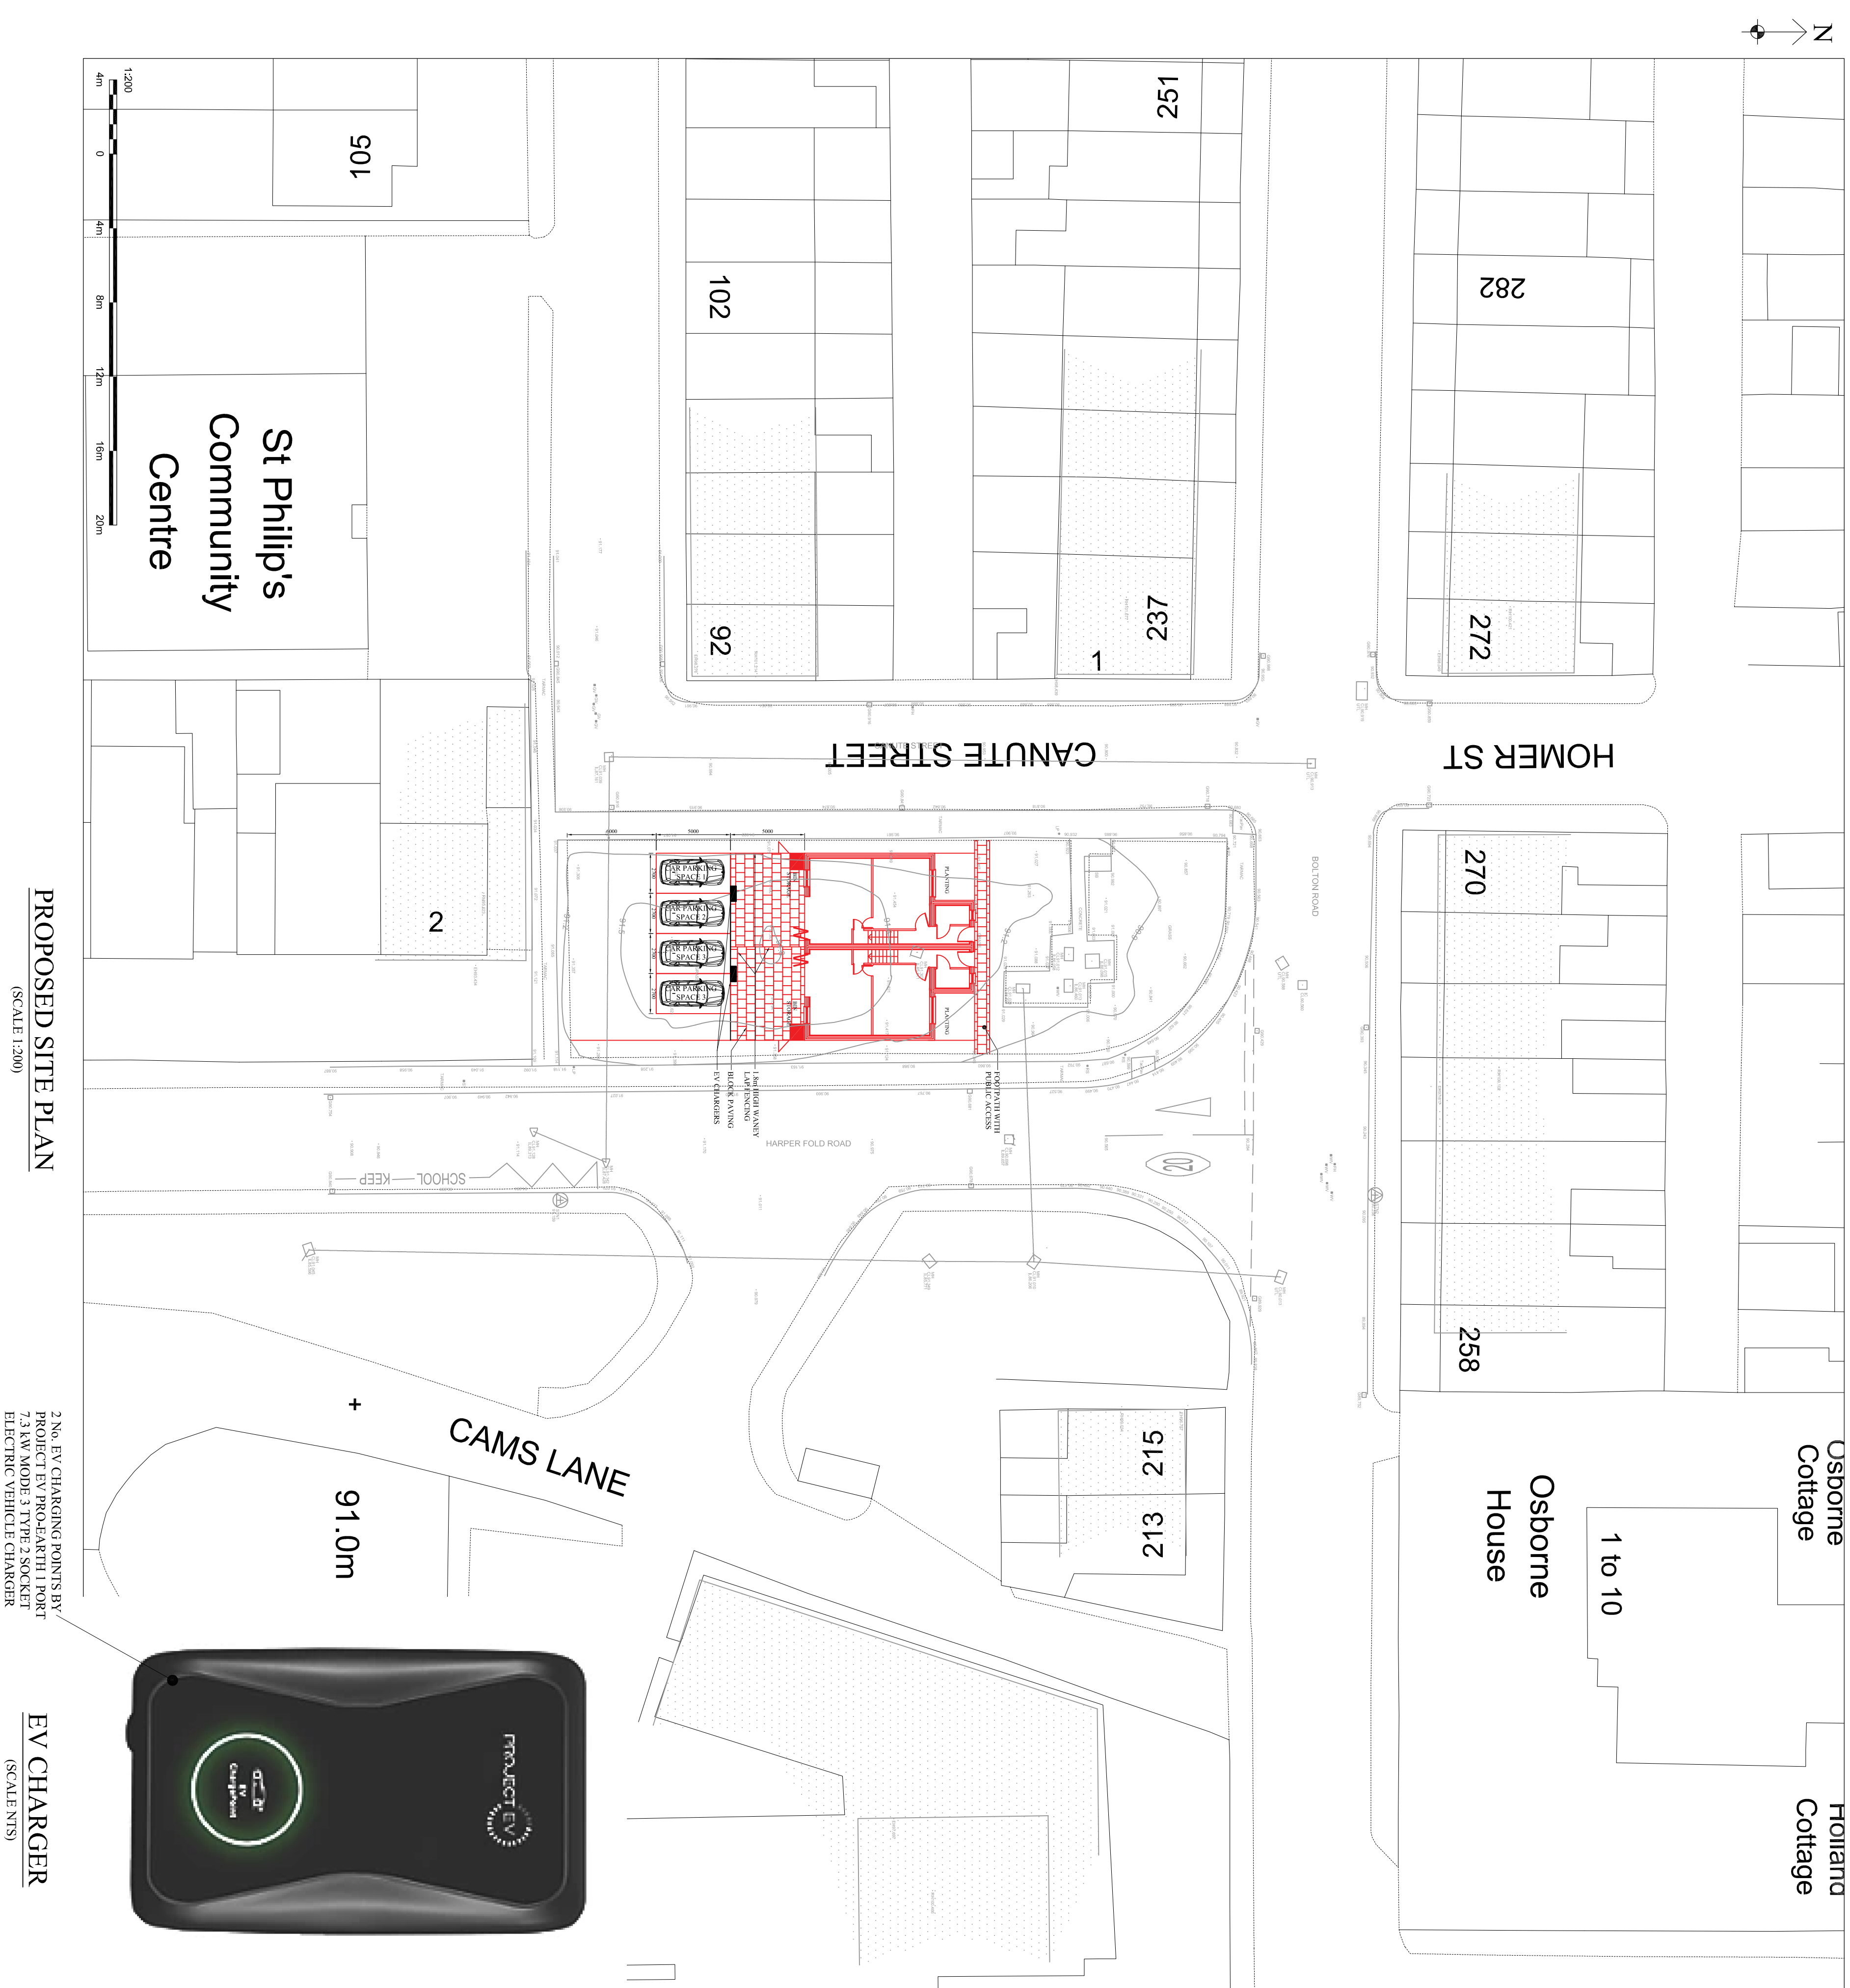

LOCATION PLAN
(SCALE 1:500)

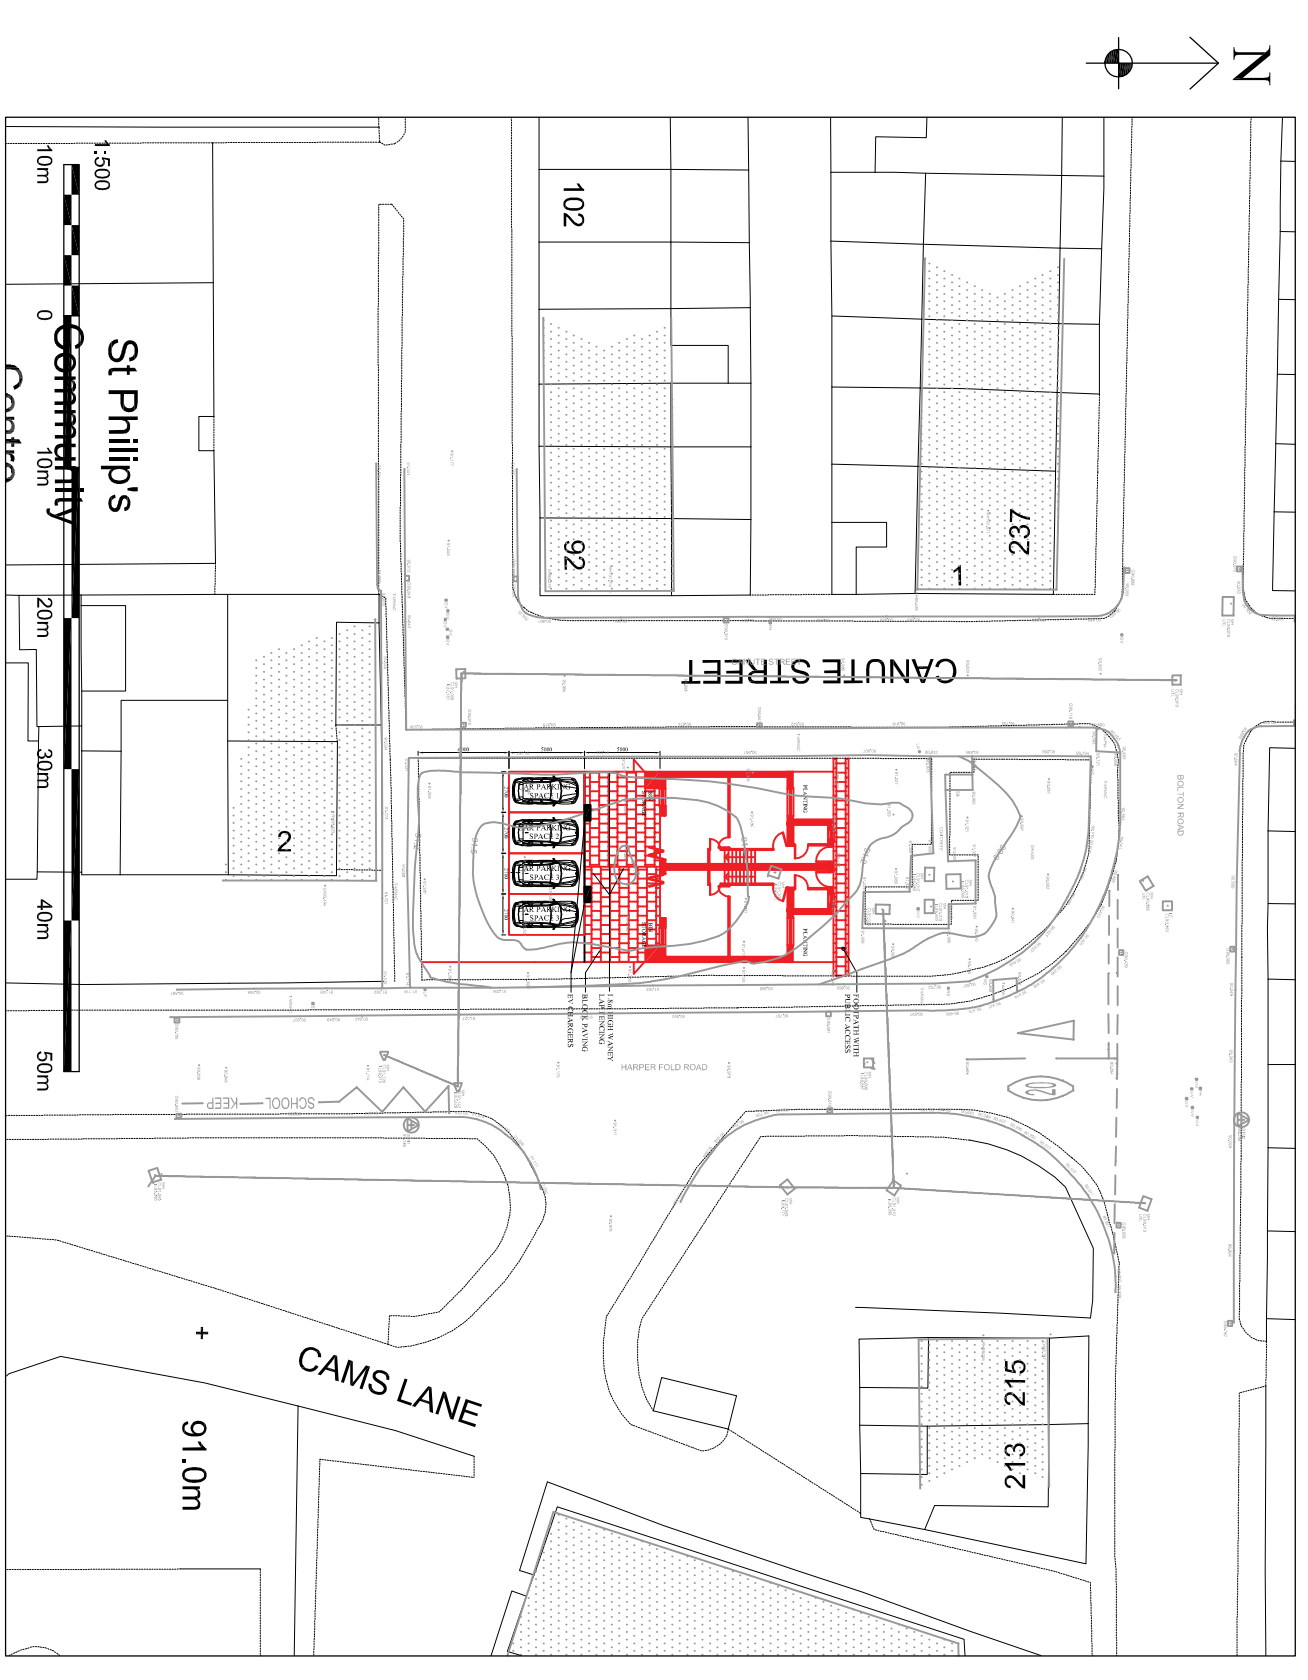

PROPOSED BLOCK PLAN
(SCALE 1:500)

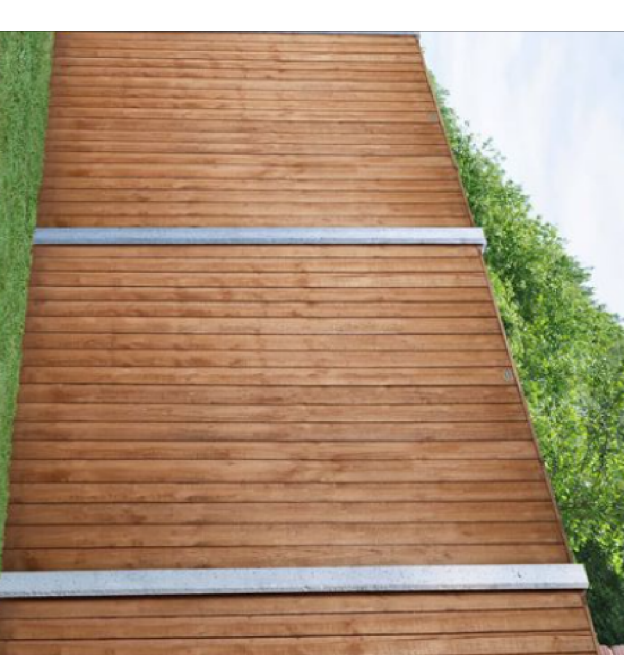

WANEY LAP FENCING
(SCALE NTS)

D	04.02.25	ISSUED FOR PLANNING APPROVAL
B	24.01.24	ISSUED FOR PLANNING APPROVAL
A	15.04.23	ISSUED FOR PLANNING APPROVAL

PLANNING STATUS		
PLANNING APPROVAL		

TITLE		
LAND AT HARPER FOLD Rd RADCLIFFE		

PROPOSED 2 No. DWELLINGS (C3)		
----------------------------------	--	--

SCALE 1:500	STATUS	DATE
1:50 @ A1 UNO	PLANNING APP.	APR. 23
PROJECT No.	DRAWING No.	REV.
HF-001	001	D