
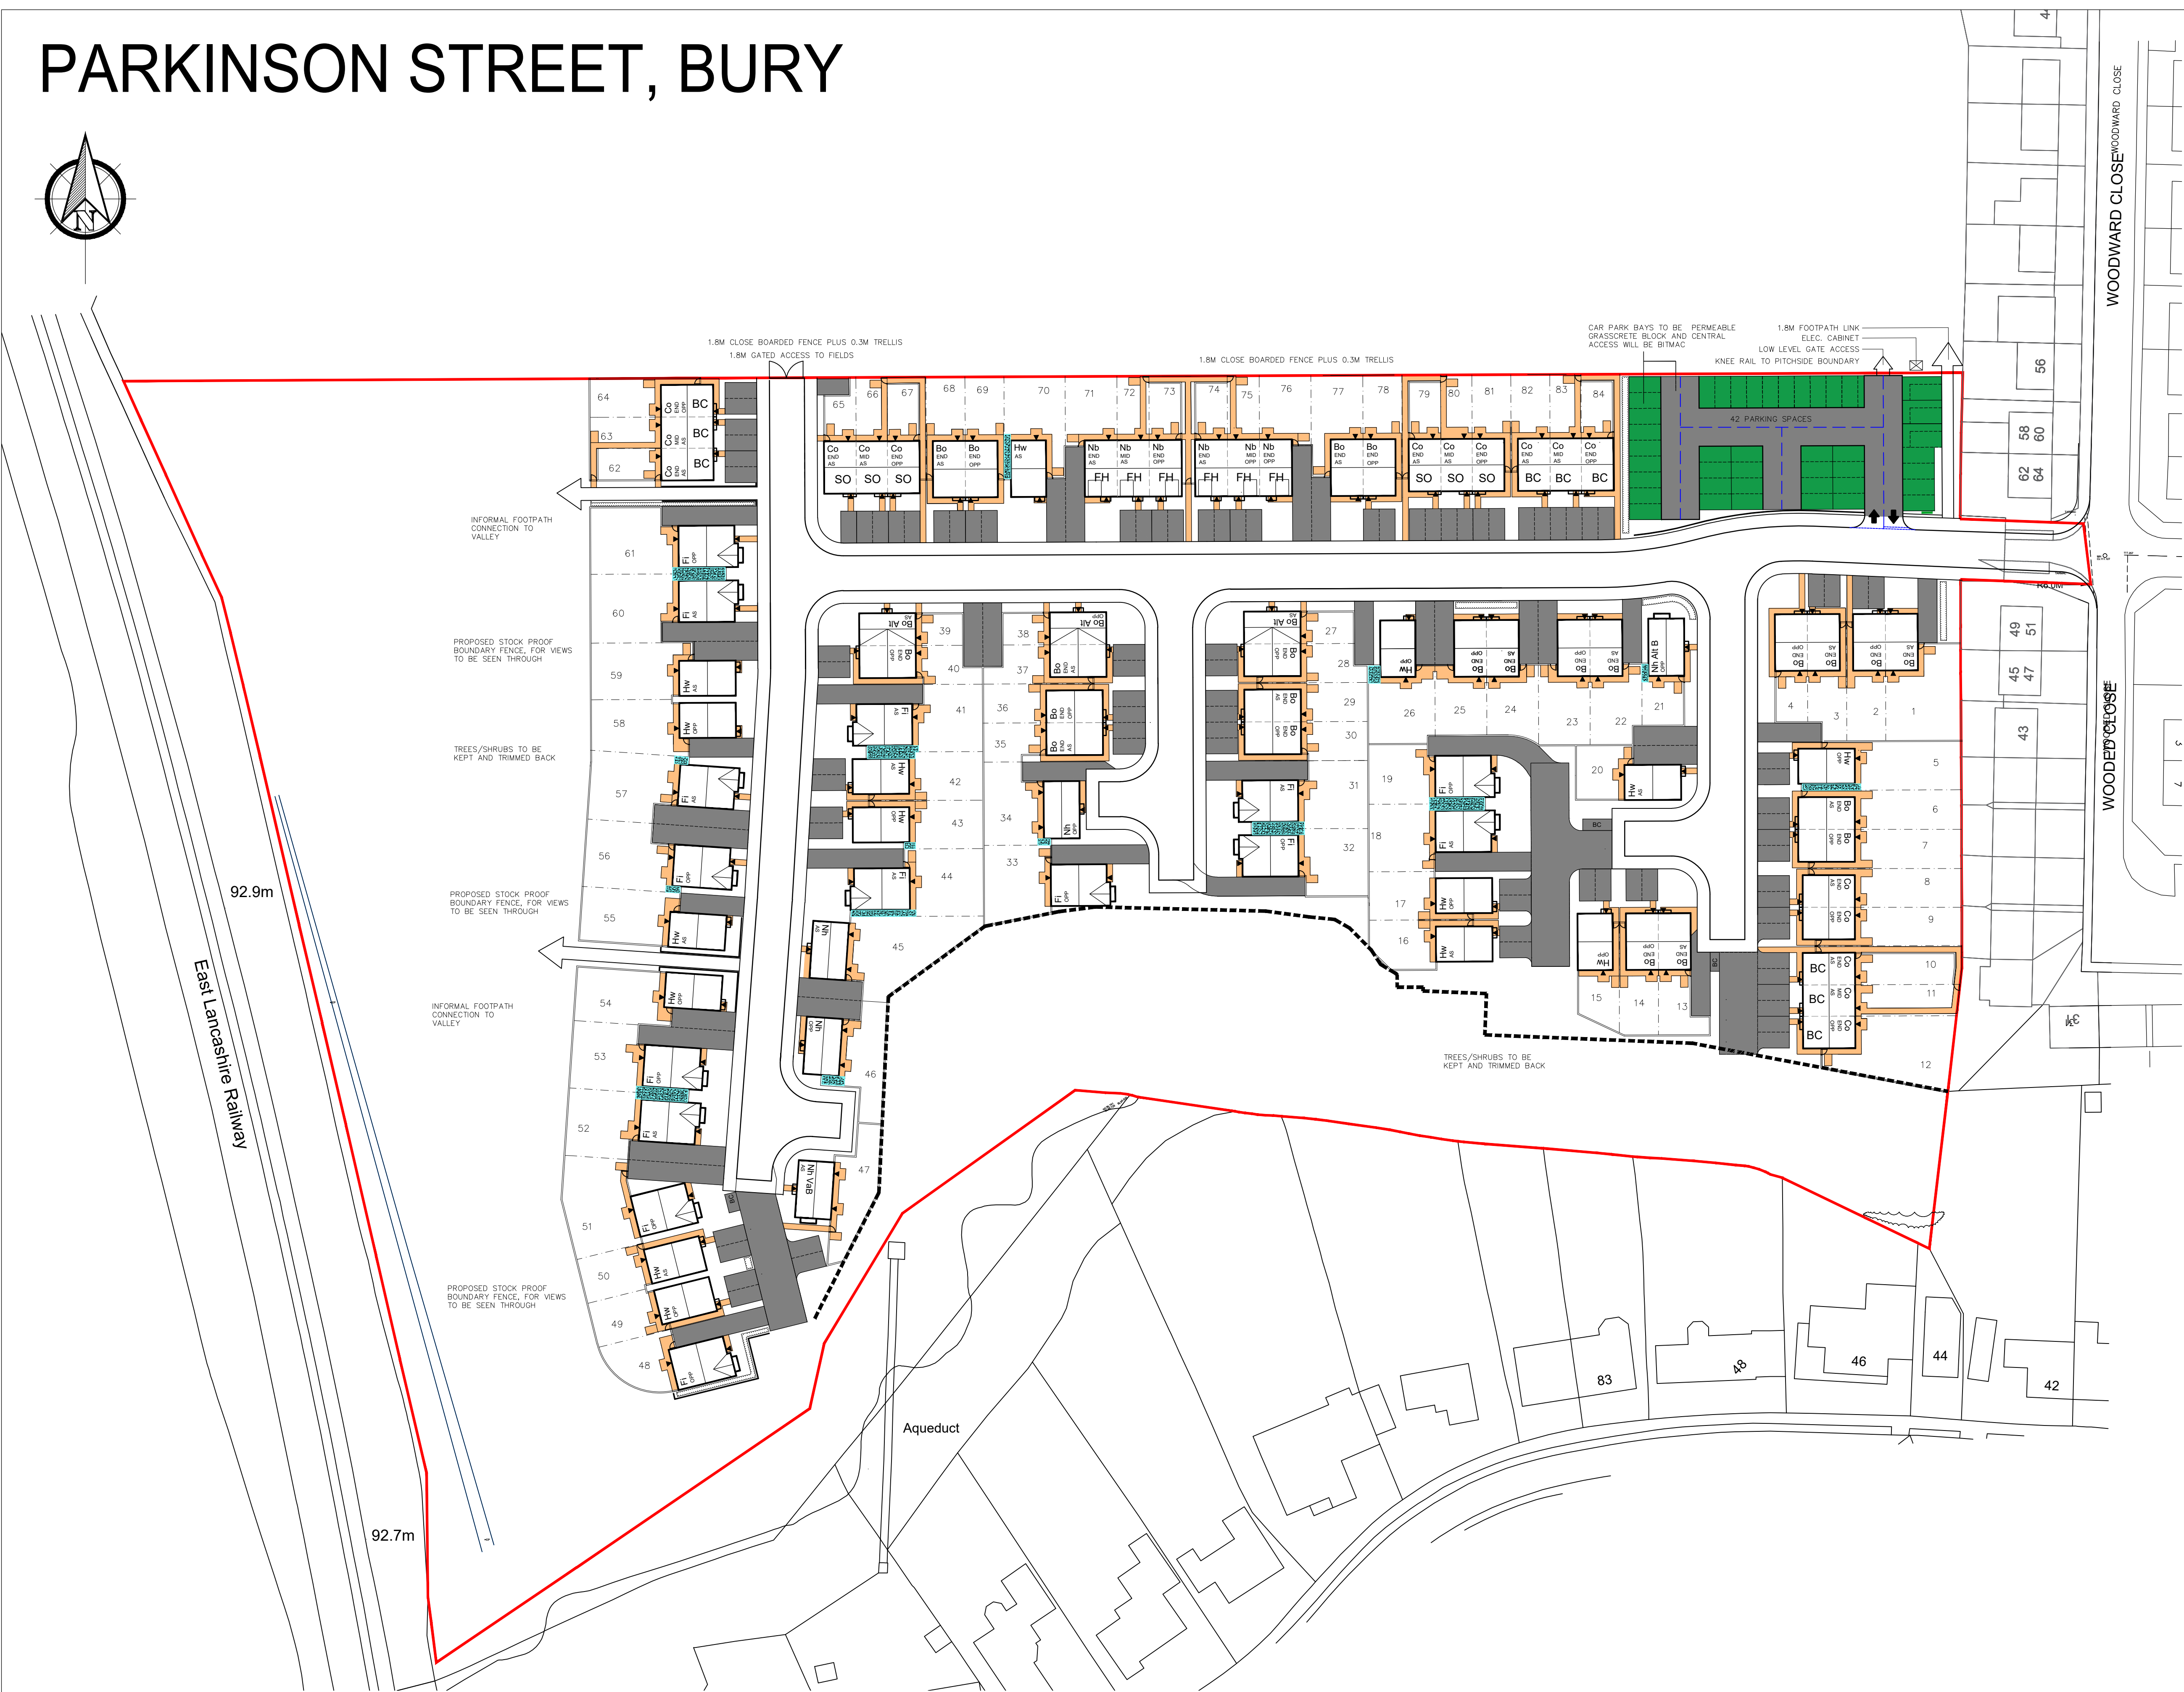


PARKINSON STREET, BURY

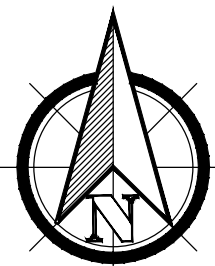

general notes:
do not scale the drawing.
all dimensions shall be checked on site prior to commencement of work and any discrepancy shall be immediately reported and resolved prior to work commencing.
this drawing is to be read in conjunction with all relevant drawings and specifications relating to the job whether or not indicated on the drawing.
copyright reserved to mck associates ltd. and this drawing may not be used or reproduced without prior written consent.

KEY

- Denotes black bitmac
- Denotes paving slabs
- Denotes clean stone
- Denotes permeable grasscrete block

I	25.04.24	WL	Updated to match layout rev V.
H	07.02.24	WL	BC location amended for 15-19
G	02.02.24	WL	Updated to match layout rev R. BC areas added to front of plots 10, 17, 19 & 50.
F	18.05.23	WL	Updated to match layout rev Q. Entrance car park give way sign, signage and disabled parking added
E	12.05.23	WL	Grascrete note and key added to entrance parking
D	24.04.23	ELC	Updated to match layout rev O
C	06.04.23	WL	Updated to match layout rev M
B	21.02.23	HR	Updated to match layout rev I
A	02.11.22	WL	Updated to match layout rev E. Plots 51-86 amended

Rev. Date By Description

Client:



mck associates limited
architecture | building surveying | urban design

burnaby villa ■ 48 watling street road ■ fulwood ■ preston ■ pr2 8bp
tel: 01772 774510 fax: 01772 774511 email mck@mckassociates.co.uk

Project:
PARKINSON STREET
BURY

Drawing Title:
HARDLANDSCAPING PLAN

Drawn: MHR	Checked: CT	Scale: 1:500	Date: JULY 2022
Job No: 21-040	Drawing No: HL01	Rev: I	

A1

PLANNING