
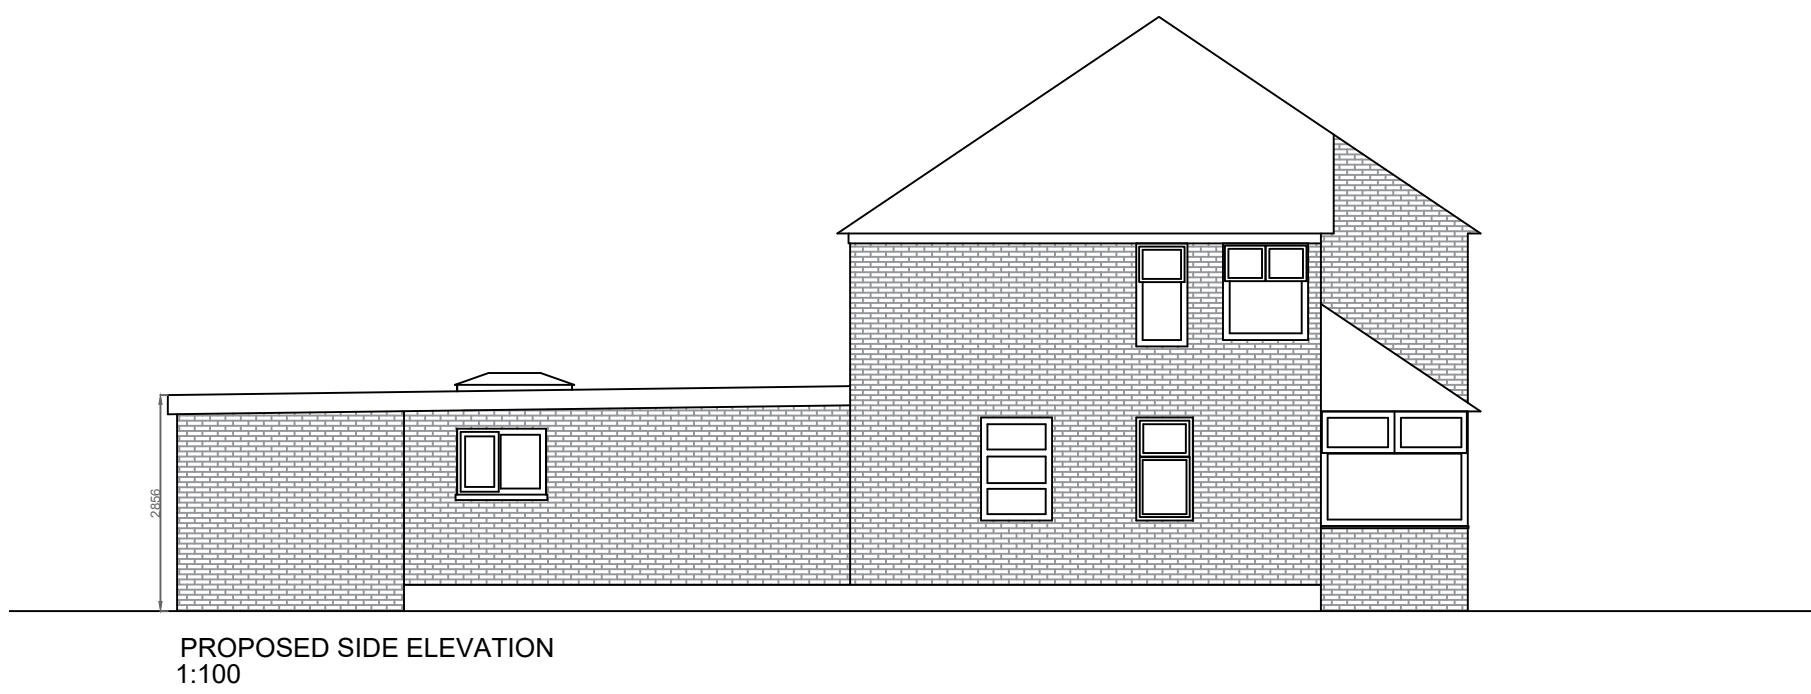
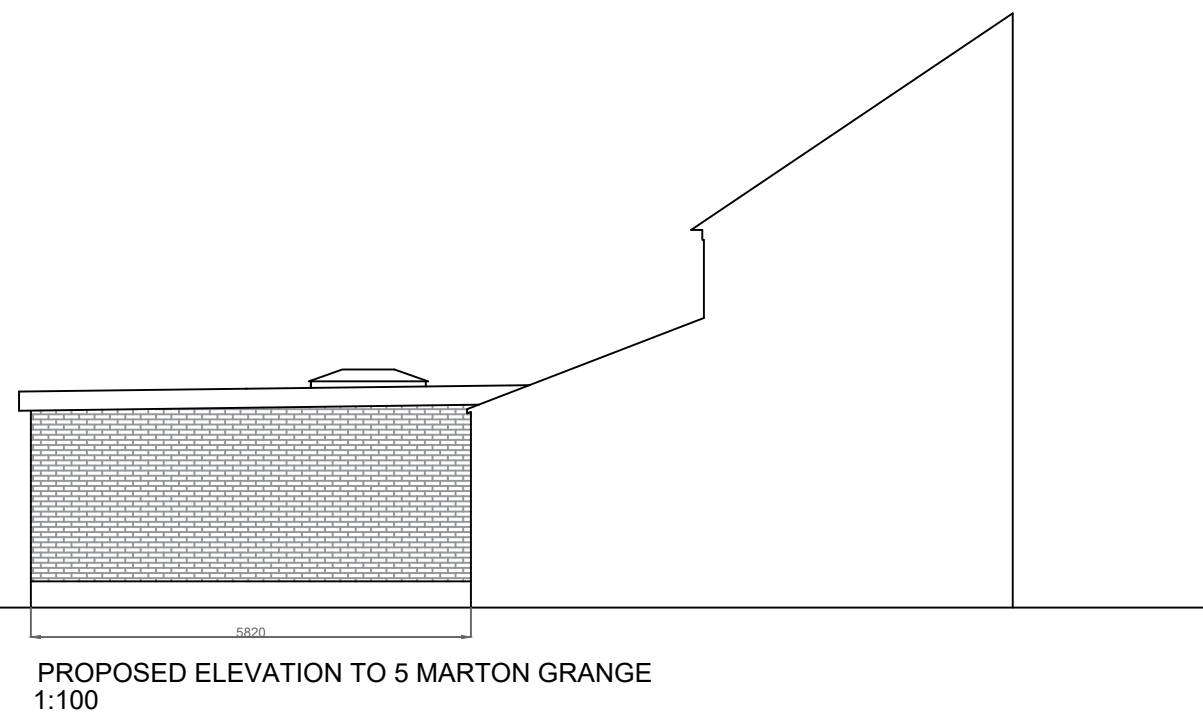


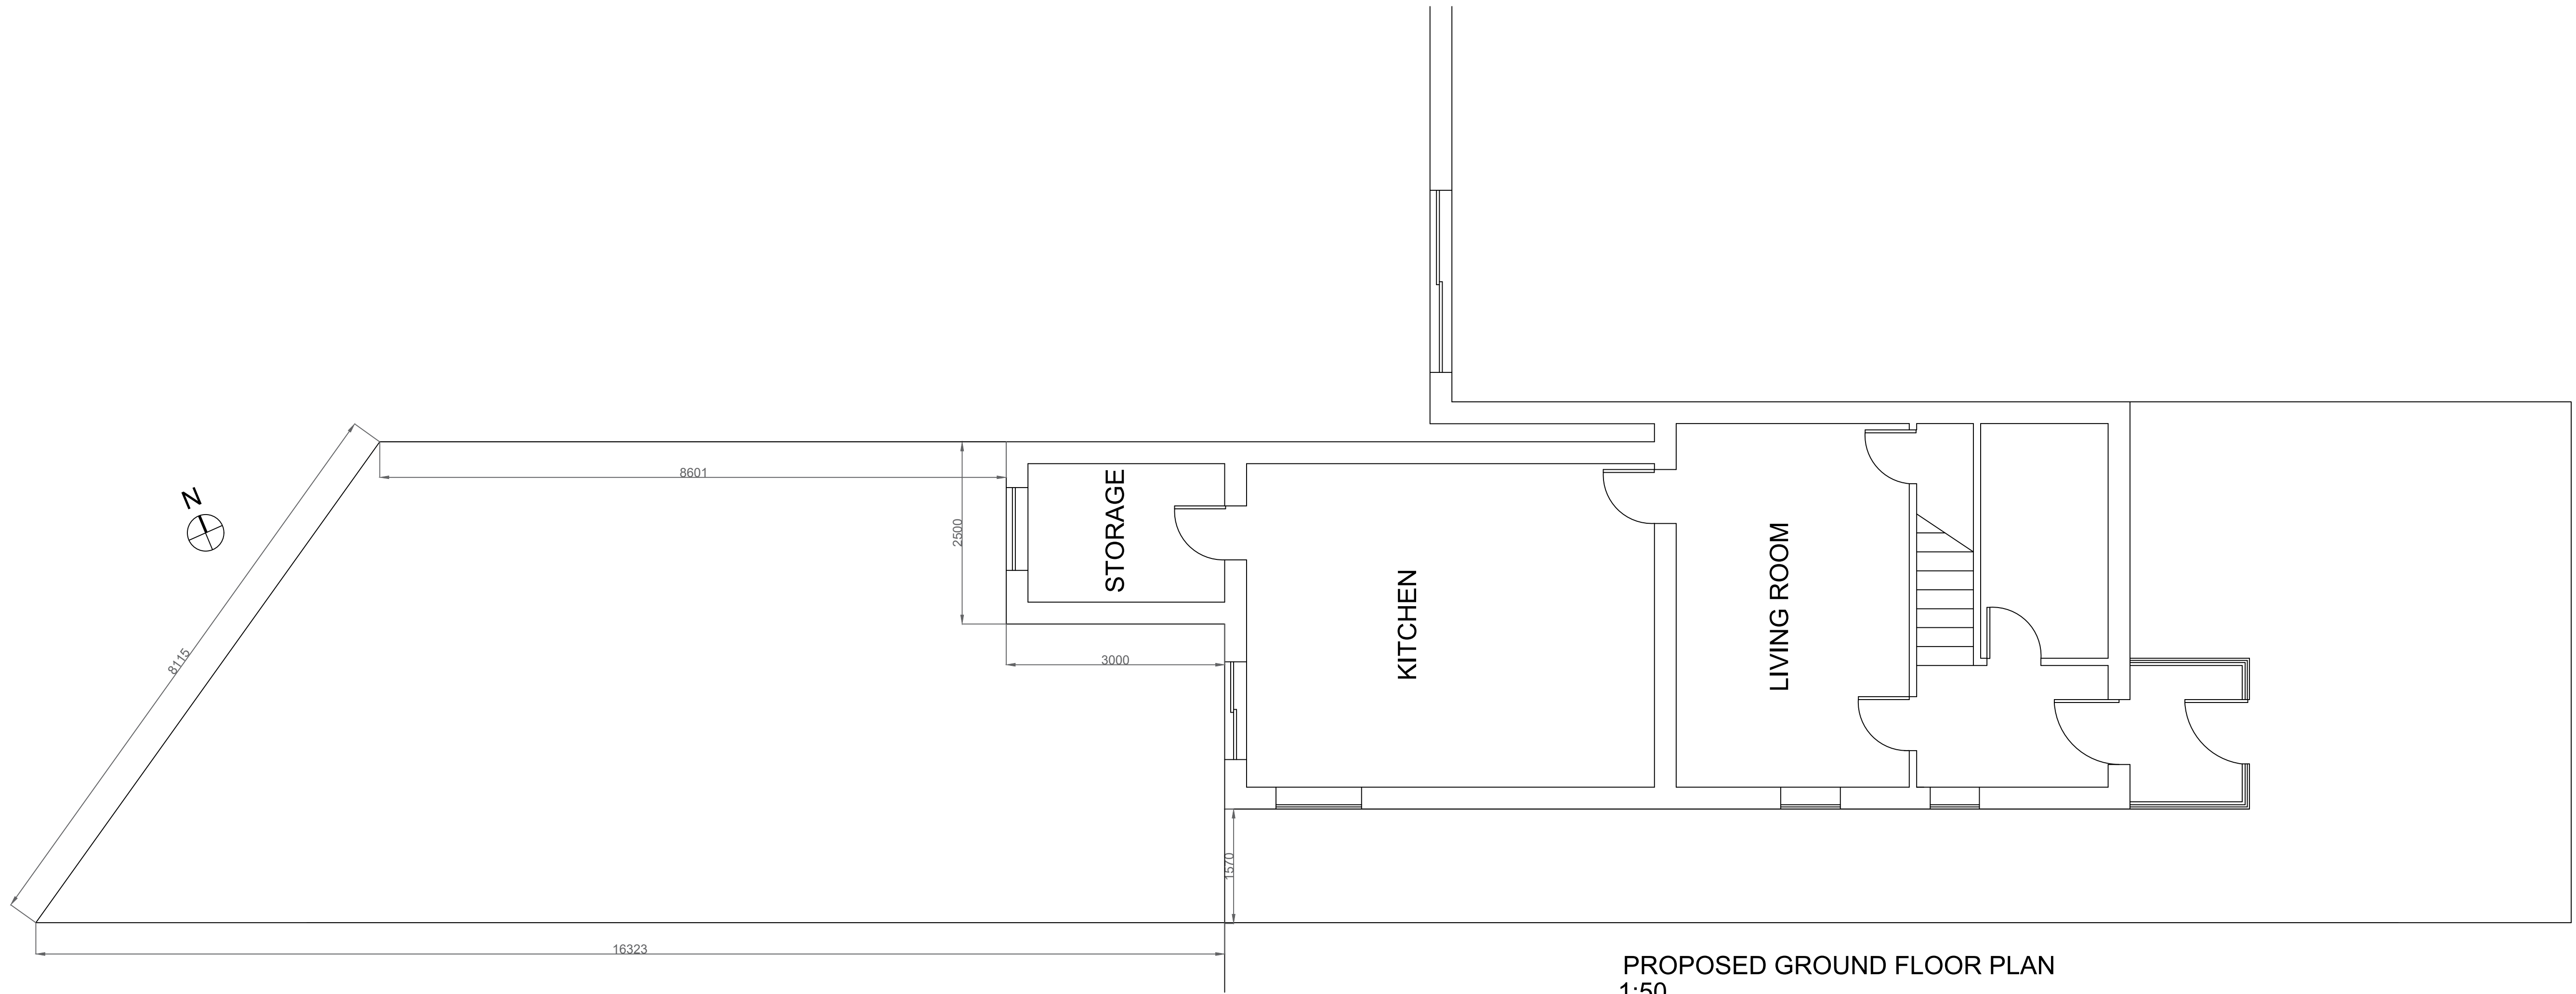

T&M COMPLETE SOLUTIONS
mohammedabujabal@yahoo.co.uk
07733105172

Ref.	Date	Details	Initials
Revisions			

Title
Mrs Nazia Sarwar,
4 Marton Grange, Prestwich, Manchester, M25 0EL
Proposed 3.5m by 2.5m Storage Building attached to House
Proposed Plan and Elevations

Scale	Drawn	Checked	Scheme ID
1:50, 1:100	TAJ	MAH	22/2022
	Date	Date	Drawing Status
	24/09/2022	24/09/2022	-

DRAWING No.	Marton/002	Revision
		-