

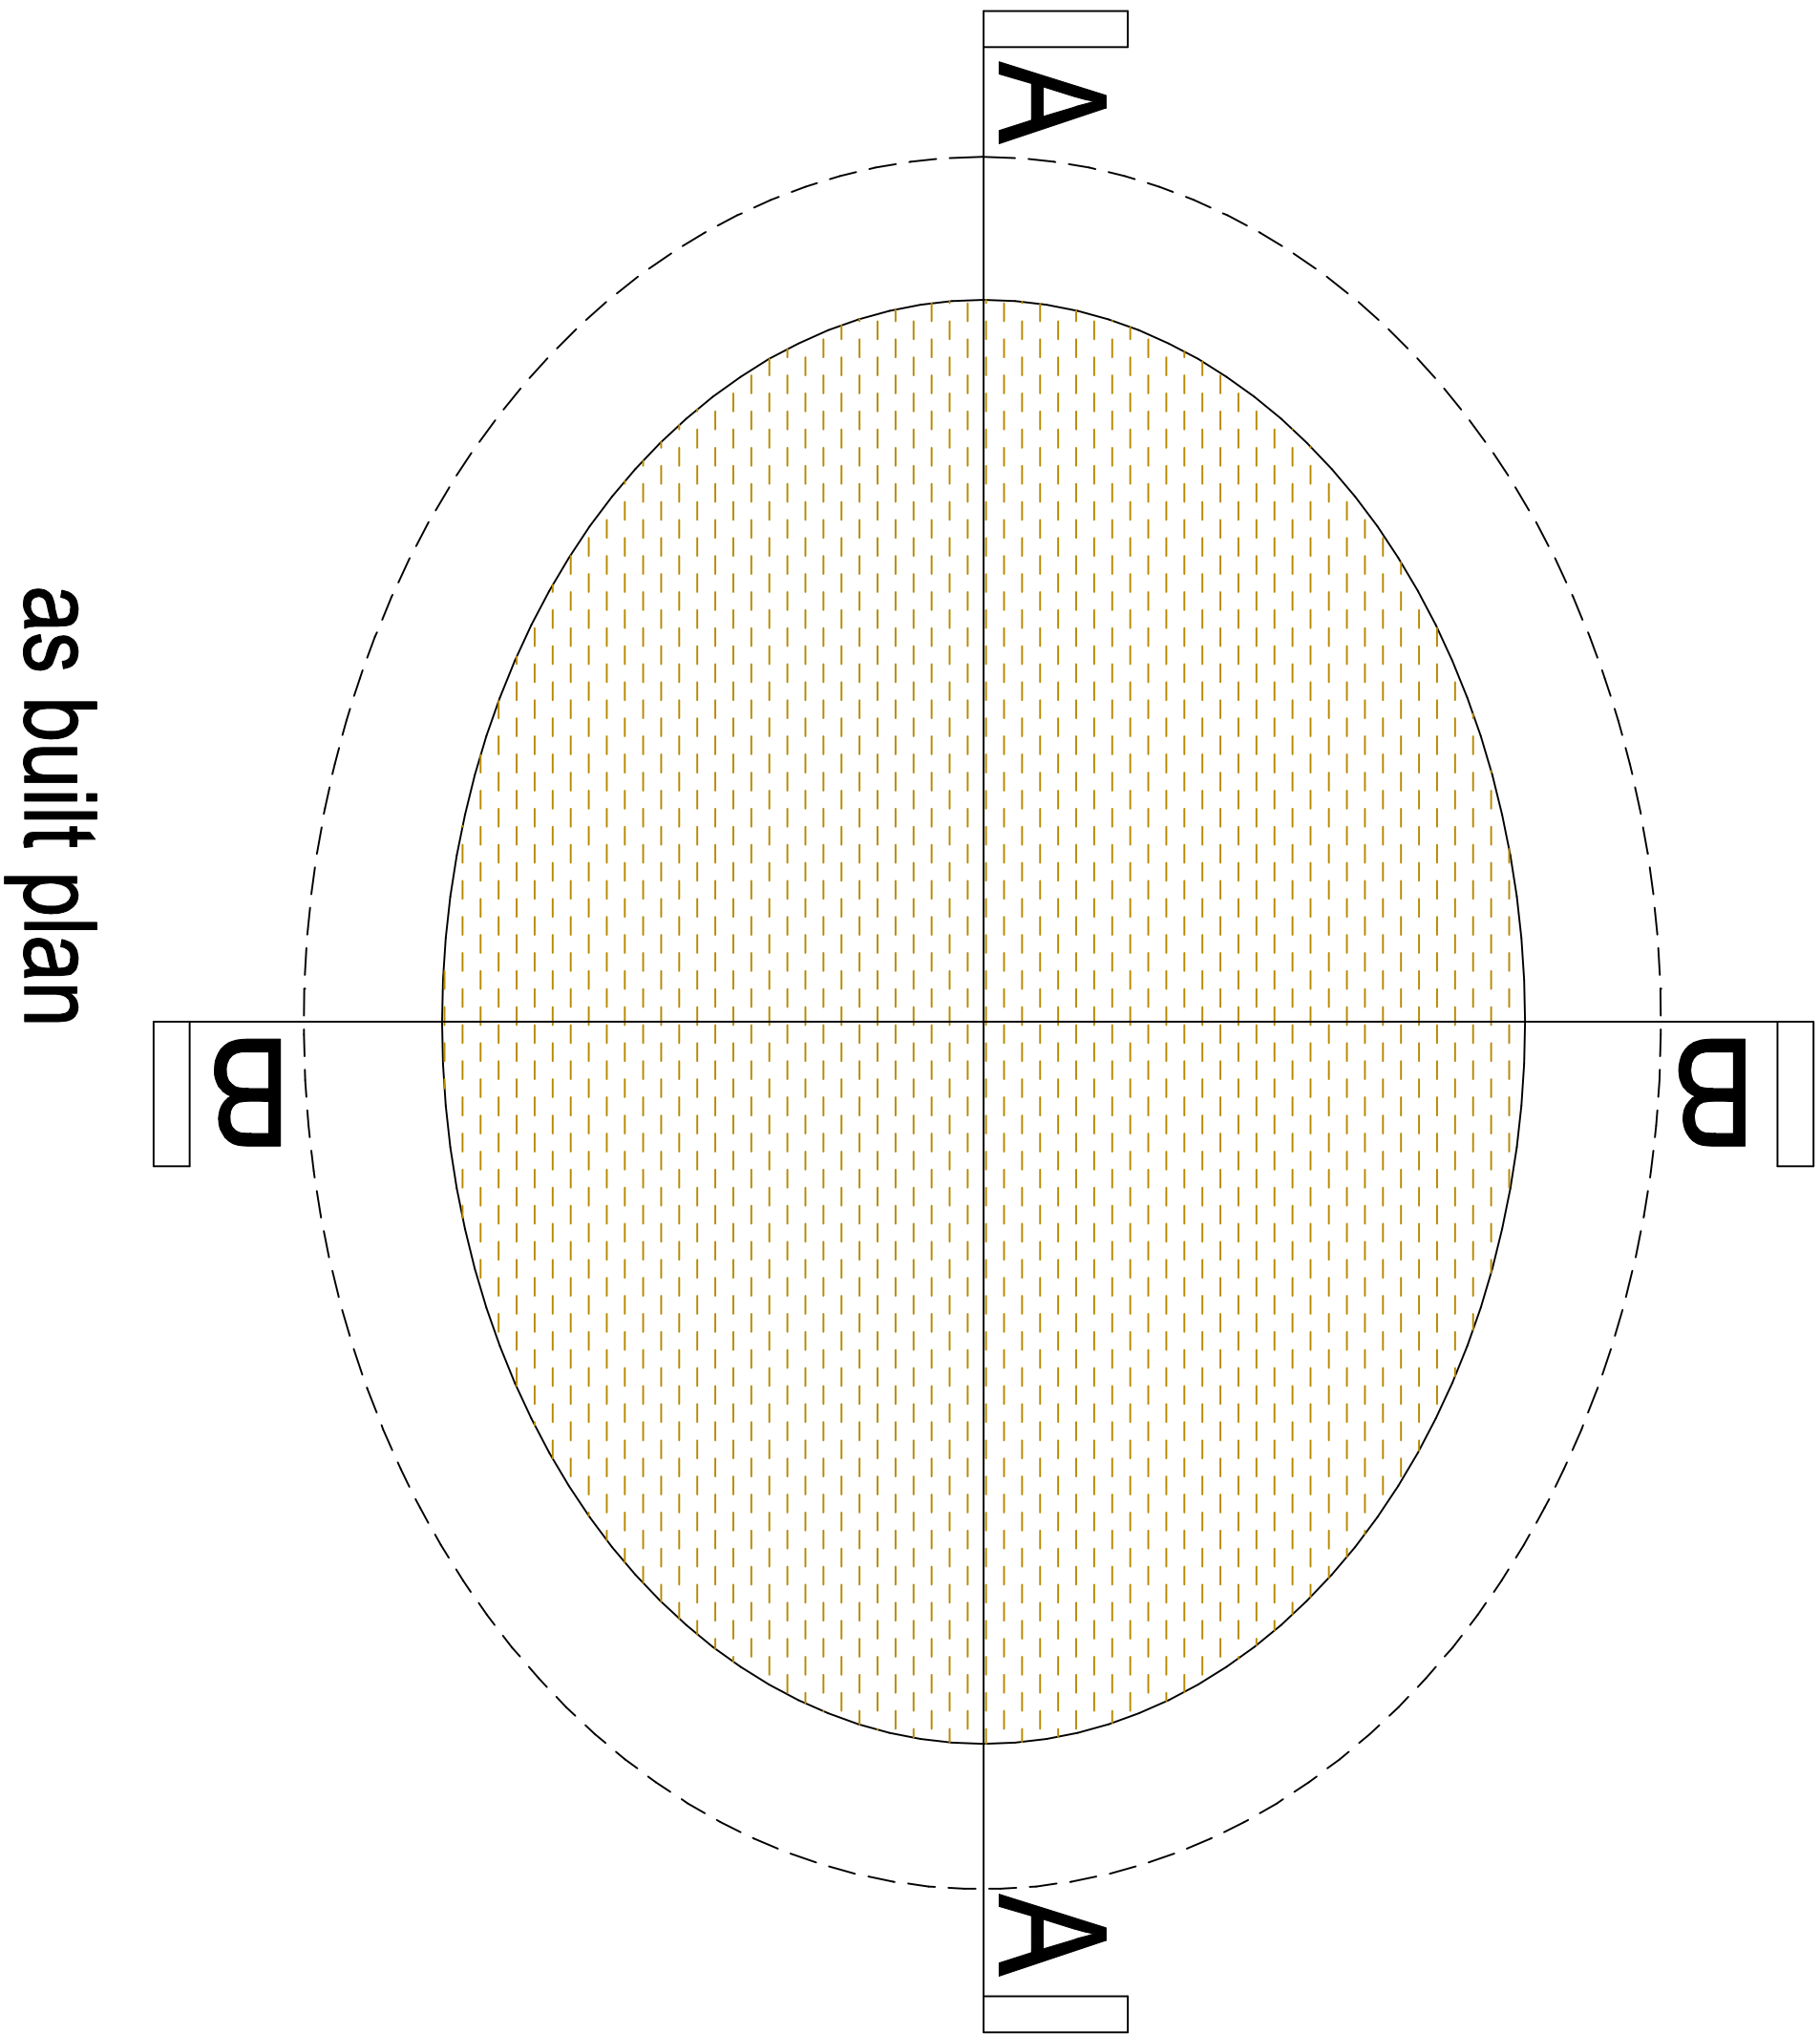


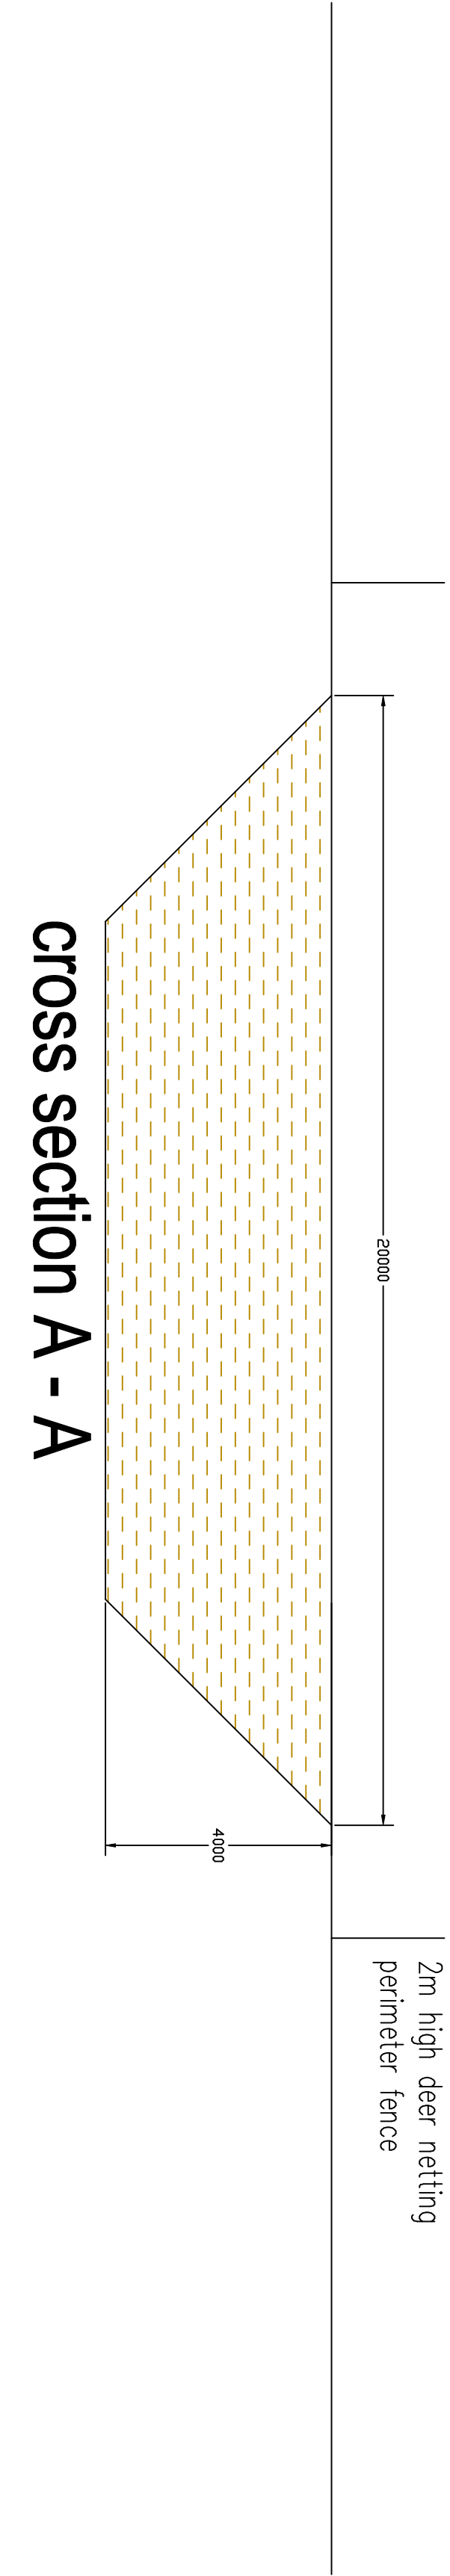

slurry pond details

proposed agricultural building
for the storage of silage at
Twine Valley Farm
Bye Road
Shuttleworth

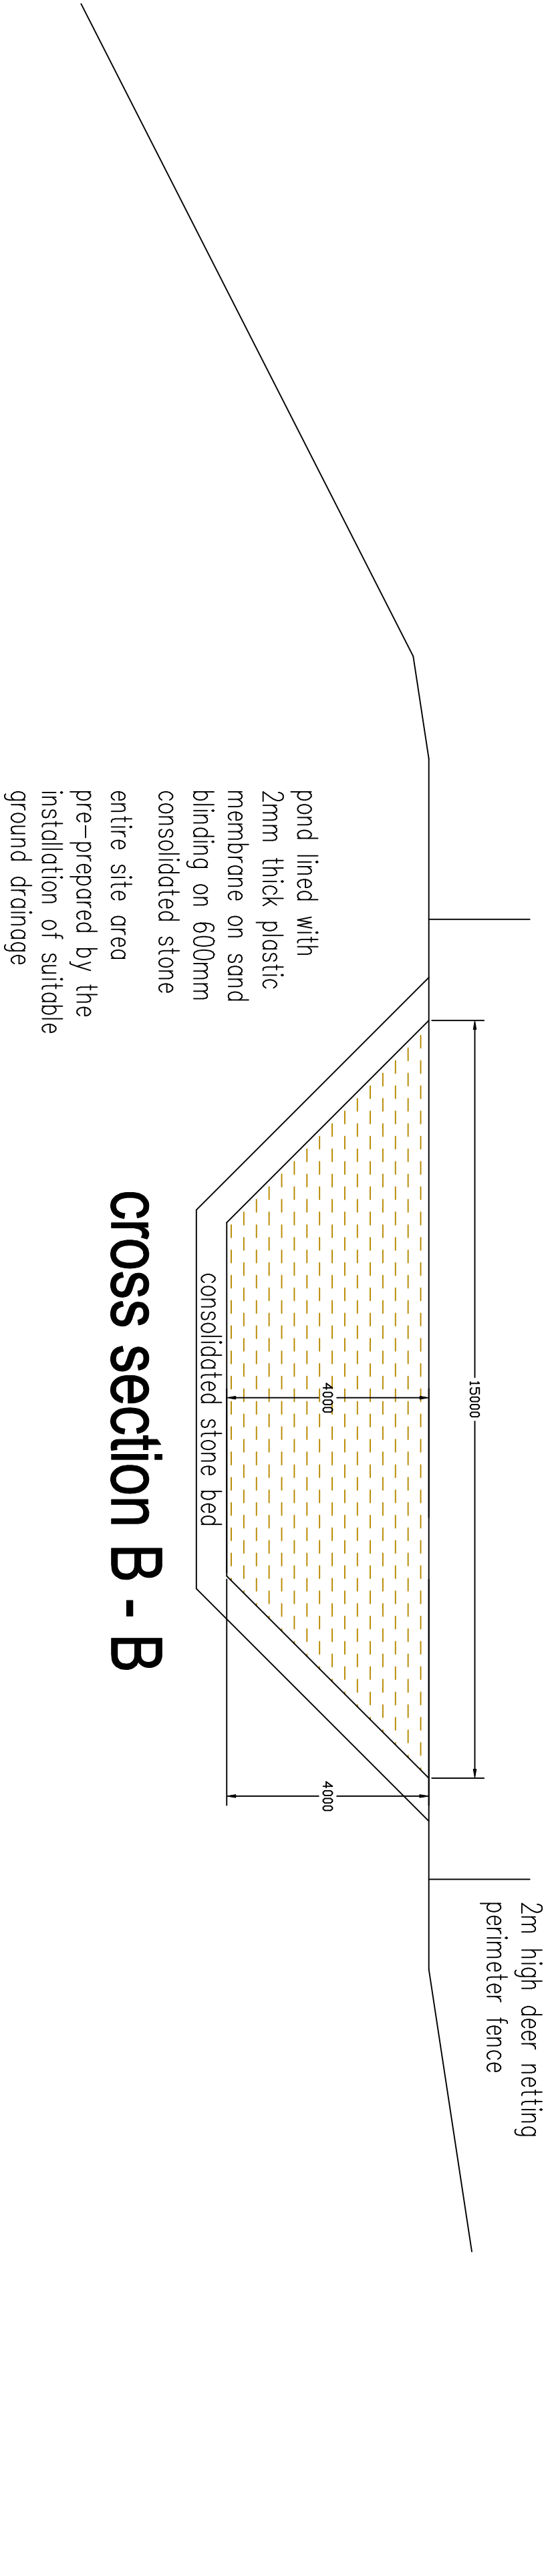