



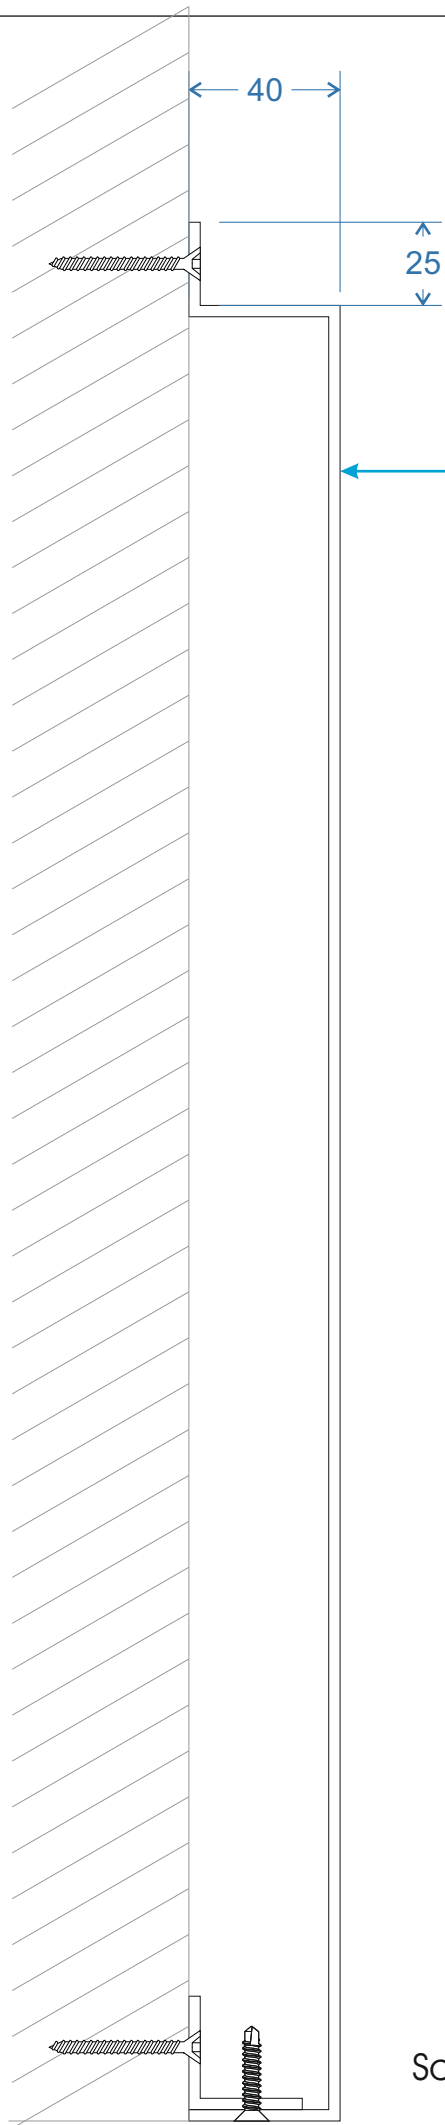

3mm folded aluminium
tray finished RAL 3020
satin Traffic Red externally

Scale 1:2

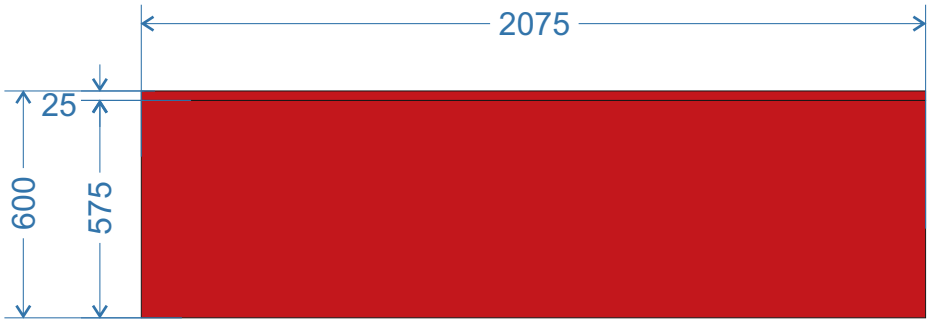


Scale 1:20

FASCIA B



Scale 1:20

FASCIA C

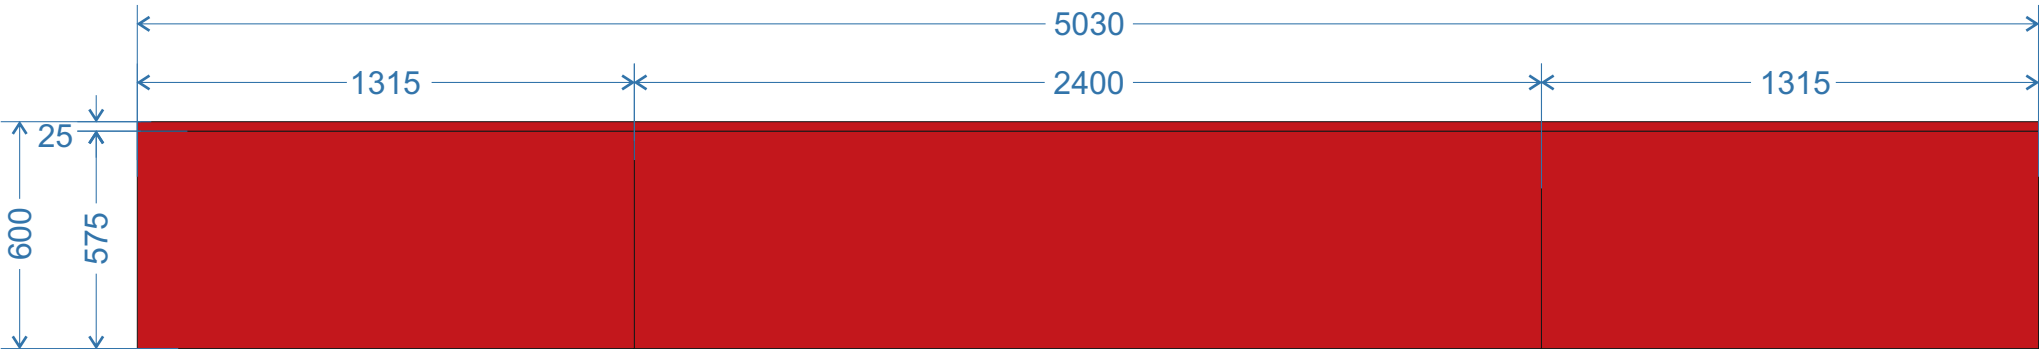

Scale 1:20

FASCIA E

RAL 3020
Traffic Red

CLIENT:	DRAWING NUMBER:	JOB NO:	DRAWN BY:	REV	DATE	BY	DESCRIPTION
				A	10.07.24	mw	text removed from fascia 5
PROJECT:	DATE:	ITEM REF:	SCALE:	B	00.00.24	XX	XXXXXX
				C	00.00.24	XX	XXXXXX
DESCRIPTION:	10.07.2024	n/a	a/s @A3	D	00.00.24	XX	XXXXXX
				E	00.00.24	XX	XXXXXX

© This drawing is the property of Geetee Signs, and should not be reproduced, altered or used in any way without express permission. Colours shown are for illustration and may not be an exact match unless references are supplied.



Geeteesigns.com