

Pike Studio shall have no responsibility for any use made of this document other than for that which it was prepared and issued. All dimensions should be checked on site. Do not scale from this drawing.

Any drawing errors or divergences should be brought to the attention of Pike Studio at the address shown. Equally, if there are any queries over the drawing please raise them with Pike Studio prior to using the drawing for its intended purpose.

KEY

Site boundary

F1 - Proposed water feature
- Approx. 10sqm
- 150mm raised clay paver edge
- Approx. 300mm depth planted with Water Lily sp.

P1 - Clay Pavers
- Approx. 3sqm
- 200 x 48 x 58mm sized pavers in a red/brown tone


P2 - Self-binding Gravel
- Approx. 36sqm
- 0-10mm dia. buff-coloured gravel

S1 - Herbaceous planting
- Approx. 79sqm
- Mixed herbaceous perennial planting with a 10mm depth buff tone gravel mulch

S2 - Clipped Yew hedge planting
- Approx. 19 linear m
- Approx. 0.8m ht.

Small Multistem Tree
- 1no.
- Approx. 3-4m ht.

Fastigate Topiary Yew
- 7no.
- Approx. 1.8m ht.

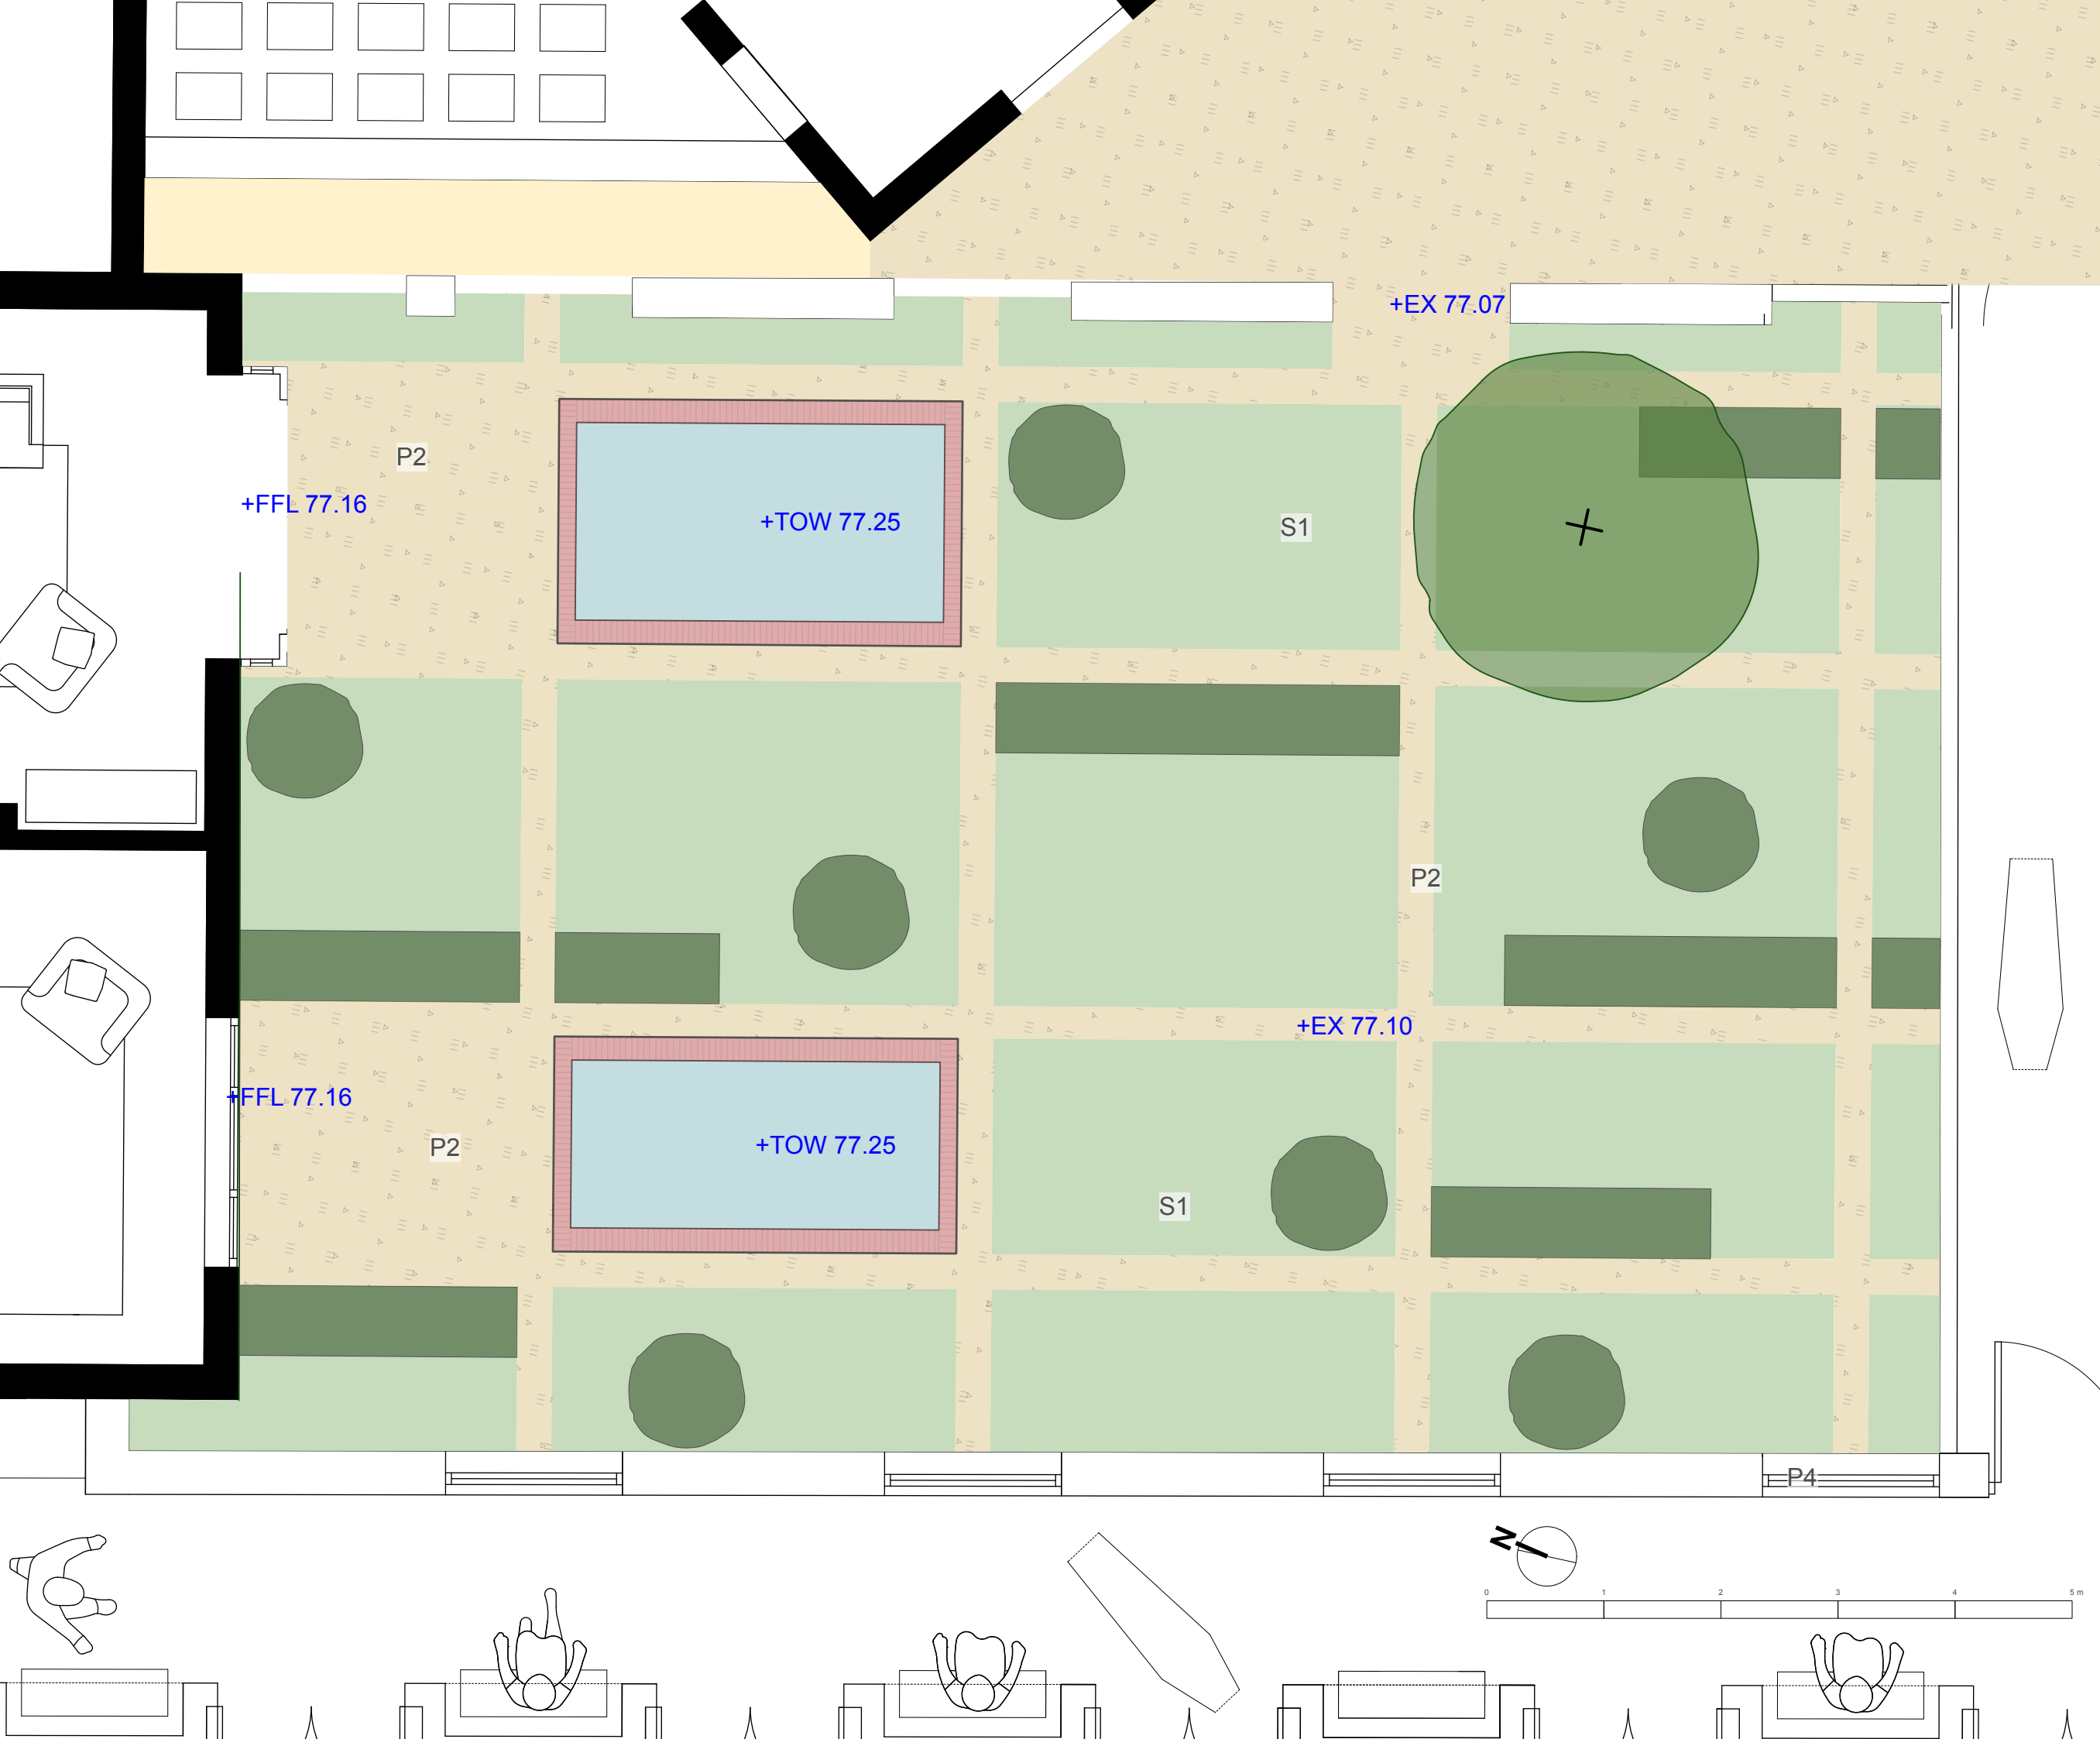

www.pikestudio.co.uk
info@pikestudio.co.uk

Slaithwaite | Yorkshire
+44 (0)7484140658



Revision: Date:

Project: Silletts Radcliffe		
Title: Landscape Plan 01 - Courtyard		
Date: 03/09/2025	Drawing Status:	
Scale: 1:50 @ A3	Concept Design	
Drawn by: OP	25-17-202	REV
Checked: PS	-	-