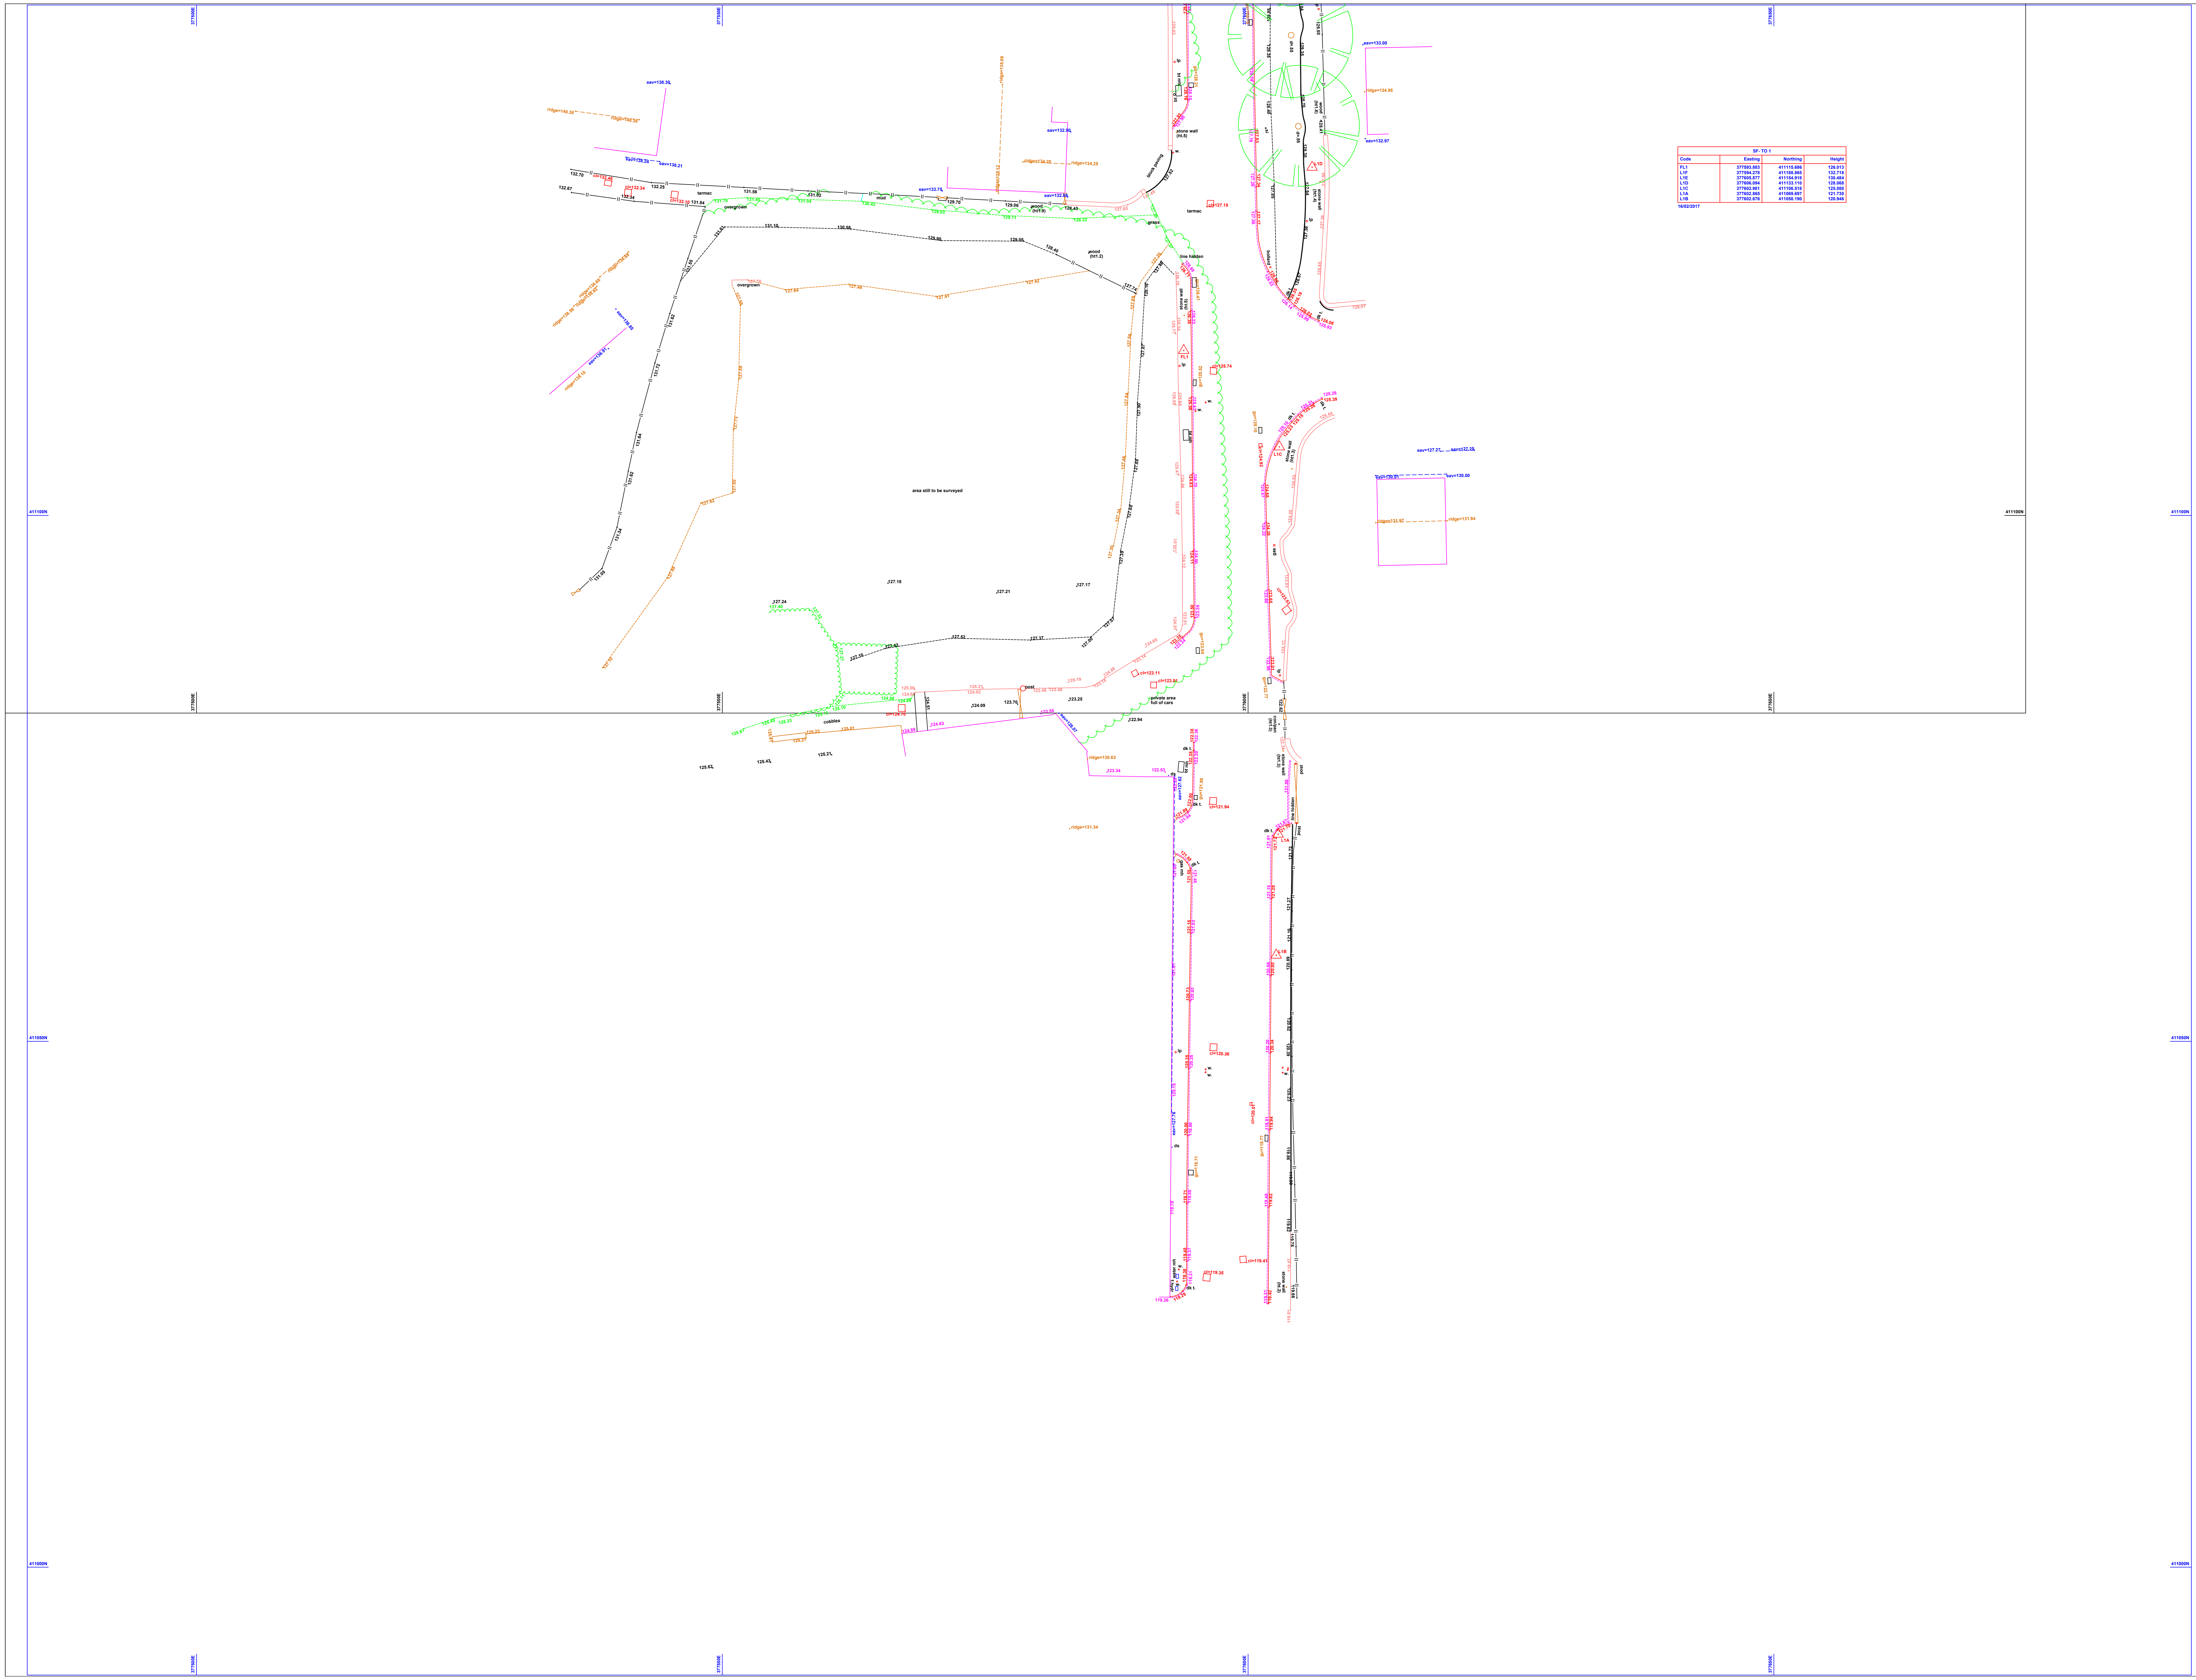

SF- TO 1			
Code	Easting	Northing	Height
FL1	377593.883	411115.686	126.013
L1F	377594.278	411188.865	132.718
L1E	377605.877	411154.918	130.484
L1D	377606.094	411133.110	128.068
L1C	377602.981	411106.518	125.080
L1A	377602.865	411069.697	121.730
L1B	377602.676	411058.190	120.946

16/02/2017

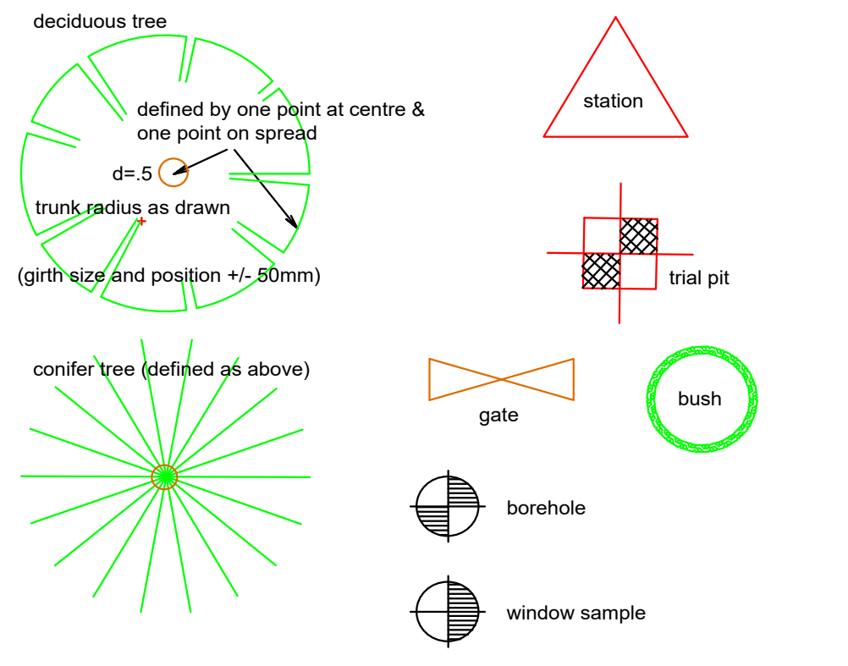
deciduous tree
defined by one point at centre & one point on spread
d=.5
trunk radius as drawn
(girth size and position +/- 50mm)
conifer tree (defined as above)
station
trial pit
gate
bush
borehole
window sample

- note heights / points / lines all same colour
- e.g. for channel, all crosses / lines / heights are magenta

56.24

spot level

bottom of batter / wood / ridge / timber face / gutter

top of batter

break line / discontinuity

wall (see text nearby for height / width / type)

retaining wall (see text nearby for height / width / type)

channel (all levels at channel unless noted)

kerb levels (shown parallel to channel -)

railway

drain / river / canal

overhead lines / buildings (not surveyed unless specified)

concrete / ramp

building / stone

face of cladding / flower bed

canopy

verge

fence (see text nearby for height / width / type)
(panel / security / etc.)

columns / gridlines / conveyors / column face

brick

cycle lane / bus lane / white line (see text)

tanks / decking

hedge scaled to width

line may be as above, if just one edge
i.e. for level specific surveys both sides
measured not to show level change
(see text for type / height / width / etc)

path / window / door

track

143
142.5

contours

pipe line

bt cable

electric cable

E(R)

gas

tarmac

footpath

M
can't lift - can't lift
cl=65.23
il=59.78

- only manholes found on site during survey marked
- other manholes may be present but covered
- all invert levels taken where possible at main channel
- all surveys to our specification based on RICS (see website)
- some surveying done with GPS - please contact us regarding accuracy

☐		?	unknown cover
☐	▭	ac box	air conditioning box
☐		av	air valve
○		bb	belisha beacon
○		bin	bin
		bt	bt line
☒	▭	bt	bt manhole
○		bt	bt post
☐	▭	bt box	bt box
		bm	OSBM
○		block	blocked manhole
☐	▭	bus shelter	bus shelter
		cable	cable
		can't lift	can't lift
☐	▭	ctv box	cable tv box
☐	▭	ctv	cable tv manhole
☐	▭	data mh	data manhole
		dk	drop kerb
○		ds&g	down spout (with gulley)
○		dsr	recessed downspout
		ds	building step back
			not surveyed
○		el. post	electric post
		el.	electric
☐	▭	el. mh	electric manhole
☐	▭	el box	electric box
		earth	earth strap/spike
☐		f.hydr	fire hydrant
		gas	gas
☐	▭	gas mh	gas man hole
☐	▭	gas box	gas box
☐		gu=5.68	gulley top
		guy	guy rope/stay
		.5 dia	pipe diameter
○		light	light
○		lp	lamp post
	⇒	lt	left turn arrow
		peg	peg
☐		phone box	phone box
○		post box	post box
		pipe	pipe
	▭	planter	planter
○		post	post
		rod. eye	rodding eye
☐		rsj	steel rsj
	⇒	rt	right turn
	▭	salt	salt box
○		security cam	security camera
	▭	seat	seat
○		si	sign - with indicative text
	▭	slab=3.19	slab (generally conc.)
☐		st.tap	stop tap
	⇒	str.	straight on
☐		sv.	sluice valve
☐		tactile paving	tactile paving
○		ts.	traffic signal
☐	▭	ts. mh	traffic signal manhole
☐	▭	ts.box	traffic signal box
☐		trap	trap
☐		utility	utility (unknown)
☐	▭	utility mh	utility manhole (unknown)
☐	▭	utility box	utility box (unknown)
		water	water
☐	▭	water mh	water manhole
☐	▭	water box	water box
☐		wo	wash out valve
☐		tap	tap
○	▭	parking meter	parking meter
▭		cycle rack	cycle rack
▭		cycle shelter	cycle shelter

STANDARD FENCE ABBREVIATIONS
b/w - barbed wire
c/l - chain link
cl/b - close boarded
c/i - corrugated iron
con/pan - concrete panel
cr/ba - crash barrier
h/r - hand rail
i/r - iron rail
pal - palisade
panel - panel
p/b - public barrier
pick - picket
p/r - post & rail
p/w - post & wire
sec. - security fence
wood - wooden fence

STANDARD ABBREVIATIONS
conc. - concrete
conc. boll. - concrete bollard
conc. wall - concrete wall
edg.cut grass - edge cut grass
el.sub st. - elec. substation
face conc. - face of concrete
face clad. - face of cladding
face tim. - face of timber
trel - trellis
hi pr. gas - high pressure gas
no ri. turn - no right turn
rough ground - rough ground
ret. wall - retaining wall
sur. drain - surface drain
ped. studs - pedestrian studs

cl=5.32 (manhole cover level)
dpc=56.45 (dpc level)
eav=34.29 (eaves level)
ffl=5.34 (finished floor level)
gu=34.29 (gulley level)
gutter=34.29 (gutter level)
hip=34.29 (hip level)
il=5.34 (invert level)
oh=5.34 (overhead level)
ramp=5.34 (ramp level)
rid=34.29 (ridge level)
silt l=5.34 (silt level)
sill=5.34 (sill level)
silt l=5.34 (silt level)
slab=5.34 (slab level)
top conc=5.34 (top of concrete)
tpi=60.67dia.15 (top of pipe)
t.st.=10.36 (top of step)
twl=56.72 (top of wall)
wal=56.19 (water level)
cfl=5.67 (cellar floor level)
.05level step (level step)
windowtop=13.59
windowbottom=14.41

Location Plan
Sheet 1 of 2

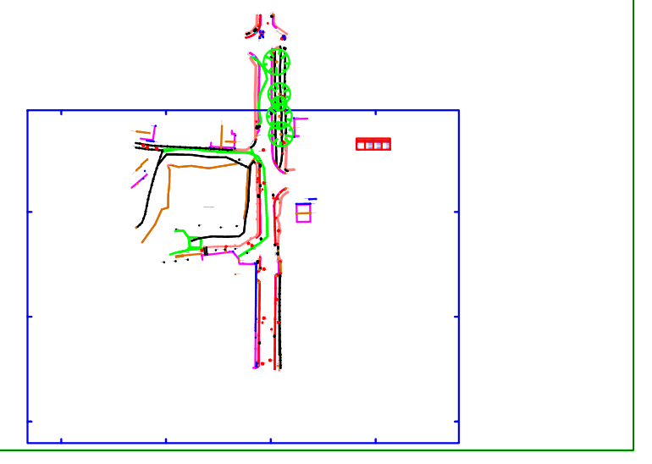

Site Surveying Services - A.M.I.C.E.S.
Suite 7
Grindleton Business Centre
Grindleton, Lancs
BB7 4DH
Tel: 01200 438320
Fax: 07092376338
www.sitesurvey.co.uk
Land / Engineering Surveyors

Setting Out & Control Surveys
Topographic/Volumetric Surveys
GPS Specialists using also
GPS Post Process to tie any site
to OS without trig point or BM
Construction Line Registered
TSA member

construction line

Client / Location: Cornell
Lowercroft Road, Bury

All work to our standard terms
& conditions (see website)
REV B: Small extension of survey area

N

THE SURVEY ASSOCIATION

Additional Comments:
To local grid based on ostn15/osgm15 all work to sss specification, some by gps, contact us regarding details

Drawing Number: sss-8097
Revision: B
Drawn By: SS
Checked By: CKG
Date: 13/05/2018
Scale: 1:200 @ A0

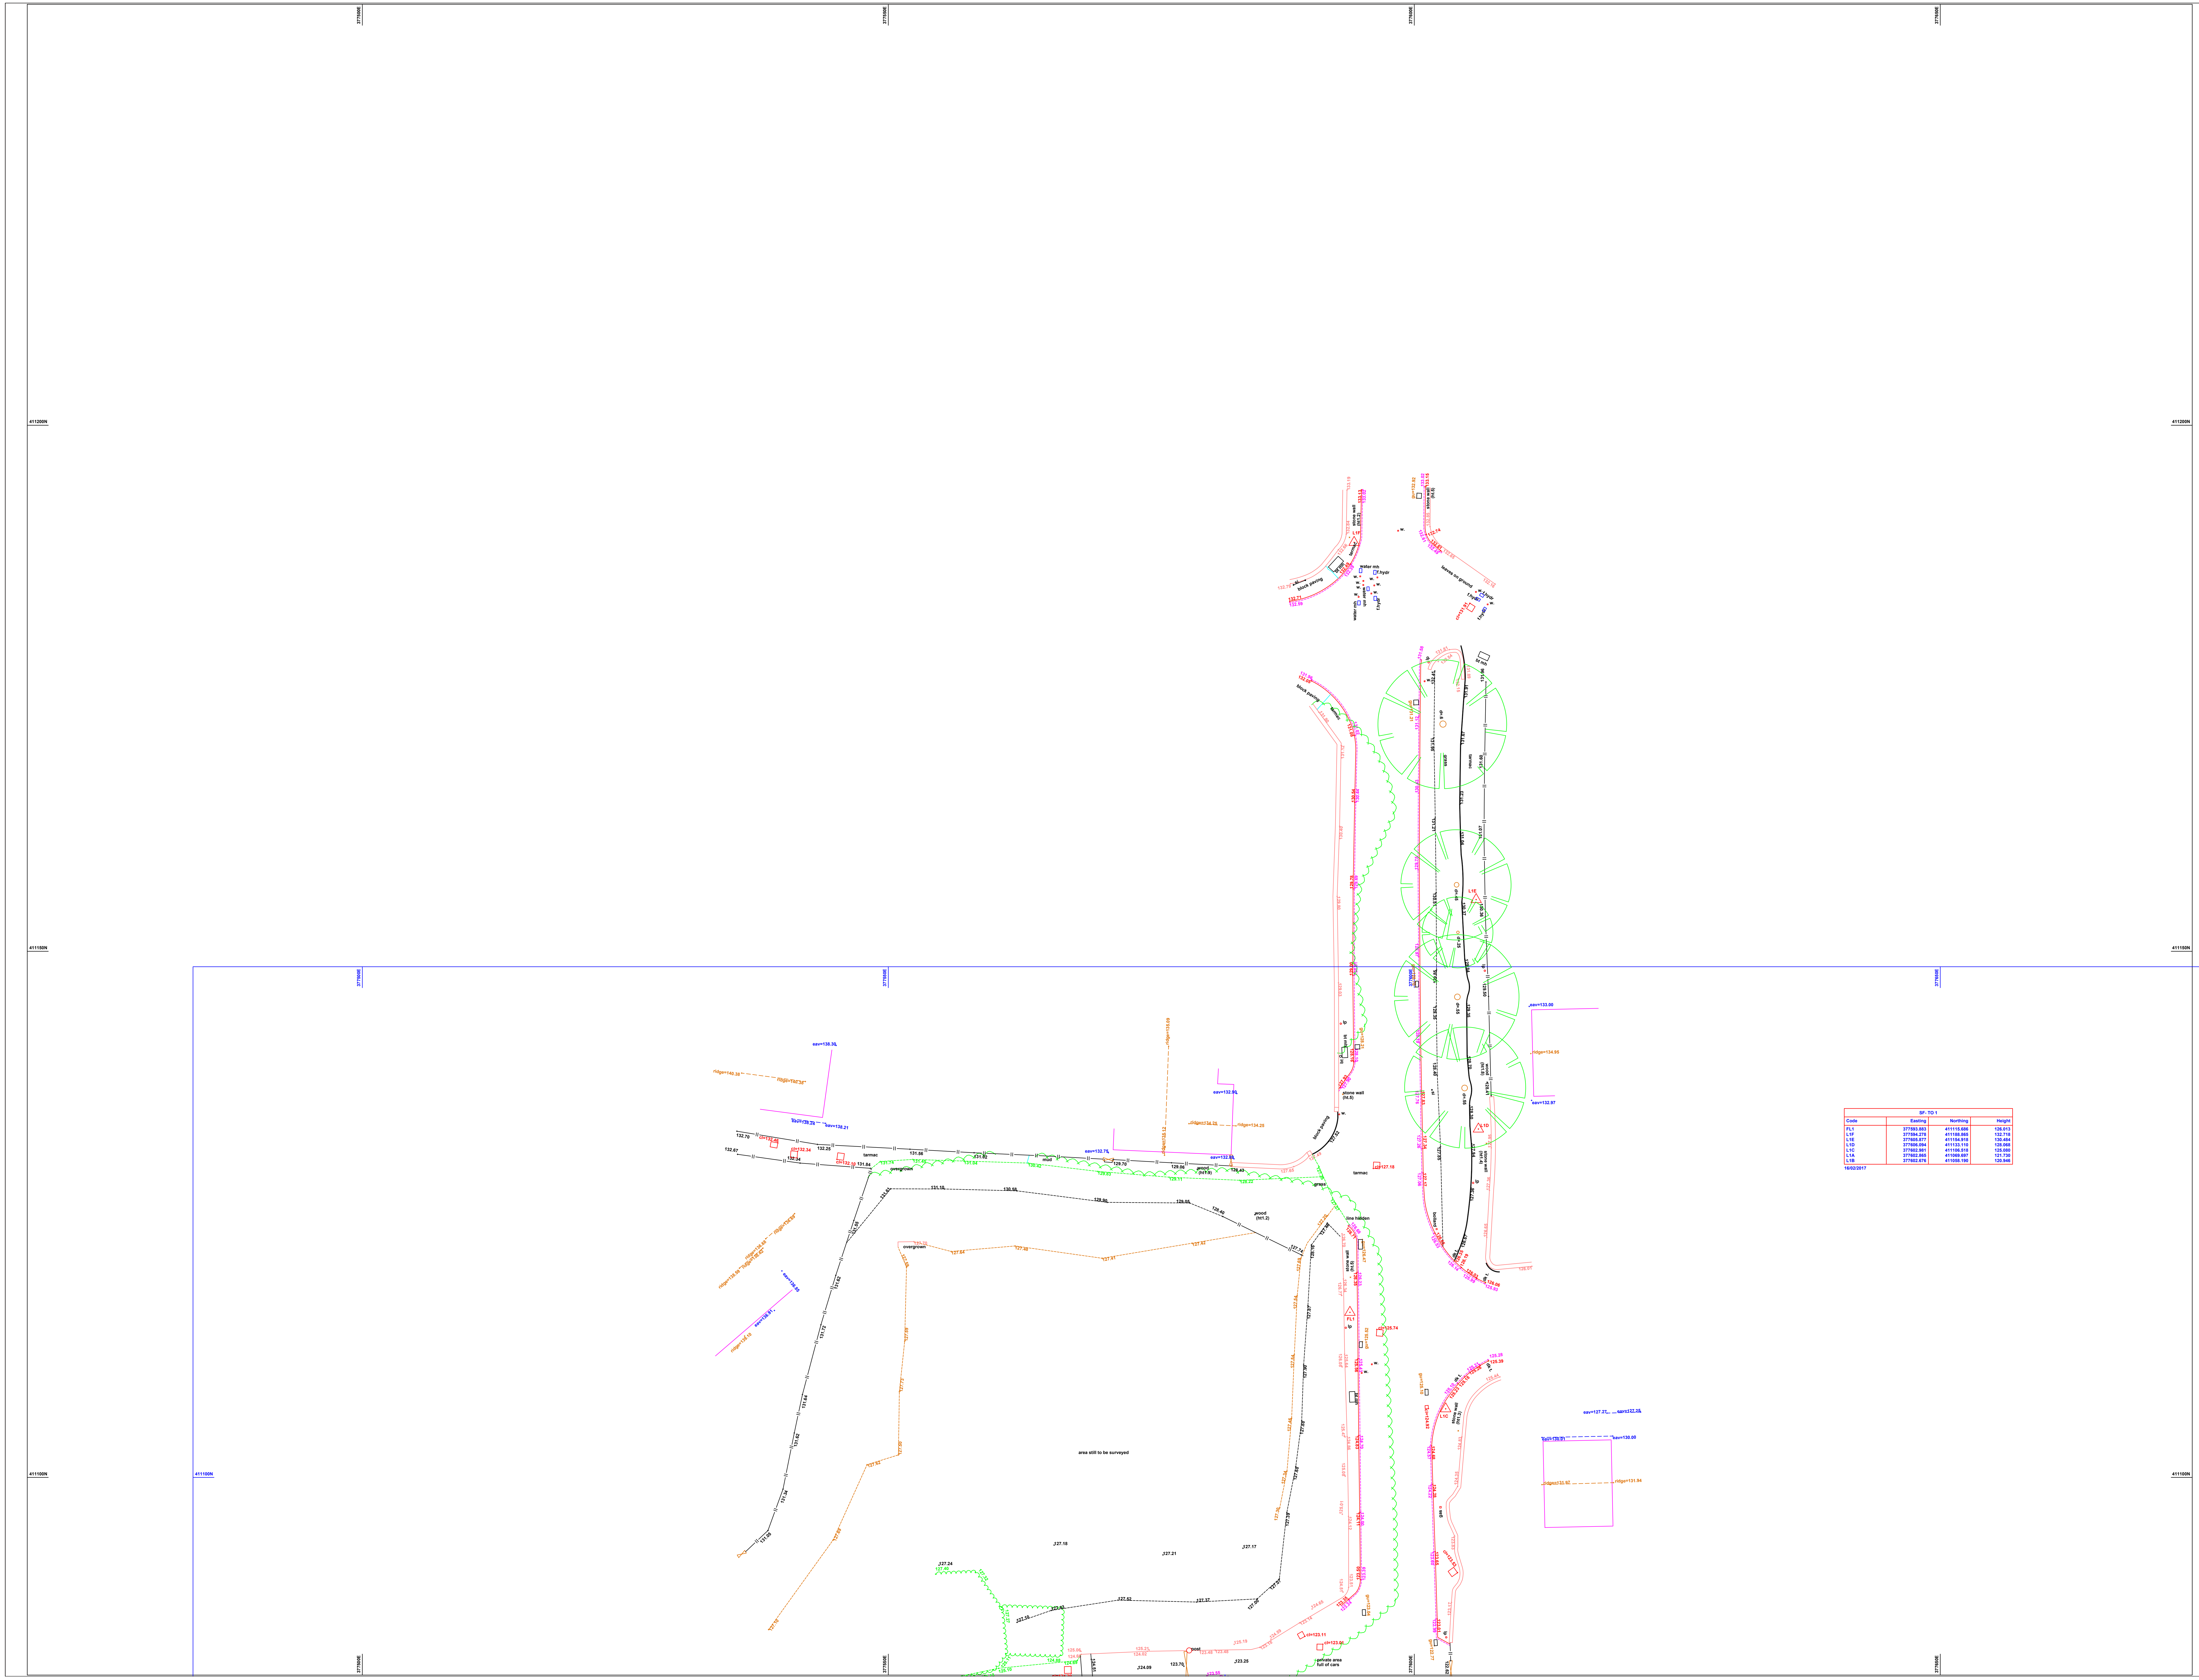

SF- TO 1			
Code	Easting	Northing	Height
FL1	377593.883	411115.686	126.013
L1F	377594.278	411188.865	132.718
L1E	377605.877	411154.918	130.484
L1D	377606.094	411133.110	128.068
L1C	377602.981	411106.518	125.080
L1A	377602.865	411069.697	121.730
L1B	377602.676	411058.190	120.946

16/02/2017

deciduous tree

defined by one point at centre & one point on spread

d=.5

trunk radius as drawn

(girth size and position +/- 50mm)

station

trial pit

conifer tree (defined as above)

gate

bush

borehole

window sample

- note heights / points / lines all same colour
- e.g. for channel, all crosses / lines / heights are magenta

56.24

spot level

bottom of batter / wood / ridge / timber face / gutter

top of batter

break line / discontinuity

wall (see text nearby for height / width / type)

retaining wall (see text nearby for height / width / type)

channel (all levels at channel unless noted)

kerb levels (shown parallel to channel -)

railway

drain / river / canal

overhead lines / buildings (not surveyed unless specified)

concrete / ramp

building / stone

face of cladding / flower bed

canopy

verge

fence (see text nearby for height / width / type)
(panel / security / etc.)

columns / gridlines / conveyors / column face

brick

cycle lane / bus lane / white line (see text)

tanks / decking

hedge scaled to width

line may be as above, if just one edge
i.e. for level specific surveys both sides
measured not to show level change
(see text for type / height / width / etc)

path / window / door

track

143
142.5

contours

pipe line

bt cable

electric cable

gas

tarmac

footpath

M
can't lift - can't lift
cl=65.23
il=59.78

- only manholes found on site during survey marked
- other manholes may be present but covered
- all invert levels taken where possible at main channel
- all surveys to our specification based on RICS (see website)
- some surveying done with GPS - please contact us regarding accuracy

☐		?	unknown cover
☐	▭	ac box	air conditioning box
☐		av	air valve
○		bb	belisha beacon
○		bin	bin
		bt	bt line
☒	▭	bt	bt manhole
○		bt	bt post
☐	▭	bt box	bt box
		bm	OSBM
○		block	blocked manhole
☐	▭	bus shelter	bus shelter
		cable	cable
		can't lift	can't lift
☐	▭	ctv box	cable tv box
☐	▭	ctv	cable tv manhole
☐	▭	data mh	data manhole
		dk	drop kerb
○		ds&g	down spout (with gulley)
○		dsr	recessed downspout
		ds	building step back not surveyed
○		el. post	electric post
		el.	electric
☐	▭	el. mh	electric manhole
☐	▭	el box	electric box
		earth	earth strap/spike
☐		f.hydr	fire hydrant
		gas	gas
☐	▭	gas mh	gas man hole
☐	▭	gas box	gas box
☐		gu=5.68	gulley top
		guy	guy rope/stay
		.5 dia	pipe diameter
○		light	light
○		lp	lamp post
	⇒	lt	left turn arrow
		peg	peg
☐		phone box	phone box
○		post box	post box
		pipe	pipe
	▭	planter	planter
○		post	post
		rod. eye	rodding eye
☐		rsj	steel rsj
	⇒	rt	right turn
	▭	salt	salt box
○		security cam	security camera
	▭	seat	seat
○		si	sign - with indicative text
	▭	slab=3.19	slab (generally conc.)
☐		st.tap	stop tap
	⇒	str.	straight on
☐		sv.	sluice valve
☐		tactile paving	tactile paving
○		ts.	traffic signal
☐	▭	ts. mh	traffic signal manhole
☐	▭	ts.box	traffic signal box
☐		trap	trap
☐		utility	utility (unknown)
☐	▭	utility mh	utility manhole (unknown)
☐	▭	utility box	utility box (unknown)
		water	water
☐	▭	water mh	water manhole
☐	▭	water box	water box
☐		wo	wash out valve
☐		tap	tap
○	▭	parking meter	parking meter
▭		cycle rack	cycle rack
▭		cycle shelter	cycle shelter

STANDARD FENCE ABBREVIATIONS
b/w - barbed wire
c/l - chain link
cl/b - close boarded
c/i - corrugated iron
con/pan - concrete panel
cr/ba - crash barrier
h/r - hand rail
i/r - iron rail
pal - palisade
panel - panel
p/b - public barrier
pick - picket
p/r - post & rail
p/w - post & wire
sec. - security fence
wood - wooden fence

STANDARD ABBREVIATIONS
conc. - concrete
conc. boll. - concrete bollard
conc. wall - concrete wall
edg.cut grass - edge cut grass
el.sub st. - elec. substation
face conc. - face of concrete
face clad. - face of cladding
face tim. - face of timber
trel - trellis
hi pr. gas - high pressure gas
no ri. turn - no right turn
rough ground - rough ground
ret. wall - retaining wall
sur. drain - surface drain
ped. studs - pedestrian studs

cl=5.32 (manhole cover level)
dpc=56.45 (dpc level)
eav=34.29 (eaves level)
ffl=5.34 (finished floor level)
gu=34.29 (gulley level)
gutter=34.29 (gutter level)
hip=34.29 (hip level)
il=5.34 (invert level)
oh=5.34 (overhead level)
ramp=5.34 (ramp level)
rid=34.29 (ridge level)
silt l=5.34 (silt level)
sill=5.34 (sill level)
silt l=5.34 (silt level)
slab=5.34 (slab level)
top conc=5.34 (top of concrete)
tpi=60.67dia.15 (top of pipe)
t.st.=10.36 (top of step)
twl=56.72 (top of wall)
wal=56.19 (water level)
cfl=5.67 (cellar floor level)
.05level step (level step)
windowtop=13.59
windowbottom=14.41

Location Plan
Sheet 2 of 2

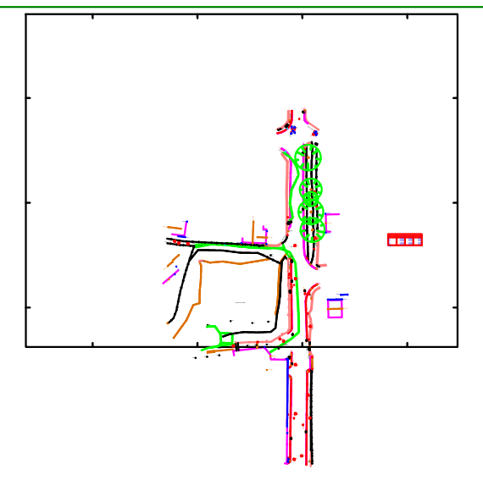

Site Surveying Services - A.M.I.C.E.S.
Suite 7
Grindleton Business Centre
Grindleton, Lancs
BB7 4DH
Tel: 01200 438320
Fax: 07092376338
www.sitesurvey.co.uk
Land / Engineering Surveyors

Setting Out & Control Surveys
Topographic/Volumetric Surveys
GPS Specialists using also
GPS Post Process to tie any site
to OS without trig point or BM
Construction Line Registered
TSA member

construction line

Client / Location: Cornell
Lowercroft Road, Bury

All work to our standard terms
& conditions (see website)
REV B: Small extension of survey area

N

THE SURVEY ASSOCIATION

Additional Comments:
To local grid based on ostn15/osgm15 all work to sss specification, some by gps, contact us regarding details

Drawing Number:	sss-8097	Revision: B	
Drawn By:	SS	Checked By:	CKG
Date:	03/05/2018	Scale:	1:200 @ A0