


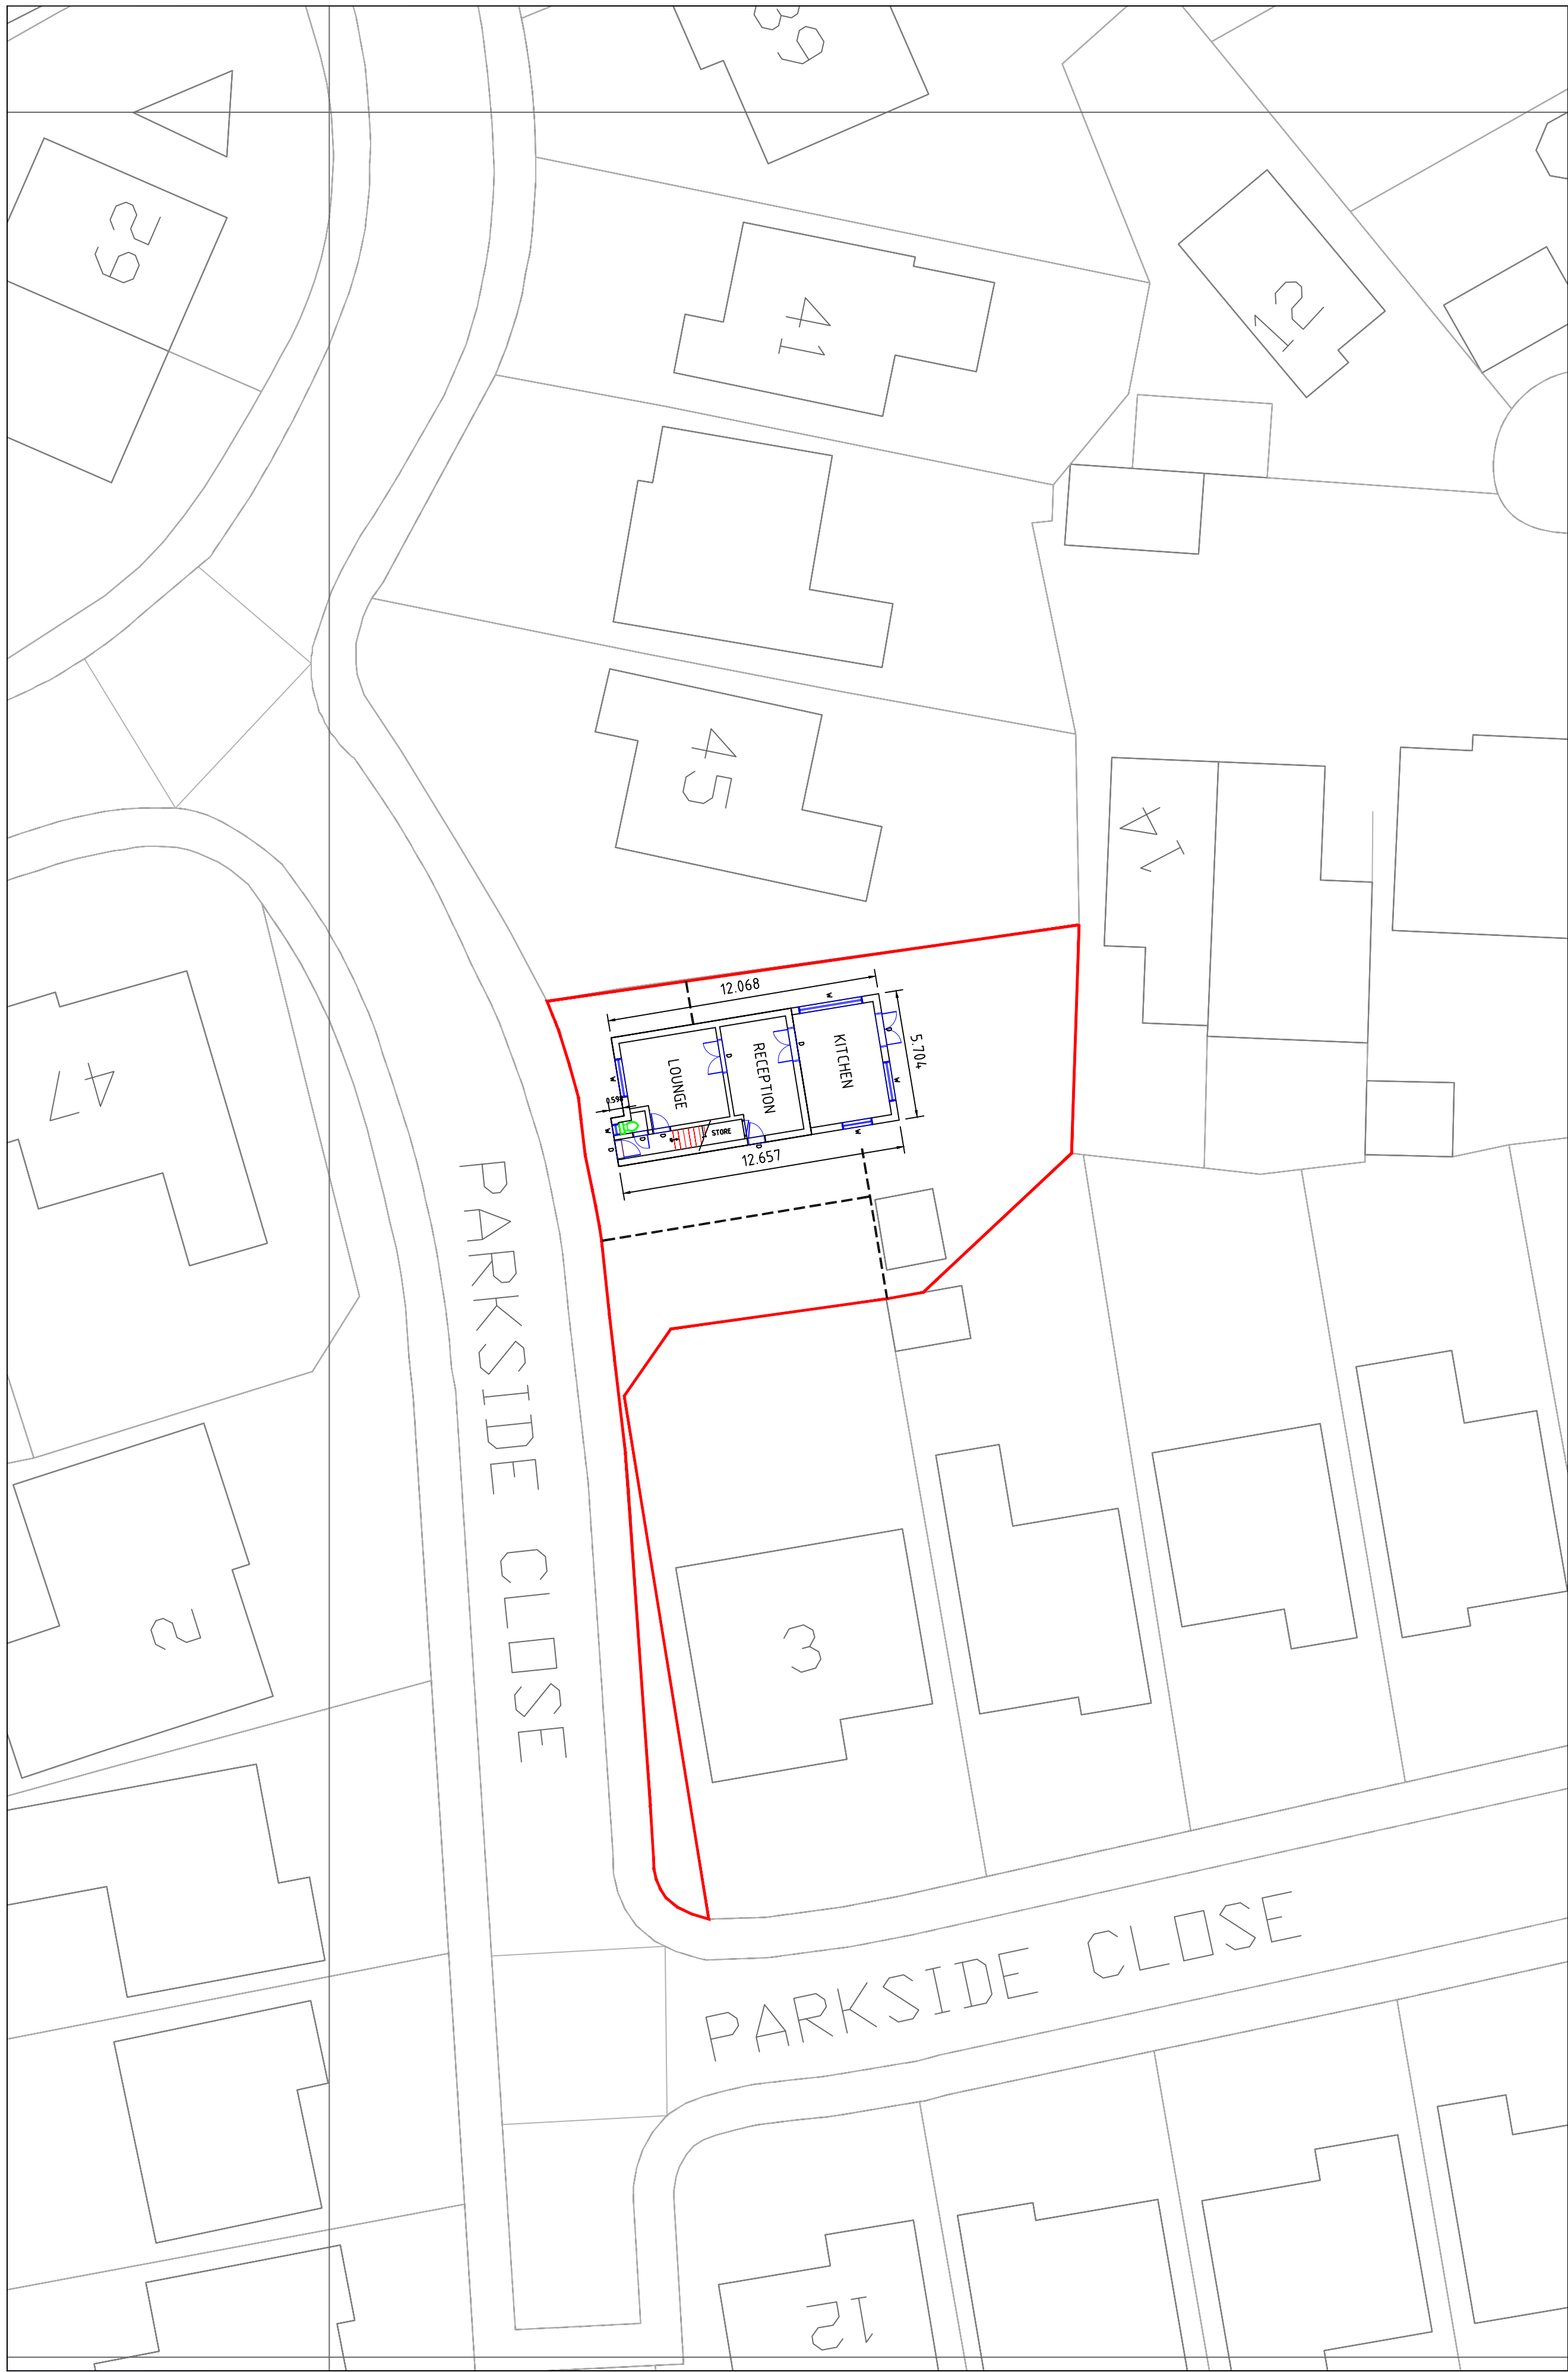

EXISTING SITE LAYOUT



PROPOSED SITE LAYOUT

LEGEND

APPLICATION BOUNDARY

CONSTRUCTION KEYS

EXISTING BRICKWORK

NEW BRICKWORK

EXISTING GABLE ROOF

LOW LEVEL ROOF

NEW SHED ROOF

NW

NEW WINDOW

ND

NEW DOOR

NVW

NRG

|   |                   |               |
|---|-------------------|---------------|
|   |                   |               |
|   |                   |               |
| Rev.   | Amendment         | Date          |
| Site   |                   |               |
| 1 PARKSIDE CLOSE<br>RATCLIFFE, BURY                                                                                                   |                   |               |
| Title   |                   |               |
| DOUBLE STOREY EXTENSION<br>PLANNING APPLICATION<br>LAYOUTS – EXISTING & PROPOSED                                                      |                   |               |
| Binu Kurian<br>HND, BSc(Hons), MCIOB<br>Civil Engineer & Construction Manager<br>106 Manor Drive<br>Upton, Ch49 4LN<br>Ph.07828074791 |                   |               |
| A1   | Dwg. No.<br>SS 08 | Rev.<br>0     |
|   |                   |               |
| Drawn   | Binu              | Scale 1:200   |
|   |                   | Date 18.10.21 |