


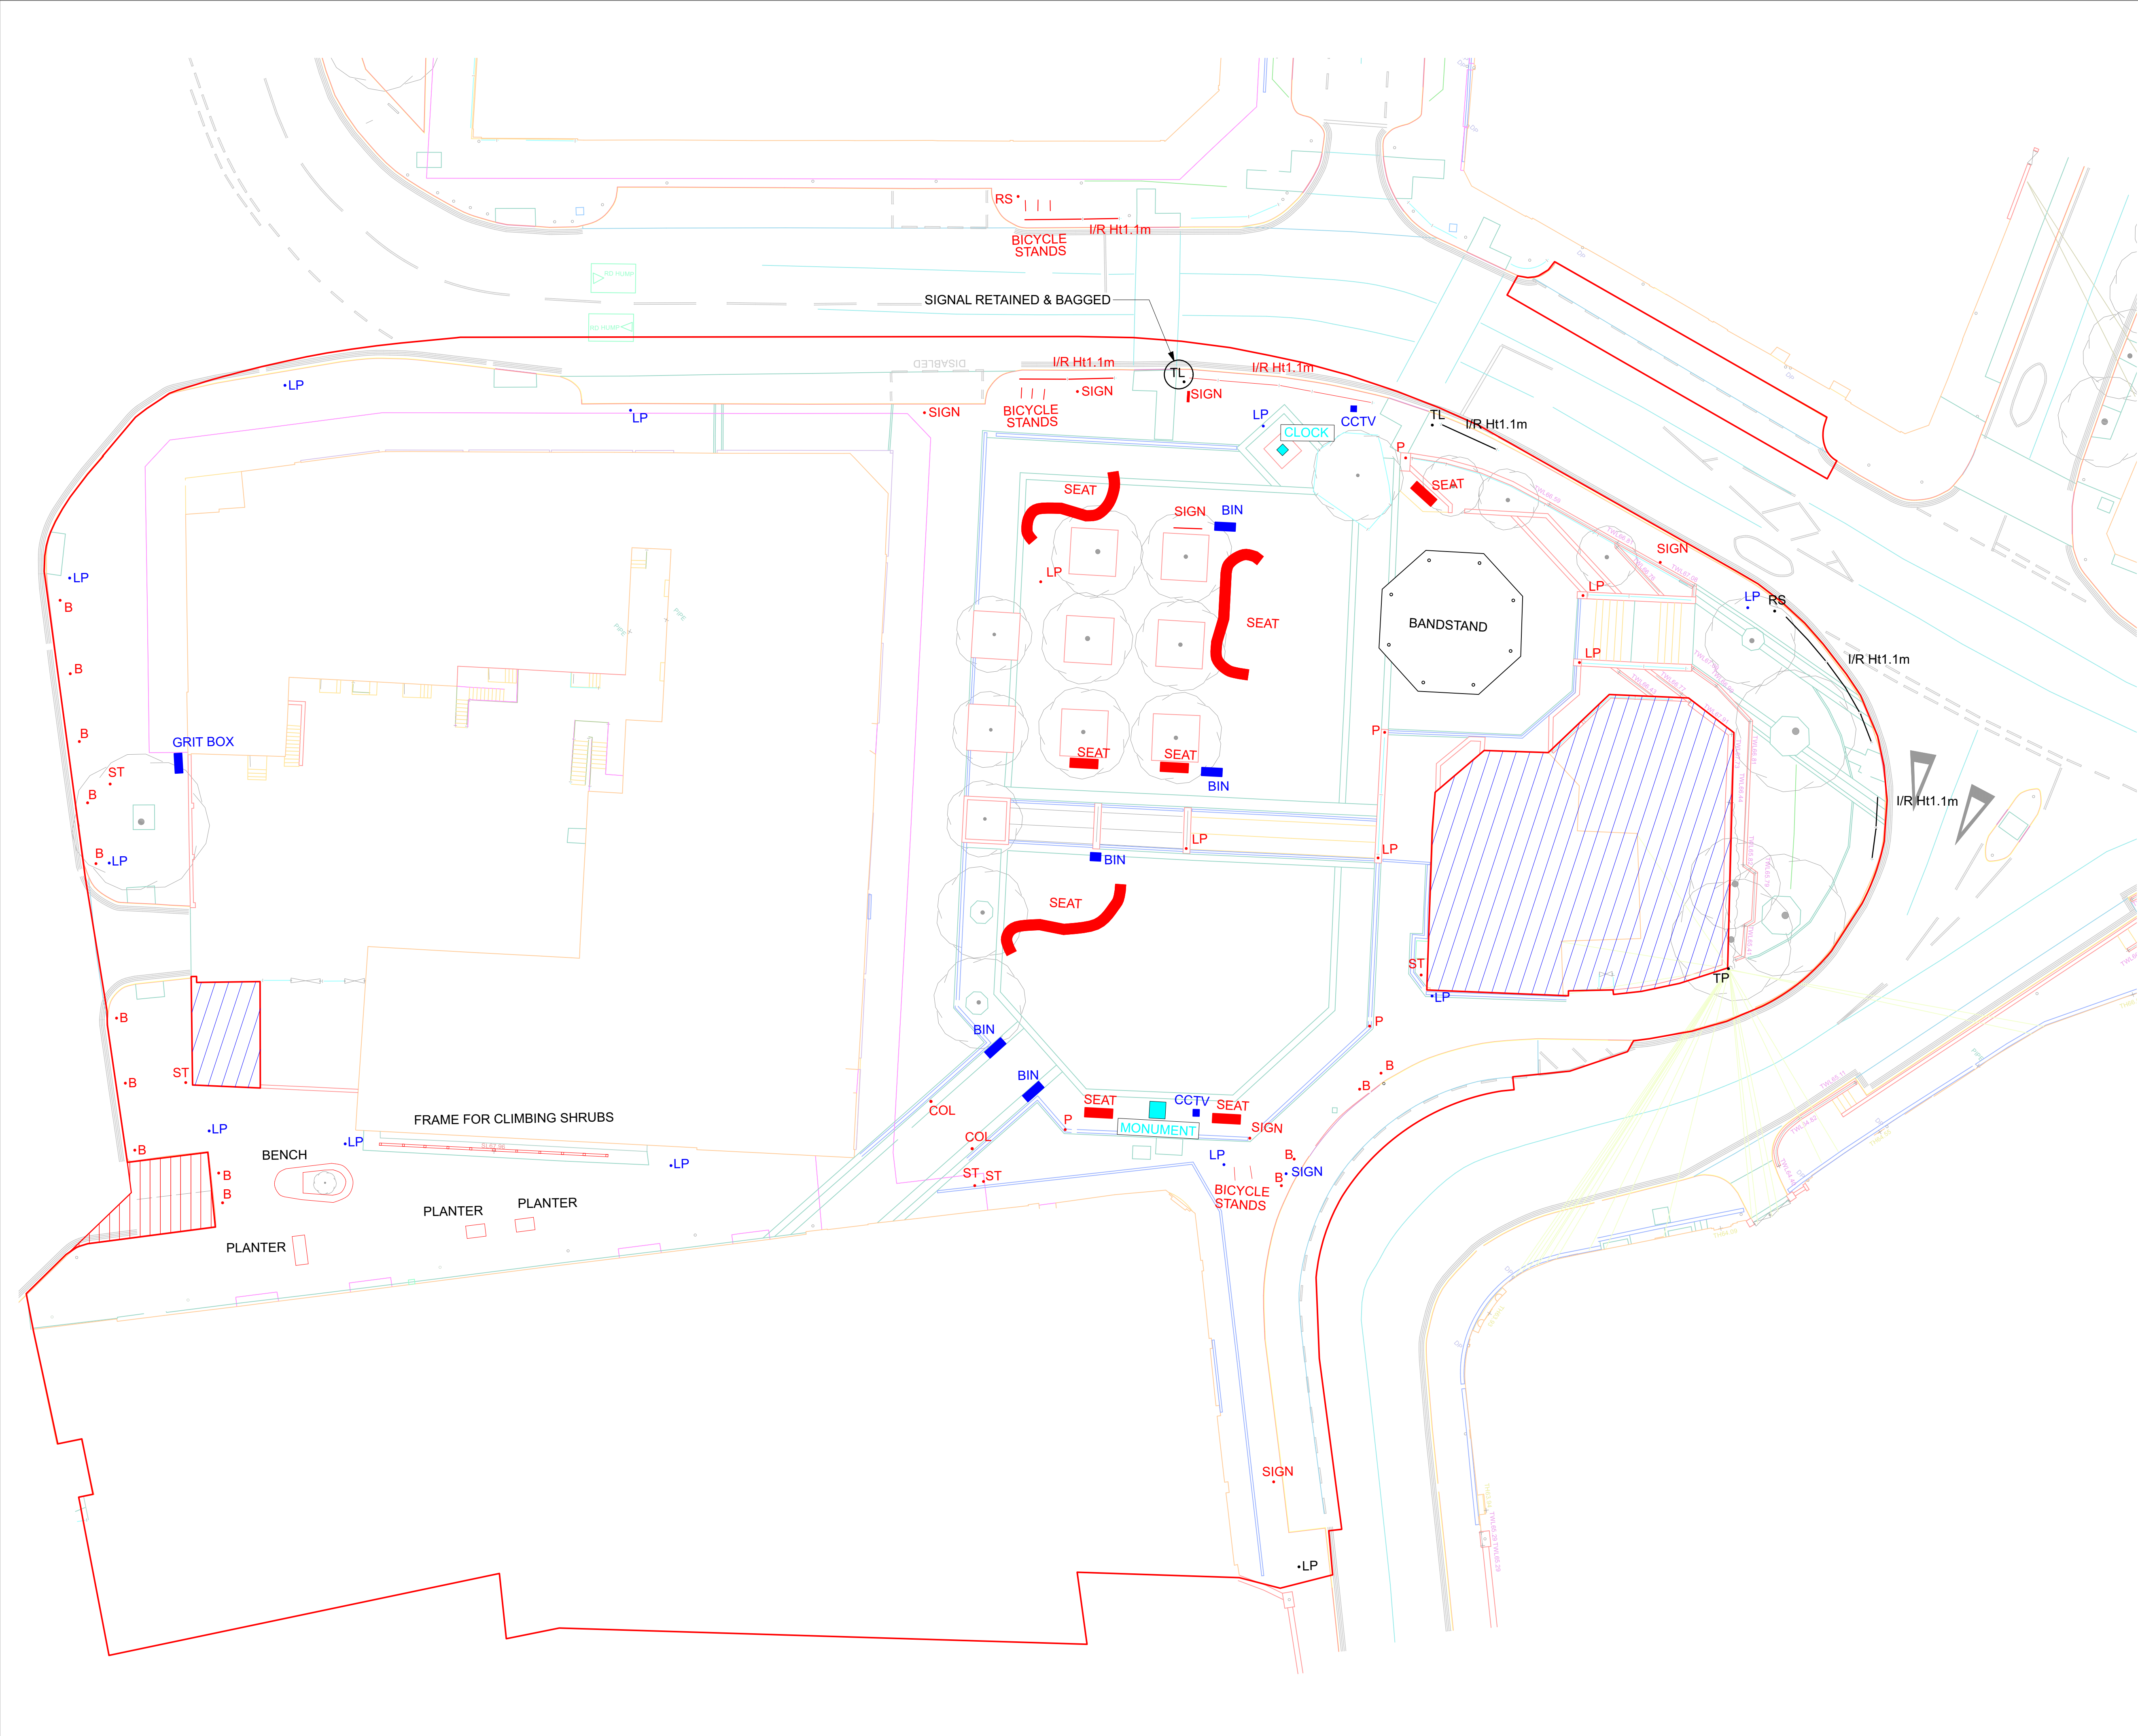

THIS DRAWING IS COPYRIGHT PROTECTED AND MAY NOT BE REPRODUCED IN WHOLE OR PART WITHOUT WRITTEN AUTHORITY FROM THE OWNER.

NOTES:

1. Do not scale from this drawing.
2. Always work to noted dimensions.
3. All dimensions are in millimetres unless otherwise stated.
4. All setting out, levels and dimensions to be agreed on site.
5. The dimensions of all materials must be checked on site before being laid out.
6. This drawing must be read with the relevant specification clauses and detail drawings.
7. Order of construction and setting out to be agreed on site.

TOTAL AREA IN RED LINE BOUNDARY: 10763.665 sq m

KEY

Project Redline Boundary

Unadopted Area

Existing Site Structures - no proposed works

MONUMENT

CLOCK

ITEMS CAREFULLY DISMANTLED & STORED BY BURY COUNCIL

LP

BIN

ITEMS REMOVED & STORED BY BURY COUNCIL

SEAT

SIGN

ITEMS REMOVED BY CONTRACTOR

LP

I/R Ht 1.1m

ITEMS RETAINED

S3-P02	26-05-2023	Stage 04 Issue INFORMATION	JTO	RM
S2-P01	16-02-2023		RM	RM
Revision	Date	Description	Drawn	Apprvd.

Planit I.E. Limited
E: info@planit-ie.com W: planit-ie.com
MANCHESTER
2 Back Grafton St., Altrincham, WA14 1DY
T: 0161 928 9281
LONDON
Unit 6 Waterside, 44-48 Wharf Road, London, N1 7UX
T: 0207 253 9678
LIVERPOOL
Tempest 5.3, 12 Tithebarn Street, Liverpool, L2 2DT
T: 0151 363 1230

Client	Bury Council	
Project	Radcliffe Civic Hub	
Drg Title	Existing Asset Retention & Removal Plan	
Created on	Created by	Approved by
04-01-2022	RM	RM
Scale	Size	Workstage
1:200	A1	Stage 04
Drg No.	Suitability	Revision
RADHUB-PIE-00-00-DR-L-0008	S3	P02

© Planit I.E. Limited