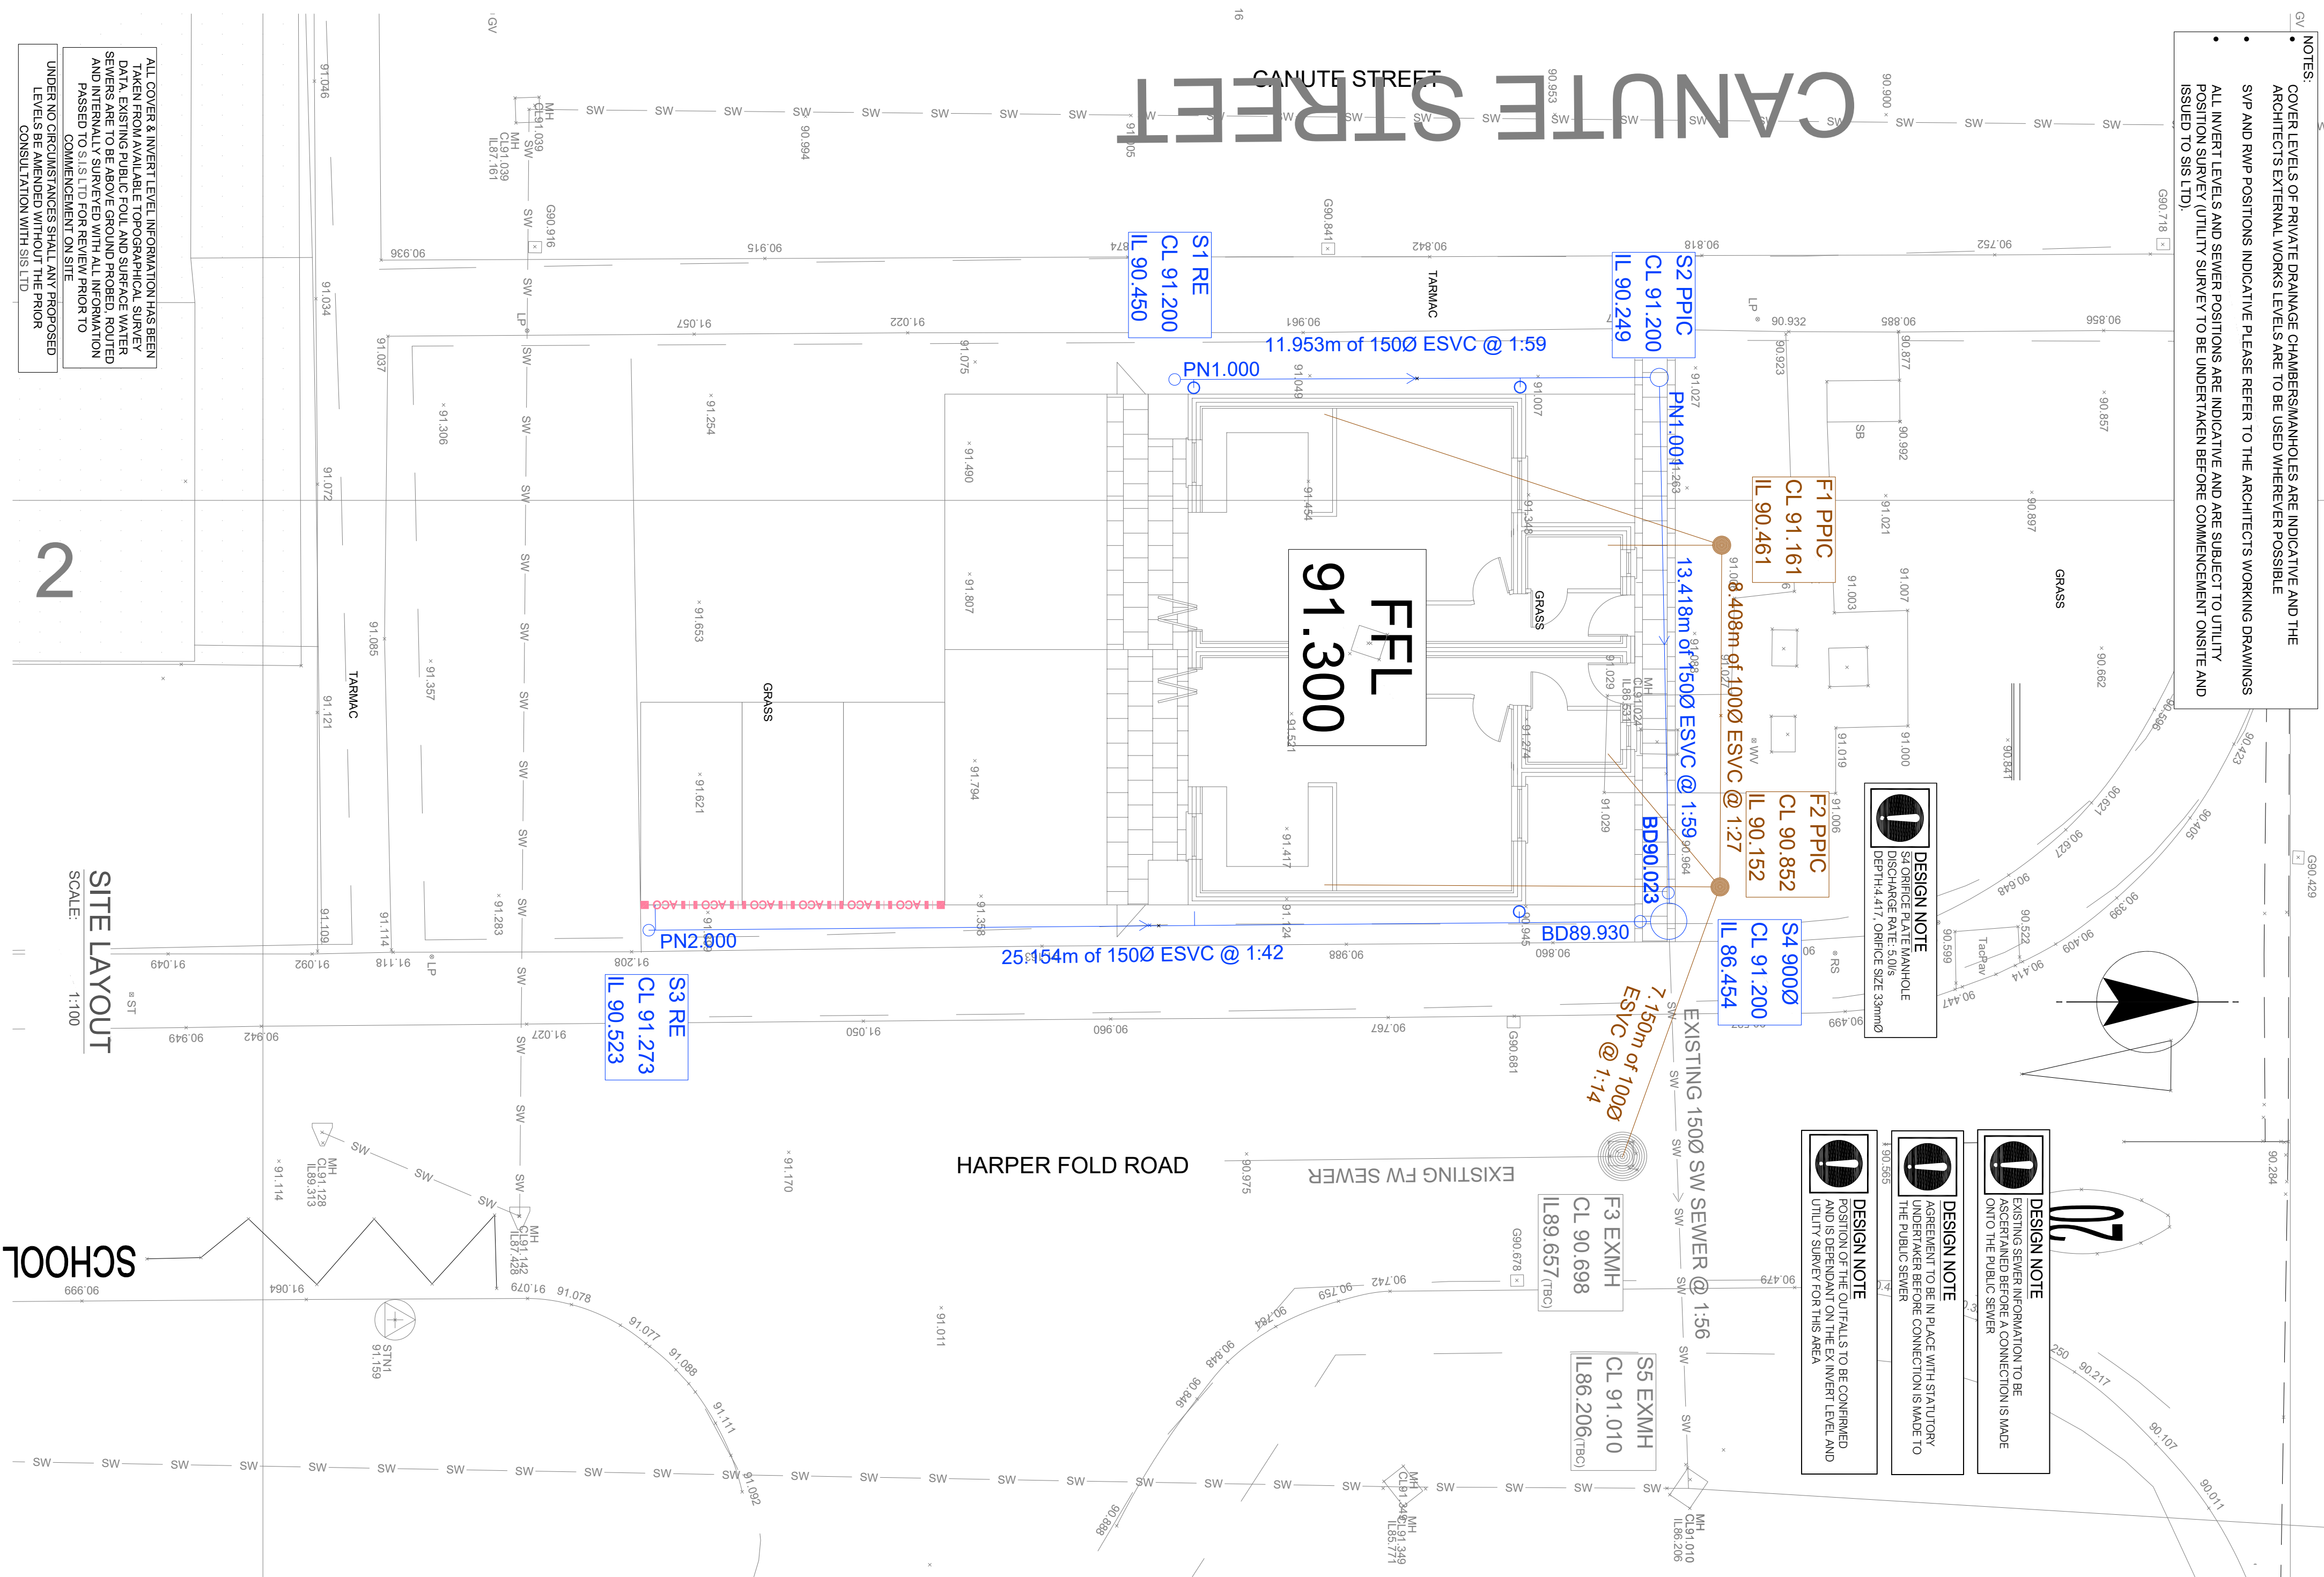


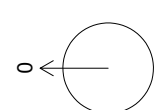
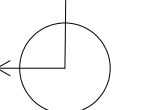
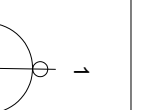
# Harper Fold Road - RADCLIFFE

PROVISIONAL -Subject to Approval

[illegible]

## MANHOLE SCHEDULE

Sheet 1 of 1

| Member Number |                                  | Cover Level                                                                         | Connections |       | Pipe    |        |     | Manhole Size | Types |      |
|---------------|----------------------------------|-------------------------------------------------------------------------------------|-------------|-------|---------|--------|-----|--------------|-------|------|
| Coordinates   | Depth To Spill                   |                                                                                     |             | Code  | Inverts | Dams   |     | Manhole      | Cover |      |
| S1            | 91.200<br>0.600                  |  |             |       |         |        |     | 270          | 4     | D400 |
|               | E.: 377447.018<br>N.: 407372.486 |                                                                                     | 0           | 1.000 | 90.450  | 150    |     |              |       |      |
| S2            | 91.200<br>0.801                  |  |             | 1     | 1.000   | 90.246 | 150 |              |       |      |
|               | E.: 377446.907<br>N.: 407384.439 |                                                                                     | 0           | 1.001 | 90.246  | 150    |     | 450          | 4     | D400 |
| S3            | 91.273<br>0.600                  |  |             |       |         |        |     | 270          | 4     | D400 |
|               | E.: 377460.695<br>N.: 407396.517 |                                                                                     | 0           | 2.000 | 90.523  | 150    |     |              |       |      |
| S4            | 91.200<br>4.596                  |  | 1           | 2.000 | 89.530  | 150    |     |              |       |      |
|               | E.: 377460.383<br>N.: 407384.669 |                                                                                     | 0           | 1.002 | 86.454  | 150    |     | 900          | 1     | D400 |
| S5            | 91.010<br>4.654                  |  | 1           | 1.002 | 86.206  | 150    |     | 1200         | 1     | D400 |
|               | E.: 377474.375<br>N.: 407385.159 |                                                                                     |             |       |         |        |     |              |       |      |

# MANHOLE SCHEDULE

Sheet 1 of 1

[illegible]