



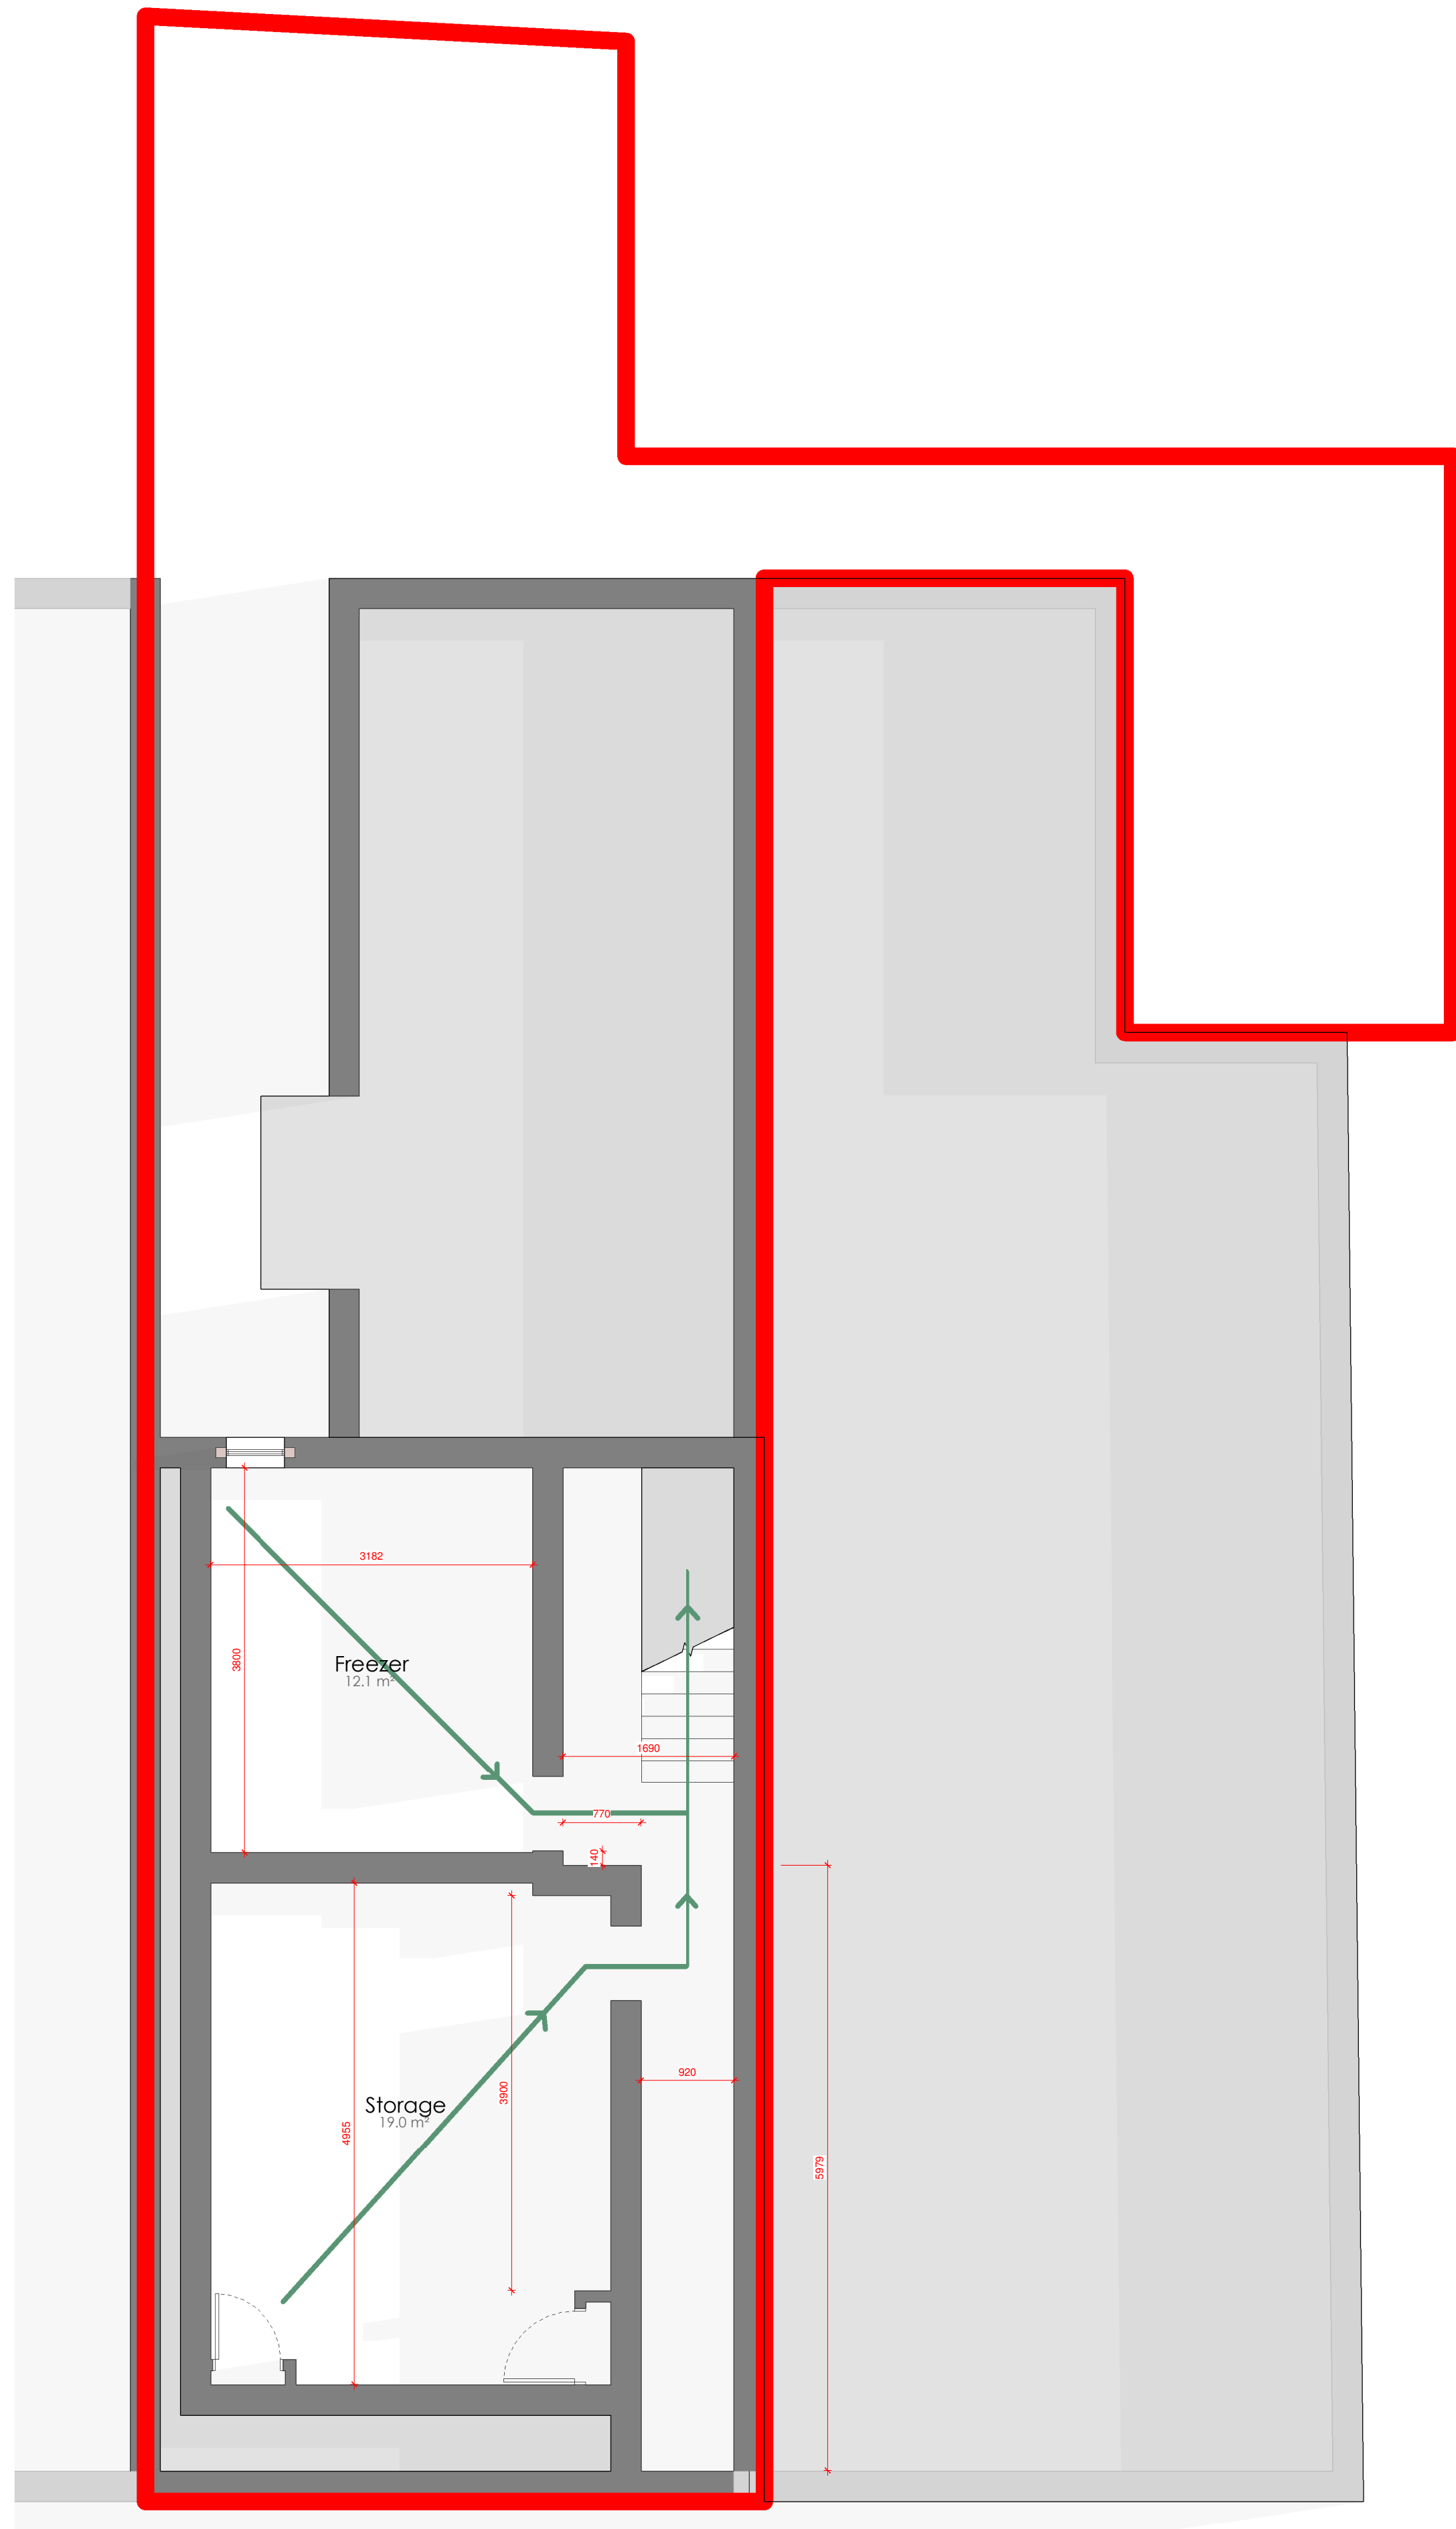

1 Basement Waste Management Plan
1 : 50

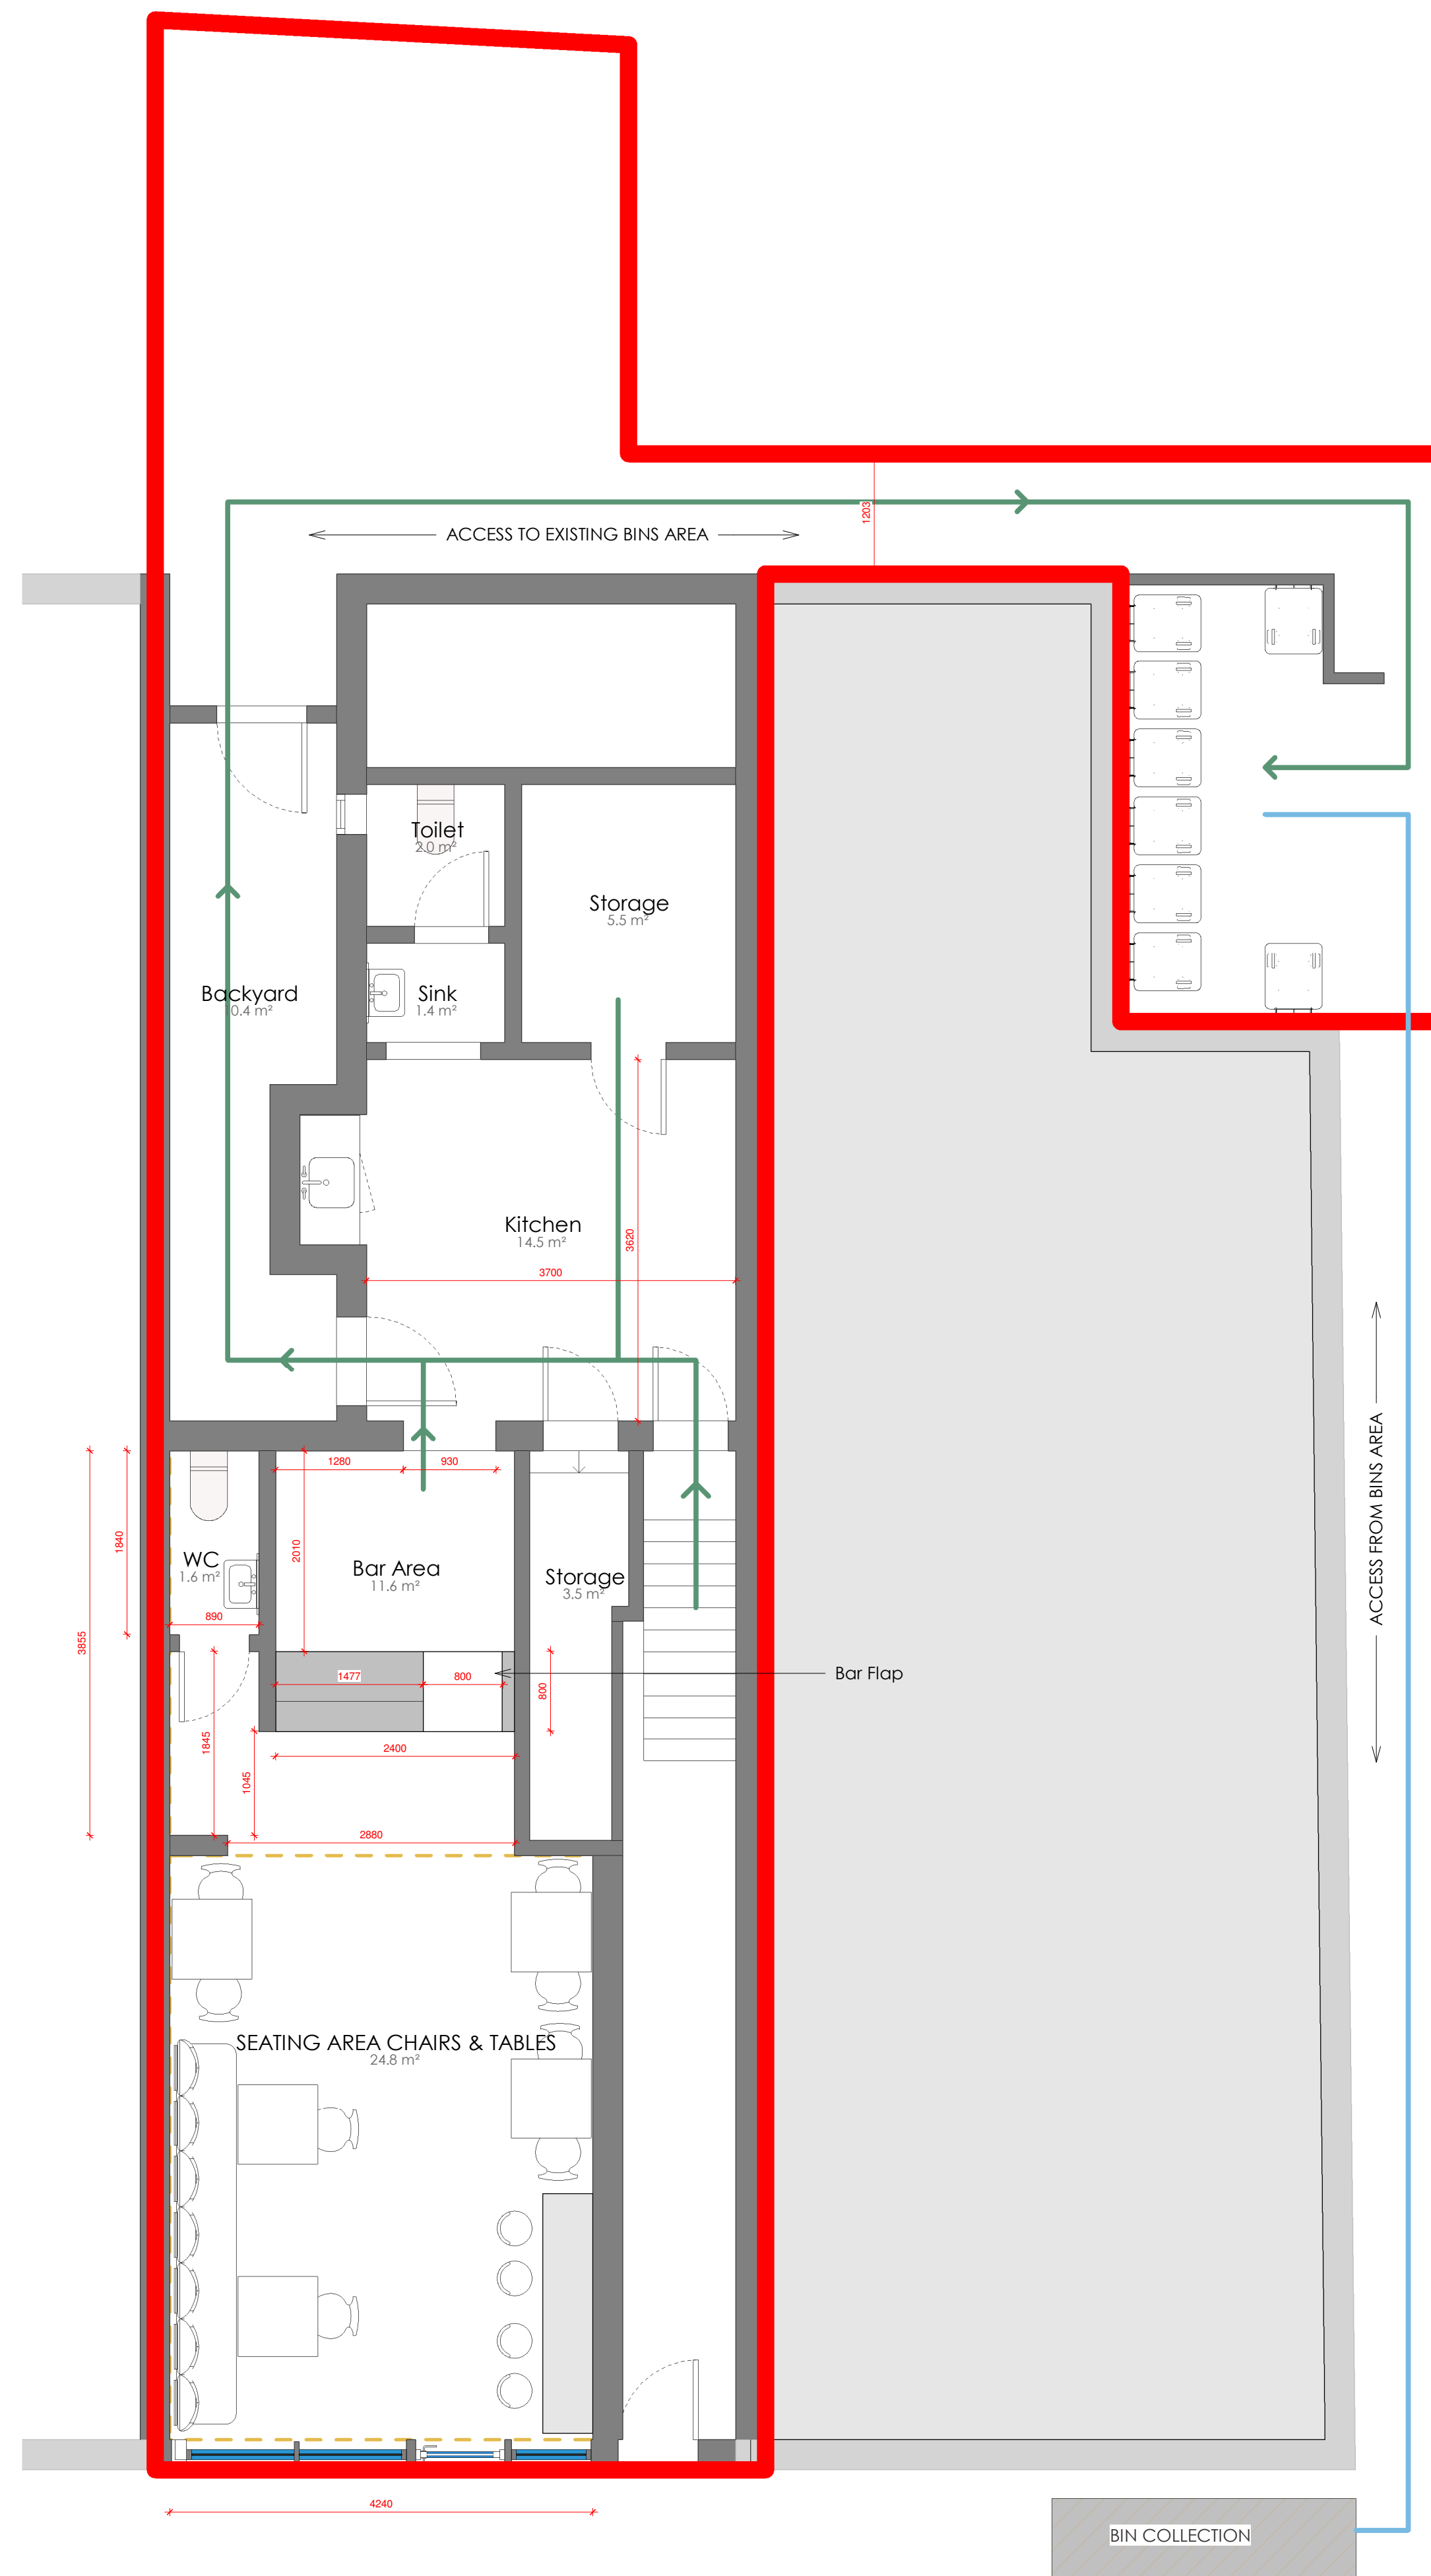

2 GF Waste Management Plan
1 : 50

C Planning Site/Bins 03/07/26
A Planning/ 1st Issue 29/05/26
Rev Description By Date

MUSE
Architects

422 Bury New Road M25
1BD

PROJECT:
Waste Management Plans

DRAWING TITLE:

DRAWING STATUS: Planning

DRAWN: CKJ CHECKED: MM

APPROVED: MM DATE: 29/05/26

1:50 SCALE 111_A1.09 DRAWING NUMBER C REV: (A1)