





1. Front - Existing
1 : 100

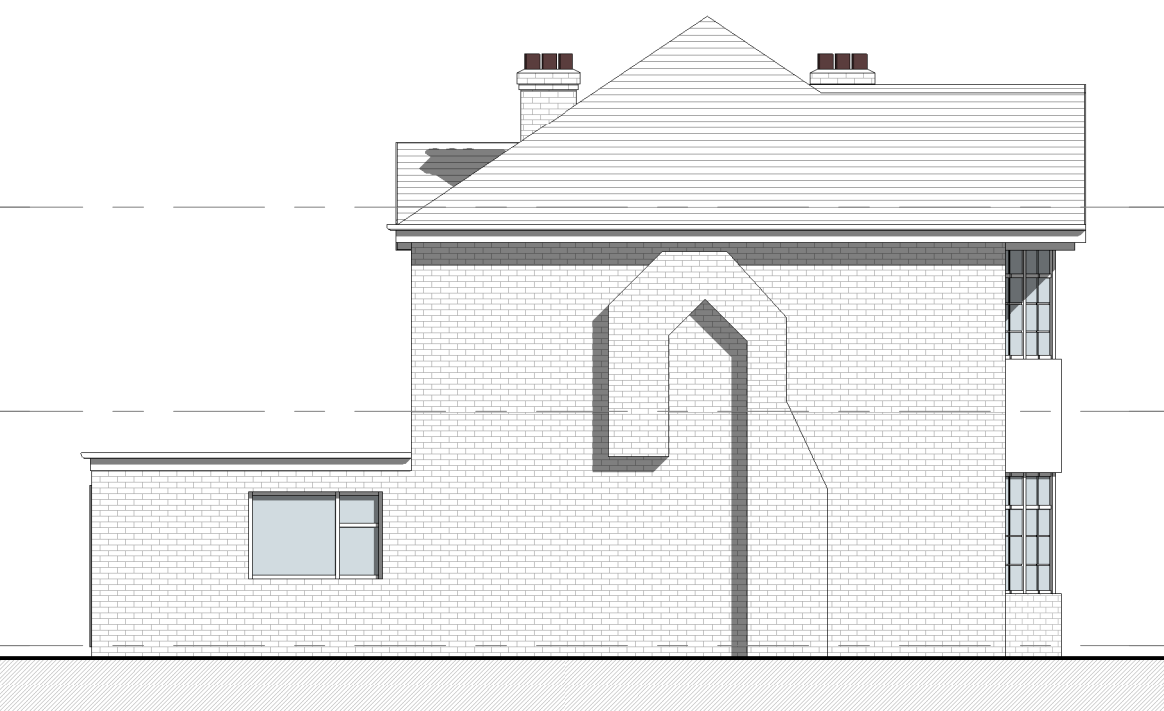


2. Left Side - Existing
1 : 100




3. Rear - Existing
1 : 100

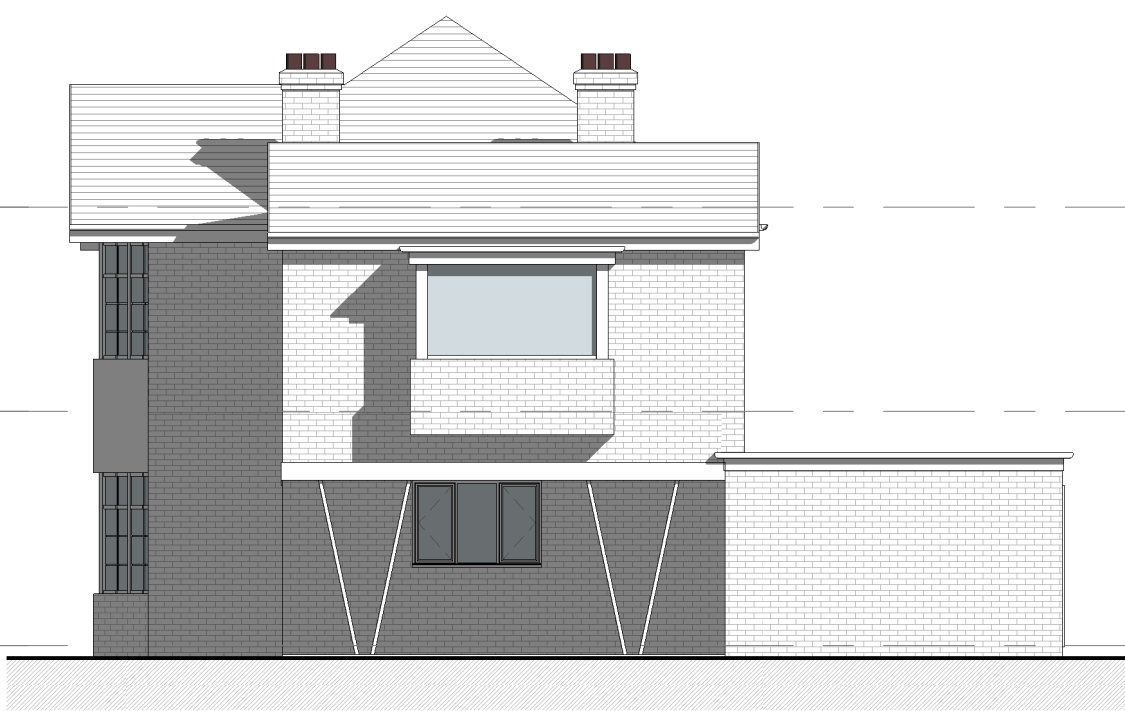


4. Right Side - Existing
1 : 100

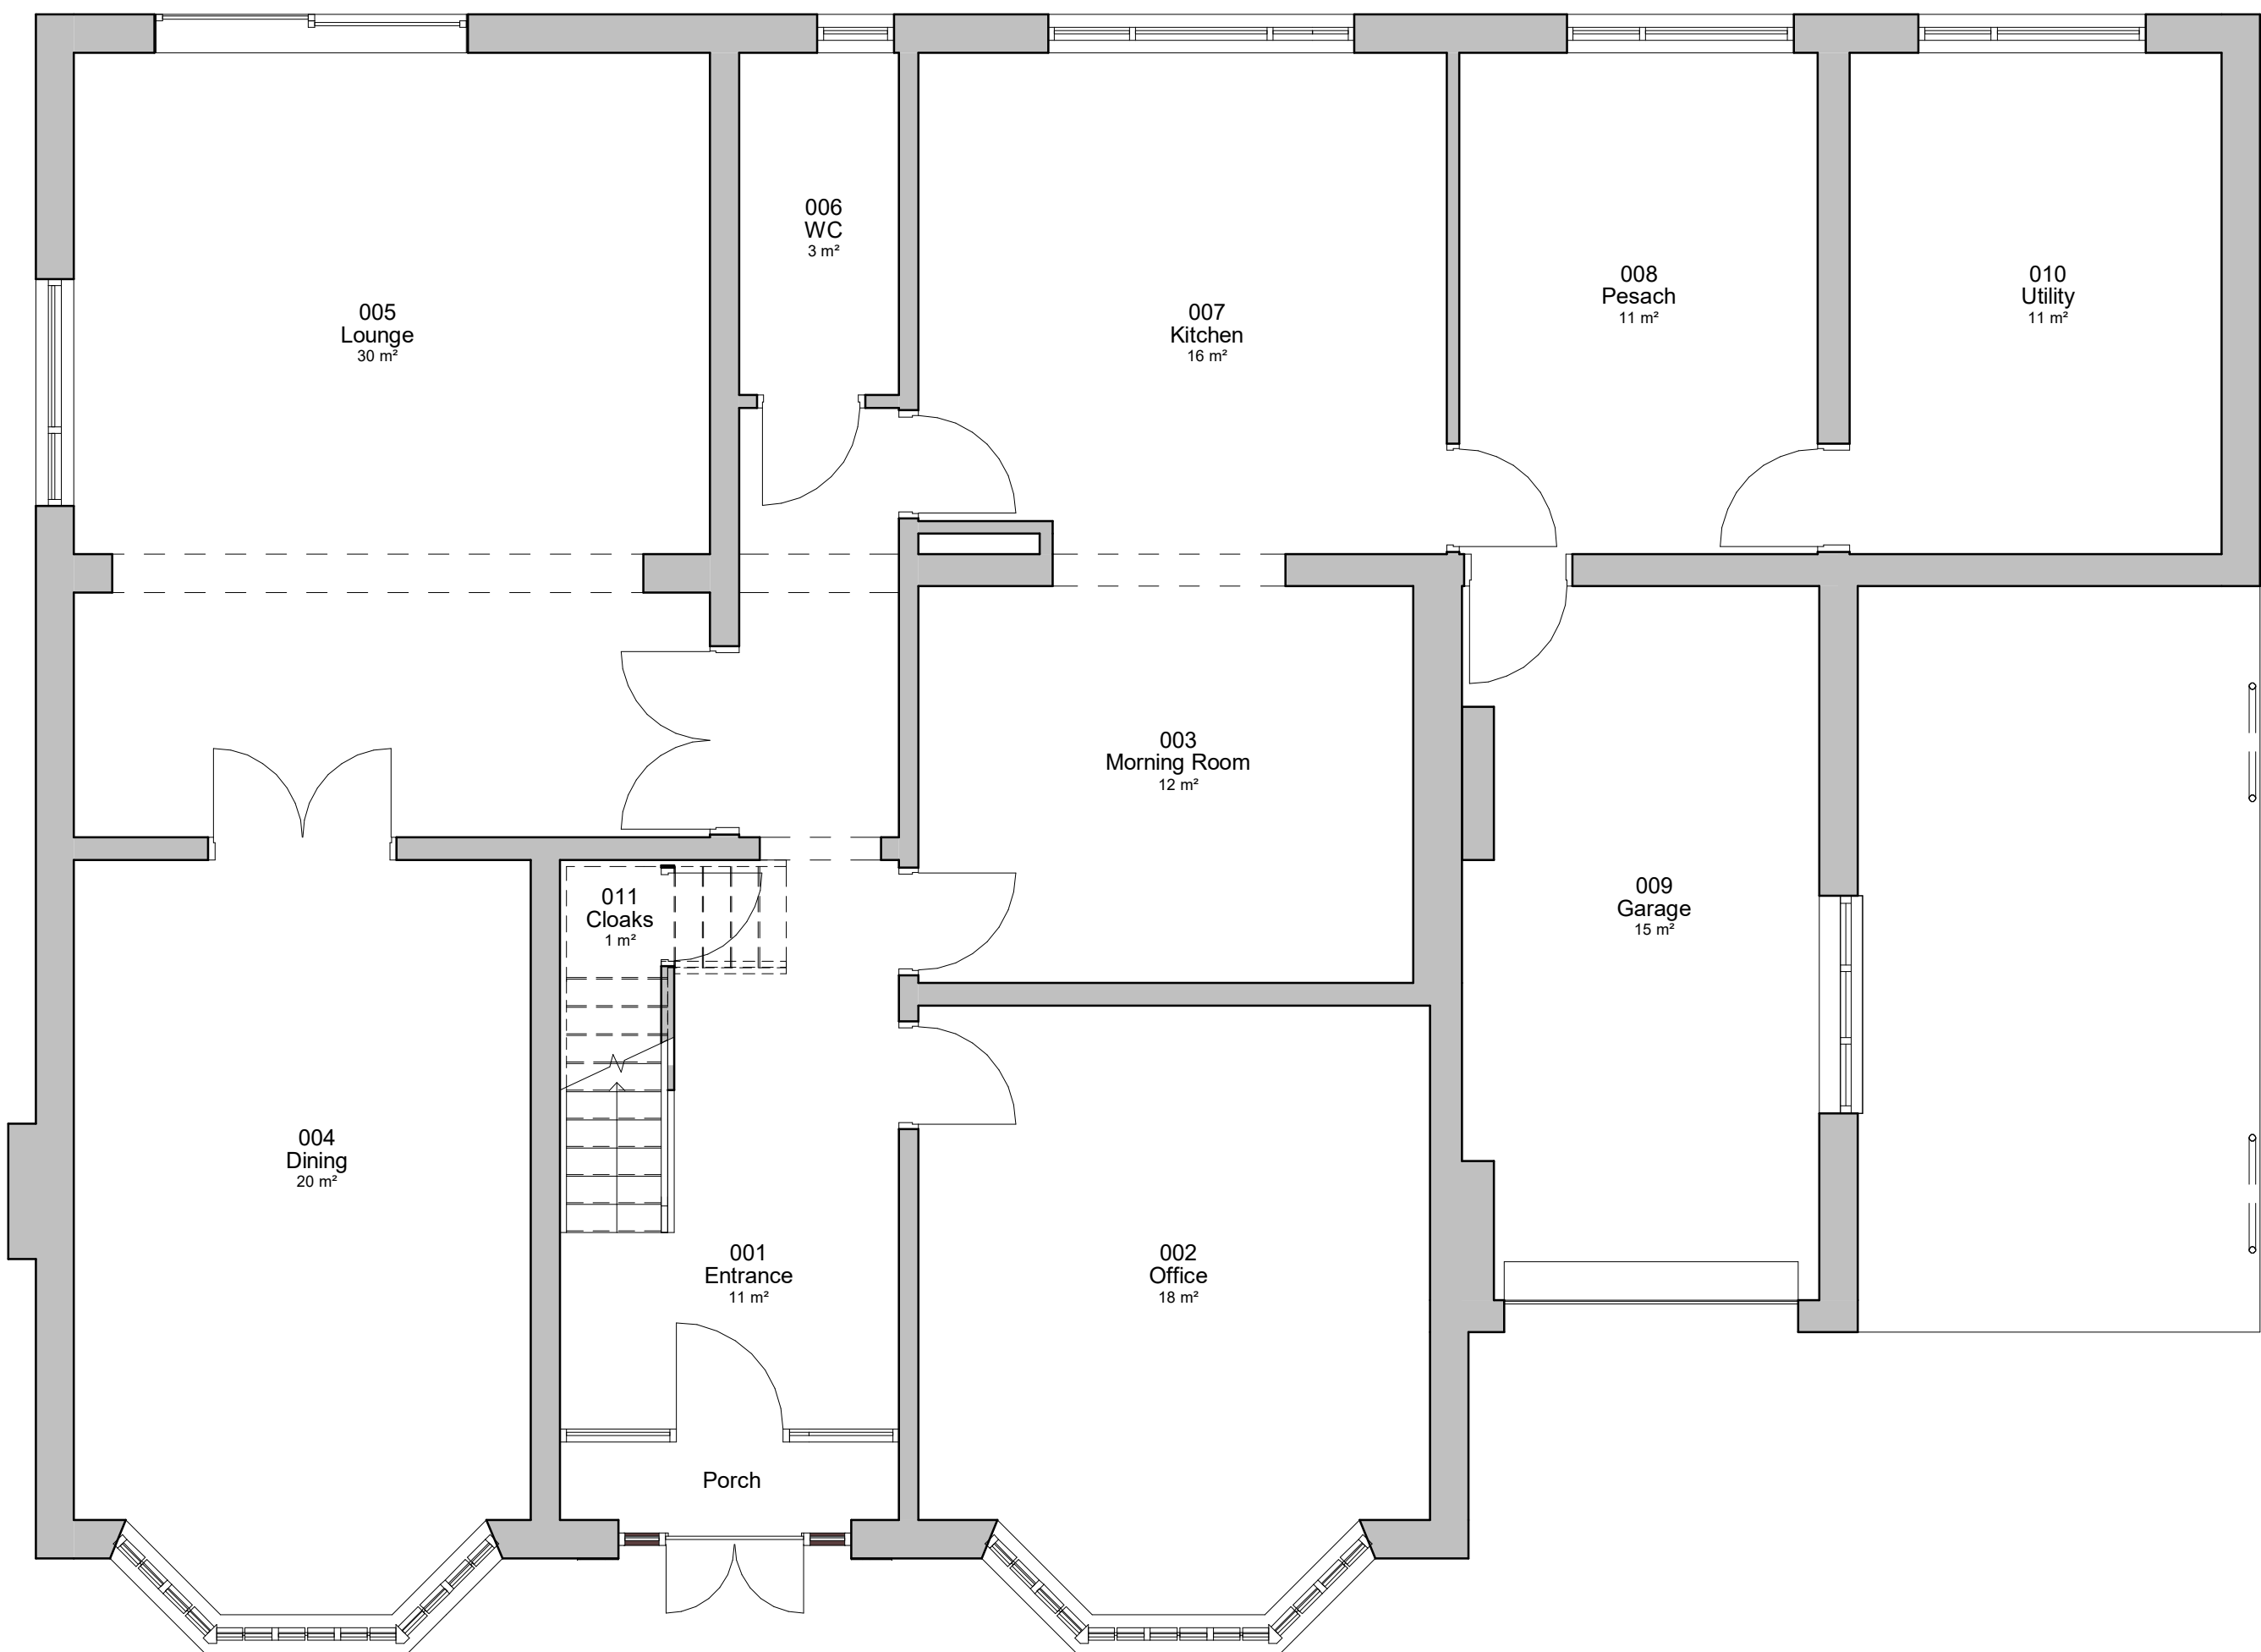

5. Level 0 - GA Existing
1 : 50

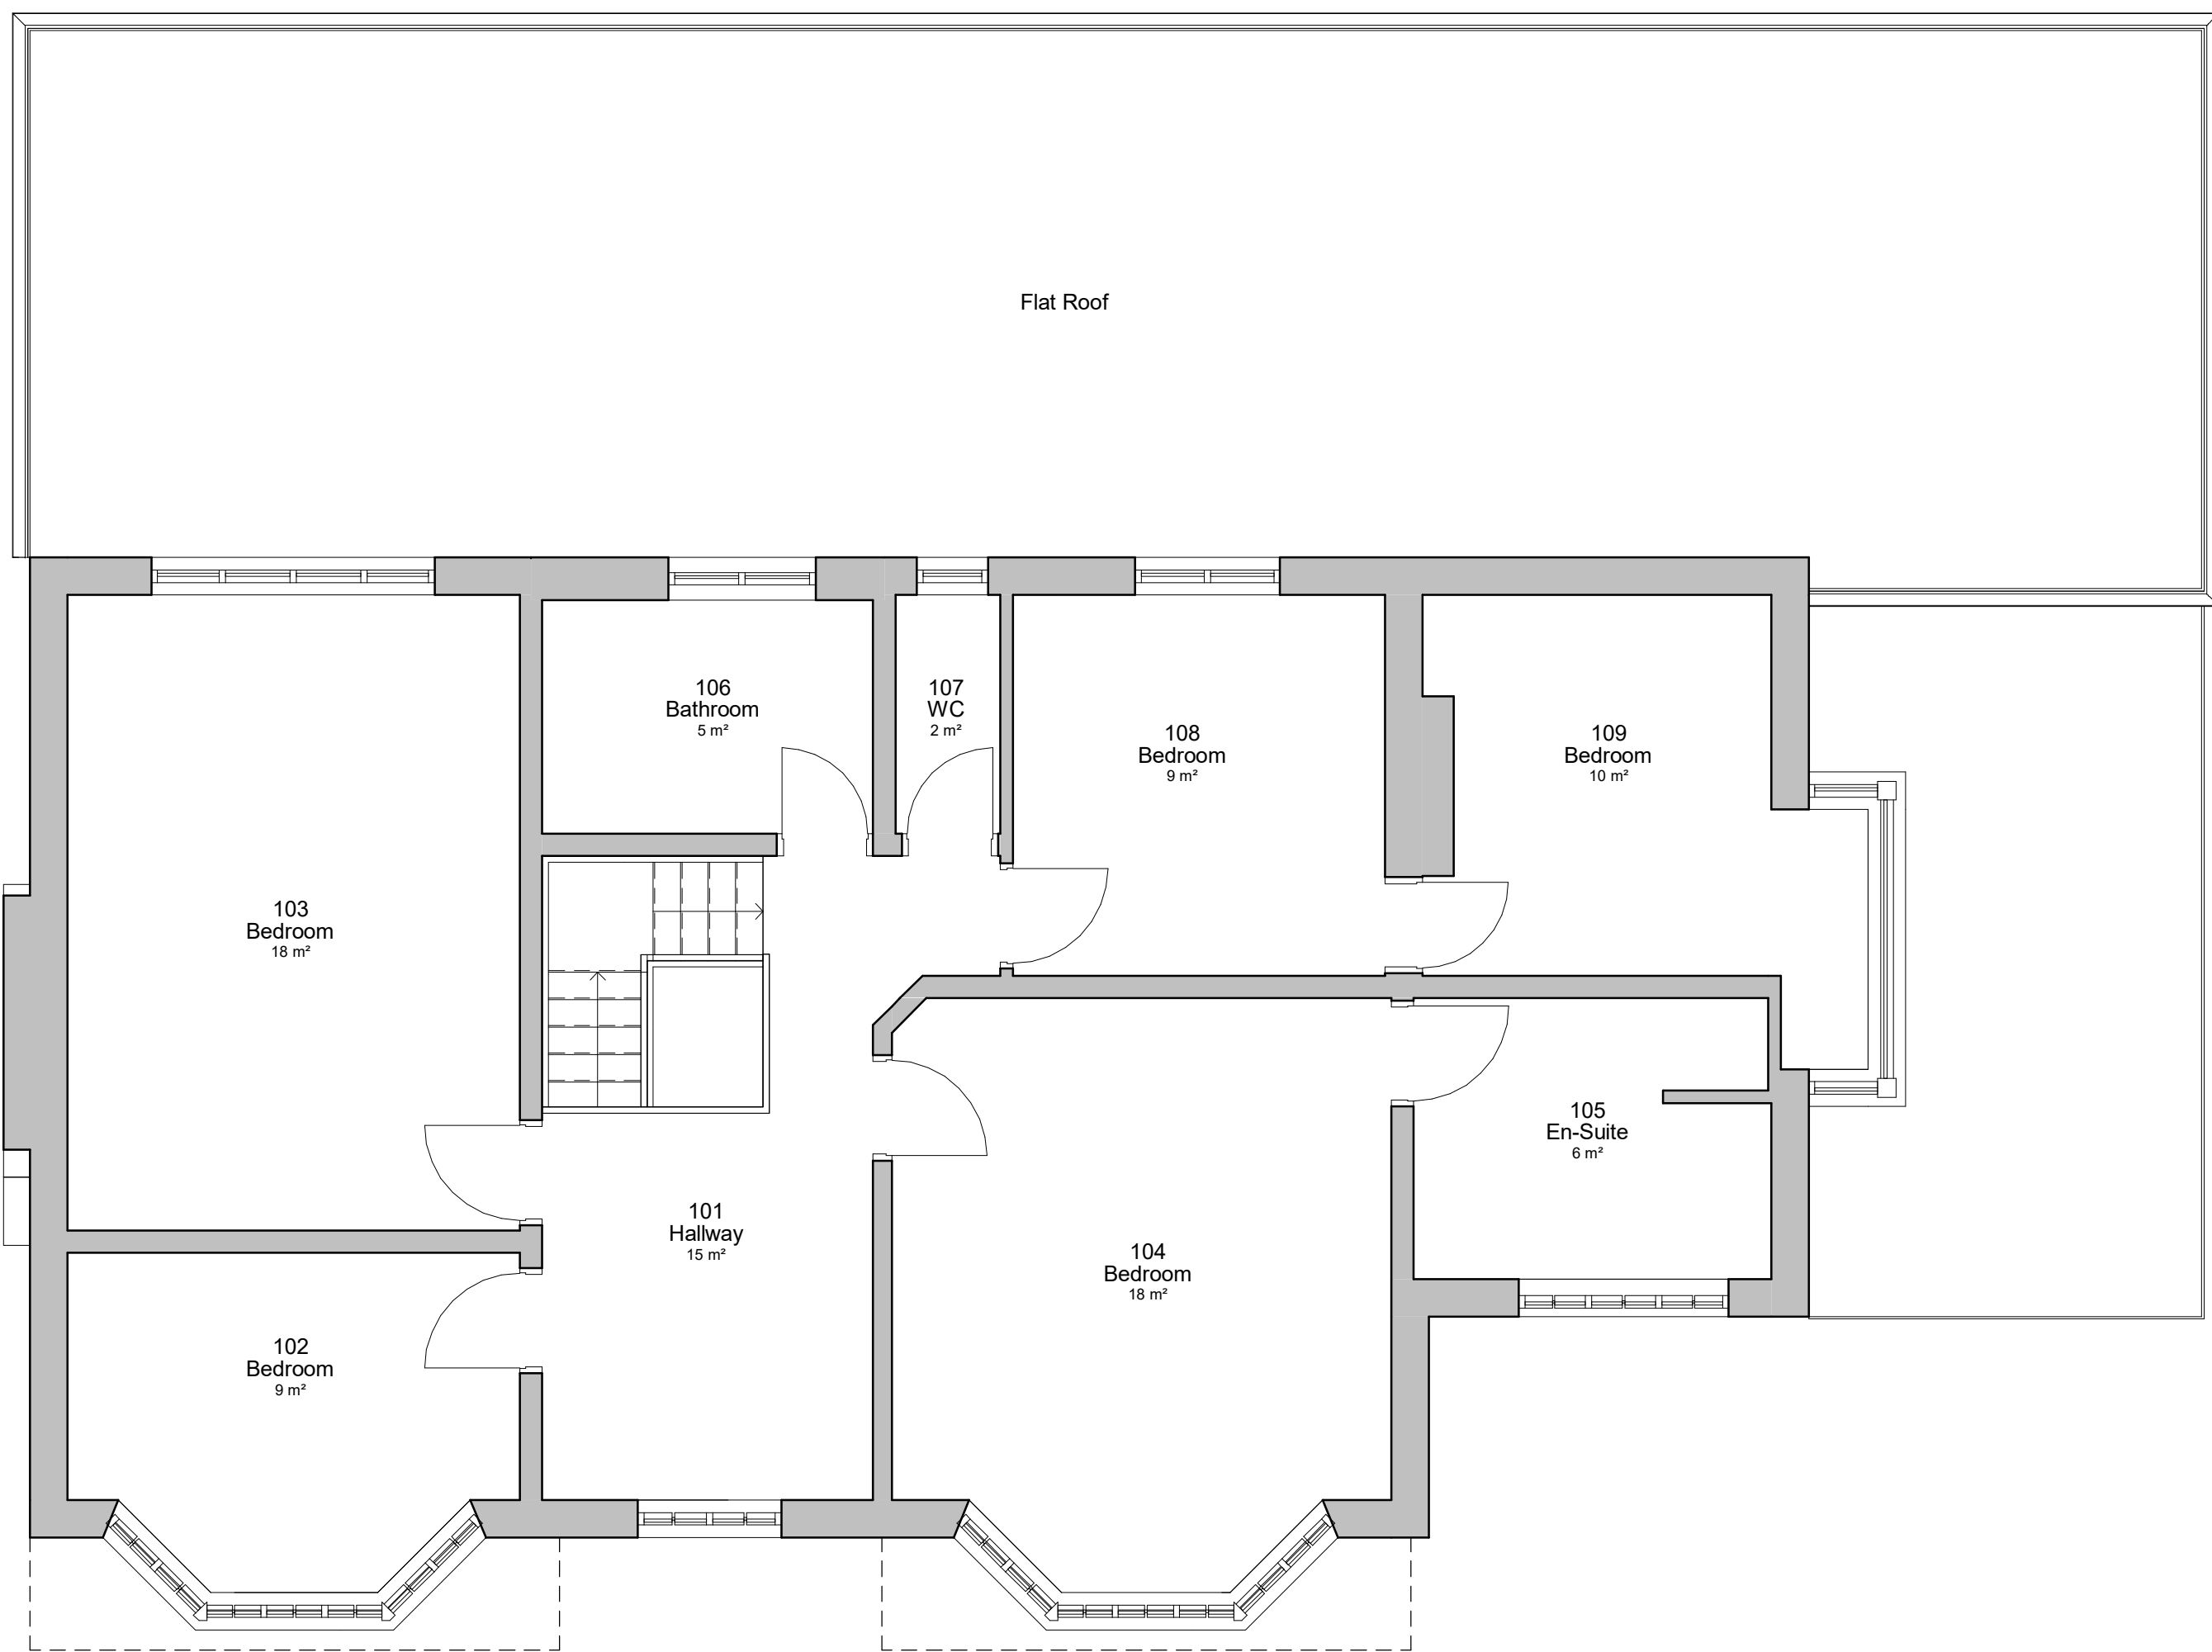

6. Level 1 - GA Existing
1 : 50

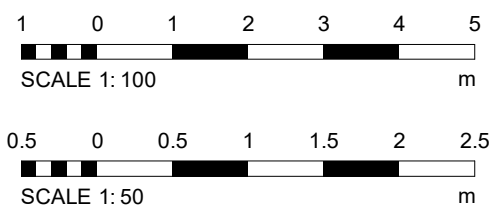

PROJECT	SCALE & A1	DATE	BY
25 Ravensway	As indicated	19 SEP 25	CW
CLIENT	STATUS	PROJECT NO.	DRAWING NO.
Shmaya Reichman	PLANNING	DA25042.	002.
TITLE	NOTES	REVISIONS	DATE
Existing GA Plans and Elevations	DISCLAIMER: ALL RIGHTS RESERVED. THIS DRAWING MUST NOT BE REPRODUCED WITHOUT PRIOR WRITTEN CONSENT. ALL DIMENSIONS AND MATERIALS SHALL BE CHECKED AND CONFIRMED ON SITE AND CORRECTED TO BE IN ACCORDANCE WITH THE CURRENT STATUTORY LEGISLATION, RELEVANT CODES OF PRACTICE AND PREVIOUS REVISIONS. ALL DIMENSIONS ON THIS DRAWING ARE IN MILLIMETRES UNLESS OTHERWISE STATED.		