
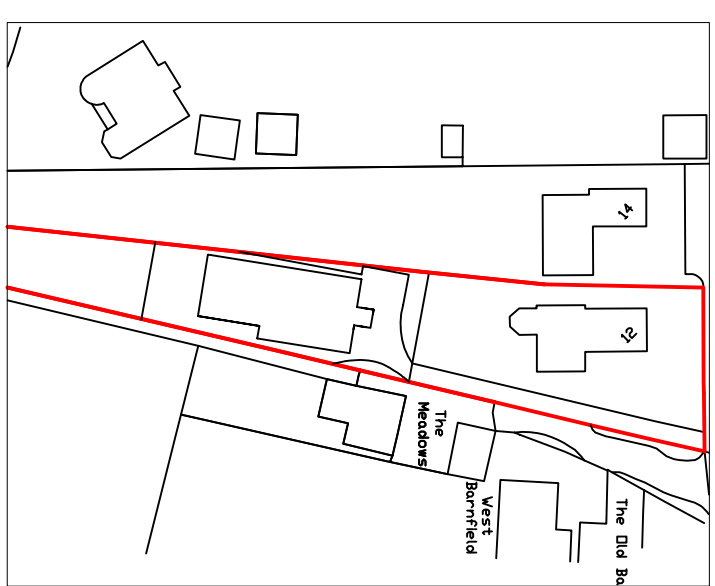
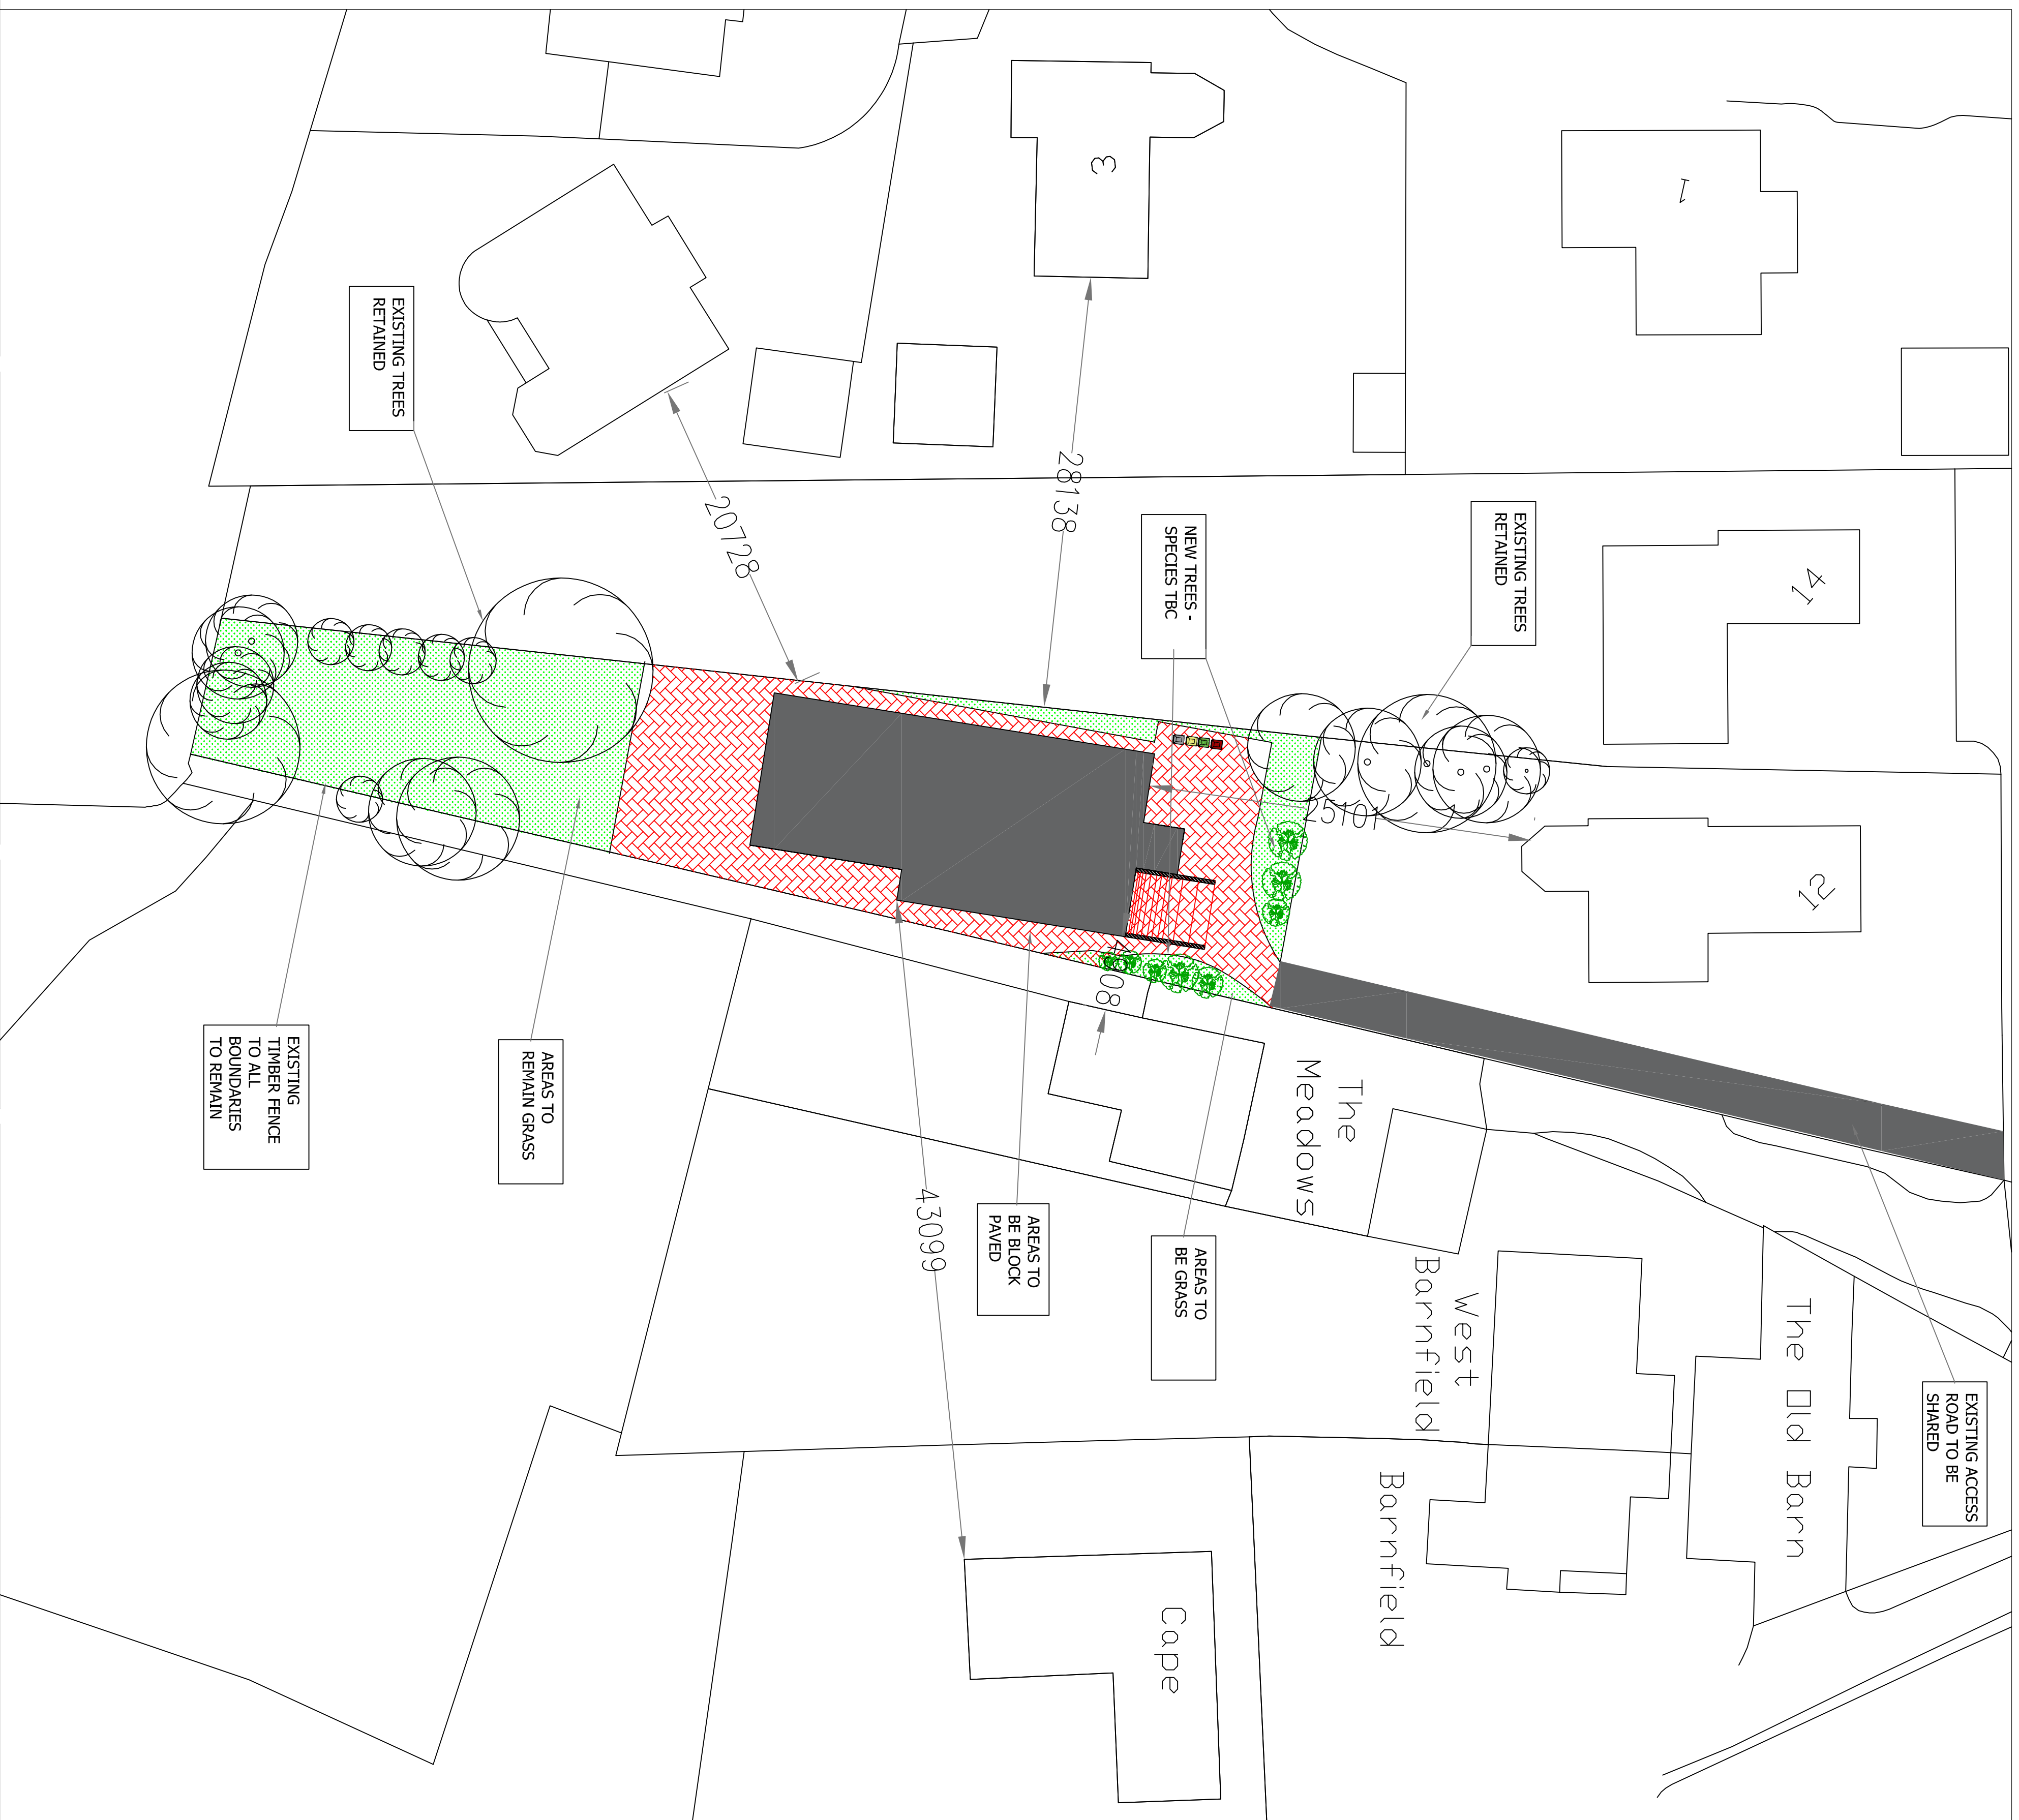


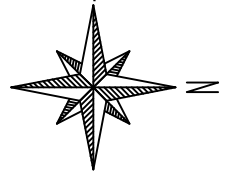

LOCATION PLAN (1:1250)
© Crown copyright and database
Ordnance Survey 0100031673

[illegible]

This drawing is subject to copyright and is not to be reproduced in part or whole without approval.

Figured dimensions take precedence over scaled measurements from the drawing. All dimensions and drawings to be checked by Client and Contractor and discrepancies clarified with the Client prior to the start of the work.

The whole of the works to be carried out shall conform to the current Building Regulations. No work to commence without Planning & Building Regulations approval.

The client must ensure the project complies with the Construction Design and Management Regulations 2015

The client should ensure consent from any landowner or interested party is obtained, as well as compliance with Part W of the Building Regulations.

Notes

RAD

The White House,
42-44 Chorley New Road,
Bolton
BL1 4AP

Tel: 01204 322196
Fax: 01204 261110
Mob: 07790 361104
Email: info@radesignprojects.co.uk

Project	Title
LAND ADJ 12 OWLERBARROW ROAD BURY BL8 1RD	EXISTING & PROPOSED PLANS

Client	
Drawn	RA
Date	SEPTEMBER 2021
Scale	1:100 @ A1 / 1:200 @ A3
Drawing Number	RAD/2503/21/1/RevA