



NOTE:
THIS DRAWING IS COPYRIGHT AND IS SENT TO YOU IN CONFIDENCE
IT MAY NOT BE REPRODUCED USED OR DISCLOSED IN WHOLE OR IN
PART WITHOUT THE PRIOR WRITTEN PERMISSION OF THE ARCHITECT
CONTRACTORS SHALL NOT RELY UPON DIMENSIONS SCALED
FROM THIS DRAWINGS. IF IN DOUBT ASK
IT IS THE CONTRACTORS RESPONSIBILITY TO READ THIS DRAWING IN
CONJUNCTION WITH ALL OTHER RELEVANT INFORMATION AND THE
CONTRACT DOCUMENTS AND TO CHECK ALL DIMENSIONS AND
REPORT ANY DISCREPANCIES TO THE ARCHITECT PRIOR TO
CONSTRUCTION




ELEVATION front NW

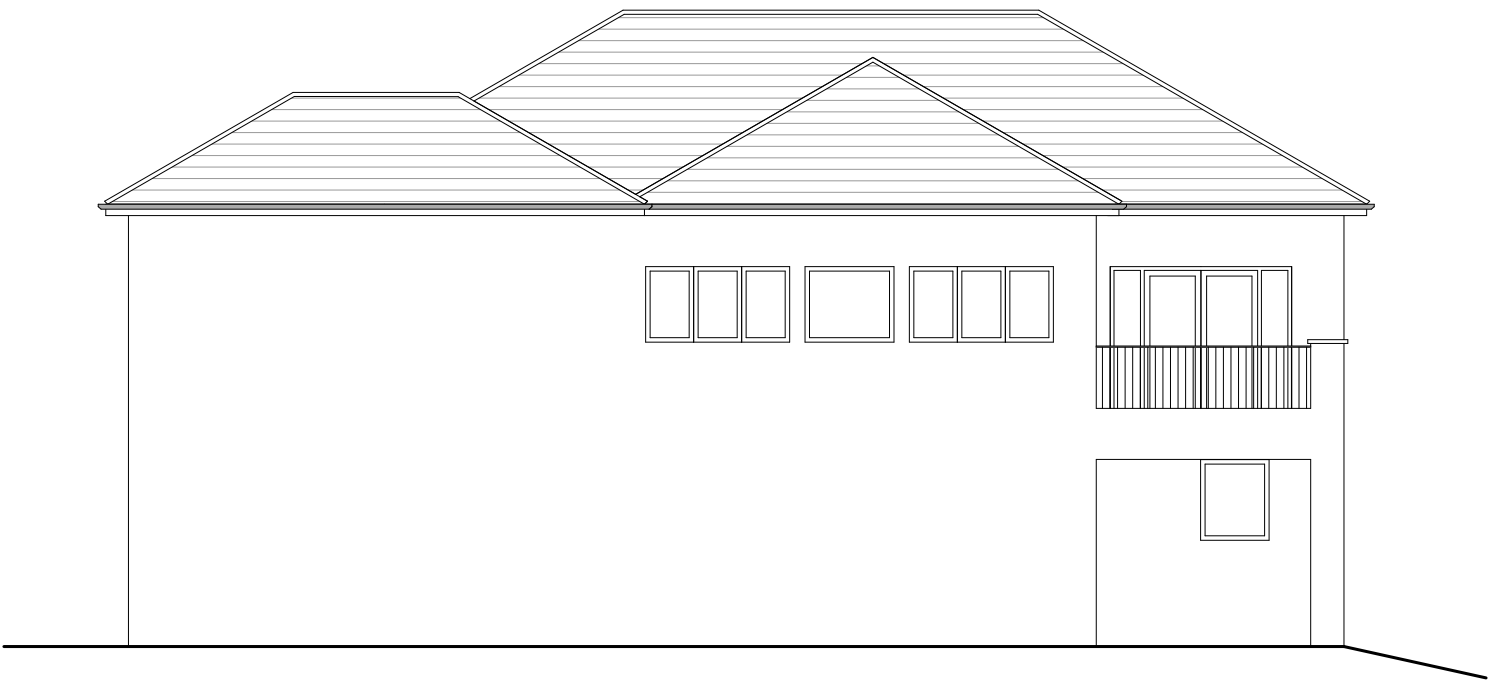

ELEVATION side NE

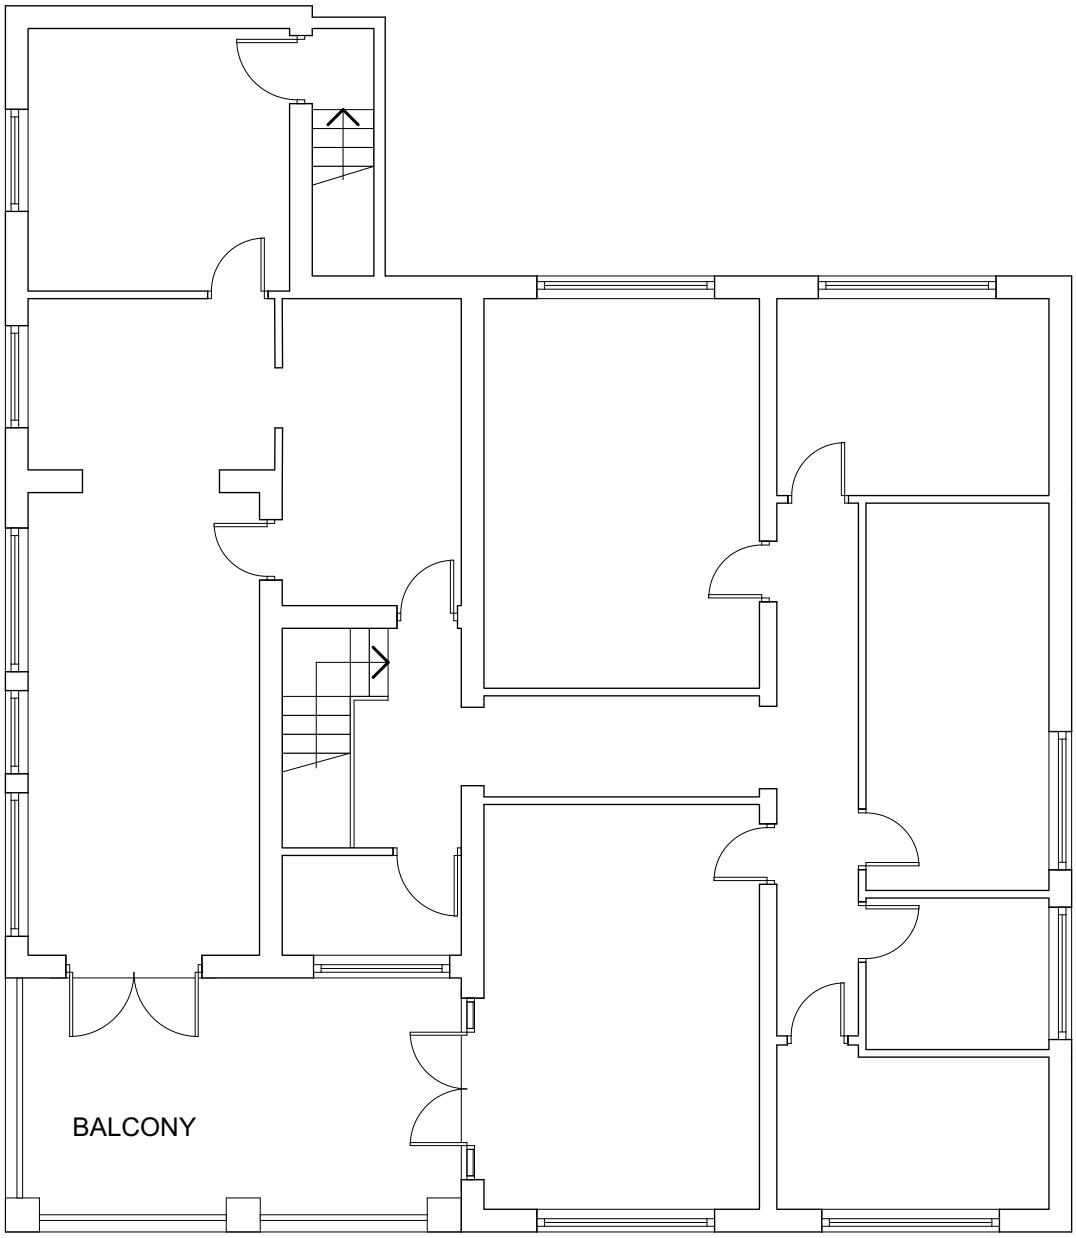

PLAN Existing first floor
Scale 1:100 0 1 2 3 4 5m

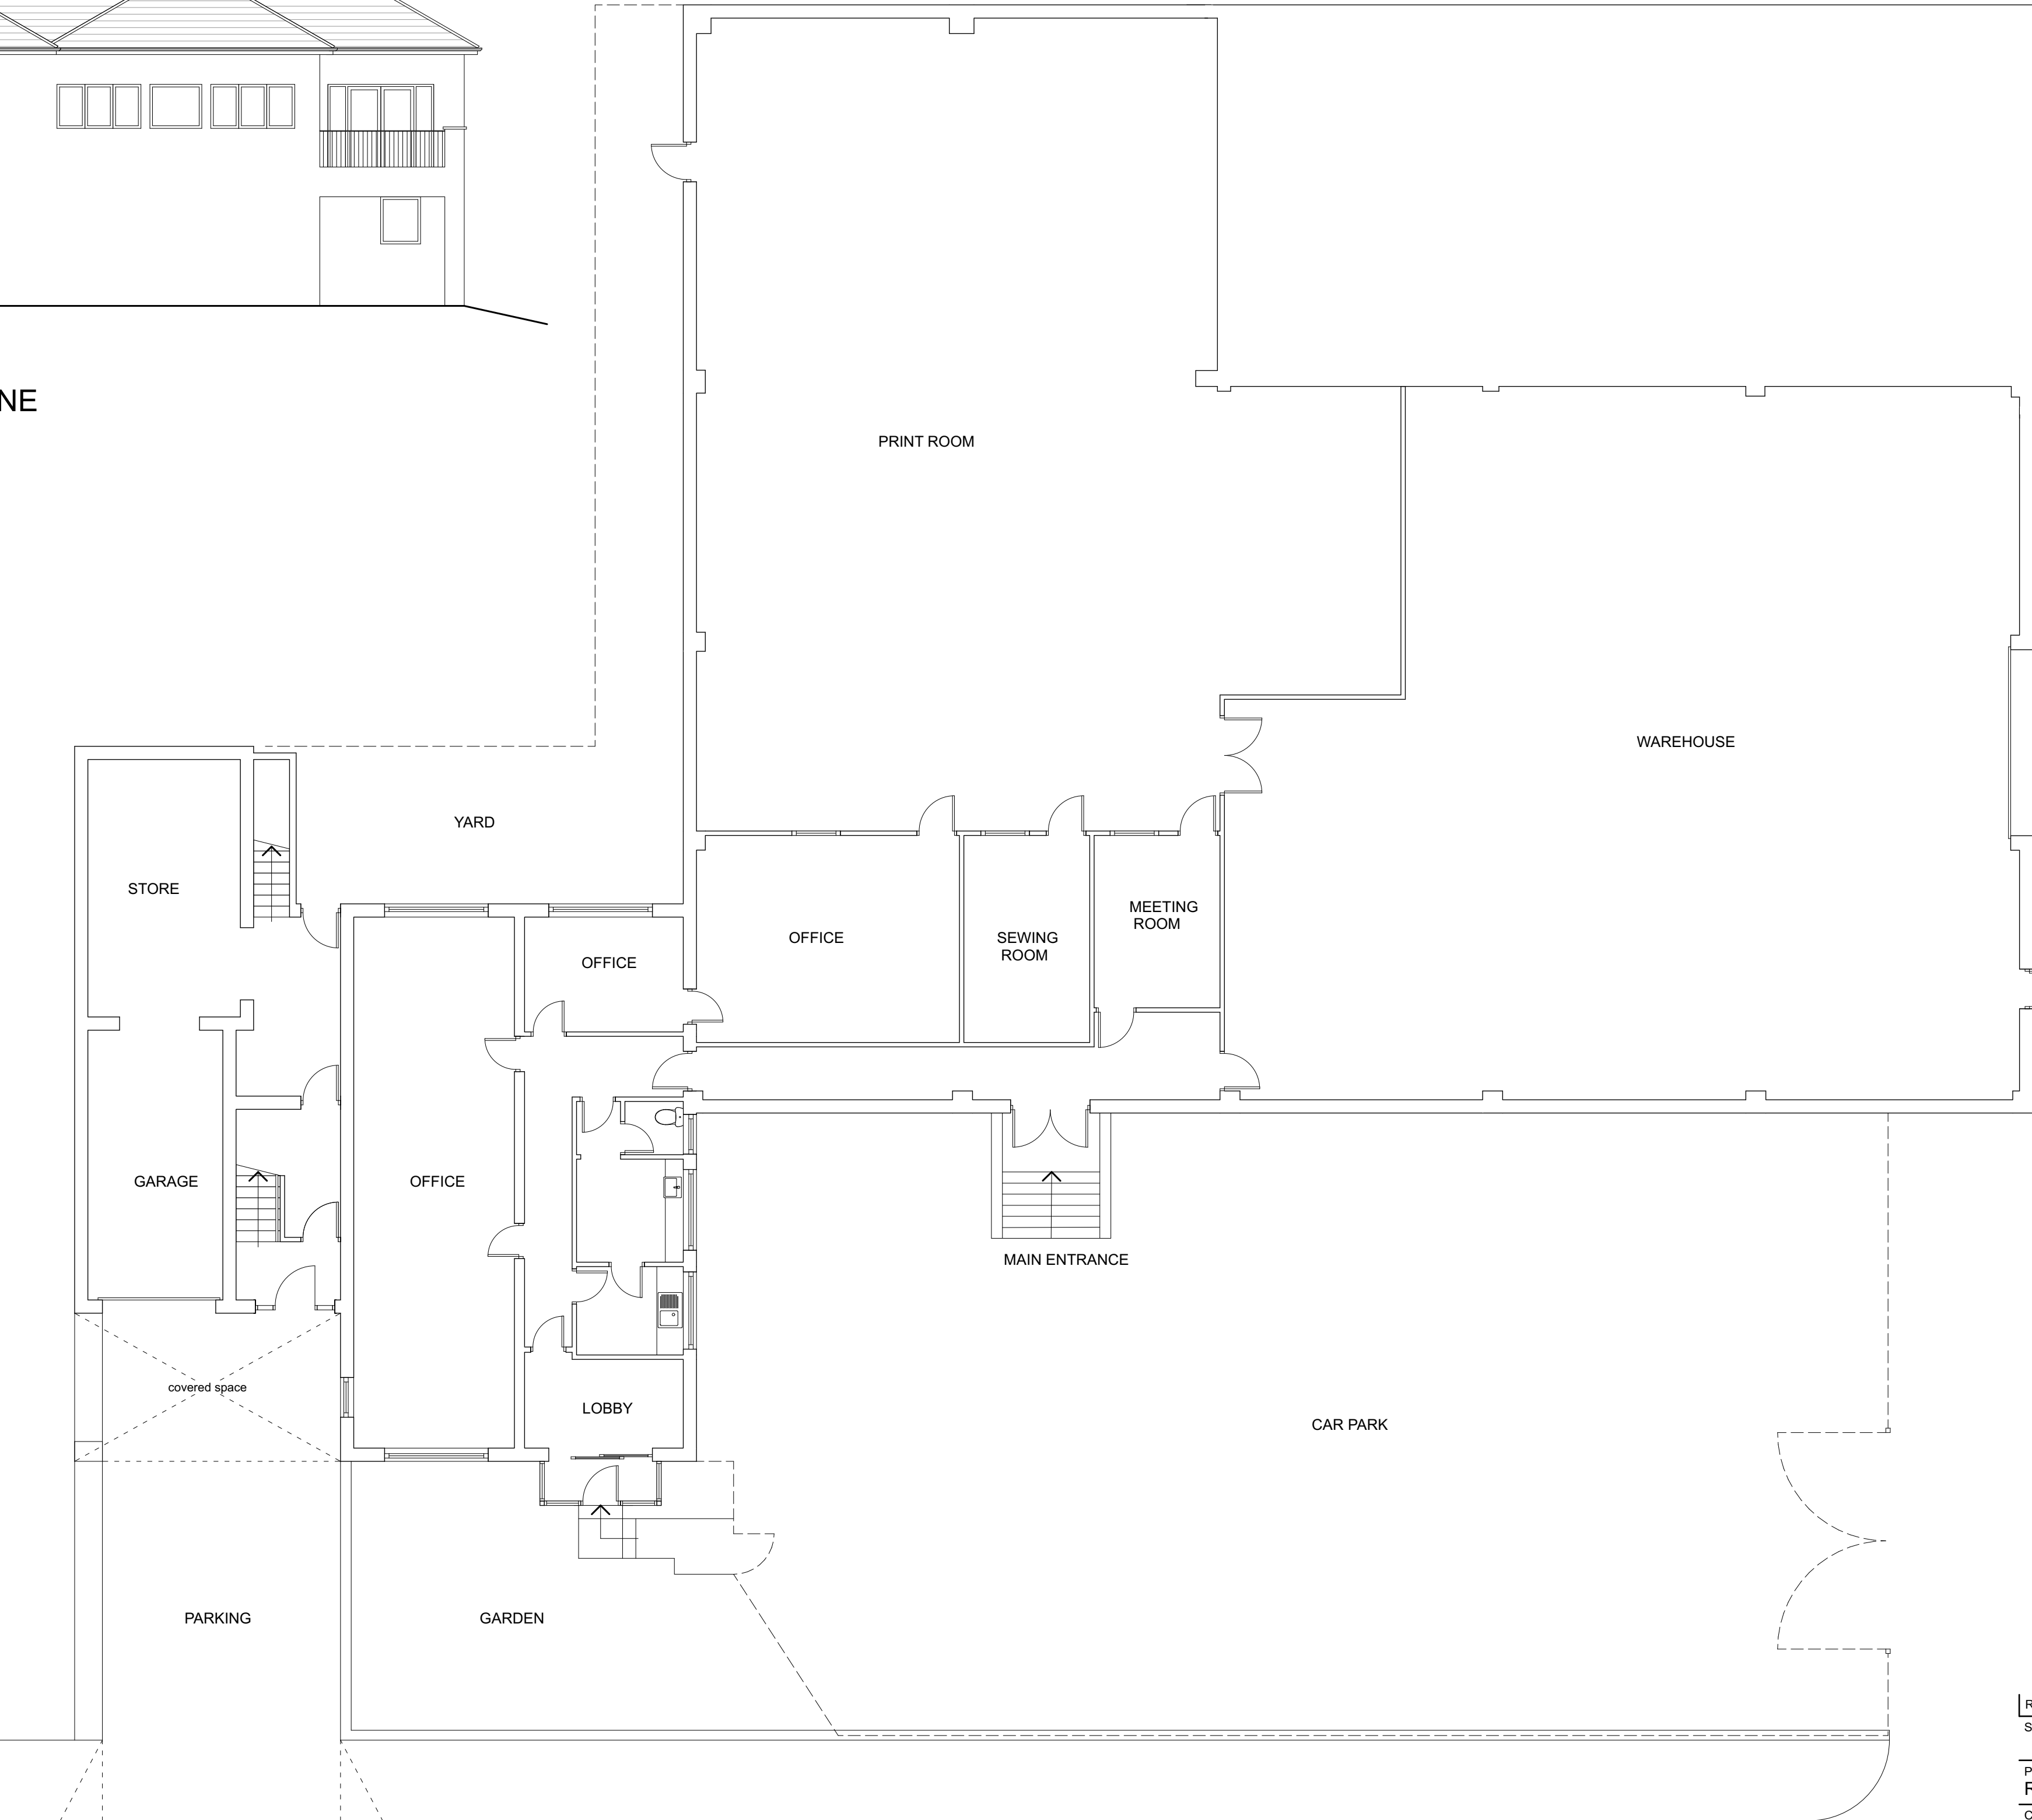

PLAN Existing ground floor
Scale 1:100 0 1 2 3 4 5m

Rev	Details	Date
Stage:	Planning	
Project:	Residential unit, Cadworks, Woodhill St, Bury	
Client:	Cadworks (UK) Ltd	
Title:	Existing arrangement	

© Copyright in this drawing is vested in John Holt Architects Ltd			
DO NOT SCALE DRAWING		Rev	Date
Original drawn to scale of 1:100 @A1			Jan25
Dwg No	Rev	Drawing size	Drawn
24.663.01	-	A1	MC

JOHN HOLT ARCHITECTS LTD

3 Manchester Road, Bury, BL9 0DR Tel : 44 (0)161 764 8314
E : mail@holtiarchitects.co.uk