
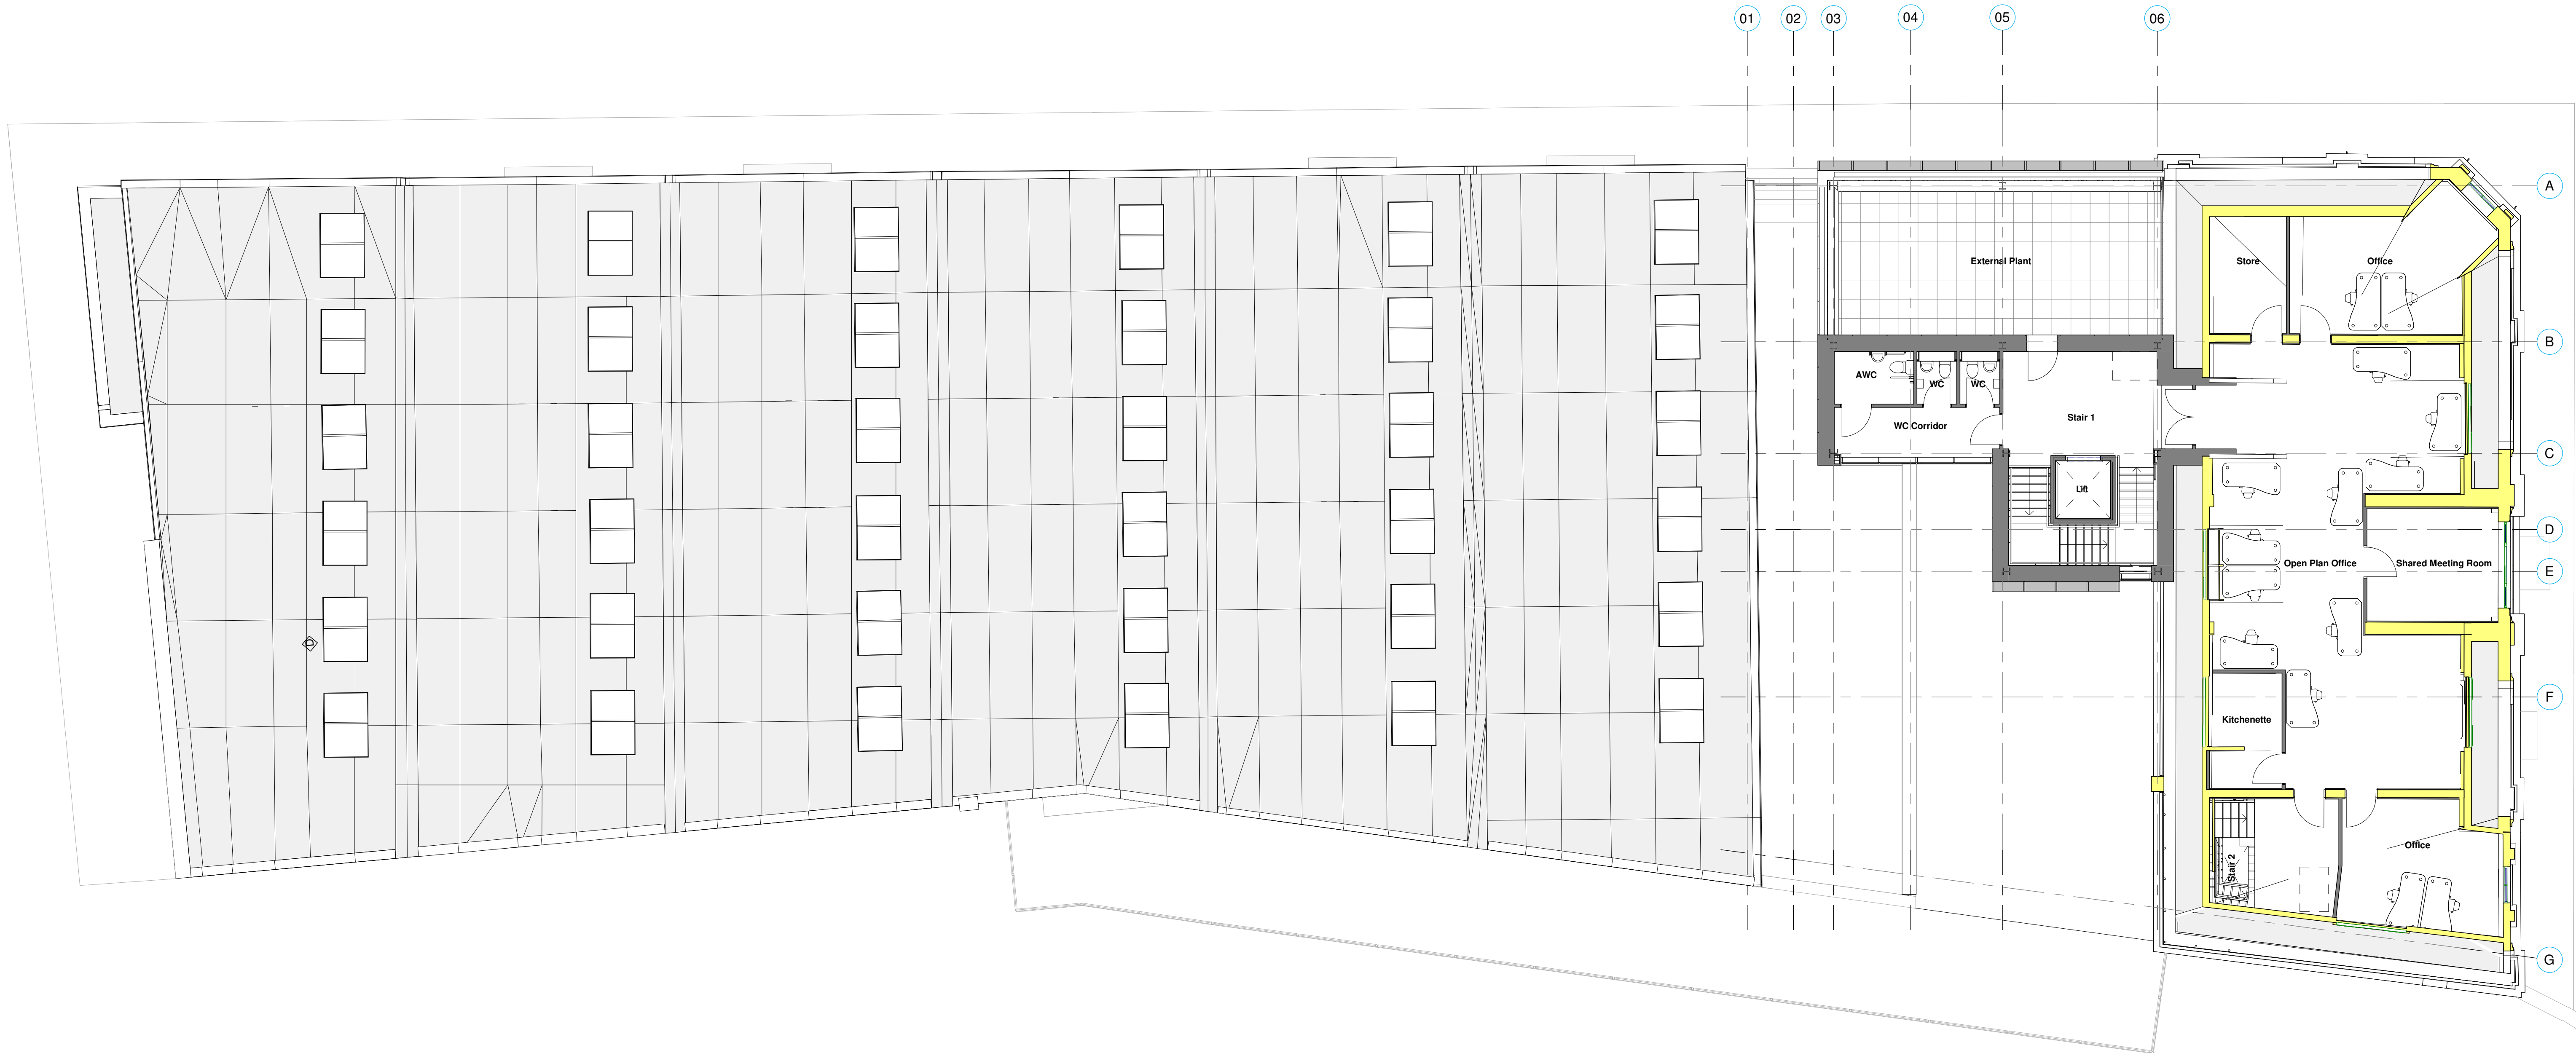


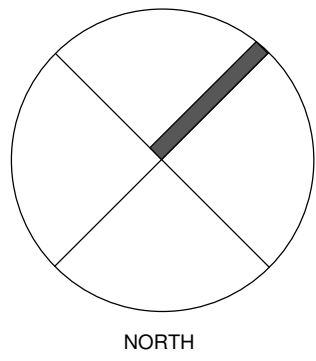

Notes
The Contractor is to check all dimensions and conditions on site before commencing. Do not scale from this drawing.
This drawing remains the copyright of POZZONI Architecture Ltd.

Scale Bar: TO BE USED ONLY AS GUIDANCE

1:100	mm	0 1000 2000 3000 4000	mm
1:200	mm	0 1000 2000 3000 4000	mm
1:500	m	0 10 20 30 40	m
1:1000	m	0 10 20 30 40	m

P06	Issued for Planning.	DY	23.02.23
P05	Updated to suit client comment. (balcony reduced in length).	DAS	10.01.23
P04	Stage 3 issue	AT	14.10.22
P03	General Layout Updates	AT	09.09.22
P02	General updates to comments	LM	12.08.22
P01	Updated - new sections added	LM	29.07.22
Rev	Description	By	Date

Client: Vinci Construction UK Ltd

Radcliffe Market Chambers & Basement

Proposed Second Floor Plan

P5860_2003 P06
RADHUB- PAL- ZZ- 02- DR- A-2003

02/10/22 1 : 100 @ A0

Planning	Tender	Construction
Design	Contract	As Built

pozzoni

Woodville House
3 Woodville Road
Altrincham
WA14 7PL
+44 161 920 7040
www.pozzoni.co.uk
ar@pozzoni.co.uk

C:\Users\pjohn\Documents\RADHUB_P02-21-ZZ-02-A-2003.dgn 23/02/2023 15:27:39