



# STANDARD CONSTRUCTION DETAILS

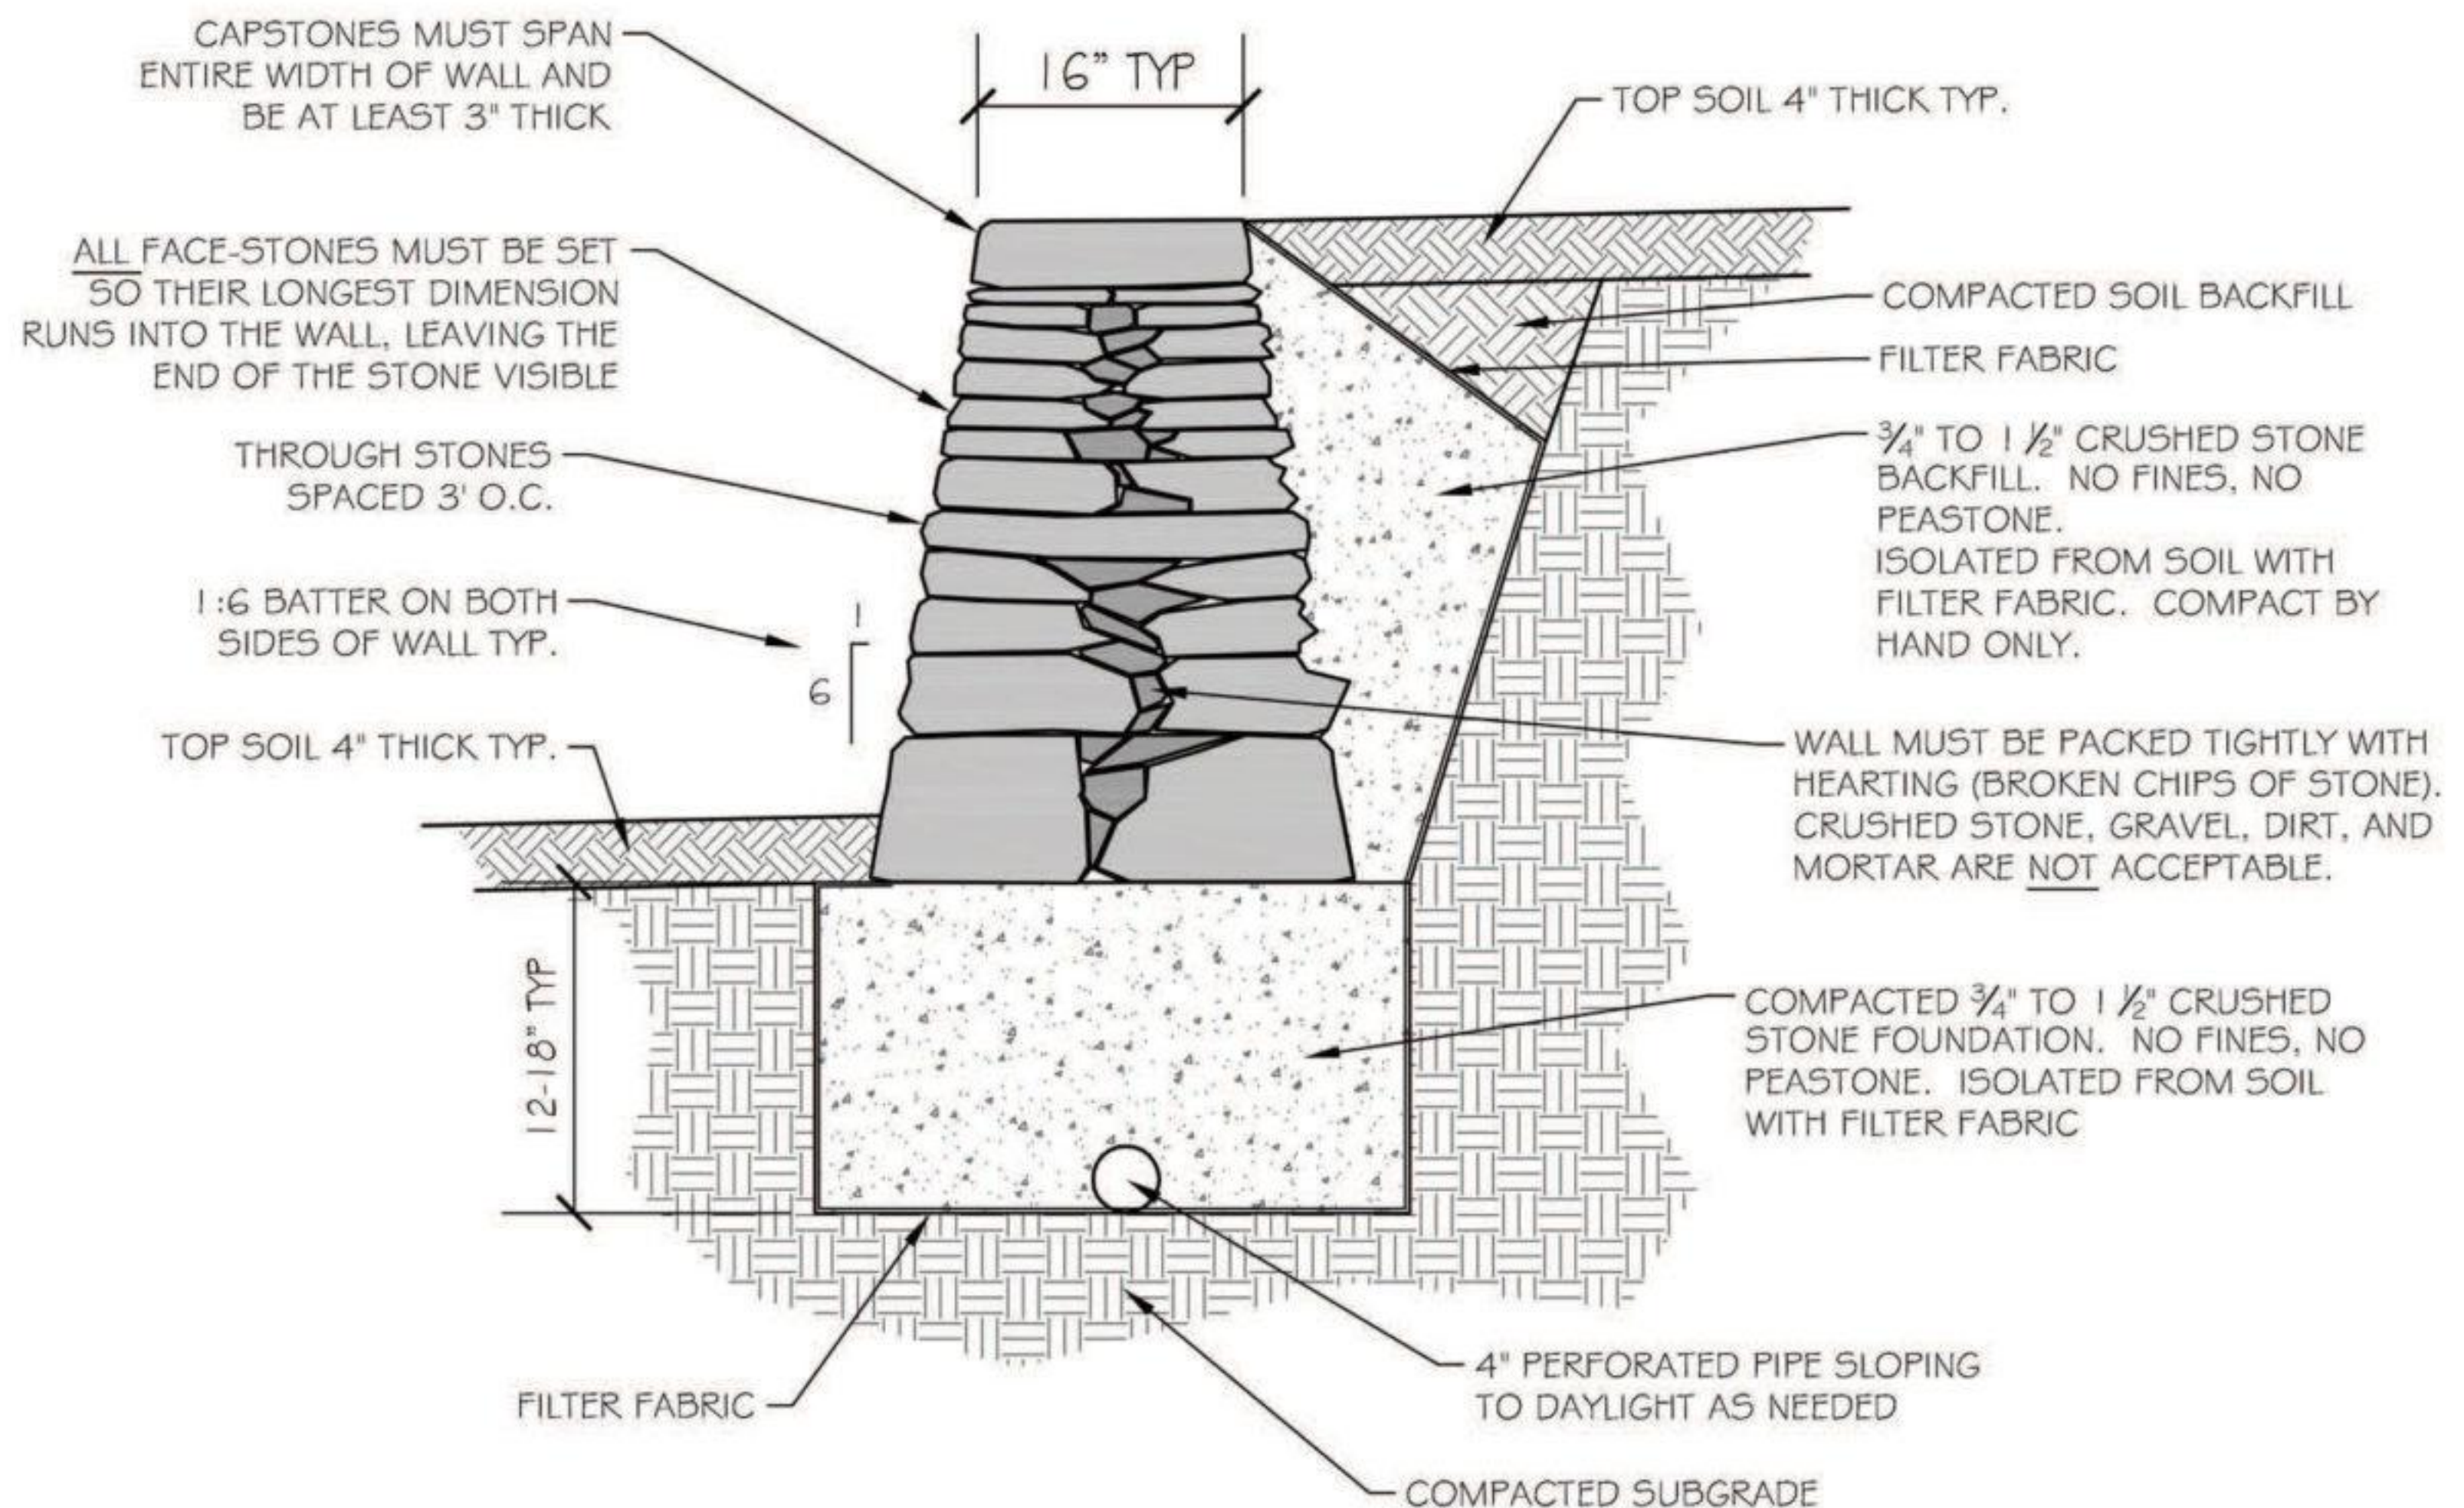

## DRY STONE RETAINING WALL WITH FLAT CAP

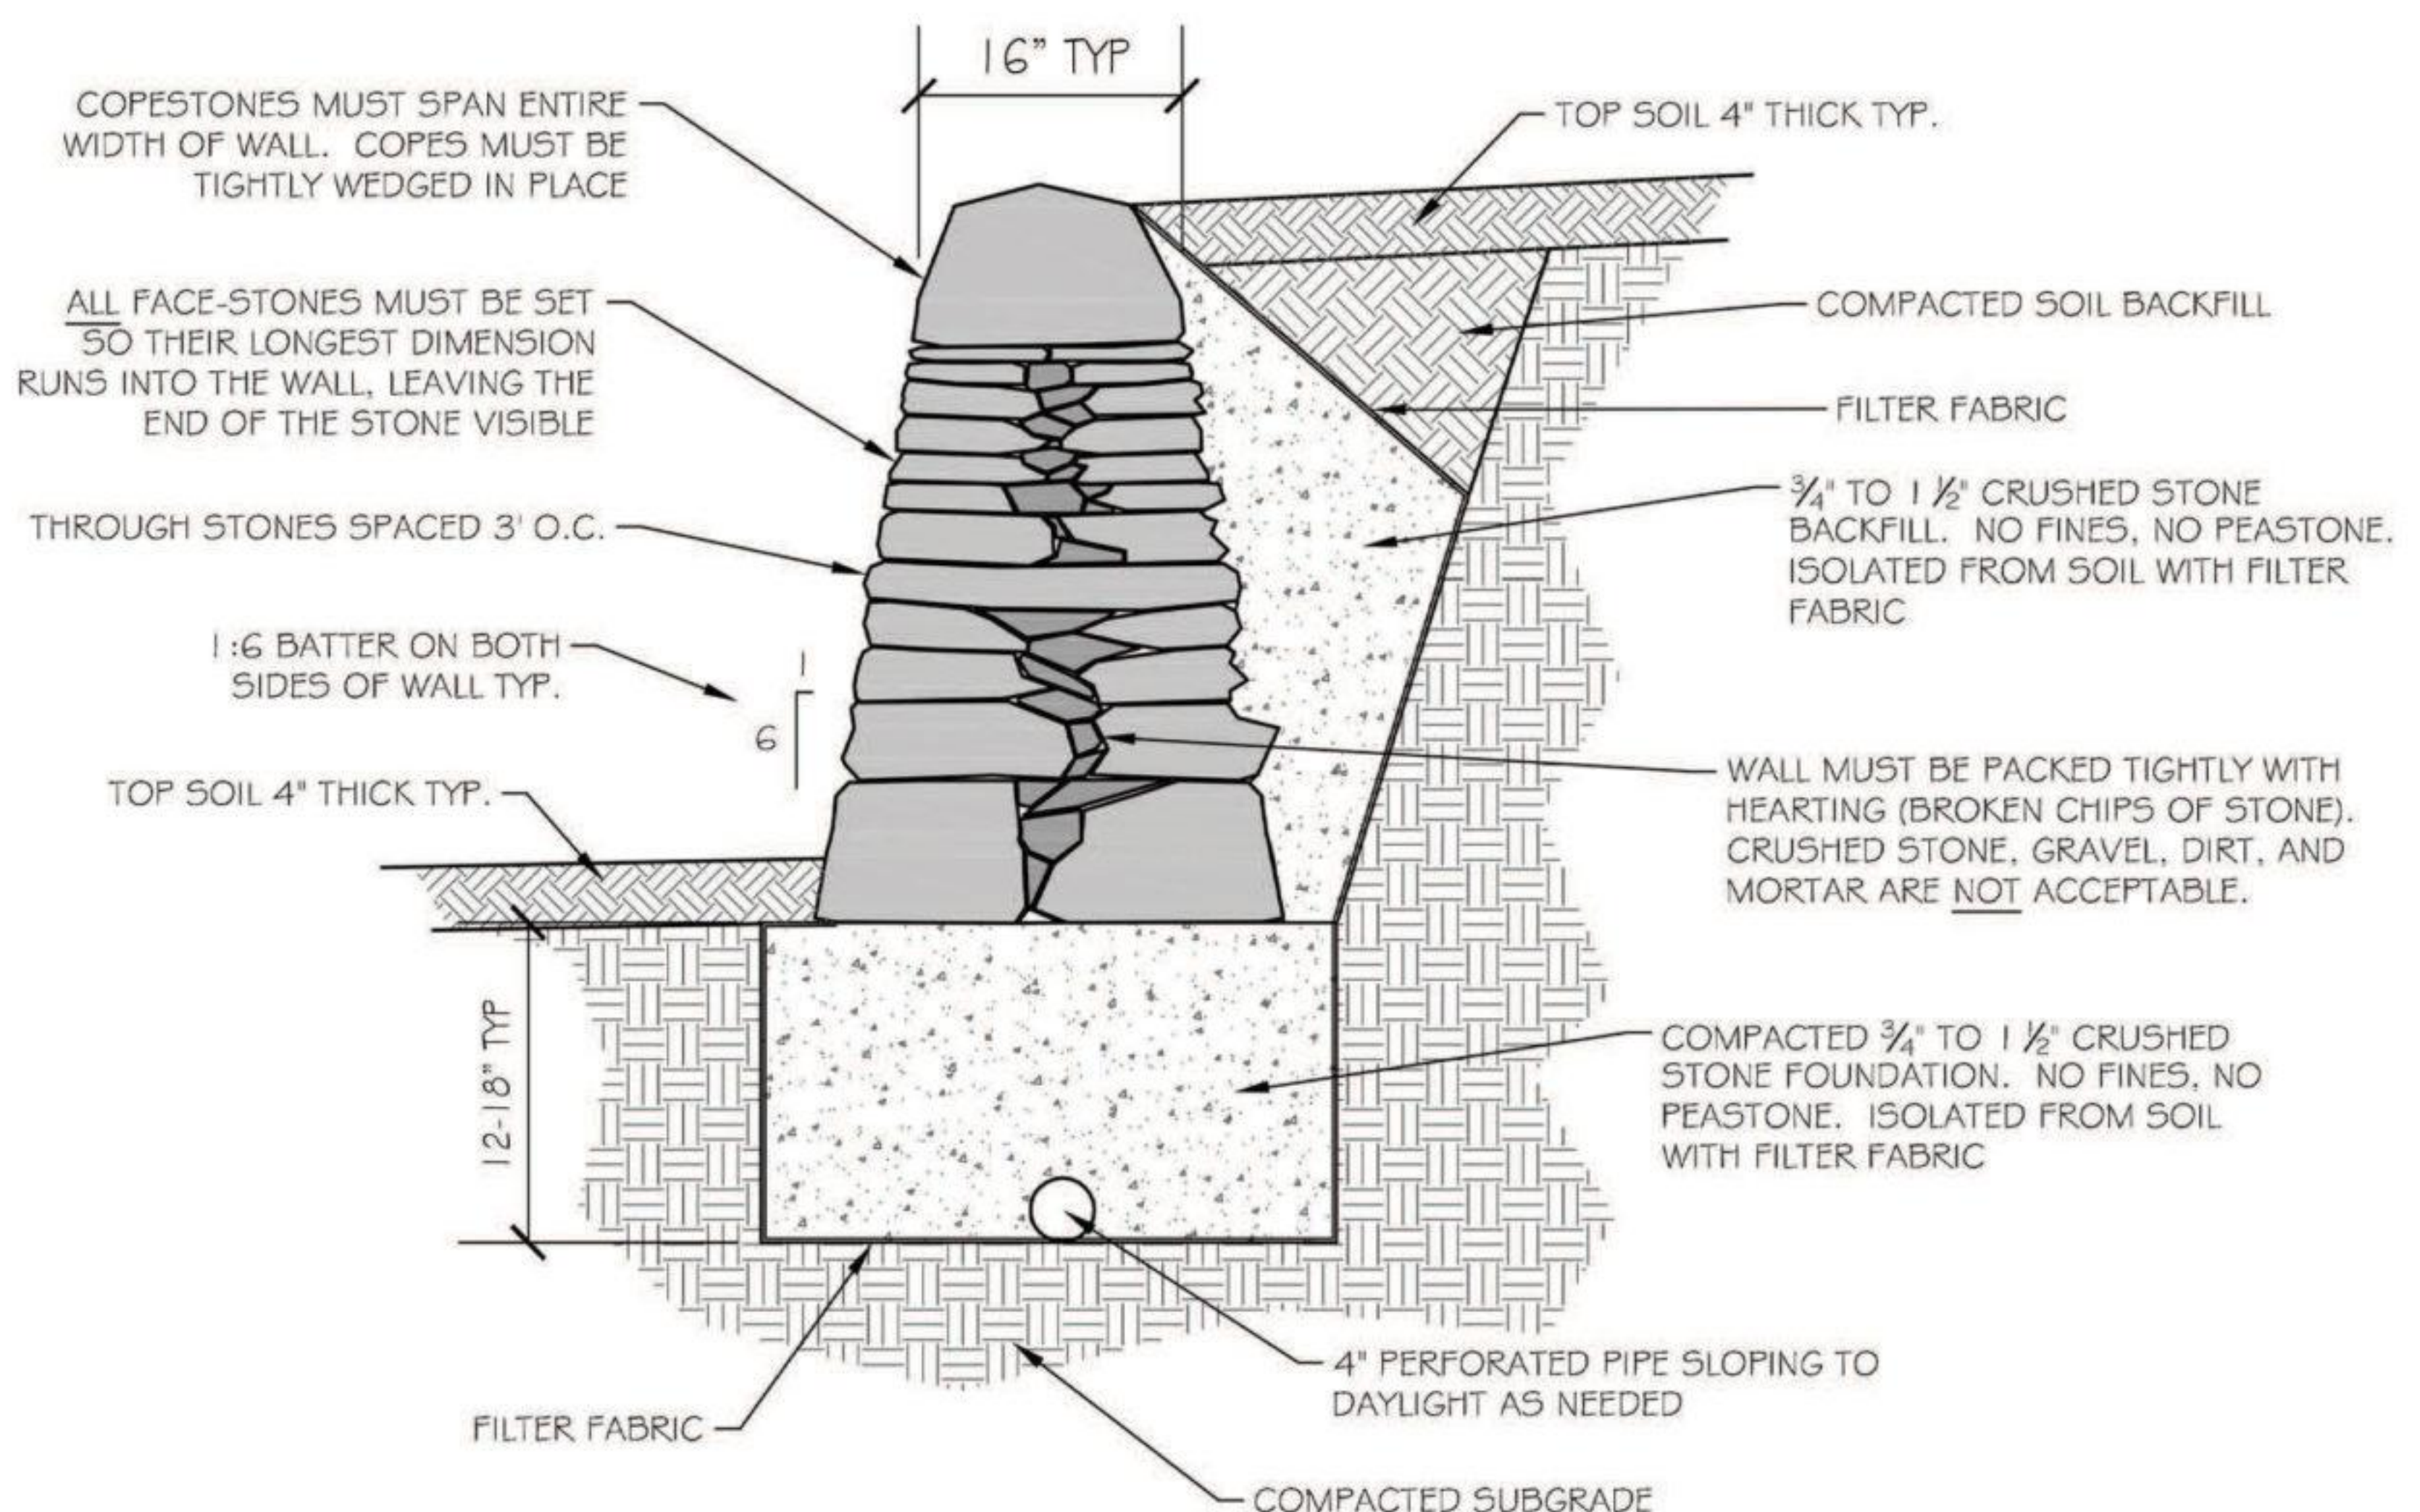

## DRY STONE RETAINING WALL WITH VERTICAL COPE