


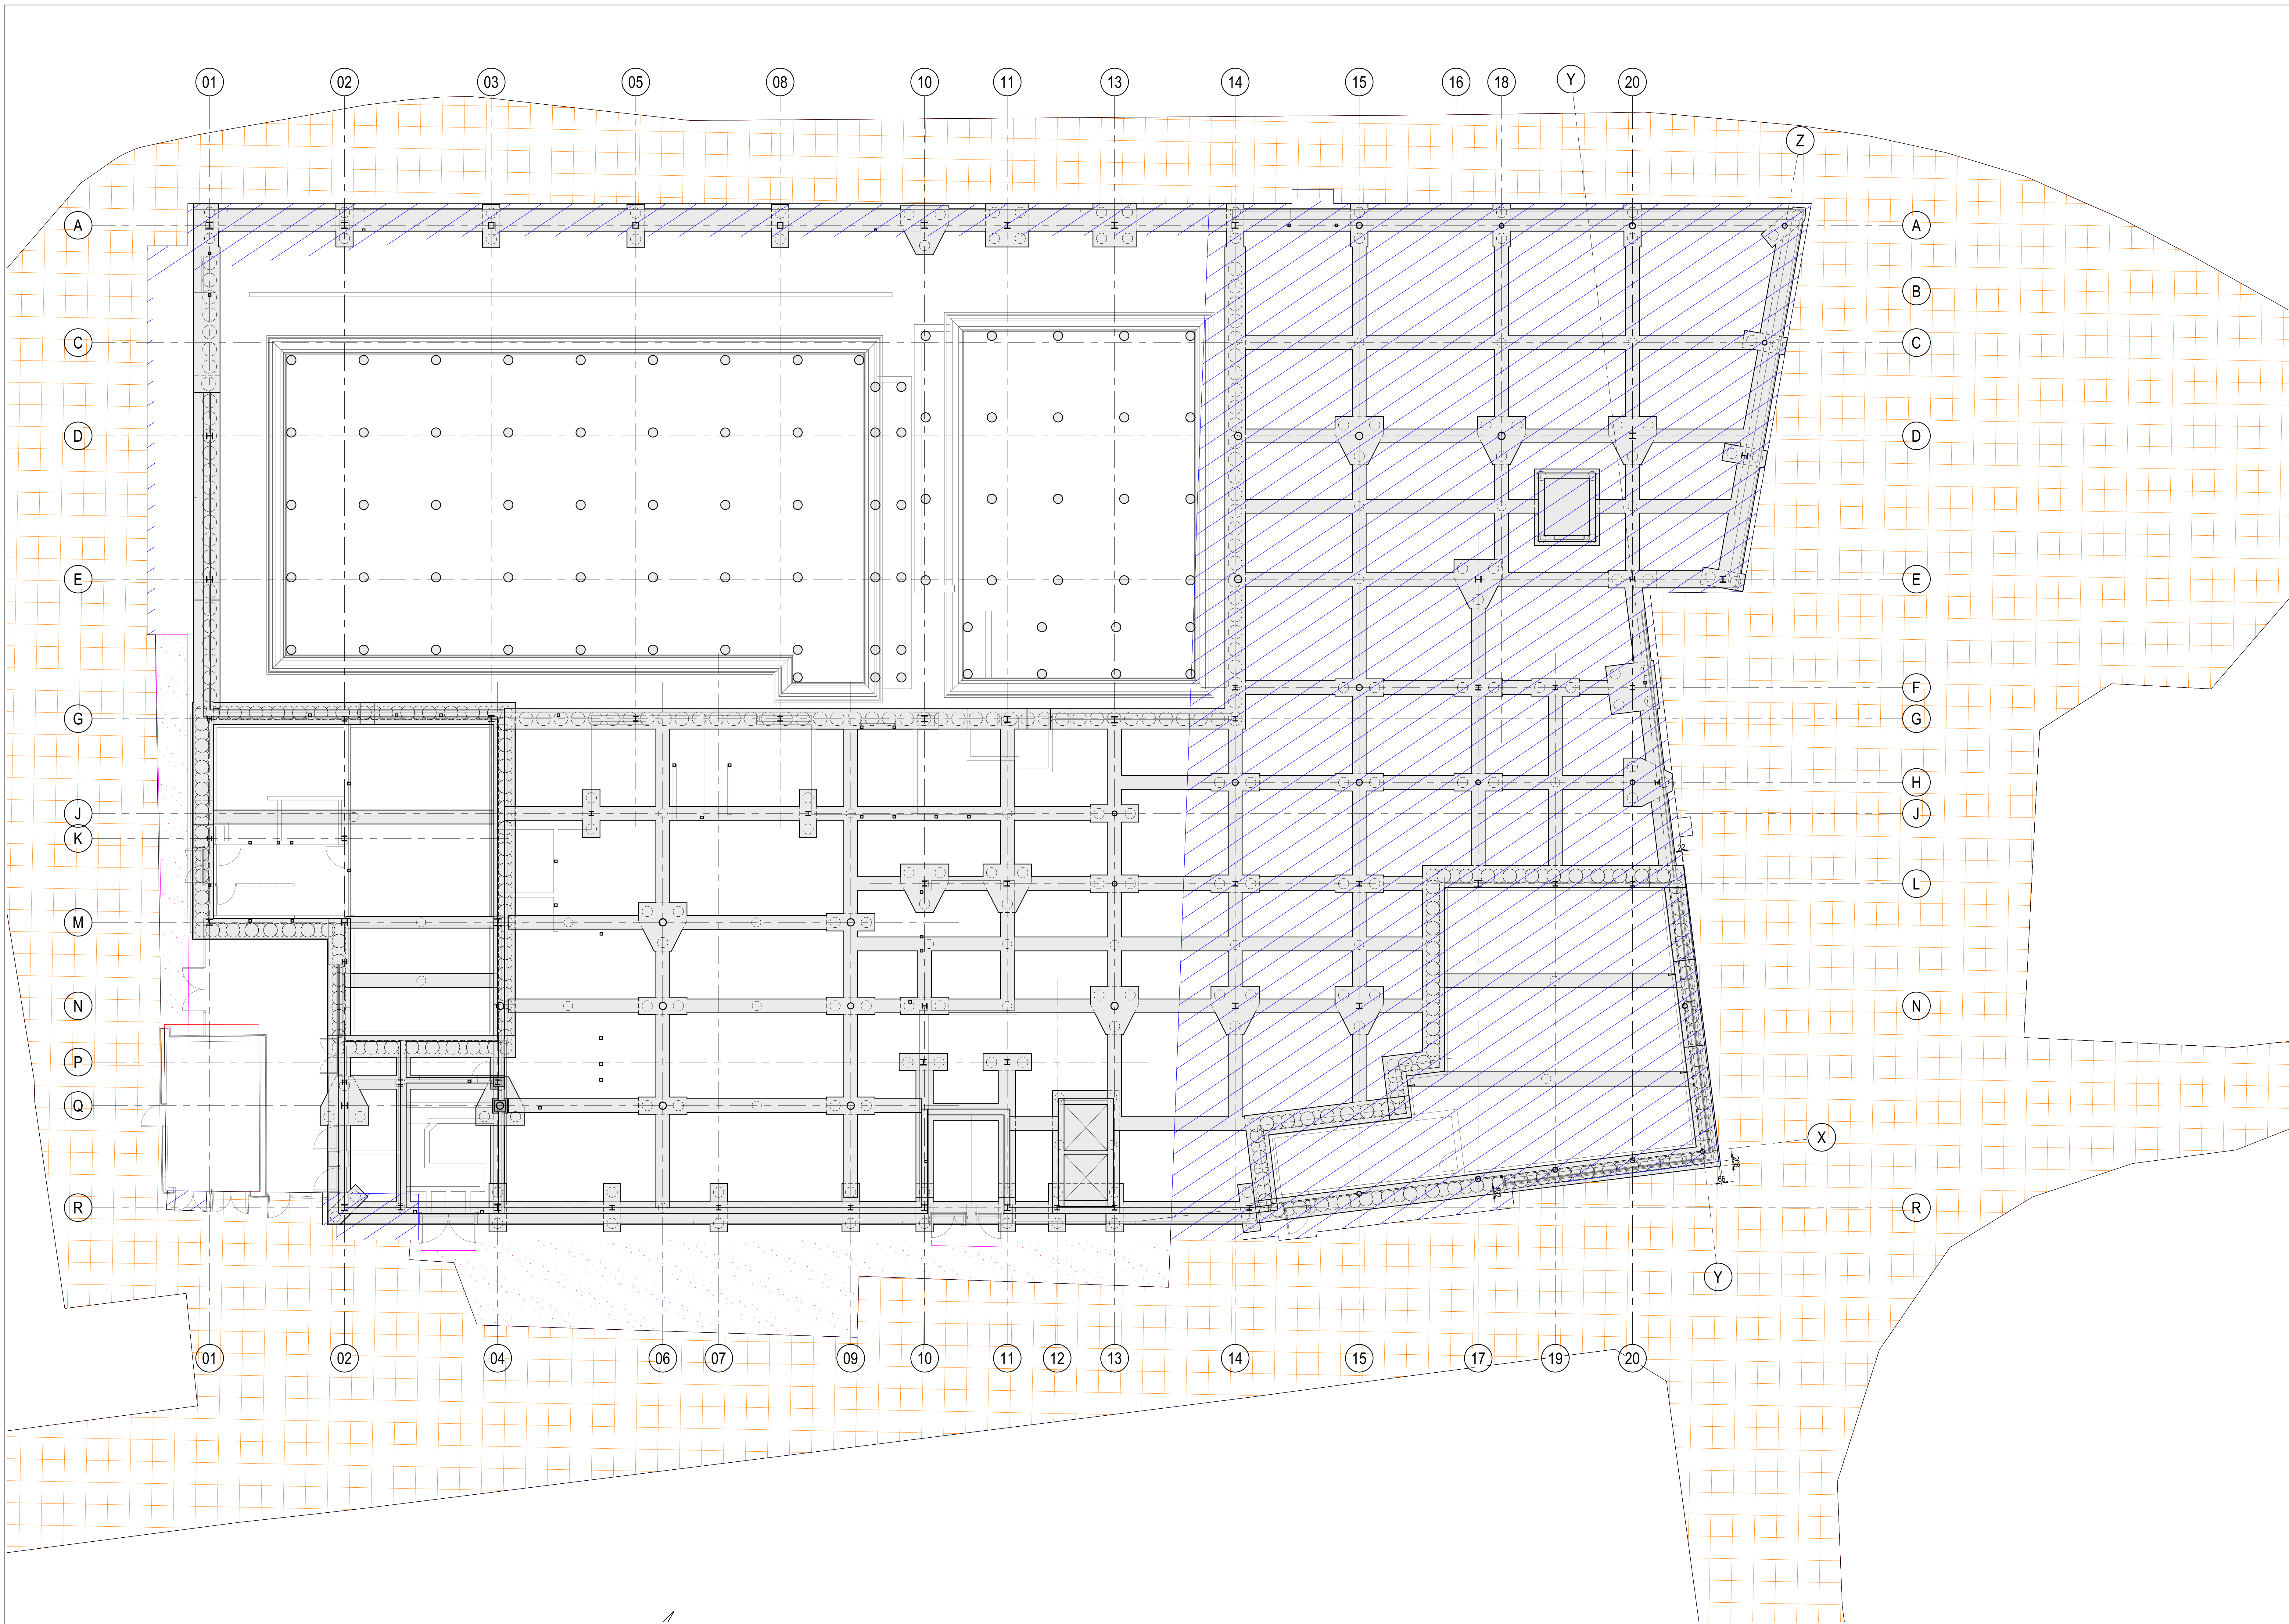

P02	20/05/2024	RIBA STAGE 4 (TECHNICAL DESIGN)						CW	PT
P01	09/04/2024	RIBA STAGE 4 (TECHNICAL DESIGN)						CW	PT
REV	DATE	DESCRIPTION						BY	APP

DRAWING STATUS									
PRELIMINARY									
CLIENT									
BURY COUNCIL									
ARCHITECT									
POZZONI									
PROJECT									
RADCLIFFE CIVIC HUB									
TITLE									
HUB STRUCTURE AND HIGHWAY STOPPING UP									
STATUS	PROJECT No.	PROJECT	ORIGIN	FUNCT.	SPECIAL	FORM	DISC.	DRAWING No.	REV.
S3	221-145	RADHUB-AJP-	V4	-	00	-	DR	-	S - 0105 P02
SCALE & A4	DESIGNED	DRAWN	CHECKED	APPROVED	DATE				
N.T.S.	F. Coupland	C. Webber	P. Tam	P. Tam	April 2024				

 **consulting engineers**
%0151 227 1462 info@ajpilot.co.uk 01 Dale Street, Liverpool, L2 2ET