





1. Front - Proposed
1 : 100

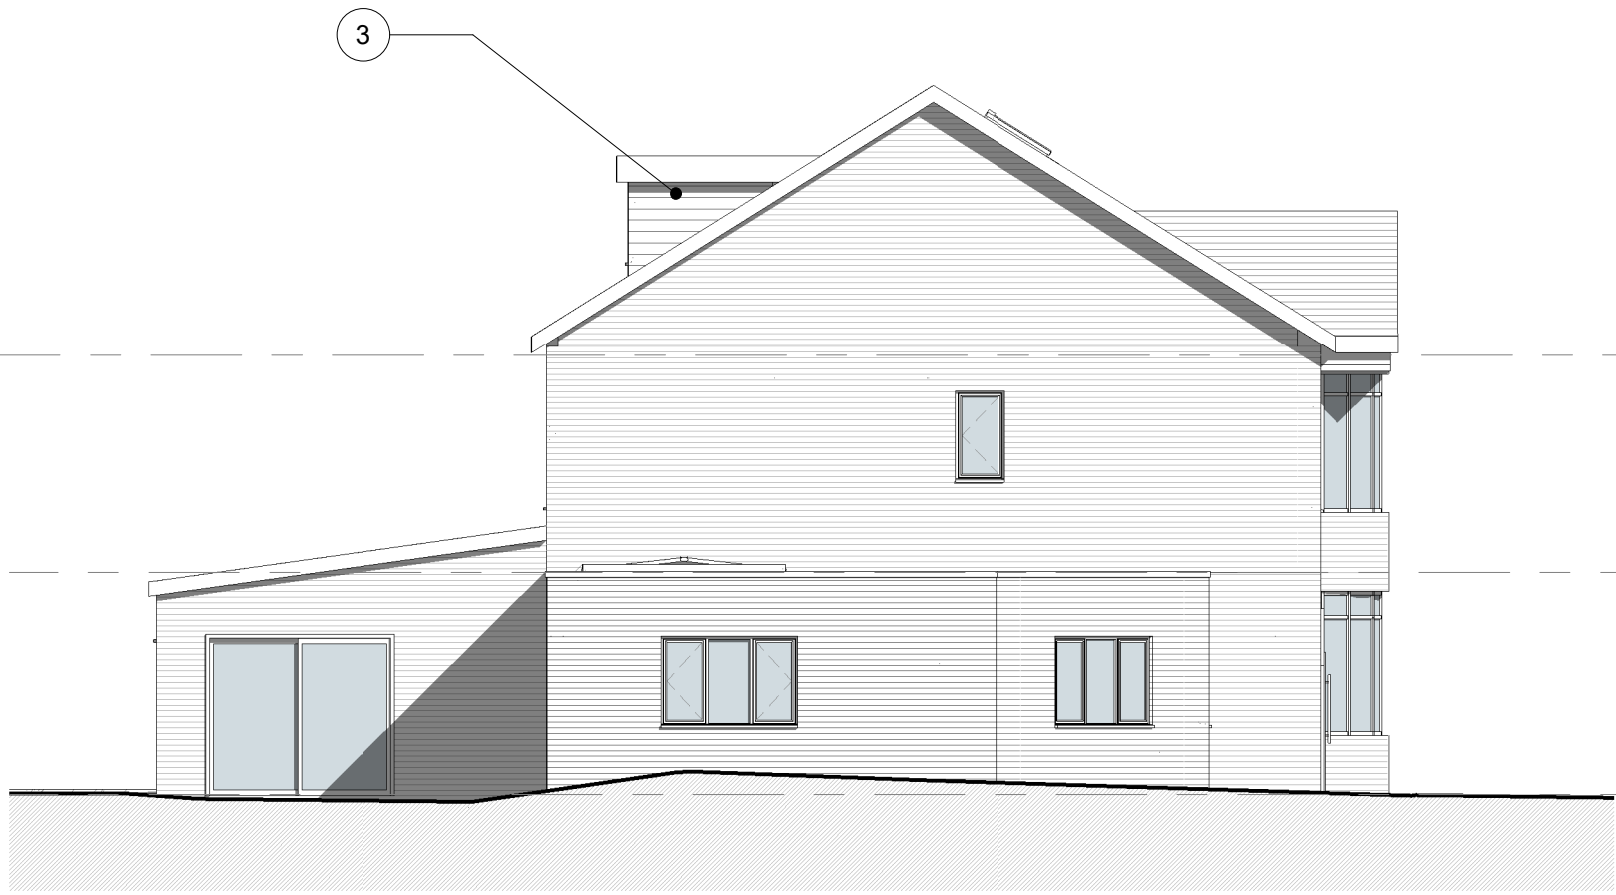



2. Left Side - Proposed
1 : 100

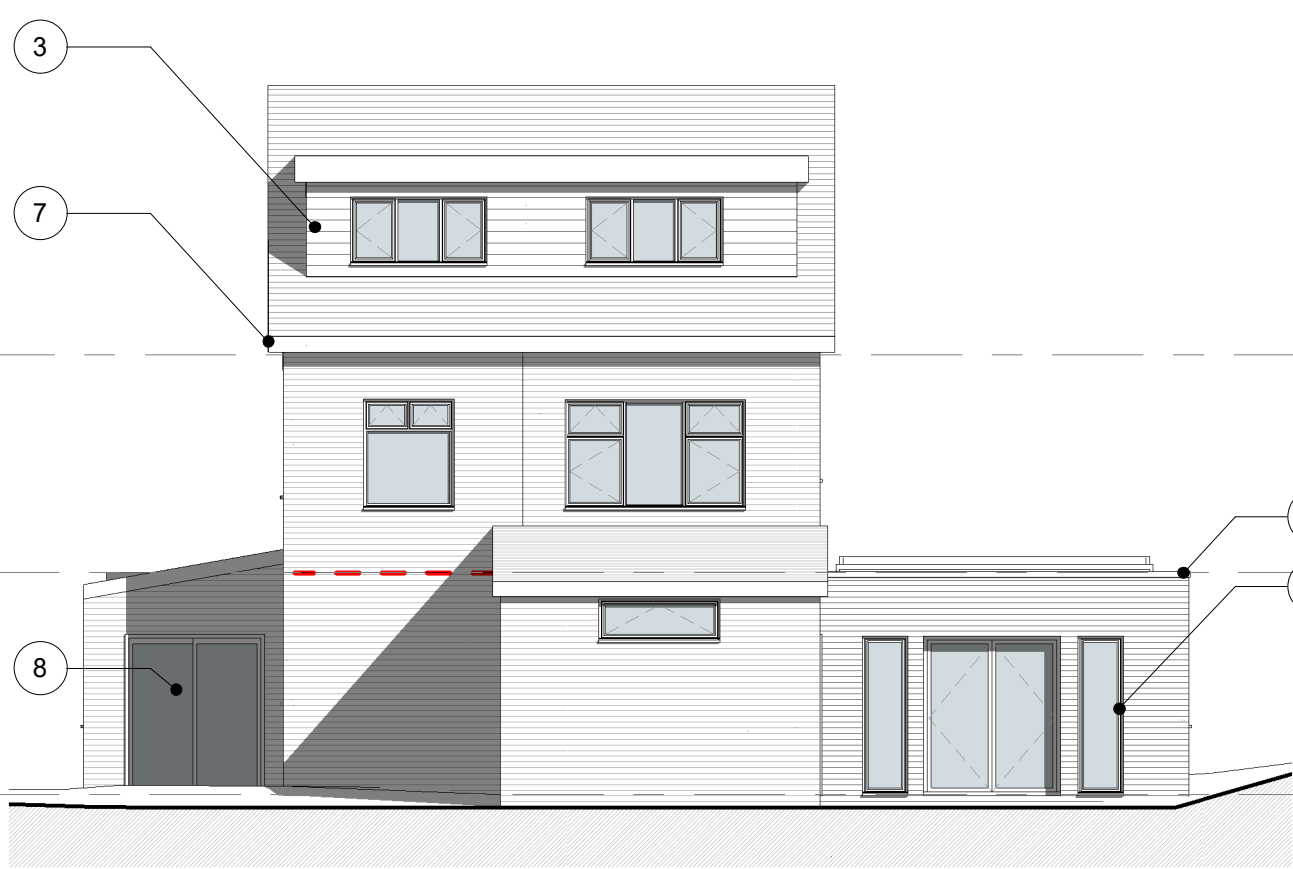


3. Rear - Proposed
1 : 100




4. Right Side - Proposed
1 : 100

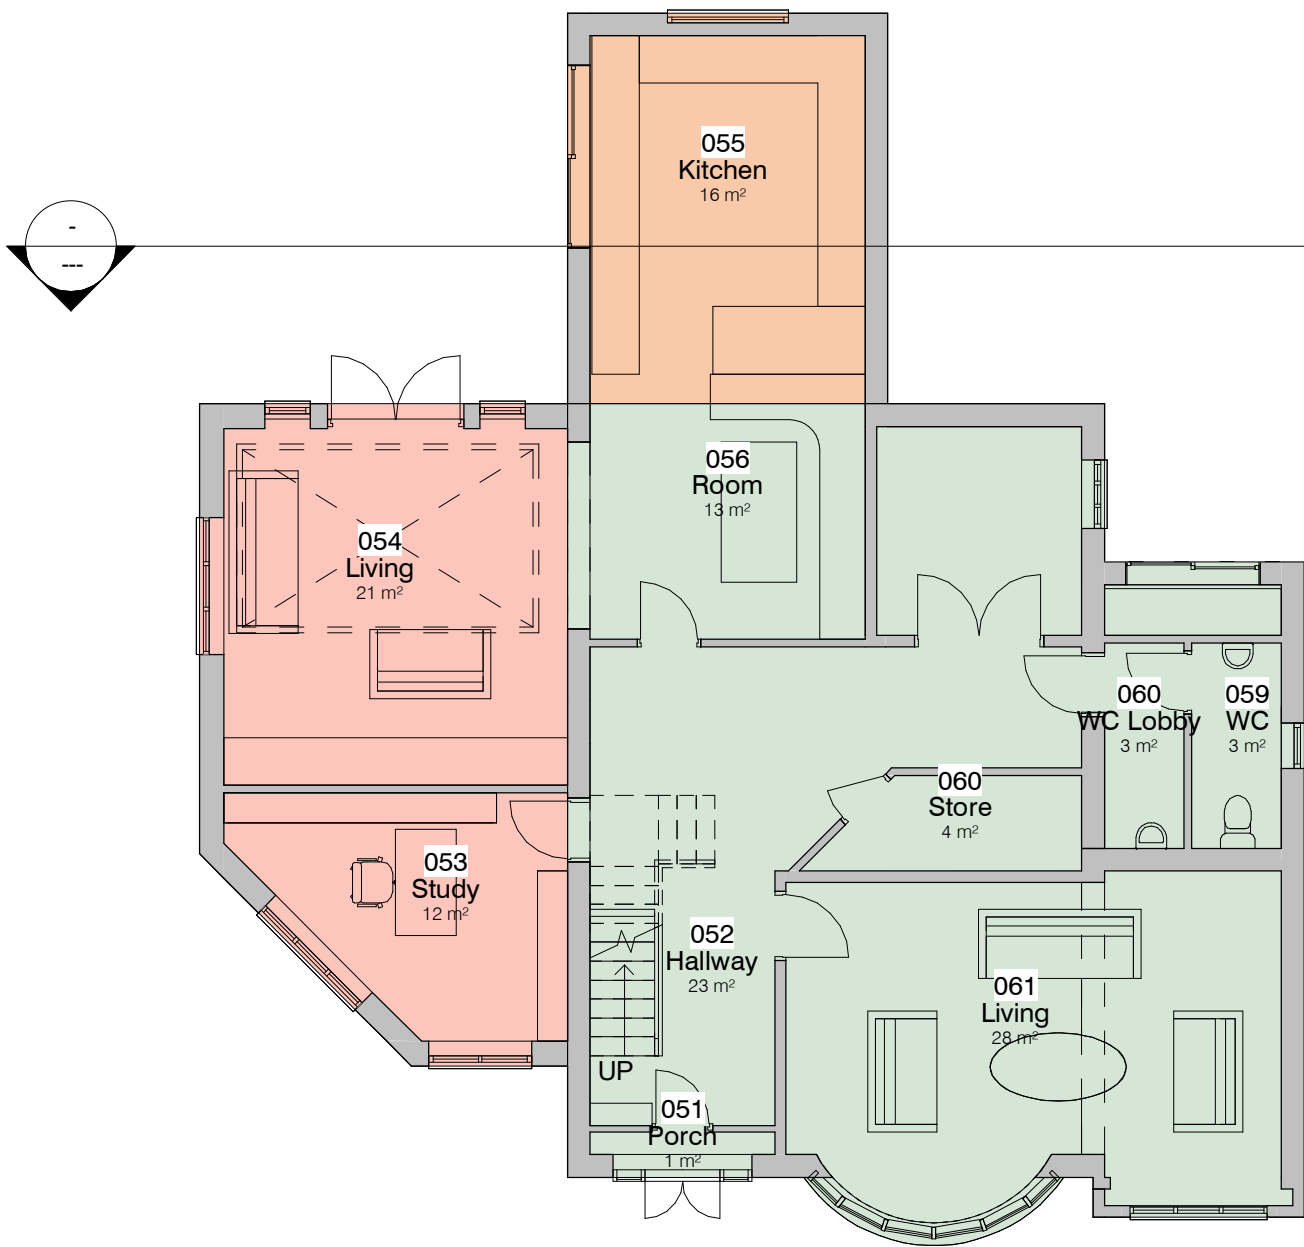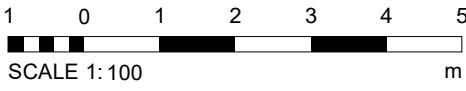

5. Level 0 - GA Proposed
1 : 100

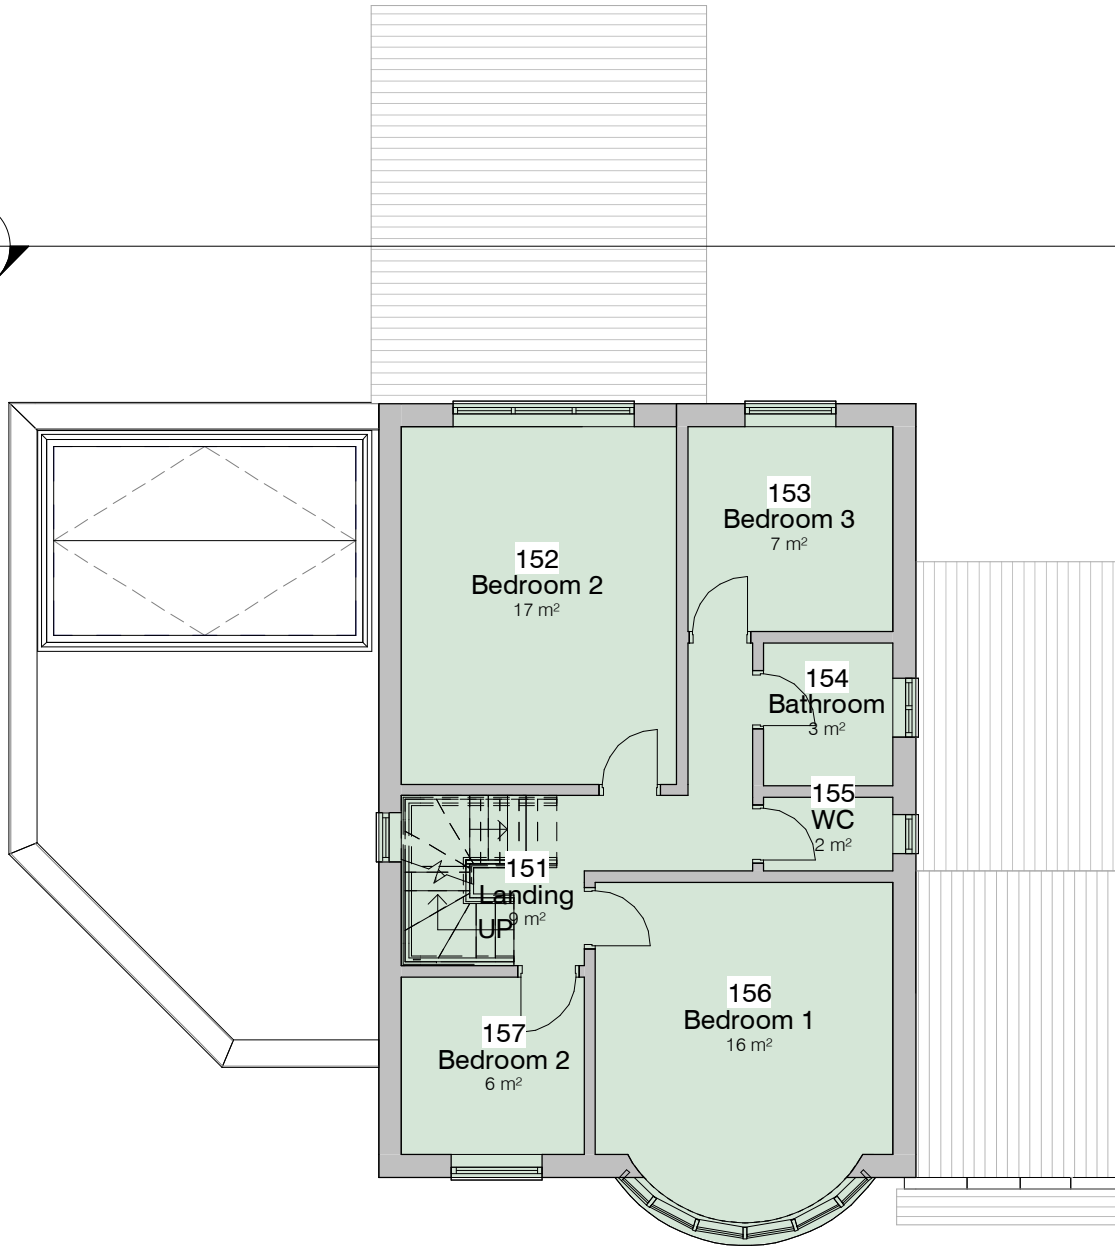

6. Level 1 - GA Proposed
1 : 100

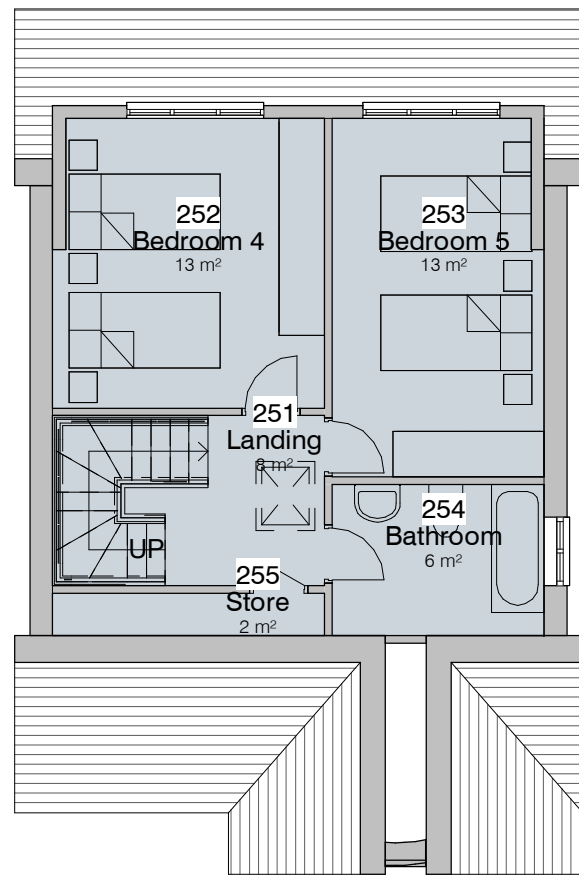


9. Level 2 - GA Proposed
1 : 100

- Original Dwellinghouse
- Previous extension already constructed
- Proposed permitted development side extension max. half width of original dwelling house
- Proposed loft extension up to additional 50m3

Note Block - Elevations - GA

- Exterior walling in clay facing brickwork.
- Roofing in slate tiles or similar.
- Dormer walling in hanging tiles to match roofing.
- Windows in uPVC. Glazing obscured where indicated.
- uPVC fascias, gutter and RWPs.
- Folding doors to match windows. Shown Open.
- Pivot Rooflight

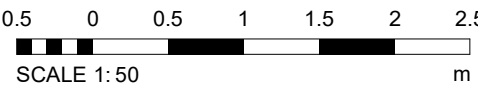

PROJECT	SCALE	DATE	BY
5 Holmfield Avenue	B A1	02 Oct 2020	SP
CLIENT	STATUS	PROJECT NO.	REV.
Mr & Mrs Rose	Planning	DA19130.5.	003.
TITLE	NOTES		
Proposed GA Plans and Elevations	DISCLAIMER: ALL RIGHTS RESERVED. THIS DRAWING MUST NOT BE REPRODUCED WITHOUT WRITTEN CONSENT. ALL OWNERSHIP AND INTELLECTUAL RIGHTS ARE RESERVED AND WILL REMAIN THE PROPERTY OF DEBTAL ARCHITECTURE. ANY COPIES MADE TO BE USED FOR ANY OTHER PROJECTS WITHOUT THE WRITTEN CONSENT OF DEBTAL ARCHITECTURE WILL BE CONSIDERED A BREACH OF THE AGREEMENT AND WILL BE PROSECUTED. ALL DIMENSIONS AND LEVELS ARE TO THE FACE UNLESS OTHERWISE SPECIFIED. ALL DIMENSIONS ARE TO THE FACE UNLESS OTHERWISE SPECIFIED.		

