

Injection

File

B Agreement Plan

heral Arrangement


bing & Finishes

ring & Lining

Hours, Chainages & Long Section

Clearance

hway Construction Details

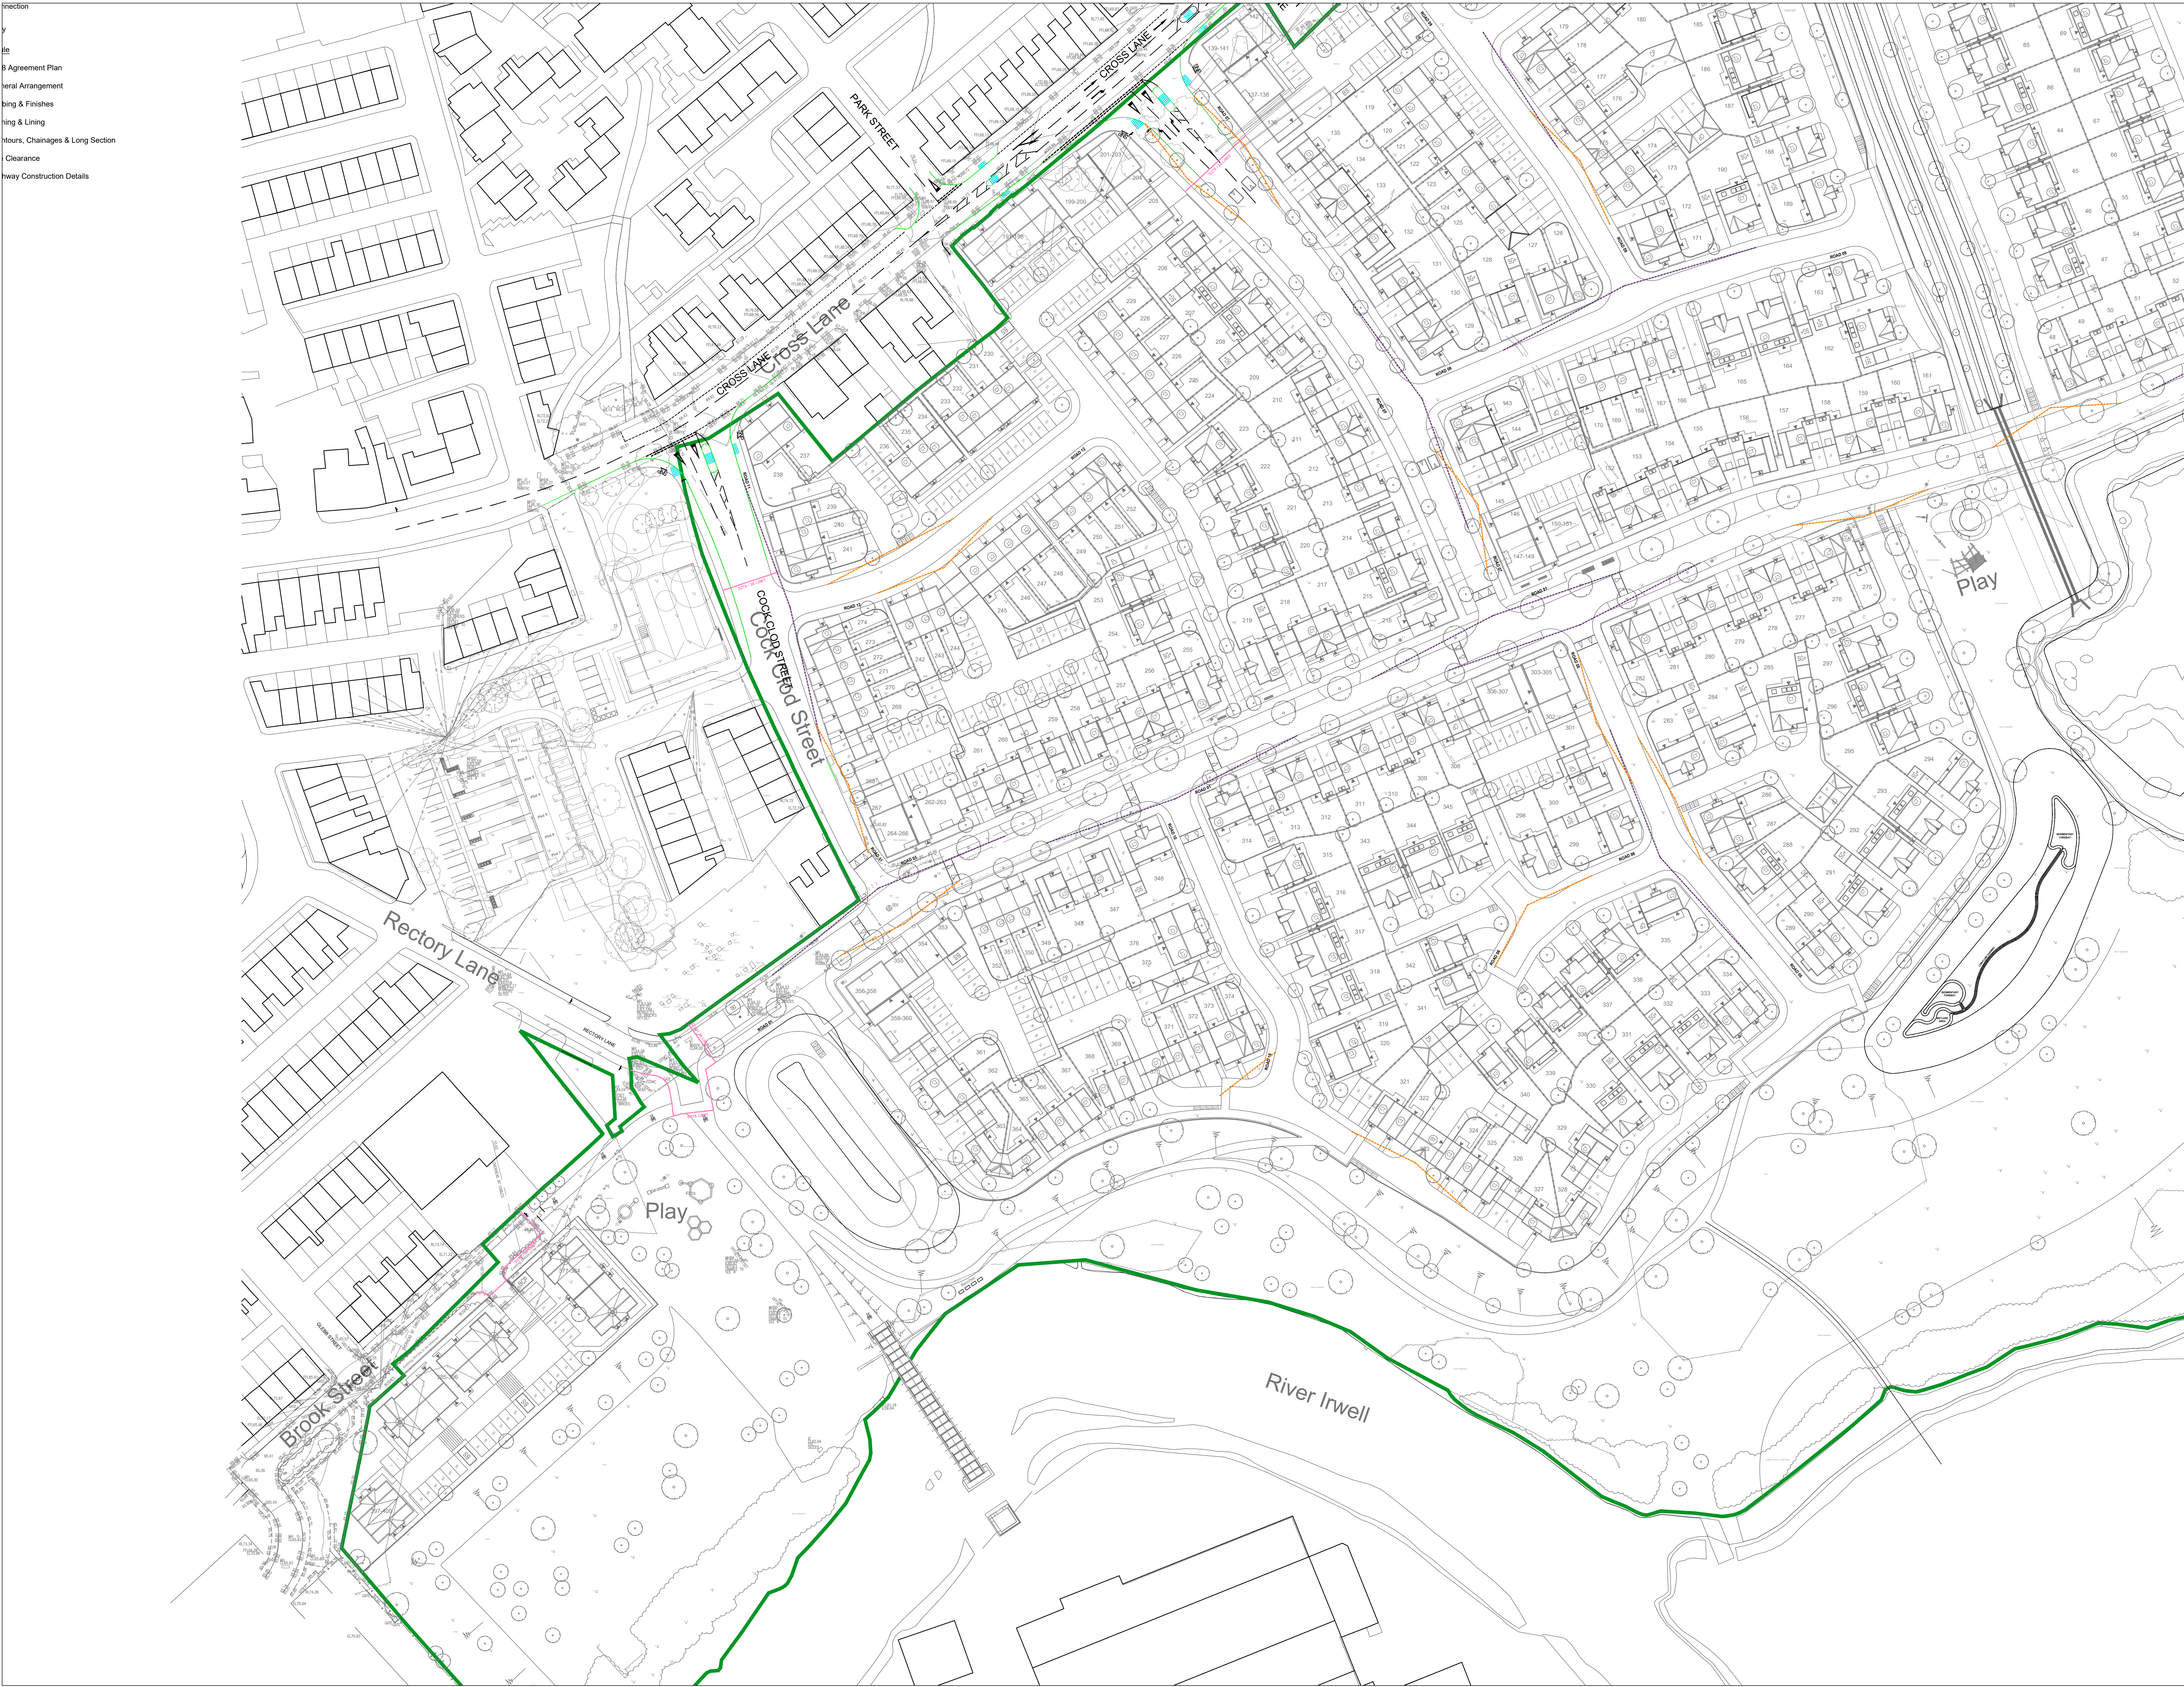

This drawing is to be used in conjunction with the relevant architectural and engineering drawings.

Levels indicated in this drawing are finished floor levels and are 150mm above adjacent finished ground levels unless otherwise stated.

Levels of the existing and all the points of level with proposed site road level to be checked prior to commencement of work.

Any discrepancies between the details shown and actual on site conditions to be reported immediately to the engineer prior to commencement of work.

This drawing is to be used in conjunction with the relevant architectural, details, all utility and earth.

Building and site details will only be shown from the site at construction points and the responsibility for the design and construction of the site is the responsibility of the client. The design and construction of the site is the responsibility of the client. The design and construction of the site is the responsibility of the client.

Where existing trees are shown to be retained they should be subject to a full Arboricultural report for safety. All trees are to be planted as to ensure they are a minimum of 1.8 metres from buildings and 1.8 metres from drainage and services, where applicable. A boundary is shown to be constructed to accommodate the proposed tree planting, where applicable.

Visibility Spays Legend:

- Junction Visibility Spay (25mph)
- Parking Court Visibility Spay (15mph)
- Site Boundary

Updated Visibility Spays to suit the new layout received 17/10/2024. 23/10/2024 SL

First Issue 13/07/2024 JP

Rev. Description Date By

Drawing Status

PLANNING

Please note while these drawings may be used for tender purposes, drawings are subject to the Bury Highways approval as part of ongoing consultation and design checks. Amendments may therefore be requested.

Client

MORRIS

Project

Papermills, Bury, Lancashire

Title

Visibility Spays Layout Plan - Sheet 2 of 2

BANNERS GATE

CIVIL, STRUCTURAL & ARCHITECTURAL DESIGN SERVICES

10/11 Birmingham Street, Huddersfield, West Yorkshire HD5 3HN

Tel: 01484 484 184 Fax: 01484 484 185

E-mail: info@bannersgate.com

Scale 1:500 @ A0

Date July 2024

22166 / dwgs / civils / current

22166 / PL115 (ii) - A