



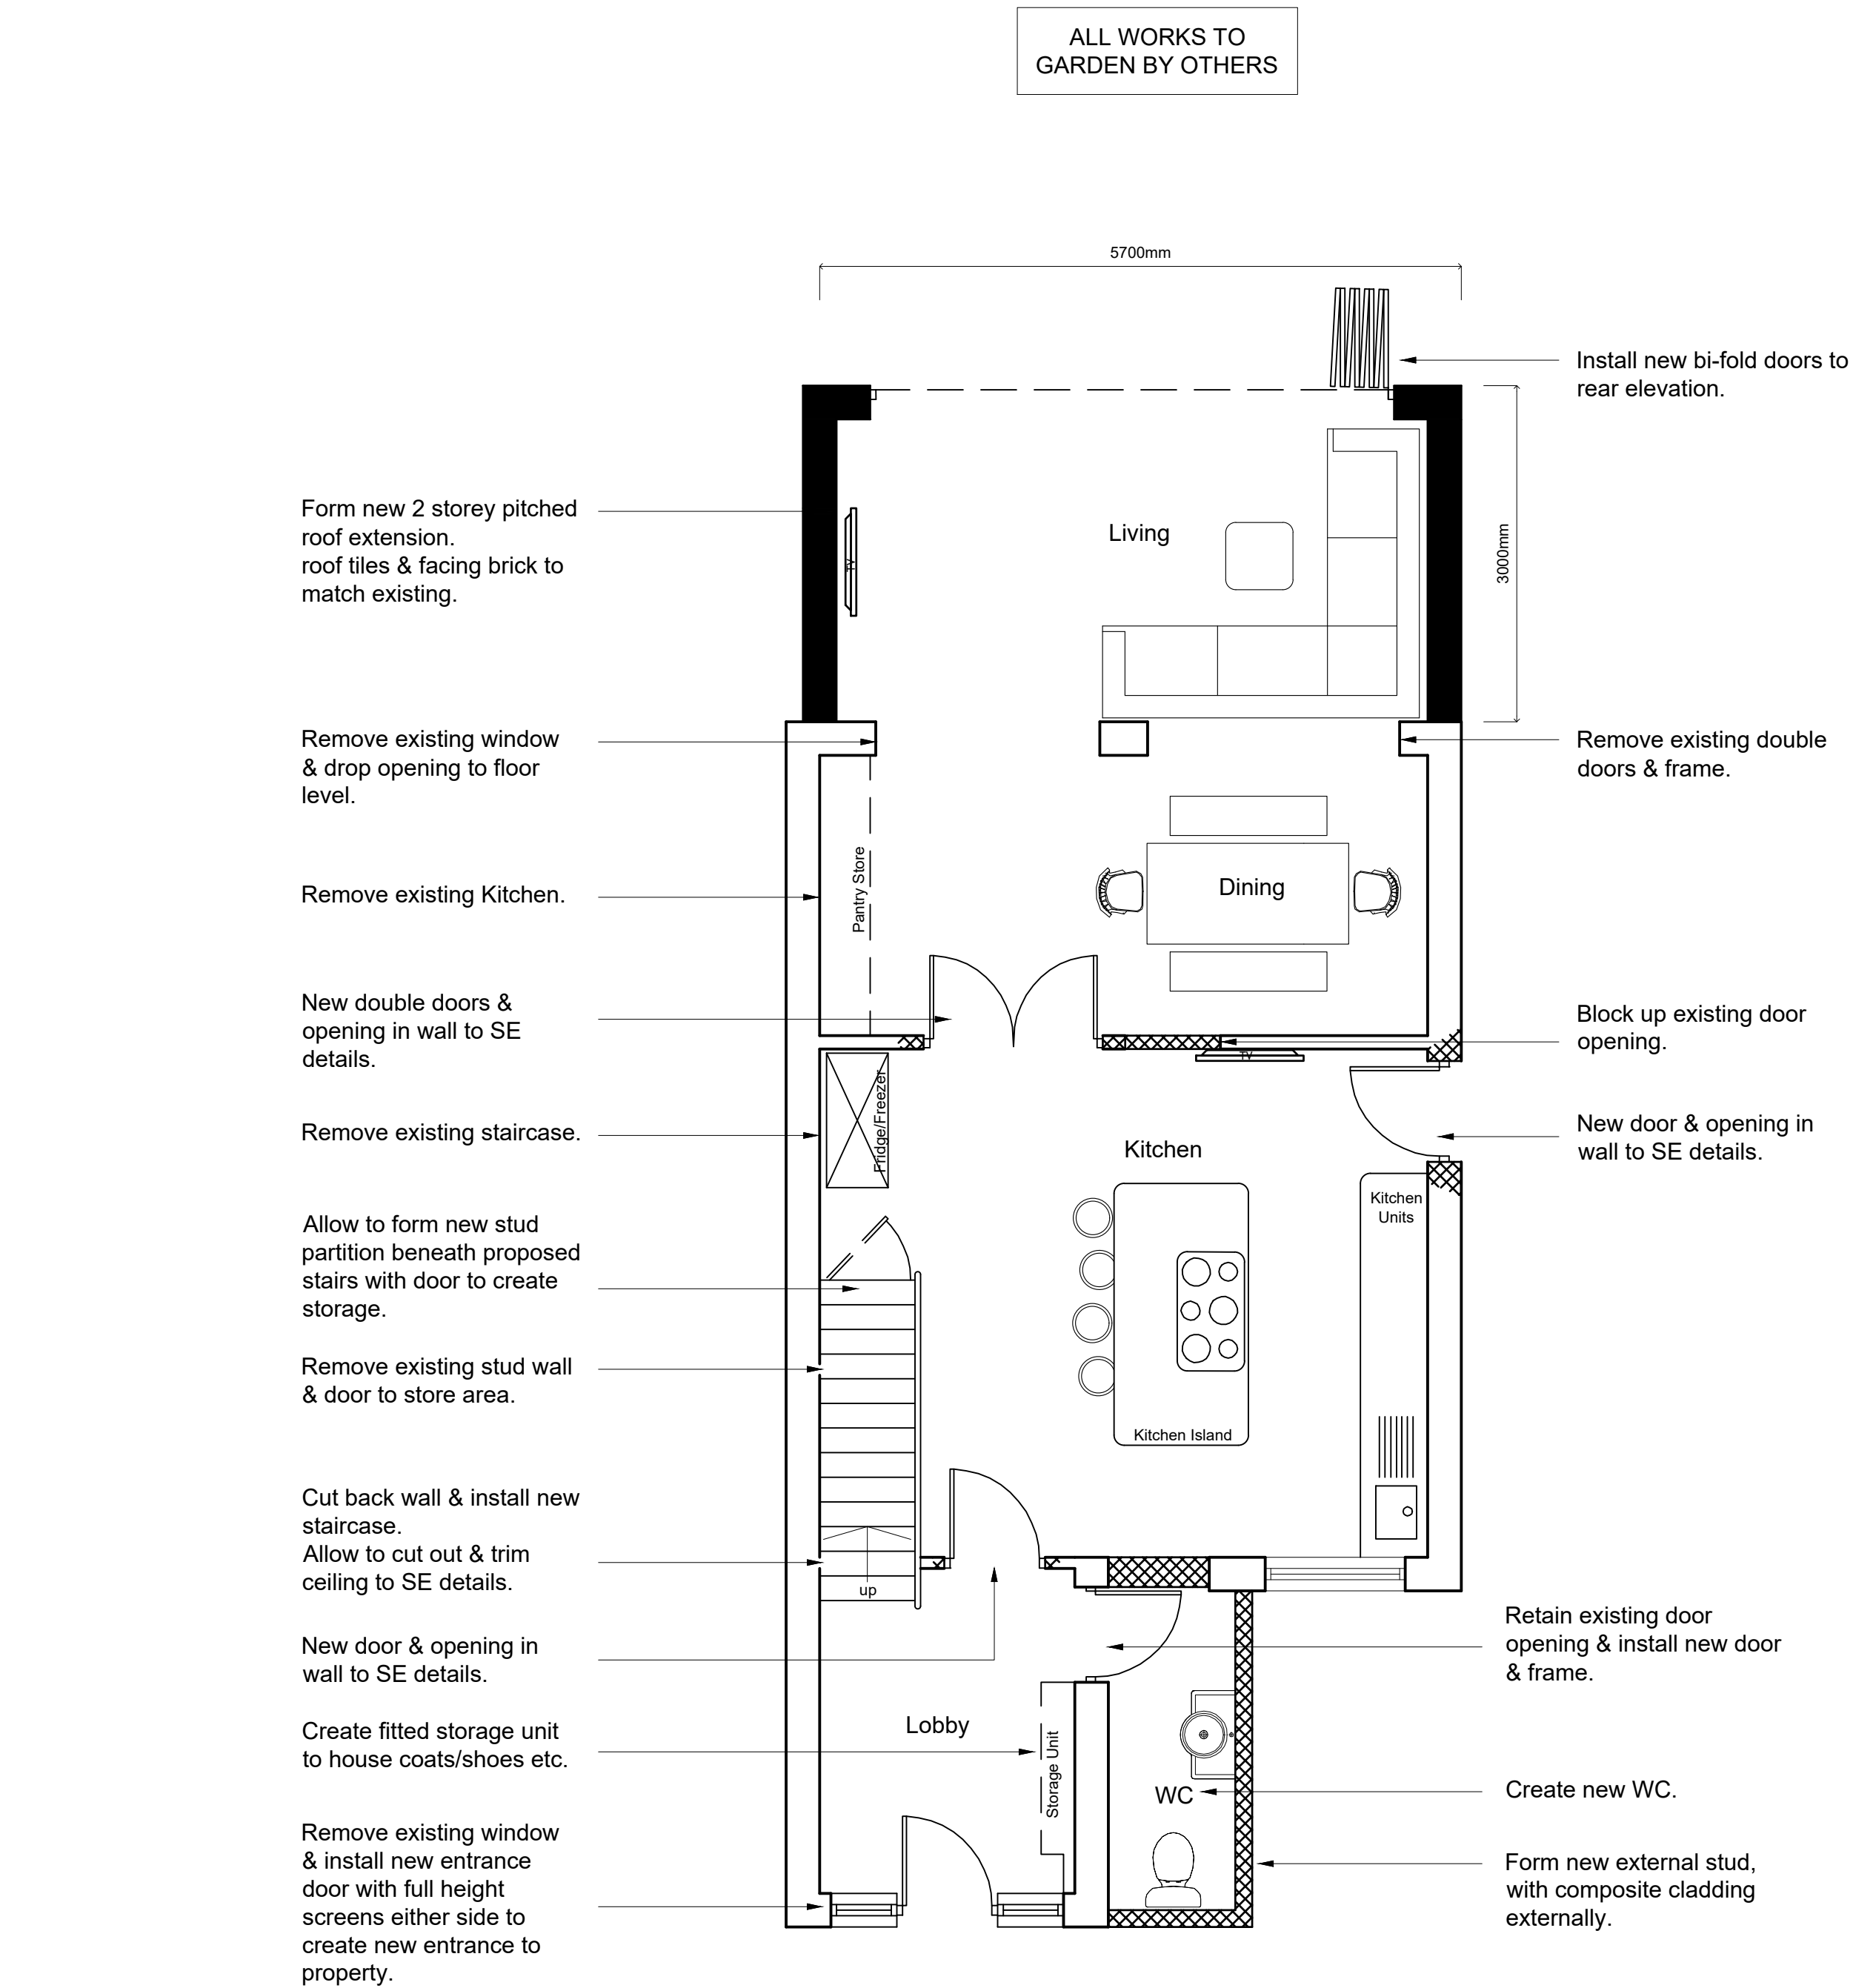

Proposed Ground Floor Plan

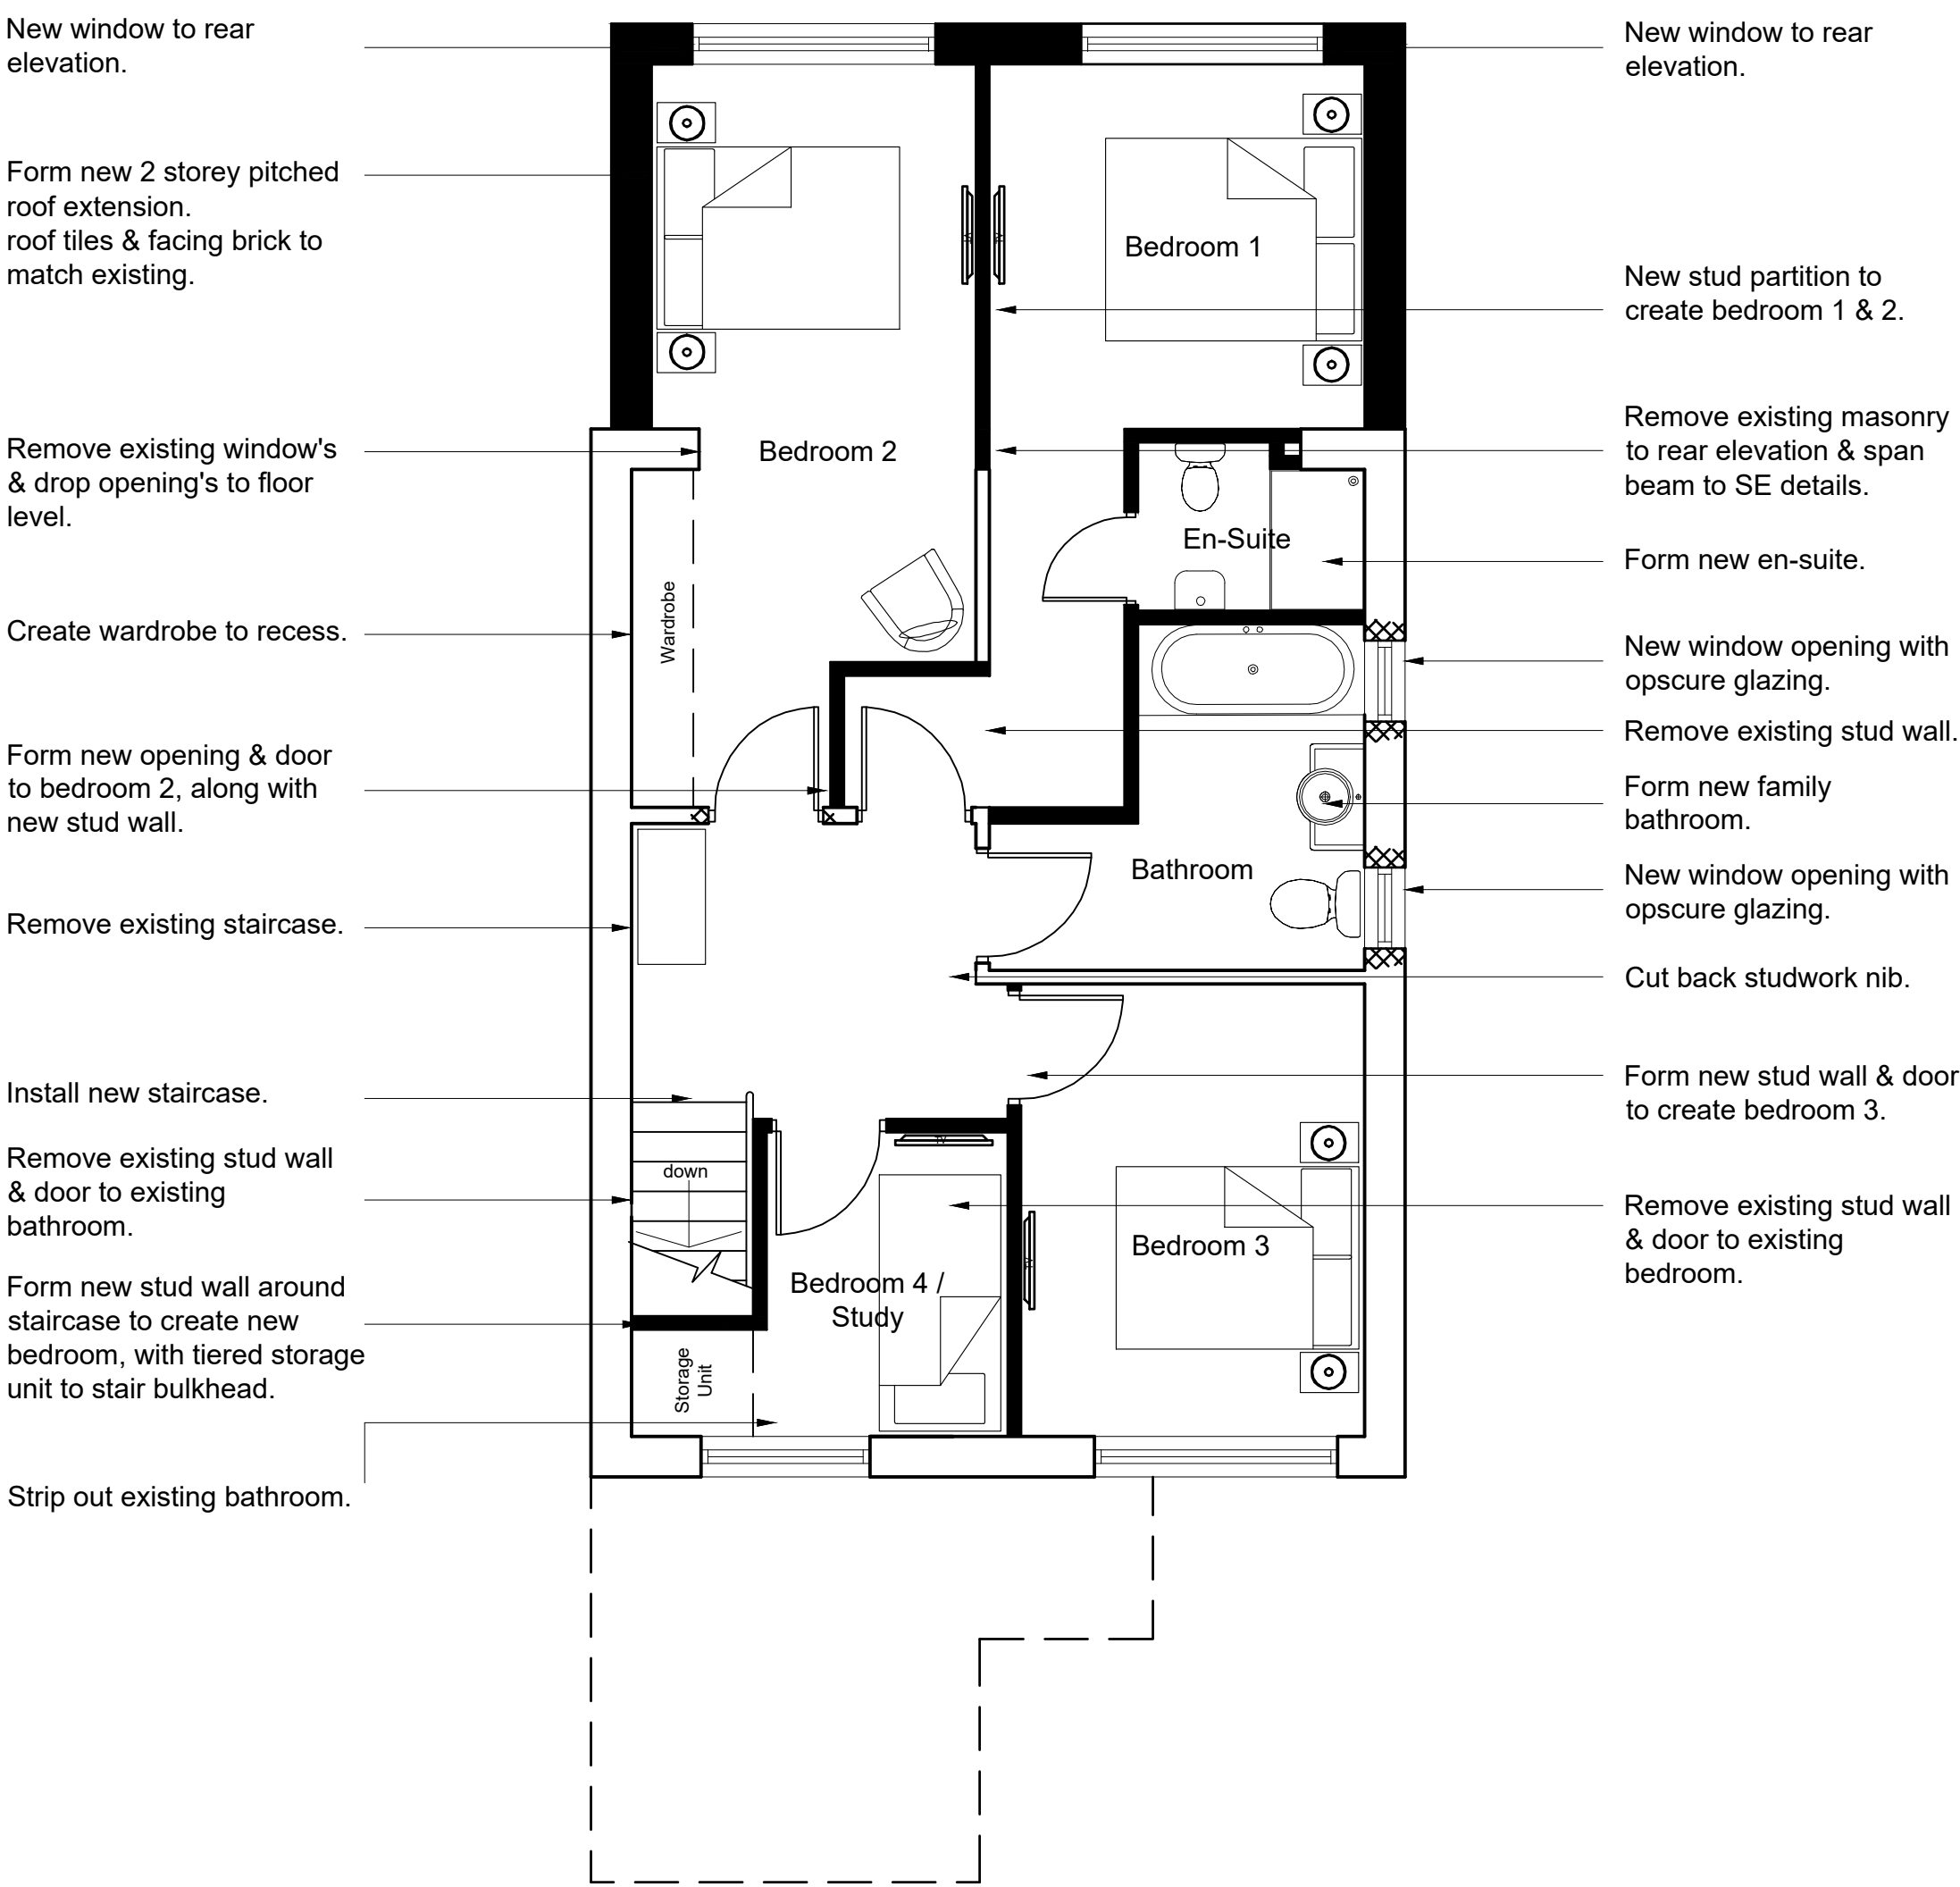

Proposed First Floor Plan
OPTION 1 - En-Suite