


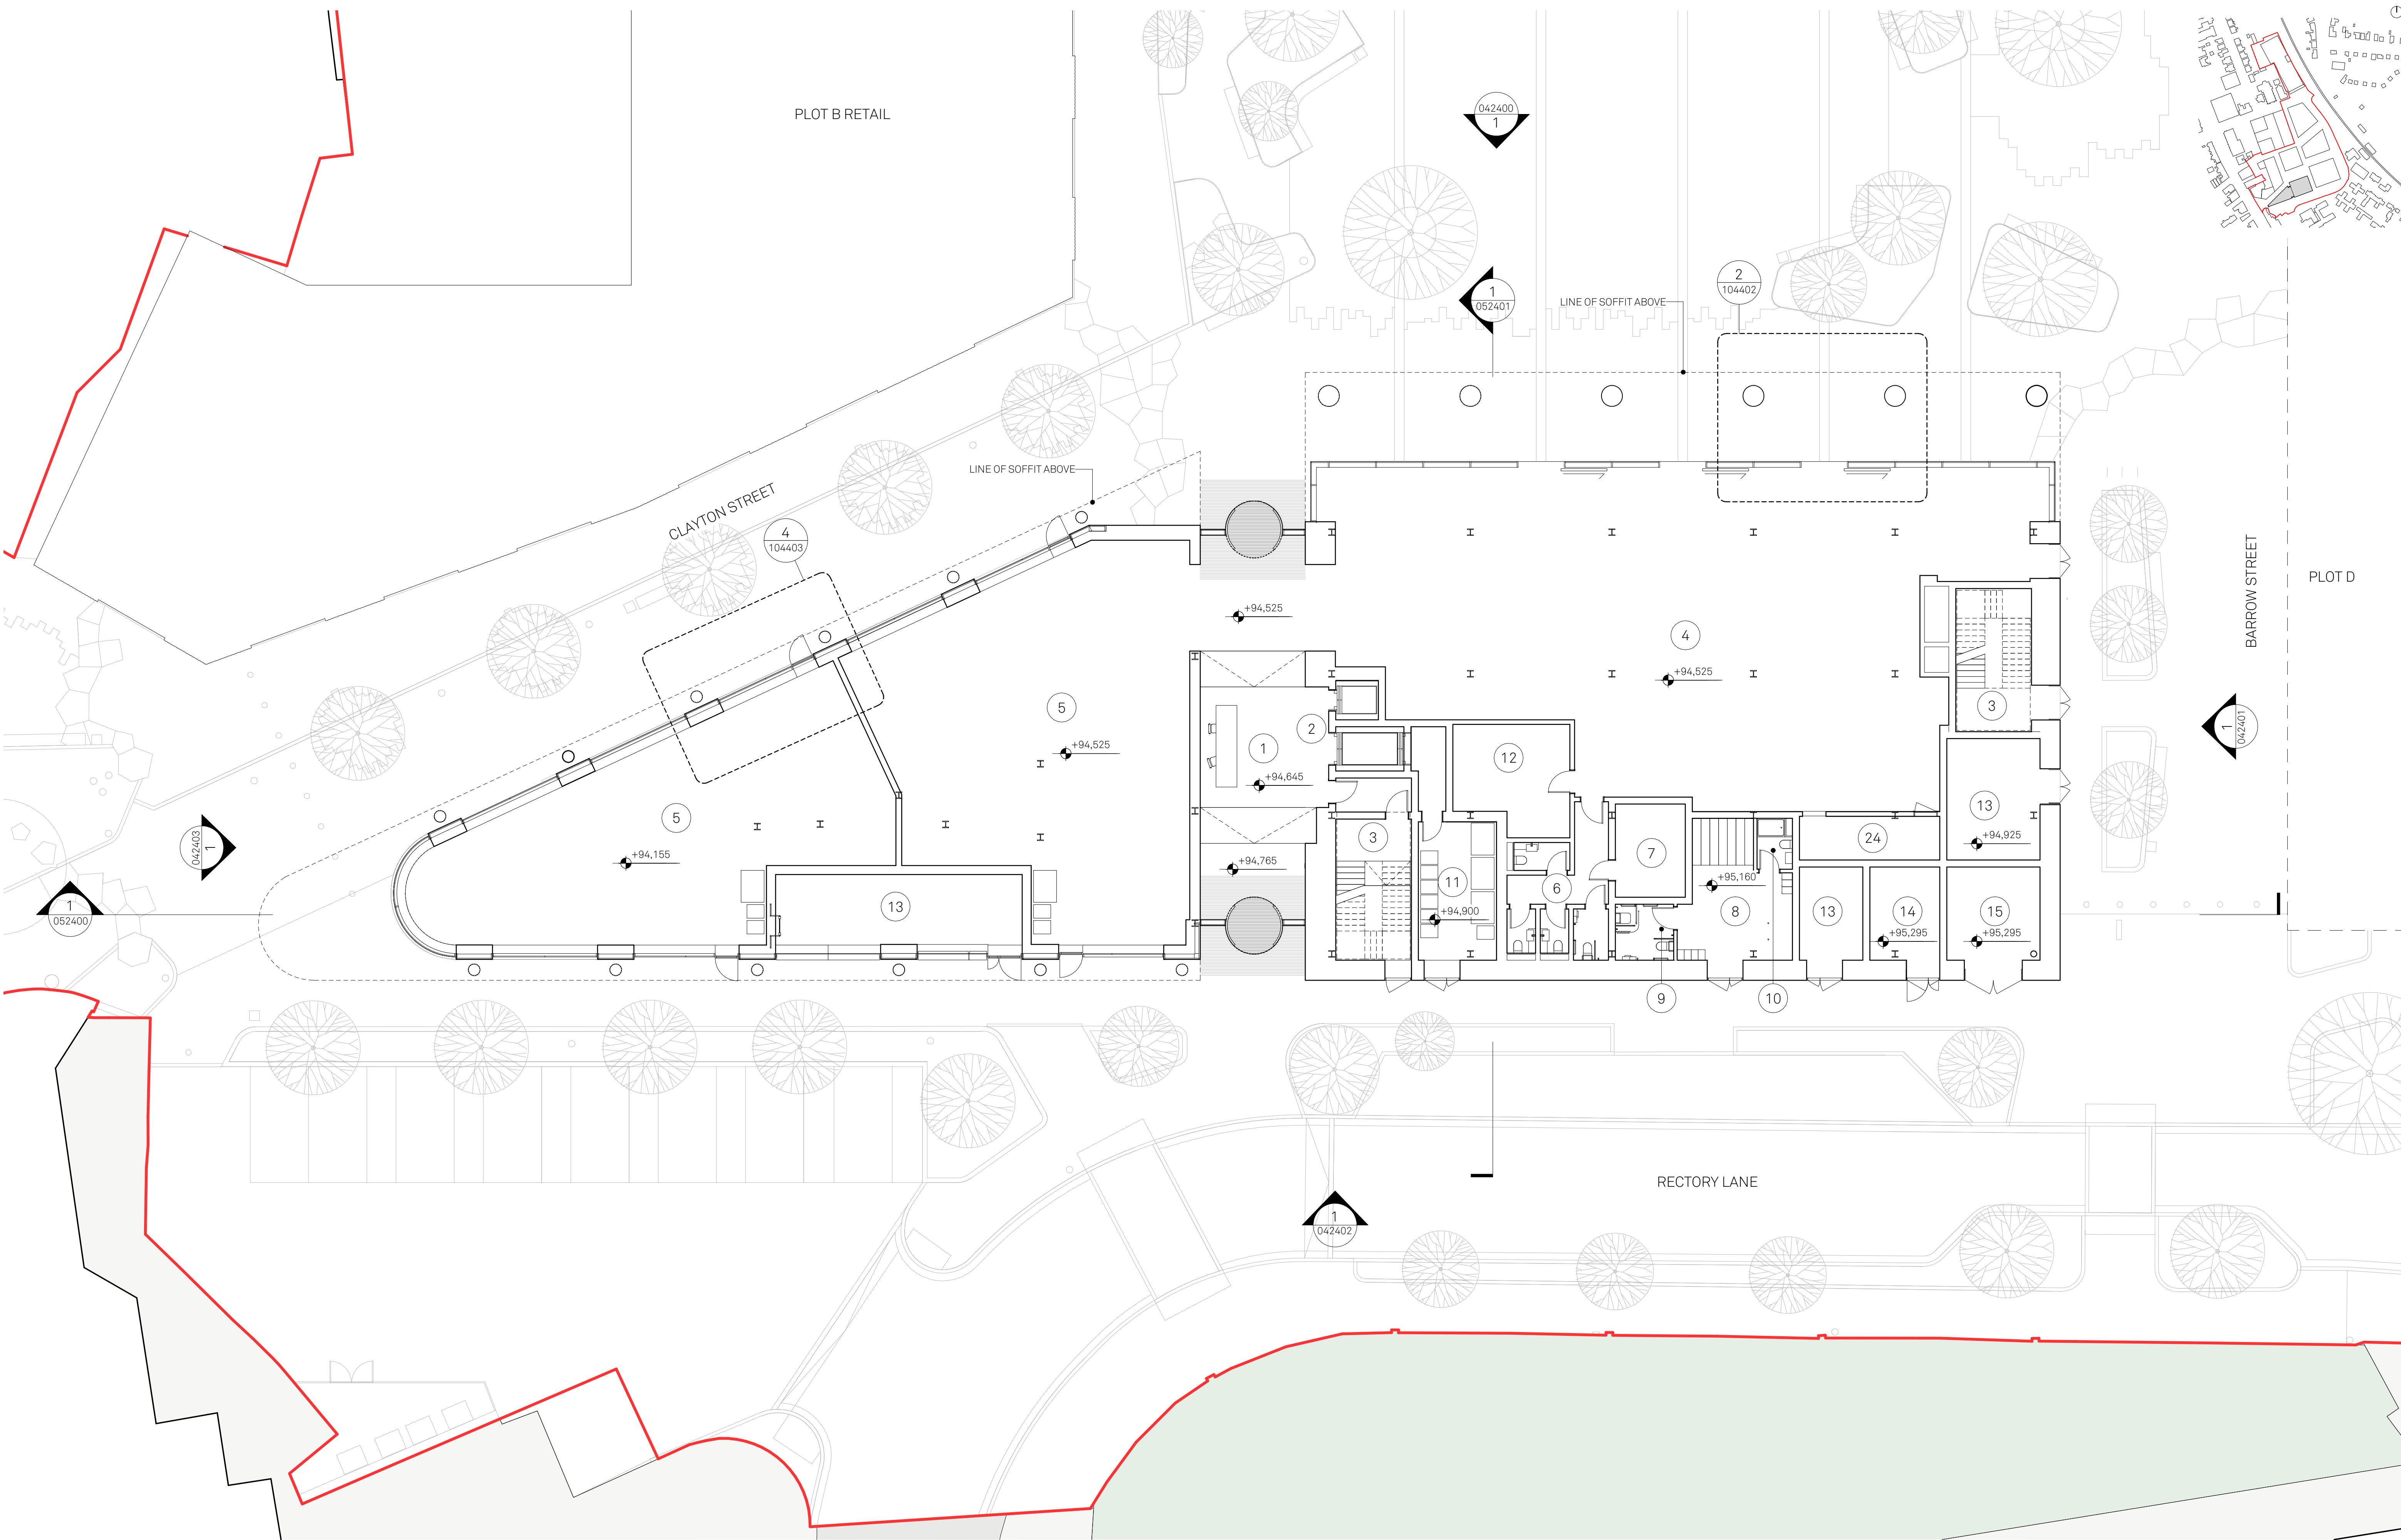

Notes:

- SITE BOUNDARY

1

HUB ENTRANCE

2

LIFTS

3

STAIR CORE

4

LIBRARY/
COMMUNITY HUB
RETAIL

5

WC'S & ACC WC

7

CHANGING PLACES

8

BIKE STORE

9

ACC. SHOWER

10

SHOWER ROOM

11

BIN STORE

12

KITCHEN/ STAFF ROOM

13

PLANT ROOM

14

LV SWITCH ROOM

15

SUB STATION

16

OPEN PLAN OFFICE/
HEALTHCARE

17

WILD FLOWER
MEADOW ROOF

18

SEDUM BLANKET ROOF

19

PLANT ENCLOSURE

20

SINGLE PLY MEMBRANE
ROOF & BALLAST

21

ROOF ACCESS HATCH

22

PLANT ENCLOSURE

23

CIRCULAR ROOF LIGHT

24

STORE

25

INDICATIVE AREA FOR
PV PANELS

Project:
Prestwich Village
Community Hub

Drawn:
RA

Rev:
P00

Checked:
JC

Details:
06/12/2023

Title:
Ground floor
GA plan

Status:
S2 Information

Drawing No:
207-JMA-A-00-DR-A-022400

Scale:
1:125 @ A1

Planning

Jon Matthews Architects

Union, 2-10 Albert Square, Manchester, M2 6LW

0161 974 3690

Copyright of this drawing is vested in Jon Matthews Architects and it must not be copied or reproduced without written consent. Figured dimensions only are to be taken from this drawing. Do not scale from this drawing. For full company disclosure please visit www.jonmatthewsarchitects.com