


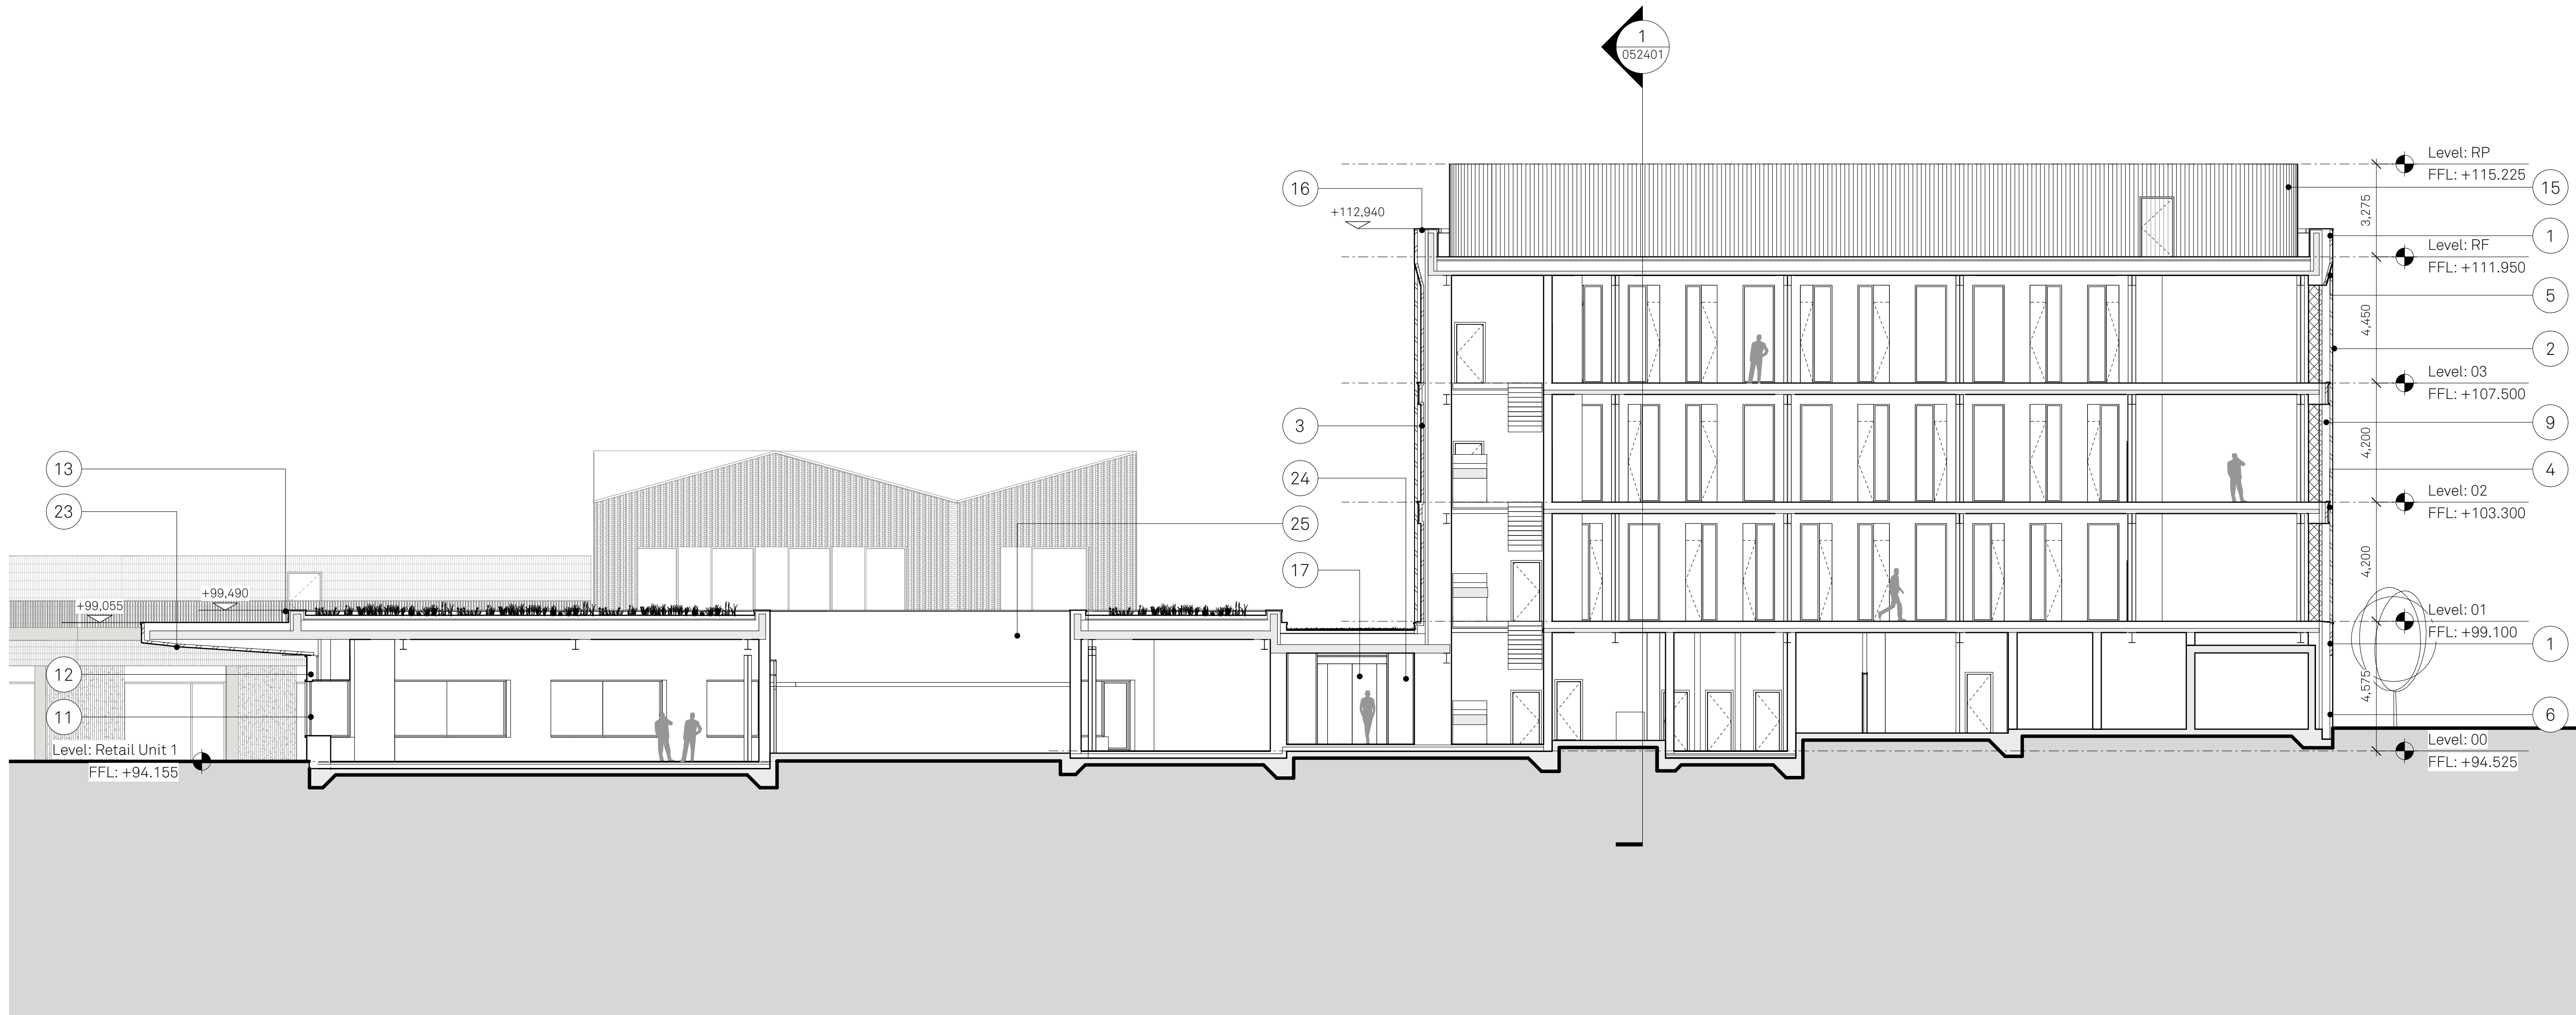

Notes:

- | | | | | | | | | | |
|----------------------------|--|---|---|---|--|---|-------------------------------|---|-----------------------|
| 1 Soldier stack red brick | 4 Dogtooth stretched red brick | 7 Pigmented precast concrete columns. | 10 PPC perforated panels. Prestwich spacific pattern | 13 Recessed solid decorative metal panels | 16 PPC metal flashing RAL to match windows | 19 Solid GRC cassette BOH personnel doors | 22 Brick cills to first floor | 25 Plant Room - Open to air via roof | B Plot B - Retail Hub |
| 2 English bond red brick | 5 Staggered header corbelling red brick | 8 PPC metal/ timber composite windows | 11 PPC metal Shop Front Glazing System | 14 PPC metal upstand to flat roof pavillion | 17 Glazed circular sliding doors | 20 Sub-station doors | 23 Soldier Stack Brick Soffit | 26 PPC metal louvers in Curtain Wall system | C Plot C Market Hall |
| 3 Header stacked red brick | 6 Glassfibre reinforced concrete (GRC) cassette. | 9 PPC metal/ timber composite curtain walling | 12 PPC metal perforated panel for vents at high level | 15 Plant Screen - Terracota fins on carrier system. | 18 Louvered PPC metal BOH doors | 21 Recessed concrete signage panels | 24 Glazed Curtain Walling | 26 Glass infront of metal spandrel panel | |

Project:
Prestwich Village
Community Hub

Drawn: RA
Checked: JC

Rev: P00
Details: 06/12/2023

Title:
Section A

Status:
S2 Information

Planning

Scale:
1:125 @ A1

Drawing No:
207-JMA-A-XX-DR-A-052400

Jon Matthews Architects

Union, 2-10 Albert Square, Manchester, M2 6LW 0161 974 3690
Copyright of this drawing is vested in Jon Matthews Architects and it must not be copied or reproduced without written consent. Figured dimensions only are to be taken from this drawing. Do not scale from this drawing. For full company disclosure please visit www.jonmatthewsarchitects.com