




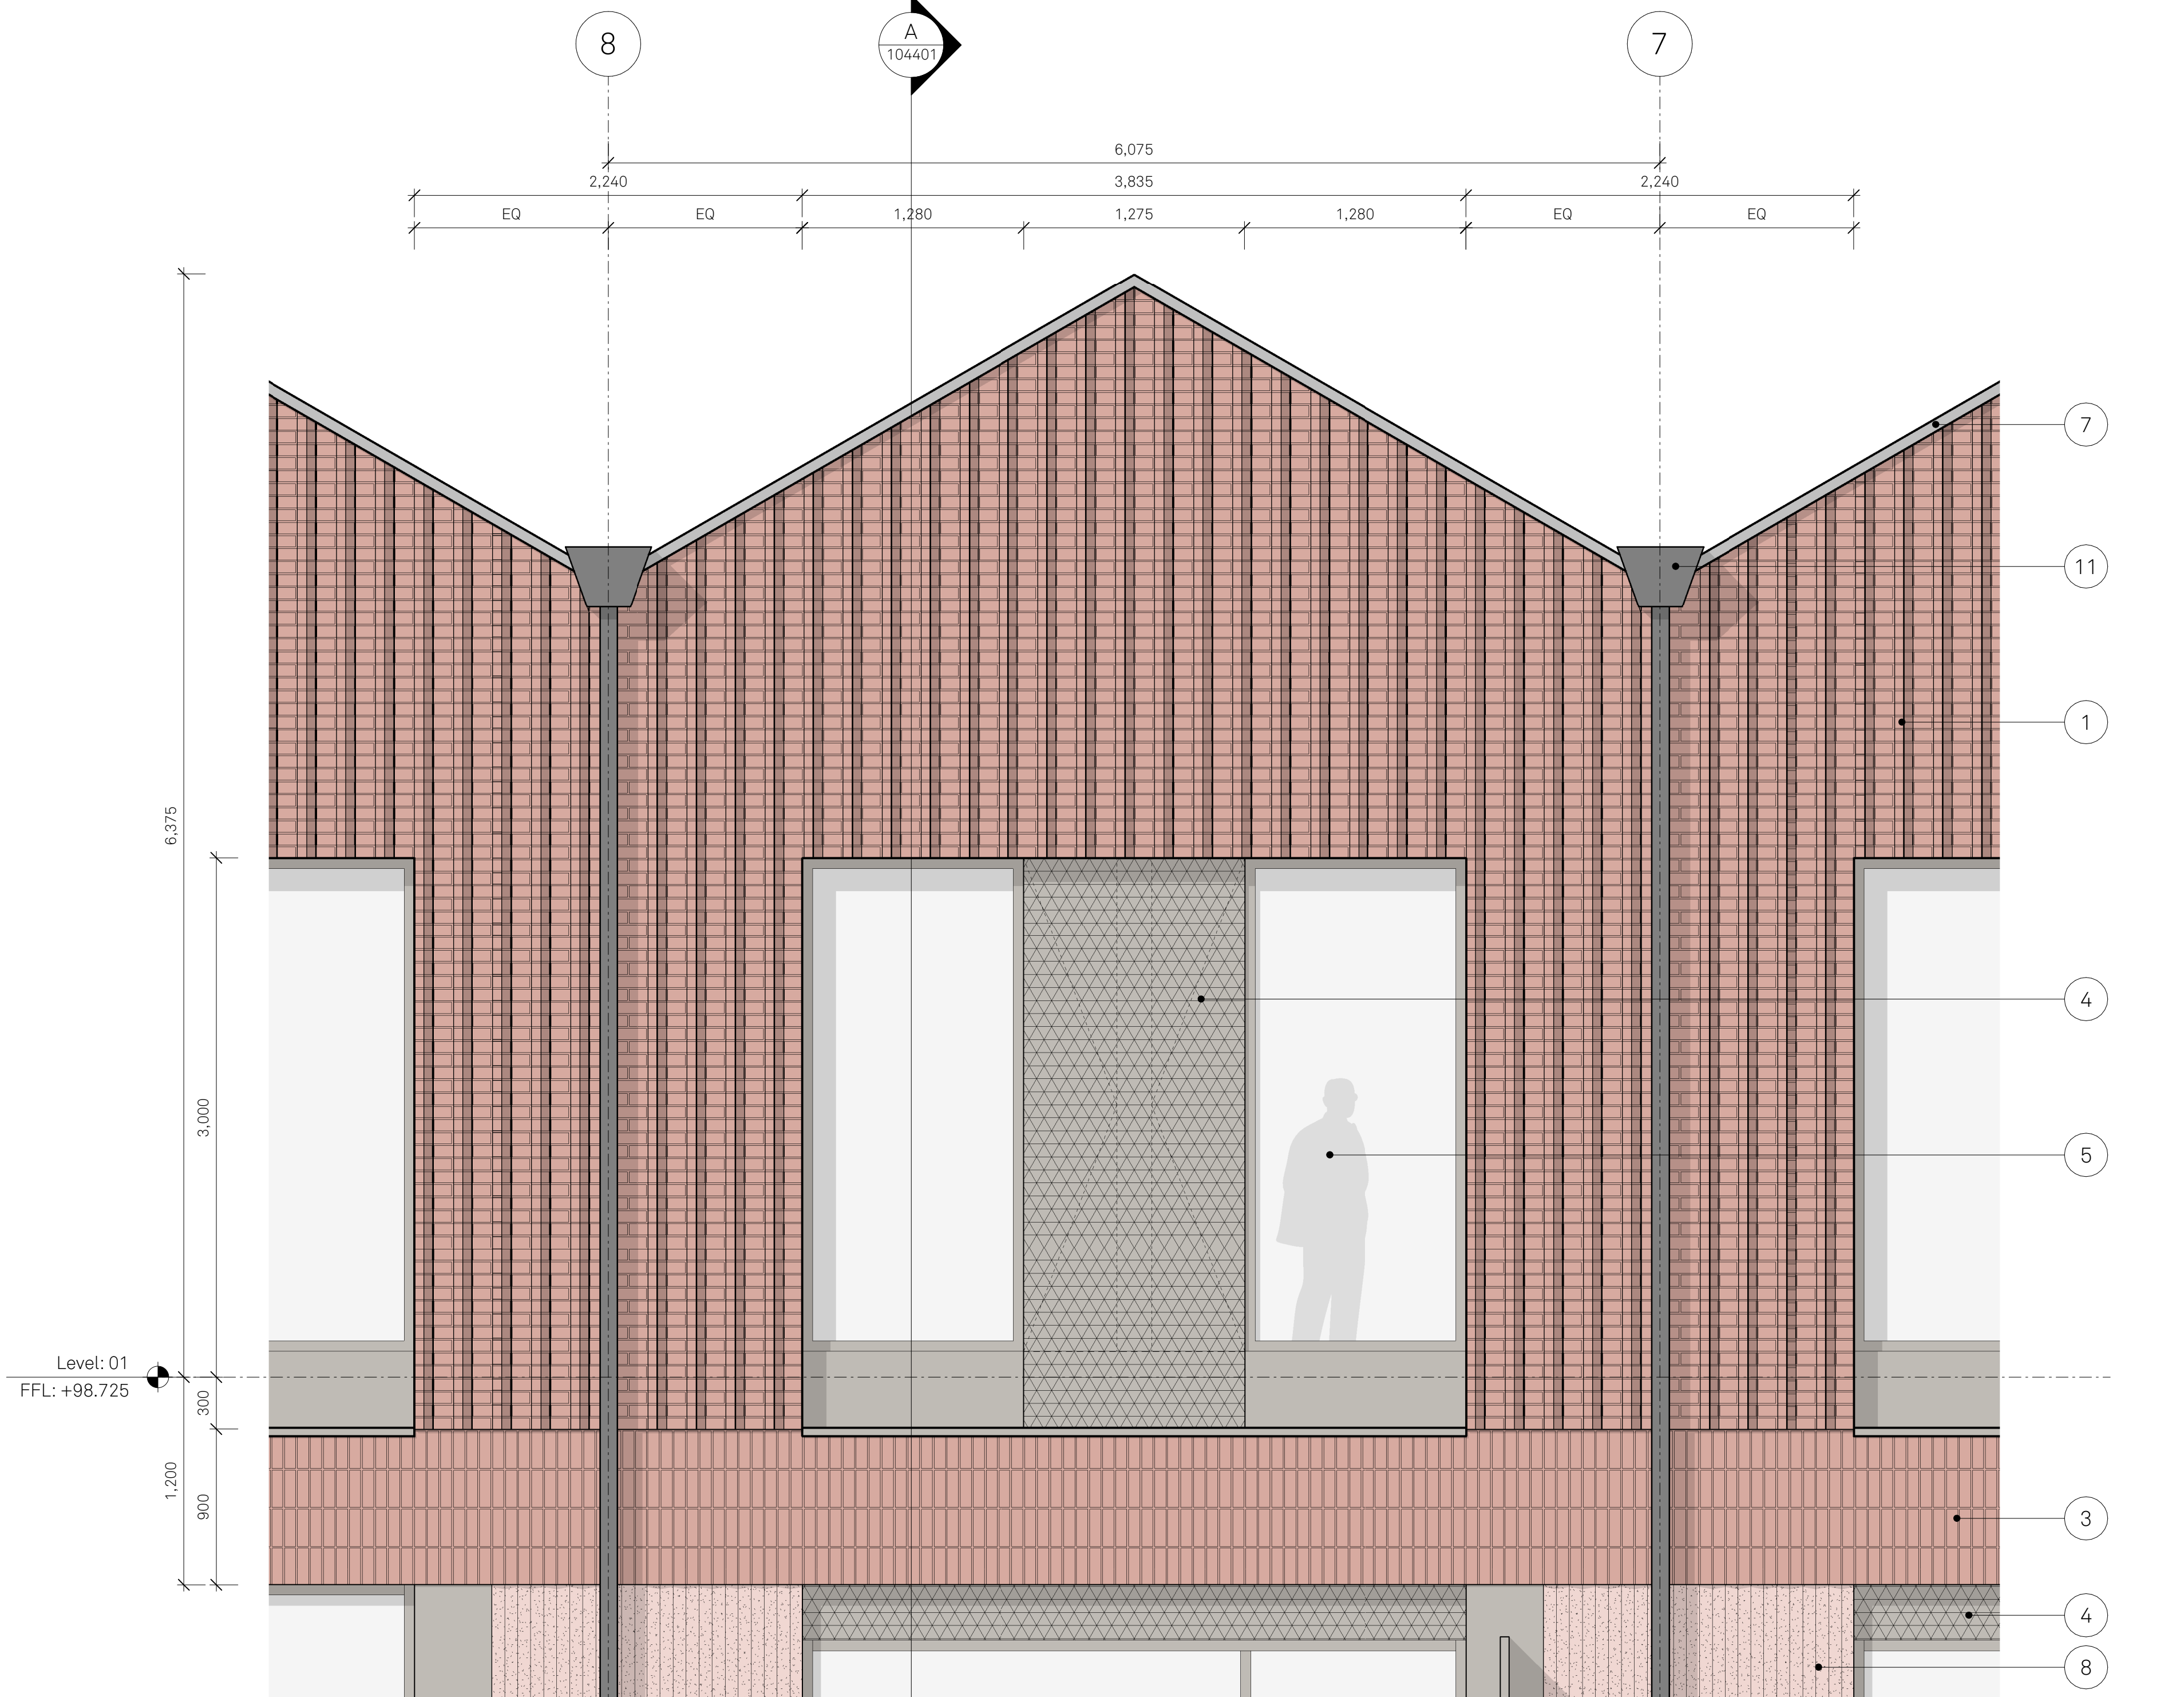


1 DETAIL ELEVATION
VILLAGE SQUARE ELEVATION

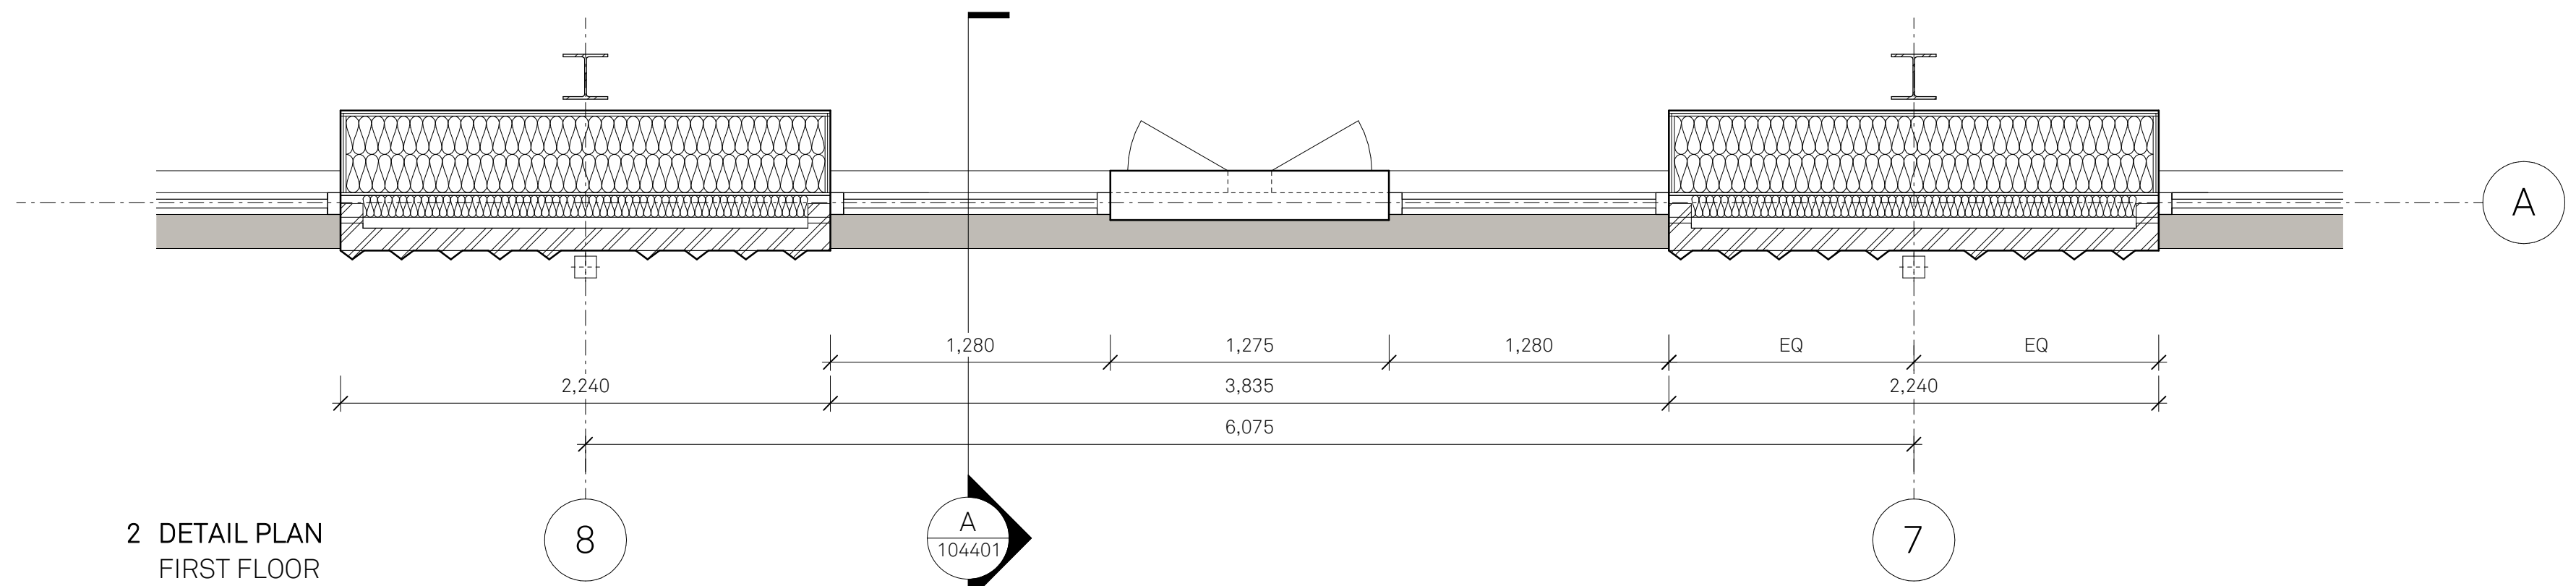

2 DETAIL PLAN
FIRST FLOOR

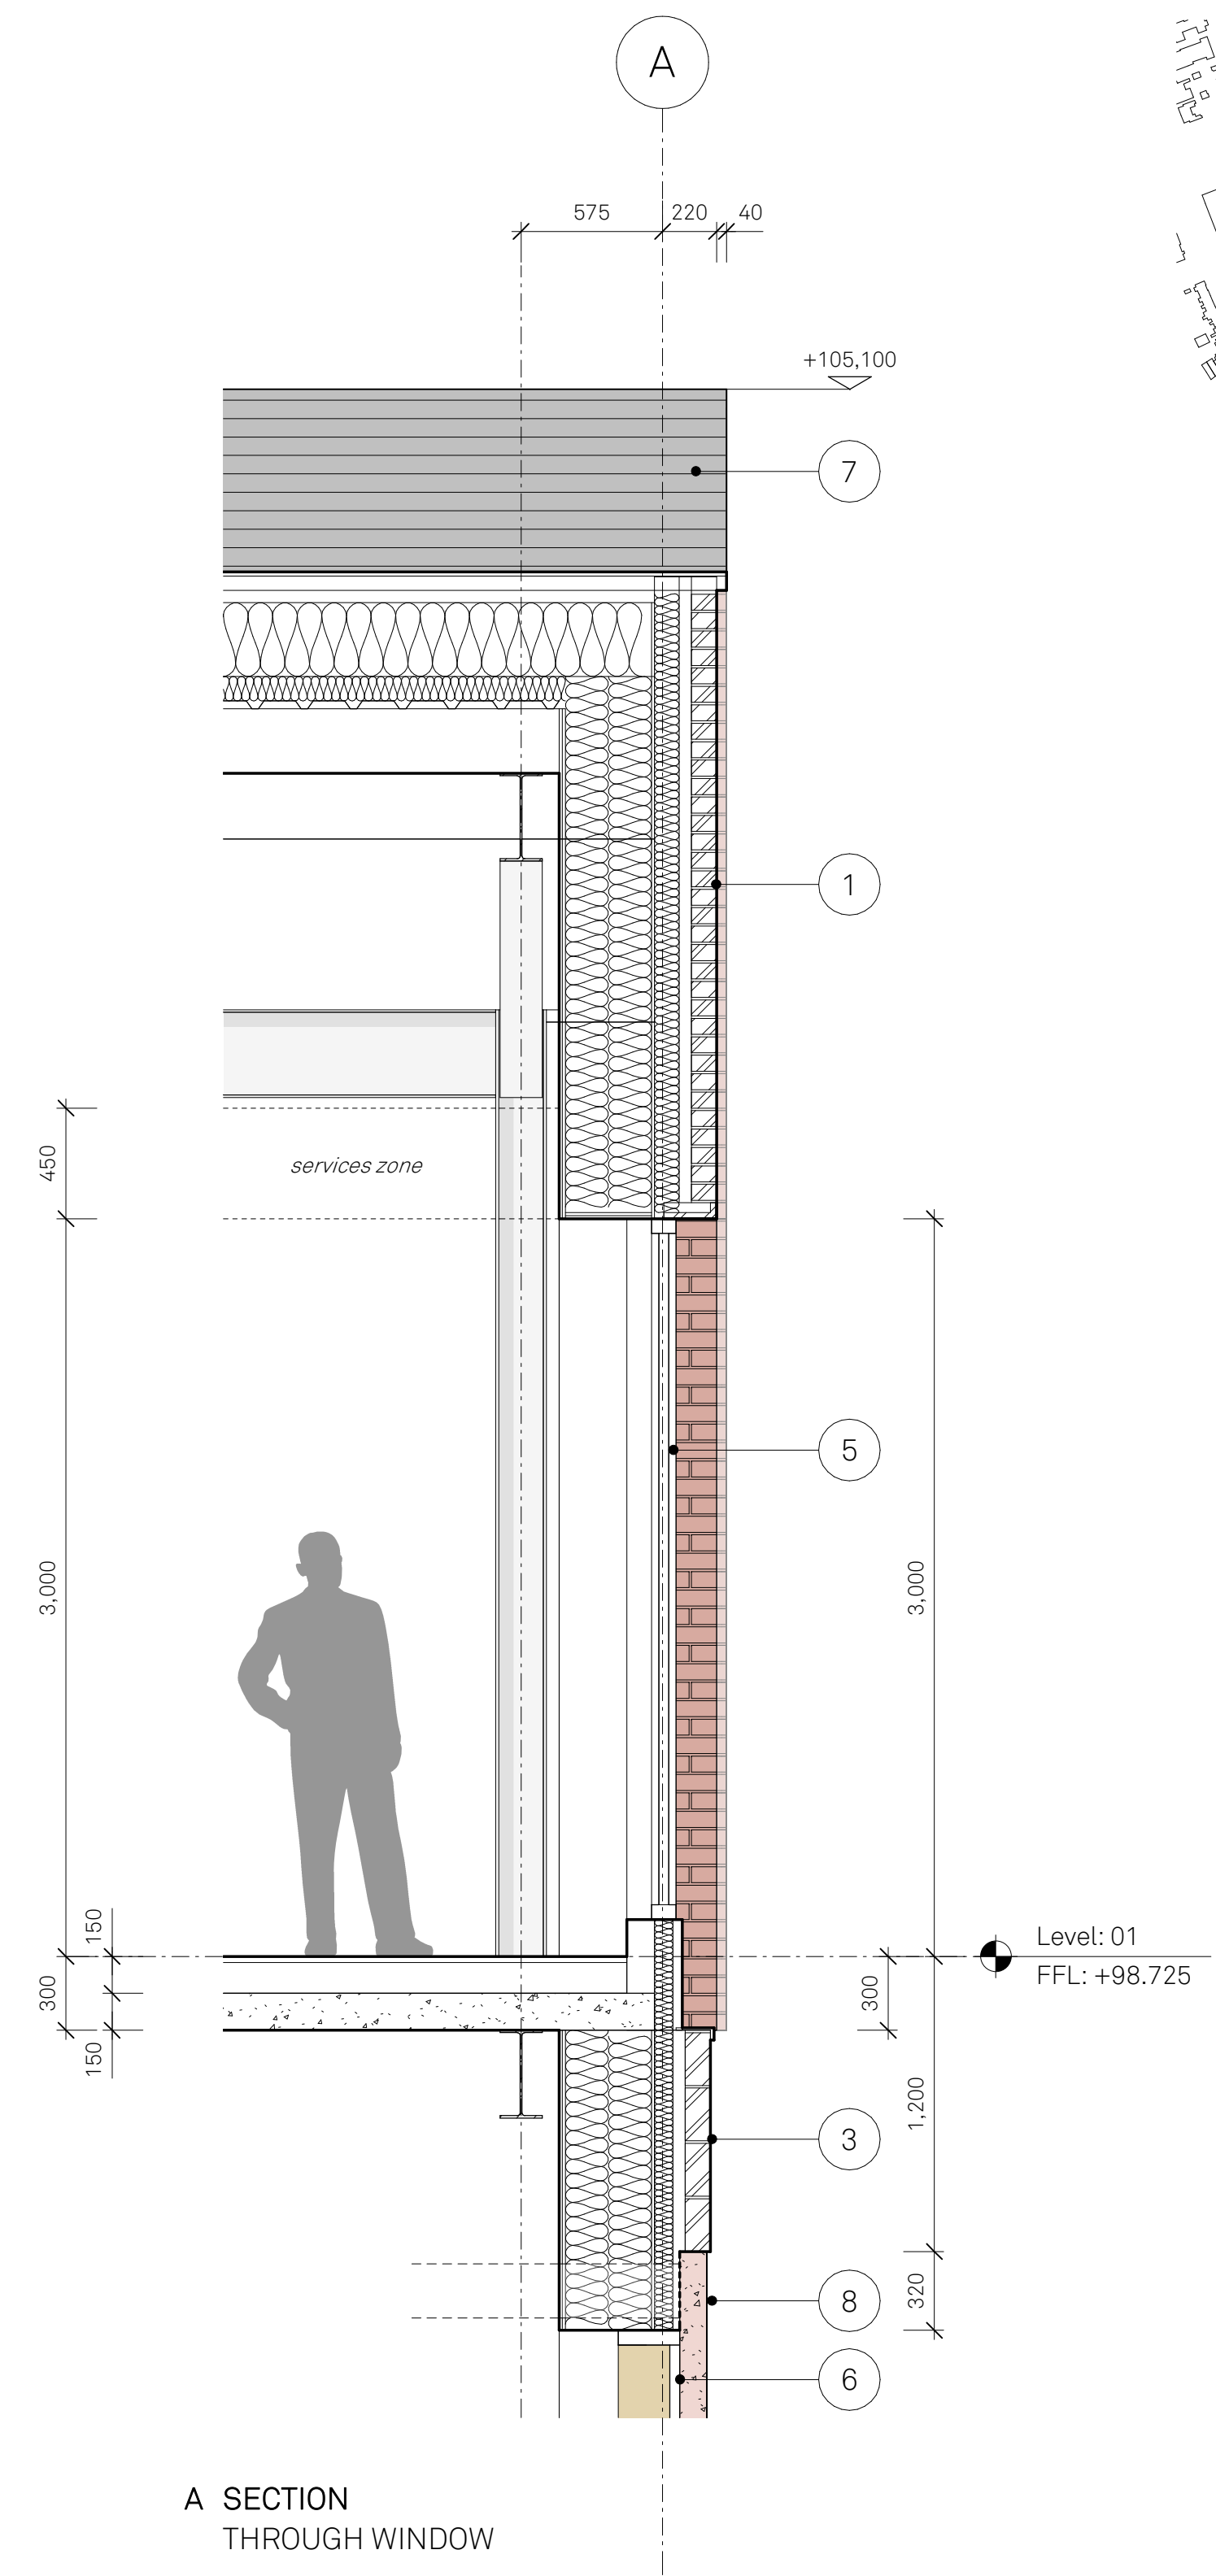

A SECTION
THROUGH WINDOW

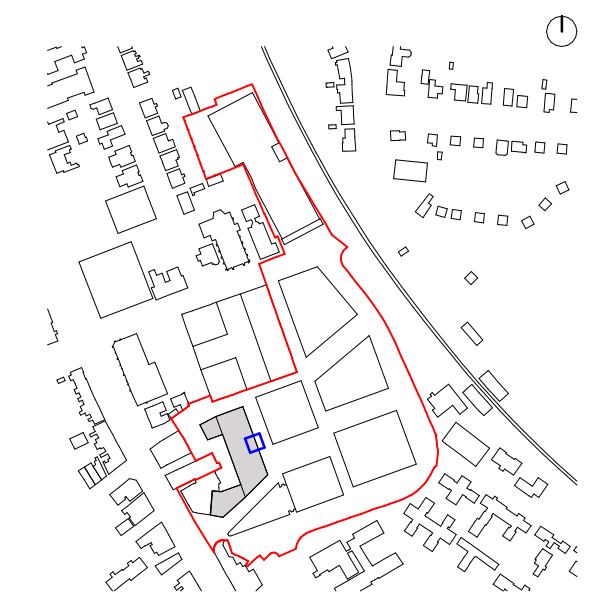

Notes:

- 1 Dogtooth red brickwork

2 Red brickwork
- 3 Soldier stacked-bonded red brickwork

4 PPC metal bespoke perforated panel
- 5 PPC metal window system

6 PPC metal CW system to shop-fronts with integrated door
- 7 Slate roof with integrated PV panels and rooflights

8 Pigmented precast concrete with textured relief
- 9 Terracota coloured fins framed into carrier system

10 PPC metal panel with projected retail signage feature and integrated door opening system
- 11 Stainless steel rainwater goods

12 PPC metal railing
- 13 PPC metal panel system with single doorset and perforated panels

14 Signage
- 15 Rooflight

16 Radius
- A Plot A Community Hub

C Plot C Market Hall

Project:
Prestwich Village
Retail Hub

Drawn:
ER

Rev:
P00

Checked:
JC

Details:
8/12/2023

Title:
Study bay 1
Village square

Status:
S2 Information

Drawing No:
207-JMA-B-XX-DR-A-104401

Scale:
1:25 @ A1

Jon Matthews Architects

Union, 2-10 Albert Square, Manchester, M2 6LW

0161 974 3690

Copyright of this drawing is vested in Jon Matthews Architects and it must not be copied or reproduced without written consent. Figured dimensions only are to be taken from this drawing. Do not scale from this drawing. For full company disclosure please visit www.jonmatthewsarchitects.com