


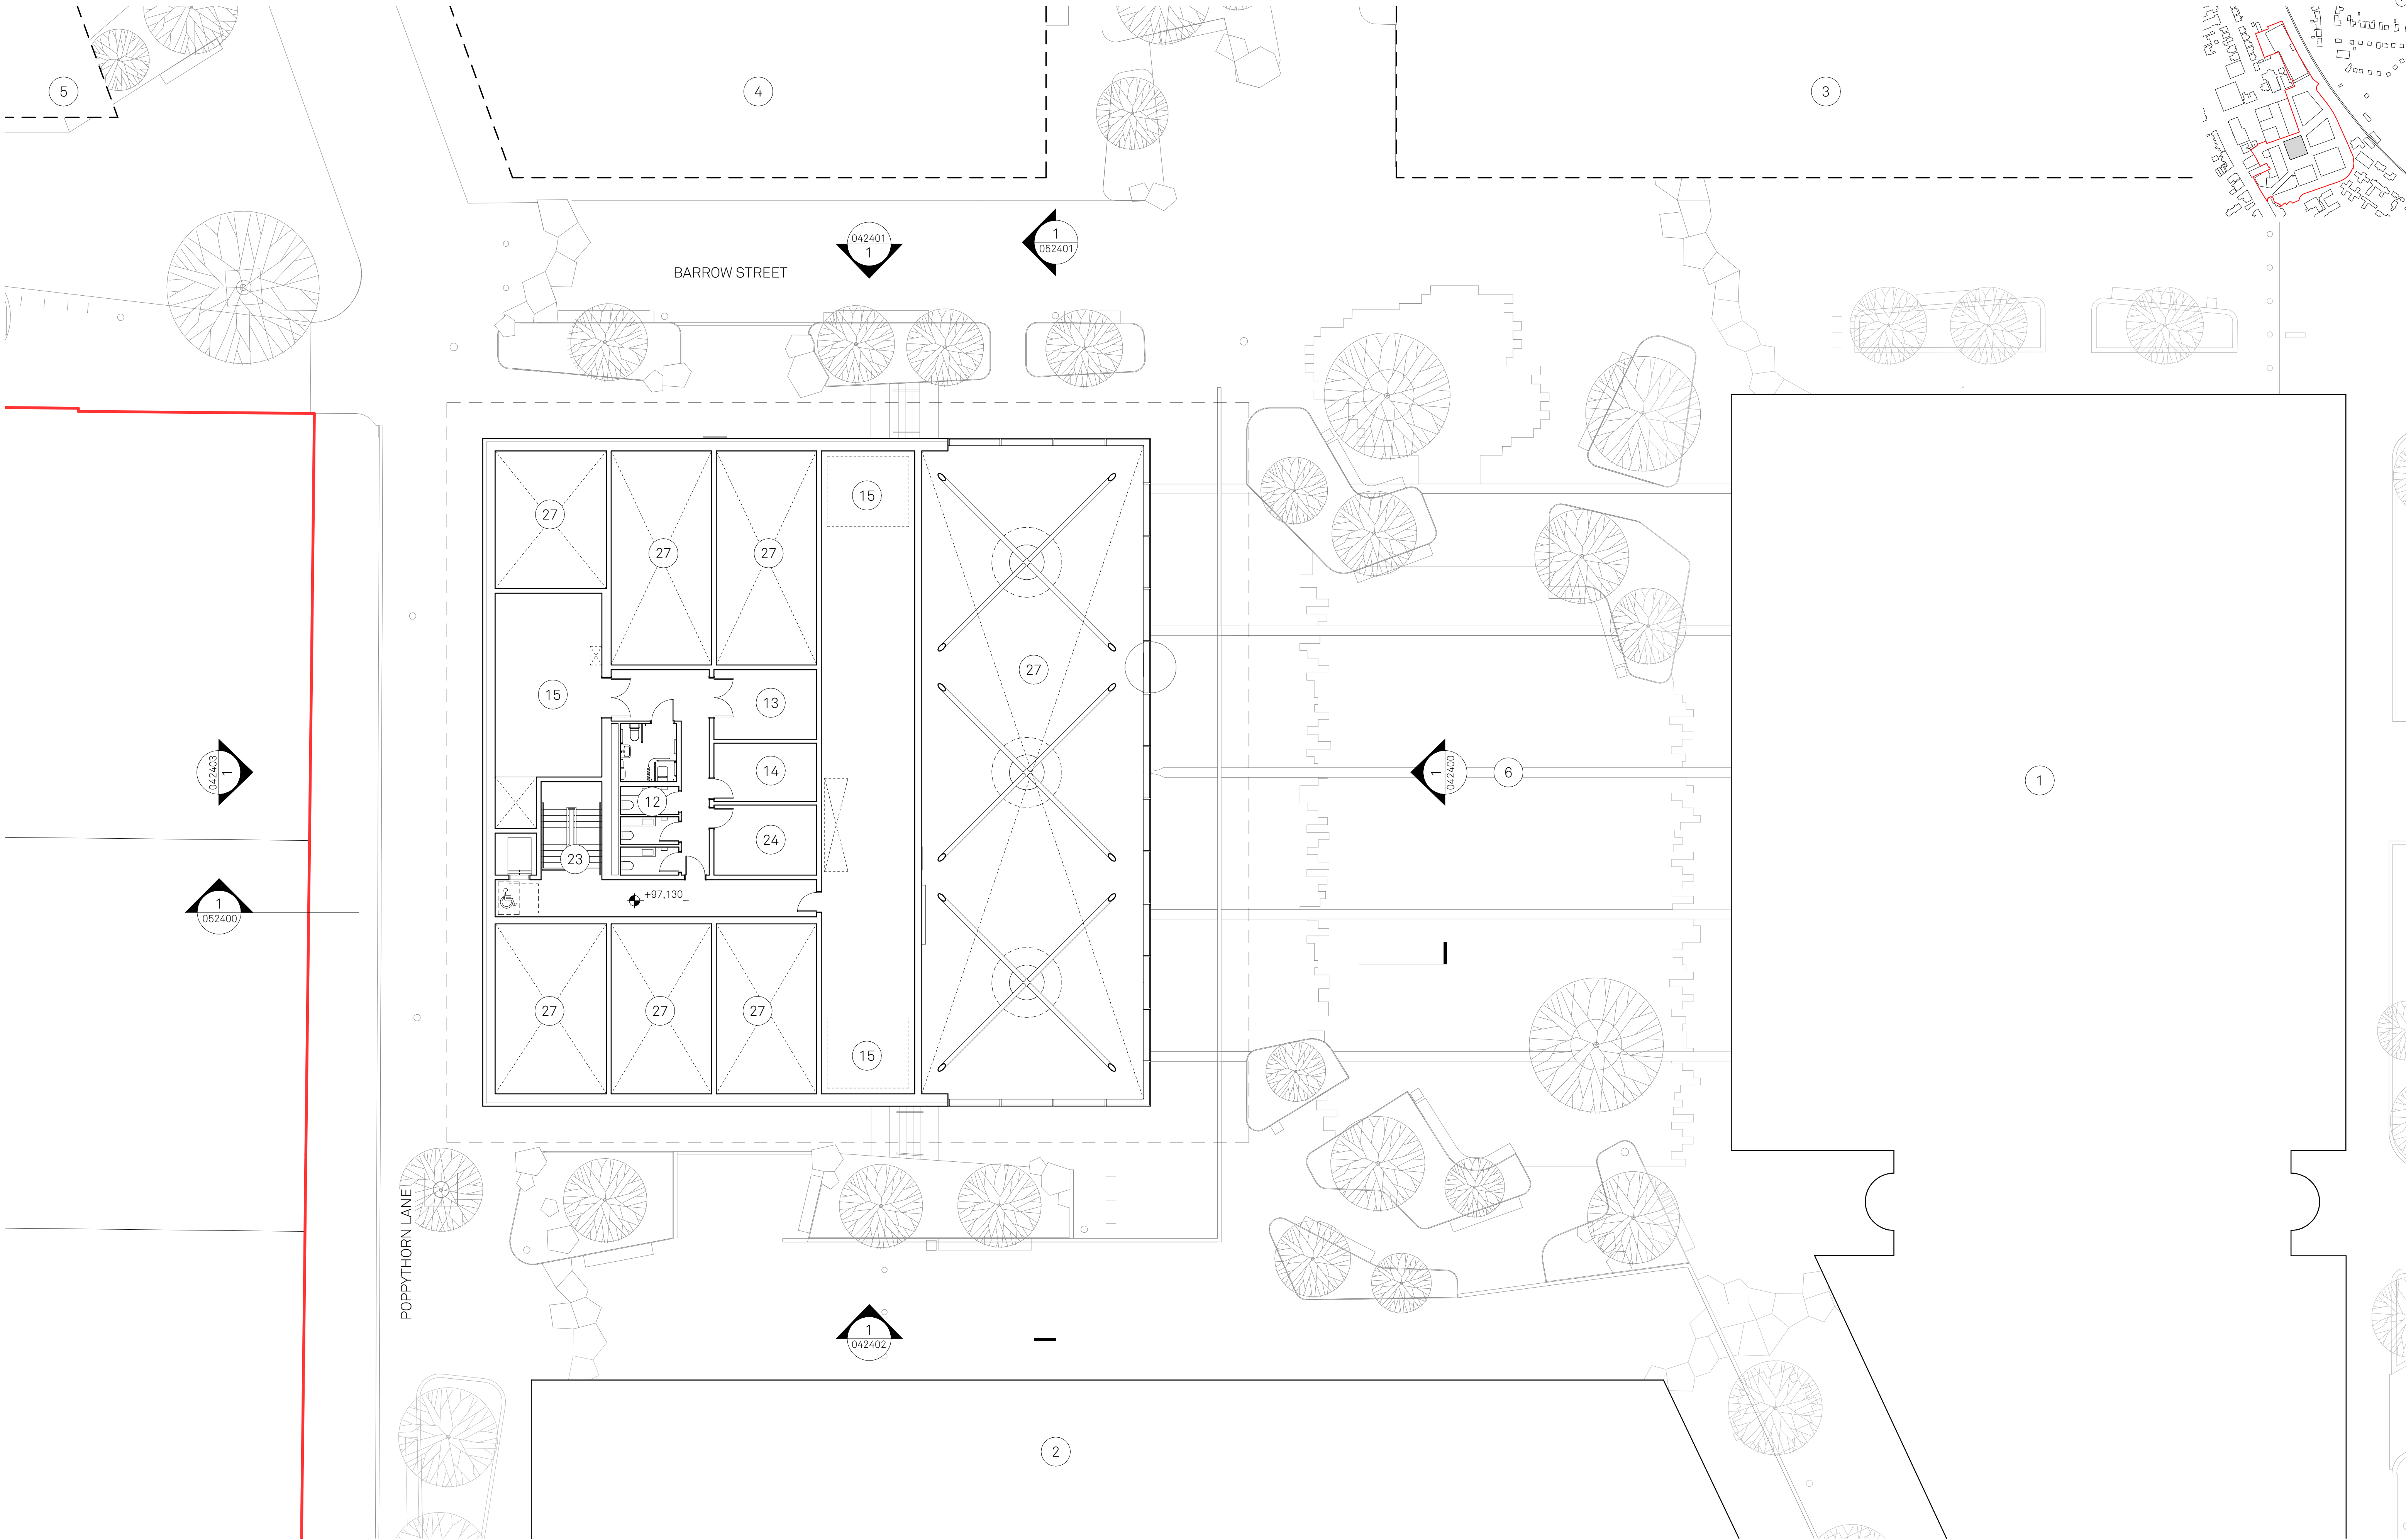

Notes:

- 1 SITE BOUNDARY
- 2 PLOT A COMMUNITY HUB
- 3 PLOT B RETAIL HUB
- 4 PLOT E RESIDENTIAL
- 5 PLOT F RESIDENTIAL
- 6 VILLAGE SQUARE
- 7 FOOD HALL
- 8 BAR
- 9 HOT FOOD
- 10 FRESH FOOD
- 11 RETAIL UNIT
- 12 TOILETS
- 13 OFFICE
- 14 STAFF ROOM
- 15 PLANT
- 16 BARREL STORE
- 17 COMMUNAL WASH
- 18 'TREE-SHAPE' FEATURE COLUMN
- 19 WILDFLOWER GREEN ROOF
- 20 ROOF SKYLIGHT
- 21 'TREE-SHAPE' FEATURE COLUMN
- 22 REFUSE STORE
- 23 STAIR & LIFT TO MEZZANINE
- 24 MARKET STORAGE
- 25 ROOF OPENING TO PLANT BELOW WITH MESH LID
- 26 ROOF VENT
- 27 VOID ABOVE RETAIL / MARKET HALL
- 28 EXTENT OF CANOPY ABOVE
- 29 DOUBLE LEAF 180 OPENING ANGLE DOOR
- 30 CURVED SLIDING ENTRANCE DOOR
- 31 INDICATIVE AREA FOR PV PANELS

Project:
Prestwich Village
Plot C Market Hall

Drawn:
ER

Rev:
P00

Checked:
JC

Details:
08/12/2023

Title:
First floor
GA plan

Status:
S2 Information

Planning

Scale:
1:125 @ A1

Drawing No:
207-JMA-C-01-DR-A-022401

Jon Matthews Architects

Union, 2-10 Albert Square, Manchester, M2 6LW

0161 974 3690

Copyright of this drawing is vested in Jon Matthews Architects and it must not be copied or reproduced without written consent. Figured dimensions only are to be taken from this drawing. Do not scale from this drawing. For full company disclosure please visit www.jonmatthewsarchitects.com