




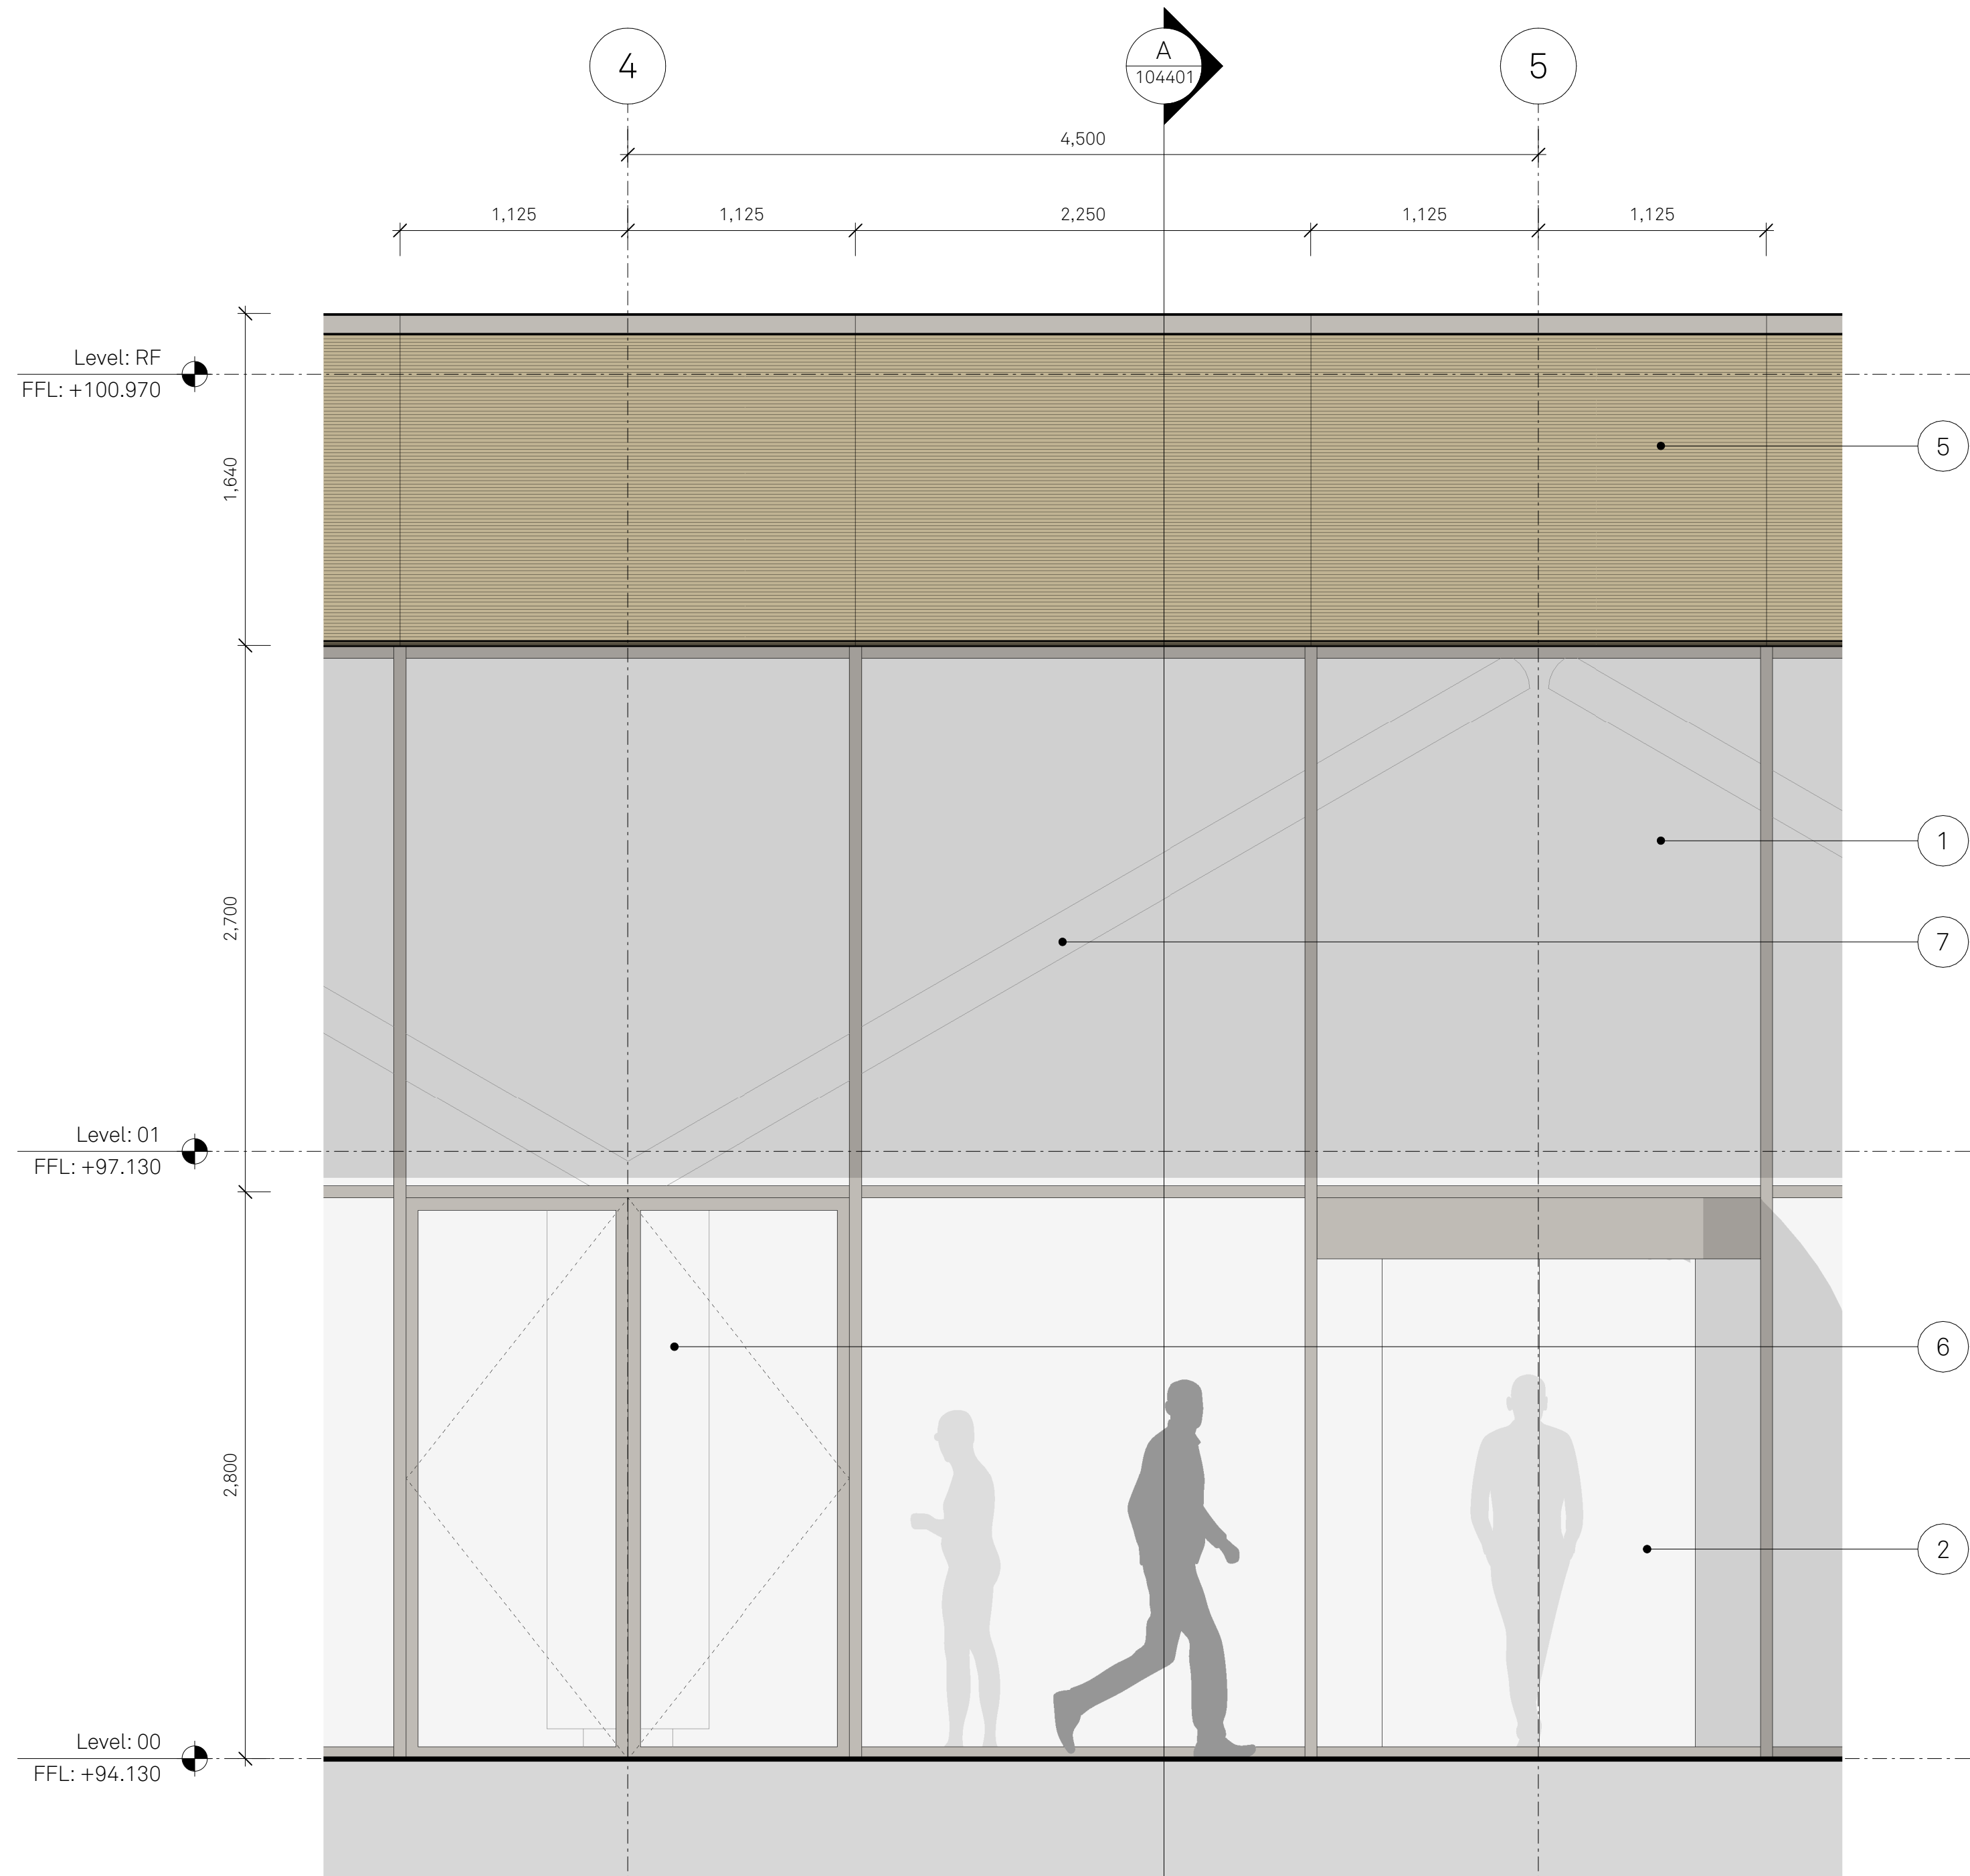


1 DETAIL ELEVATION
VILLAGE SQUARE

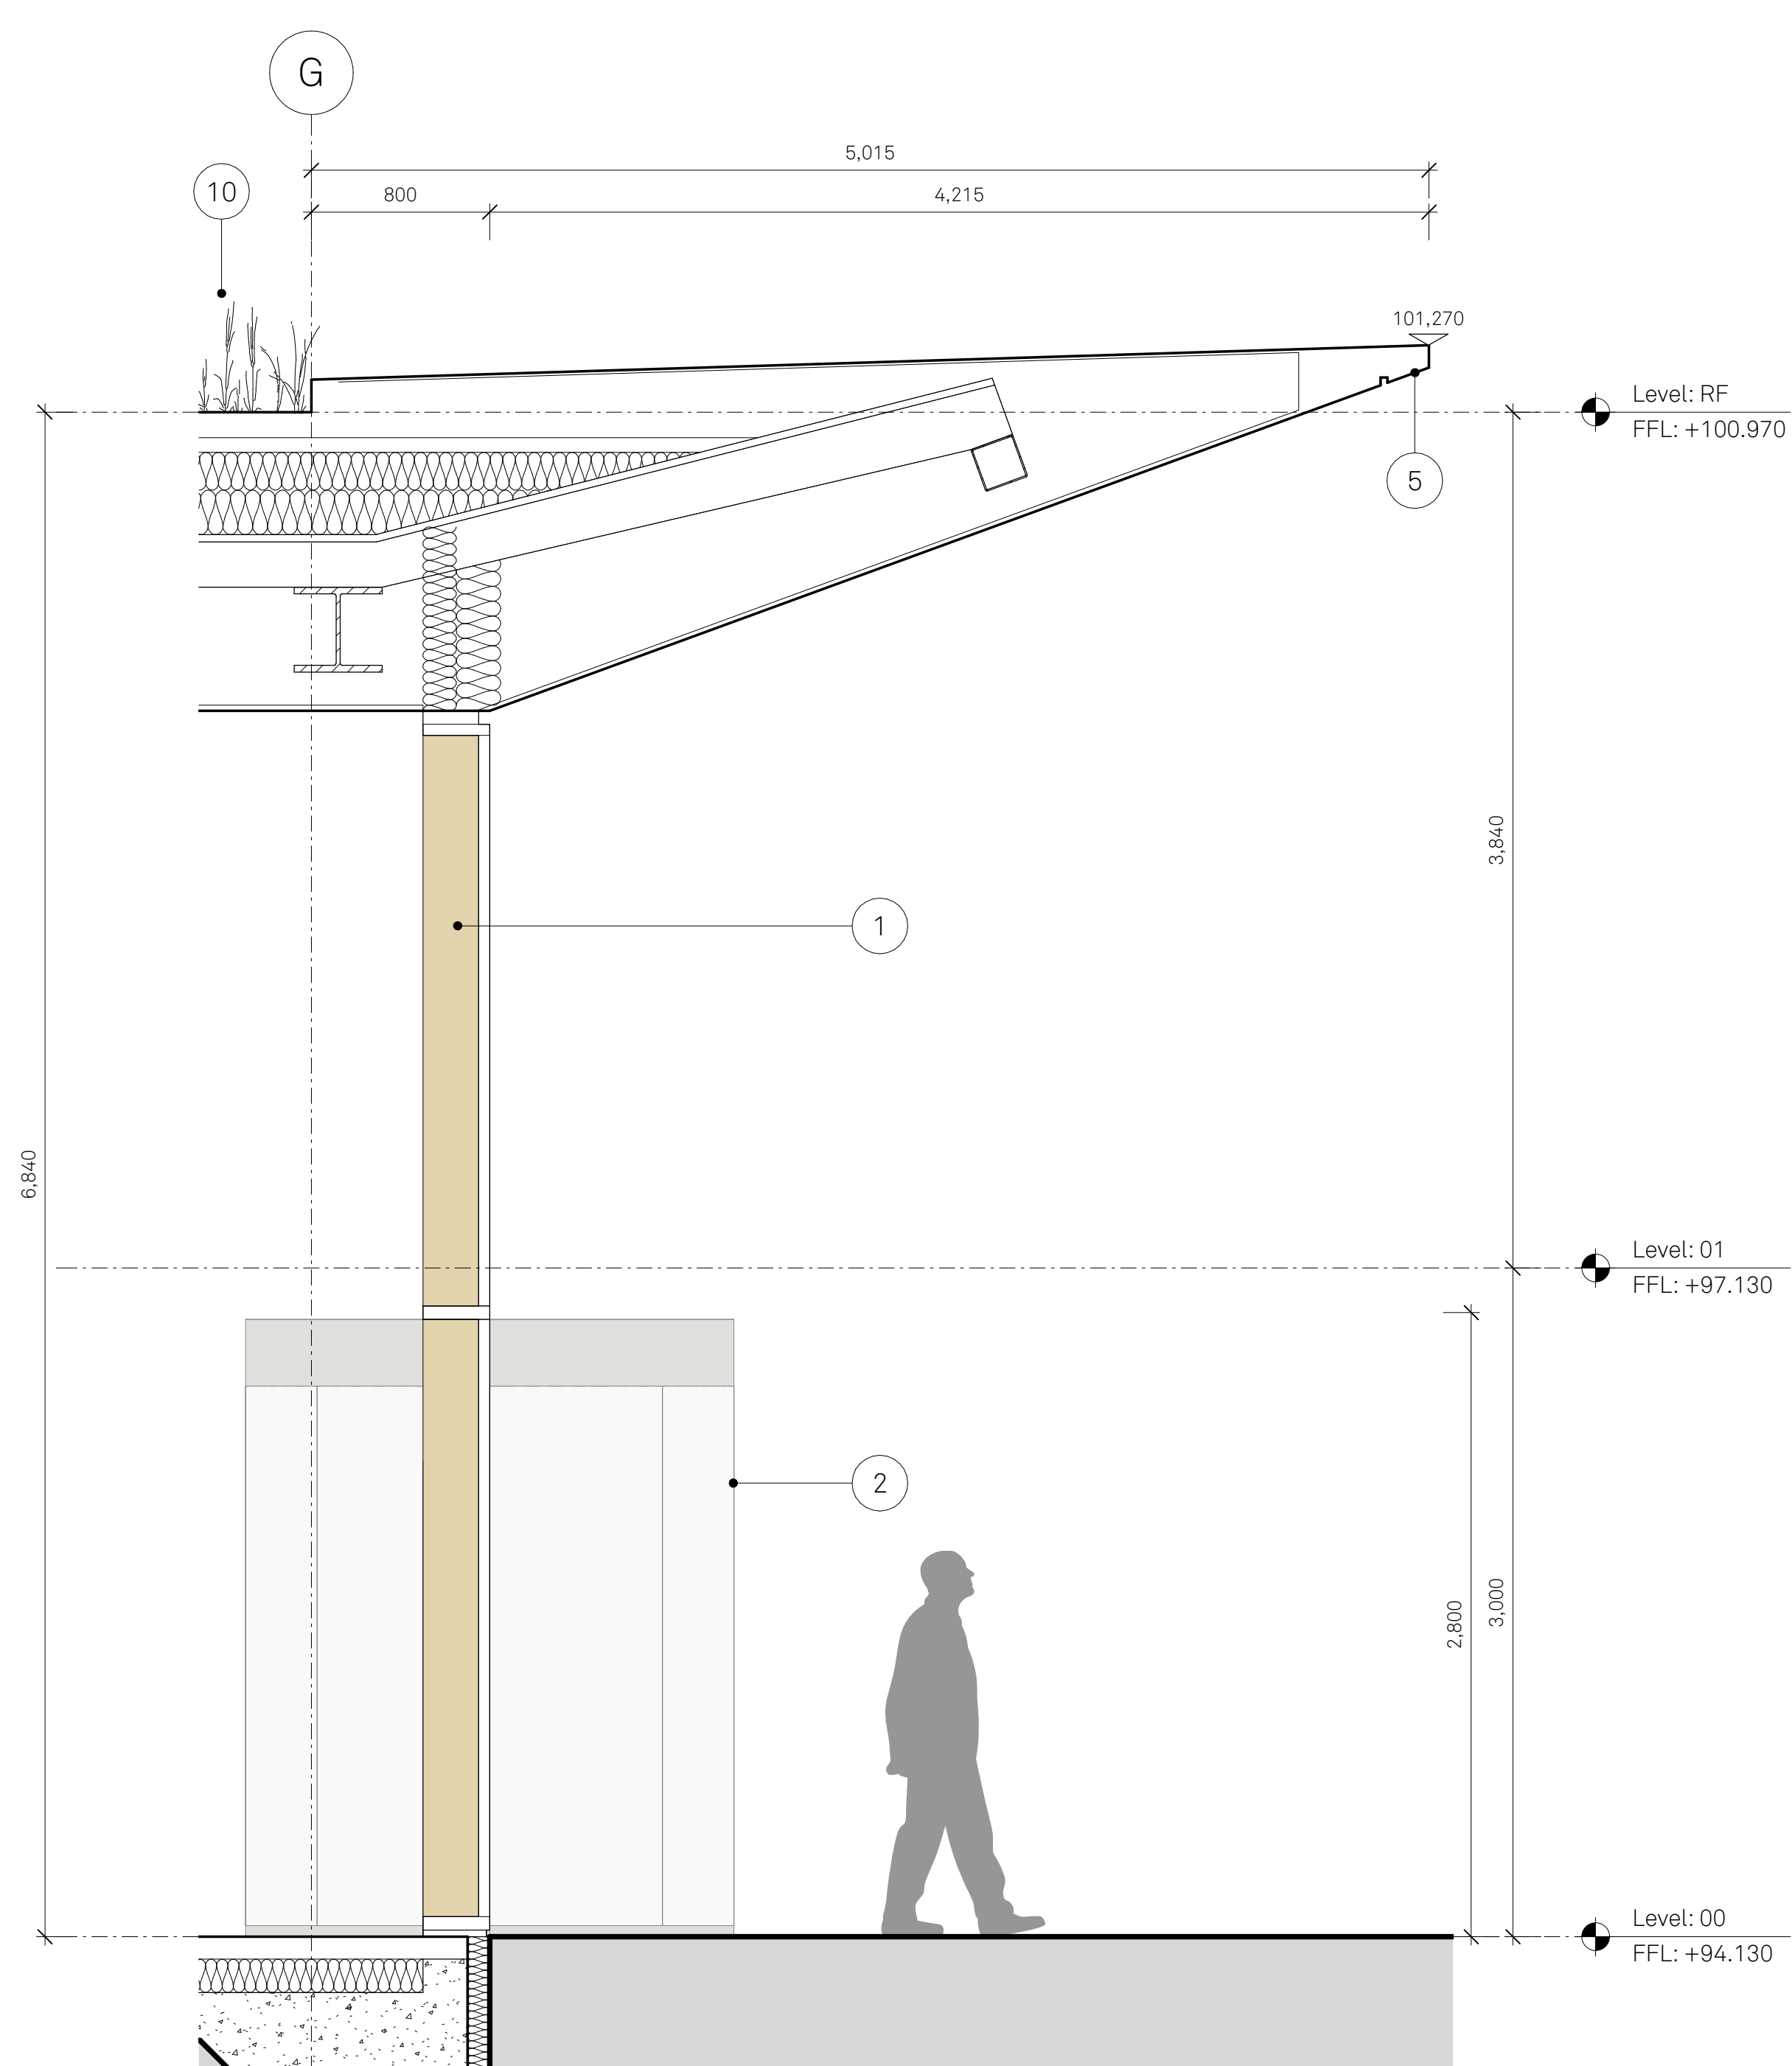

A SECTION
THROUGH VILLAGE SQUARE CANOPY

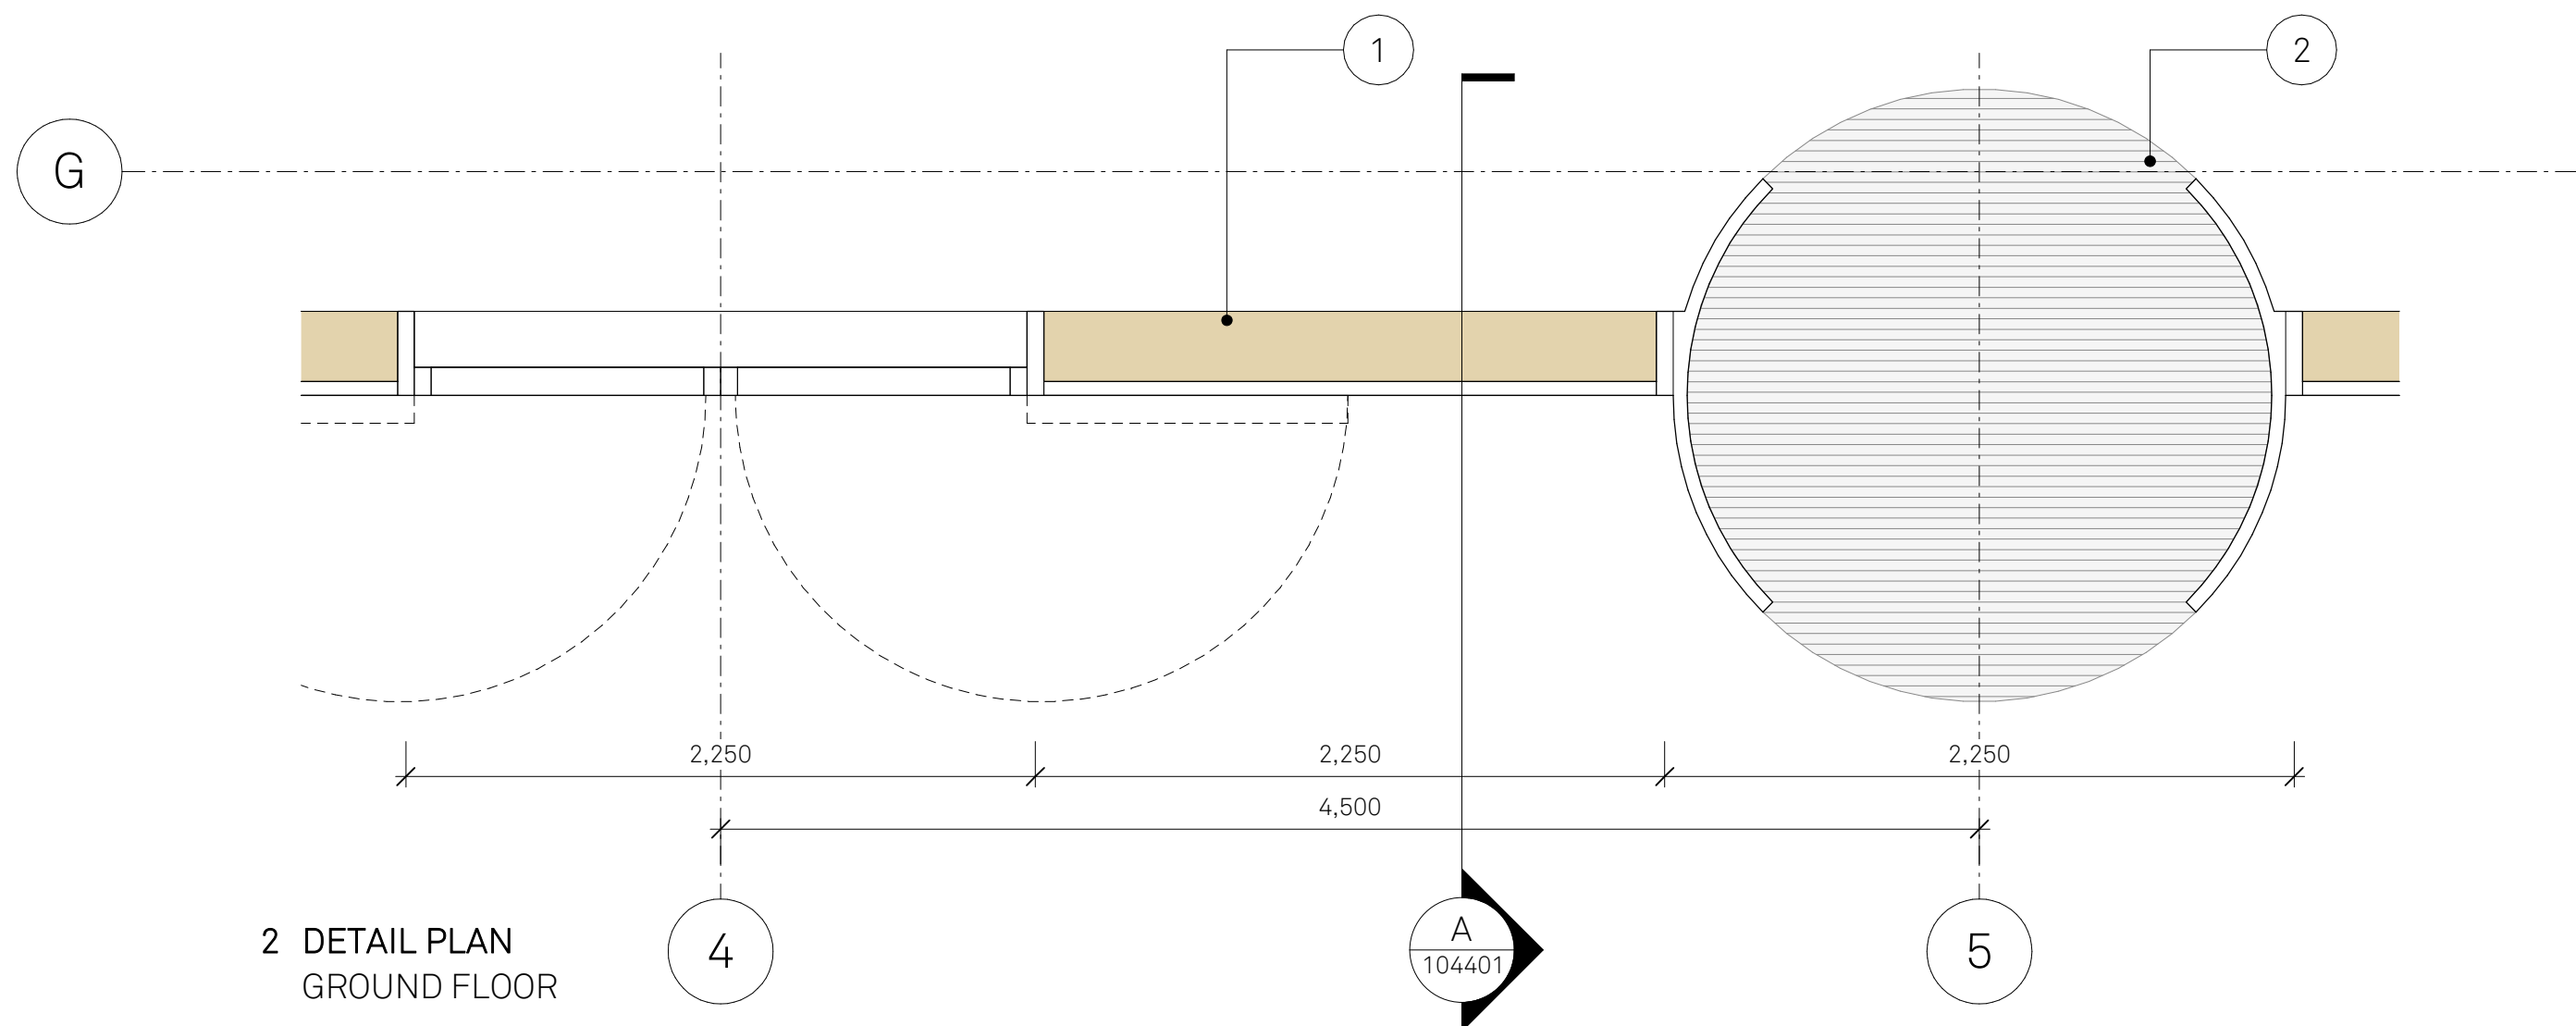

2 DETAIL PLAN
GROUND FLOOR

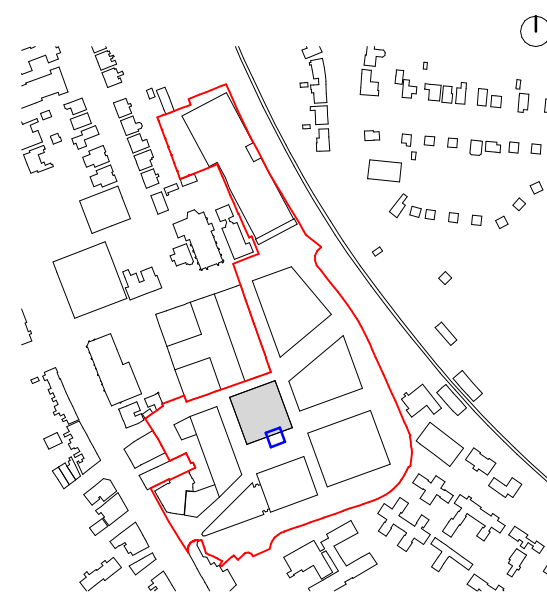

Notes:

- 1 Structural glazing system with integrated glazed composite doorsets (composite frame).
- 2 Automatic curved sliding door entrance system with integrated barrier matt.
- 3 Terracotta planks framed into carrier system. Integrated and overlaid aluminium doorsets.
- 4 Hit & Miss terracotta planks framed into carrier system for mechanical ventilation.
- 5 Timber soffit. Runs into food hall where shown. Feature aluminium edge profile detail.
- 6 Pigmented and textured precast columns to accept feature steel frame at high level.
- 7 Feature steel frame with architectural connection details
- 8 Kiosk interior design to be confirmed
- 9 Feature bespoke signage above kiosk integrated into folded backlit glass planks (Reglit).
- 10 Wildflower green roof.
- 11 Feature glazed rooflights. Clad internally with timber lining to match timber soffit.
- 12 Plant screen
- 13 Radius
- 15 Back painted glass

- A Plot A Community Hub
- B Plot B Retail Hub
- II Outline Application Plots D, E, F

Project:
Prestwich Village
Plot C Market Hall
Drawn: ER
Rev: P00
Checked: JC
Details:
08/12/2023

Title:
Study bay 1
Village Square elevation
Status:
S2 Information
Drawing No:
207-JMA-C-XX-DR-A-104401
Planning

Scale:
1:25 @ A1

Jon Matthews Architects
Union, 2-10 Albert Square, Manchester, M2 6LW 0161 974 3690
Copyright of this drawing is vested in Jon Matthews Architects and it must not be copied or reproduced without written consent. Figured dimensions only are to be taken from this drawing. Do not scale from this drawing. For full company disclosure please visit www.jonmatthewsarchitects.com