


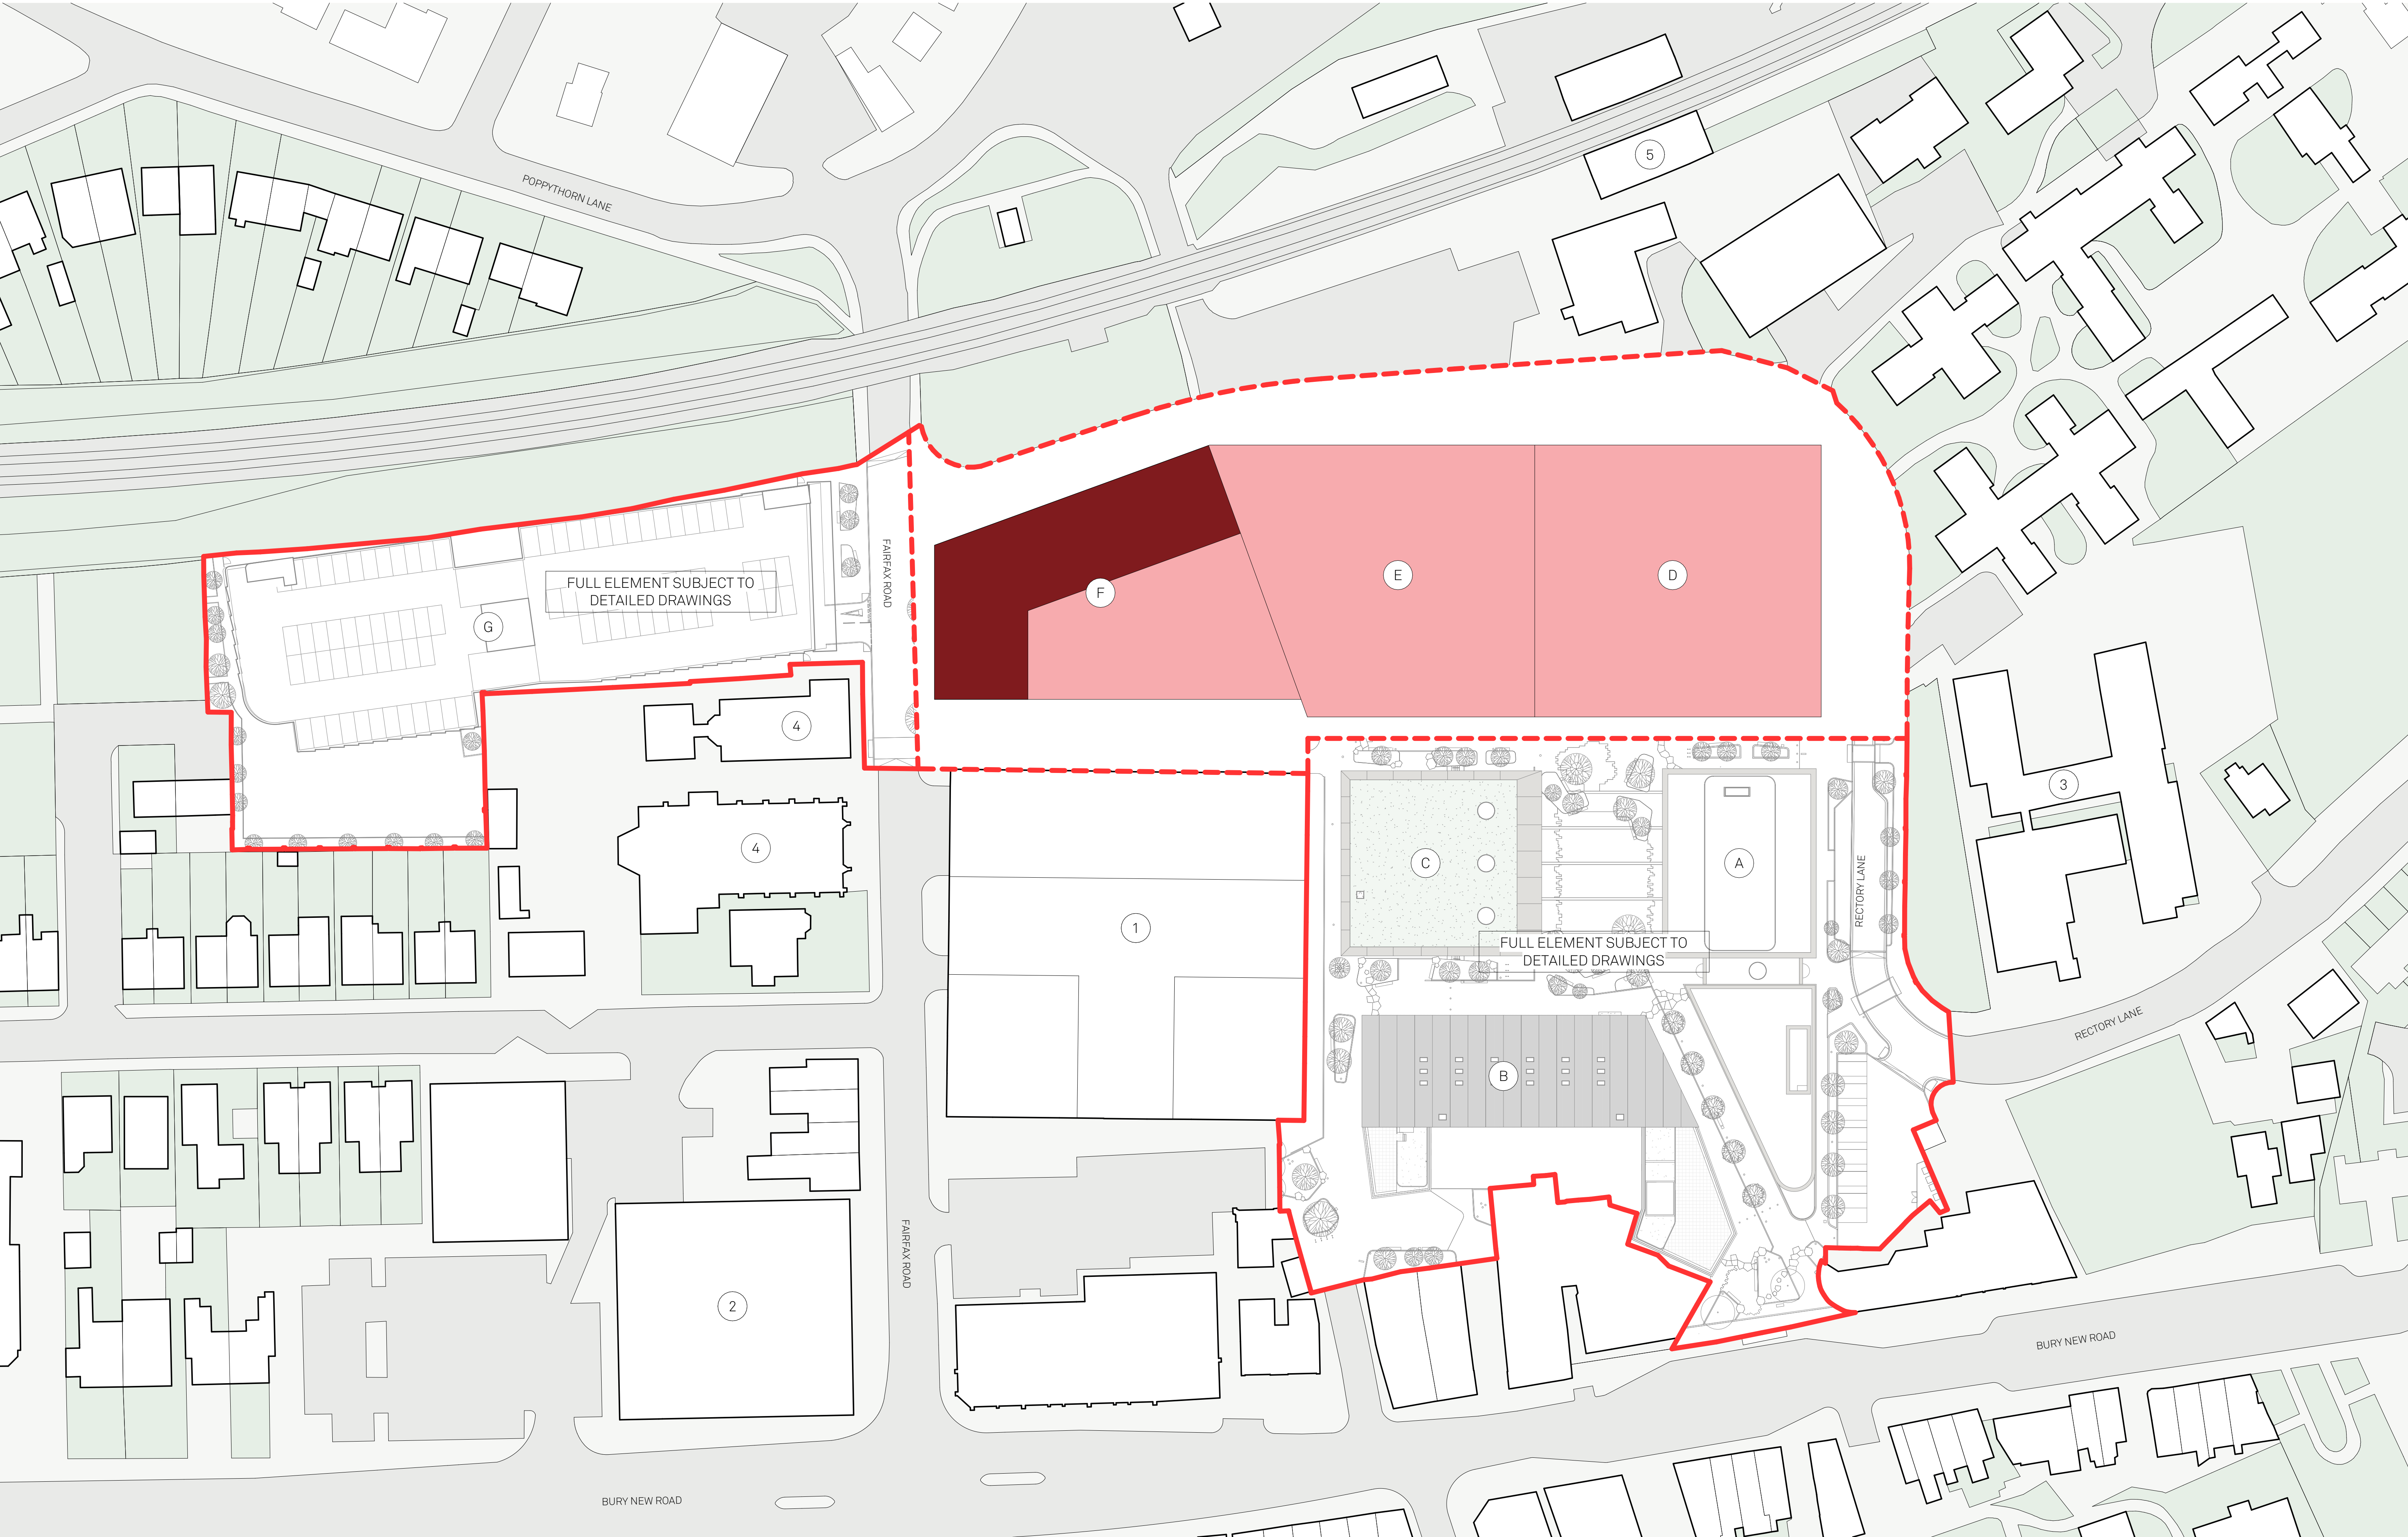

Notes:

- EXTENT OF FULL APPLICATION
- UP TO 7 STOREYS (PLUS PLANT)
- EXTENT OF OUTLINE APPLICATION
- UP TO 6 STOREYS (PLUS PLANT)

EXISTING KEY BUILDINGS

- 1 THE RADIUS
- 2 MARKS & SPENCER
- 3 SCHOOL
- 4 CHURCH
- 5 PRESTWICH TRAM STOP

PROPOSED PLOTS

- A COMMUNITY HUB
- B RETAIL HUB
- C MARKET HALL
- D RESIDENTIAL (INDICATIVE)
- E RESIDENTIAL (INDICATIVE)
- F RESIDENTIAL (INDICATIVE)
- G TRAVEL HUB

A. TO BE READ IN CONJUNCTION WITH DRAWINGS:
a. 207-JMA-MP-00-DR-A-001200
b. 207-JMA-MP-01-DR-A-001201
c. 207-JMA-MP-RF-DR-A-001210
B. ALL 'LIMITS OF DEVIATION' AND 'POTENTIAL ZONES OF DEVIATION SUBJECT TO DETAILED PLANNING APPLICATION APPROVAL' SHOWN WITHIN THIS DRAWING APPLY HERE.

C. PLAN TO BE READ IN CONJUNCTION WITH THE APPROVED DEVELOPMENT SPECIFICATION.

Project:
Prestwich Village Masterplan
Drawn: JC
Checked: JC
Rev: P00
Details: 16/01/2024

Title:
P2 - Max. site heights Parameter plan
Status:
S2 Information

Drawing No:
207-JMA-MP-XX-DR-A-001602

Scale:
1:500 @ A1

Jon Matthews Architects

Union, 2-10 Albert Square, Manchester, M2 6LW 0161 974 3690
Copyright of this drawing is vested in Jon Matthews Architects and it must not be copied or reproduced without written consent. Figured dimensions only are to be taken from this drawing. Do not scale from this drawing. For full company disclosure please visit www.jonmatthewsarchitects.com