


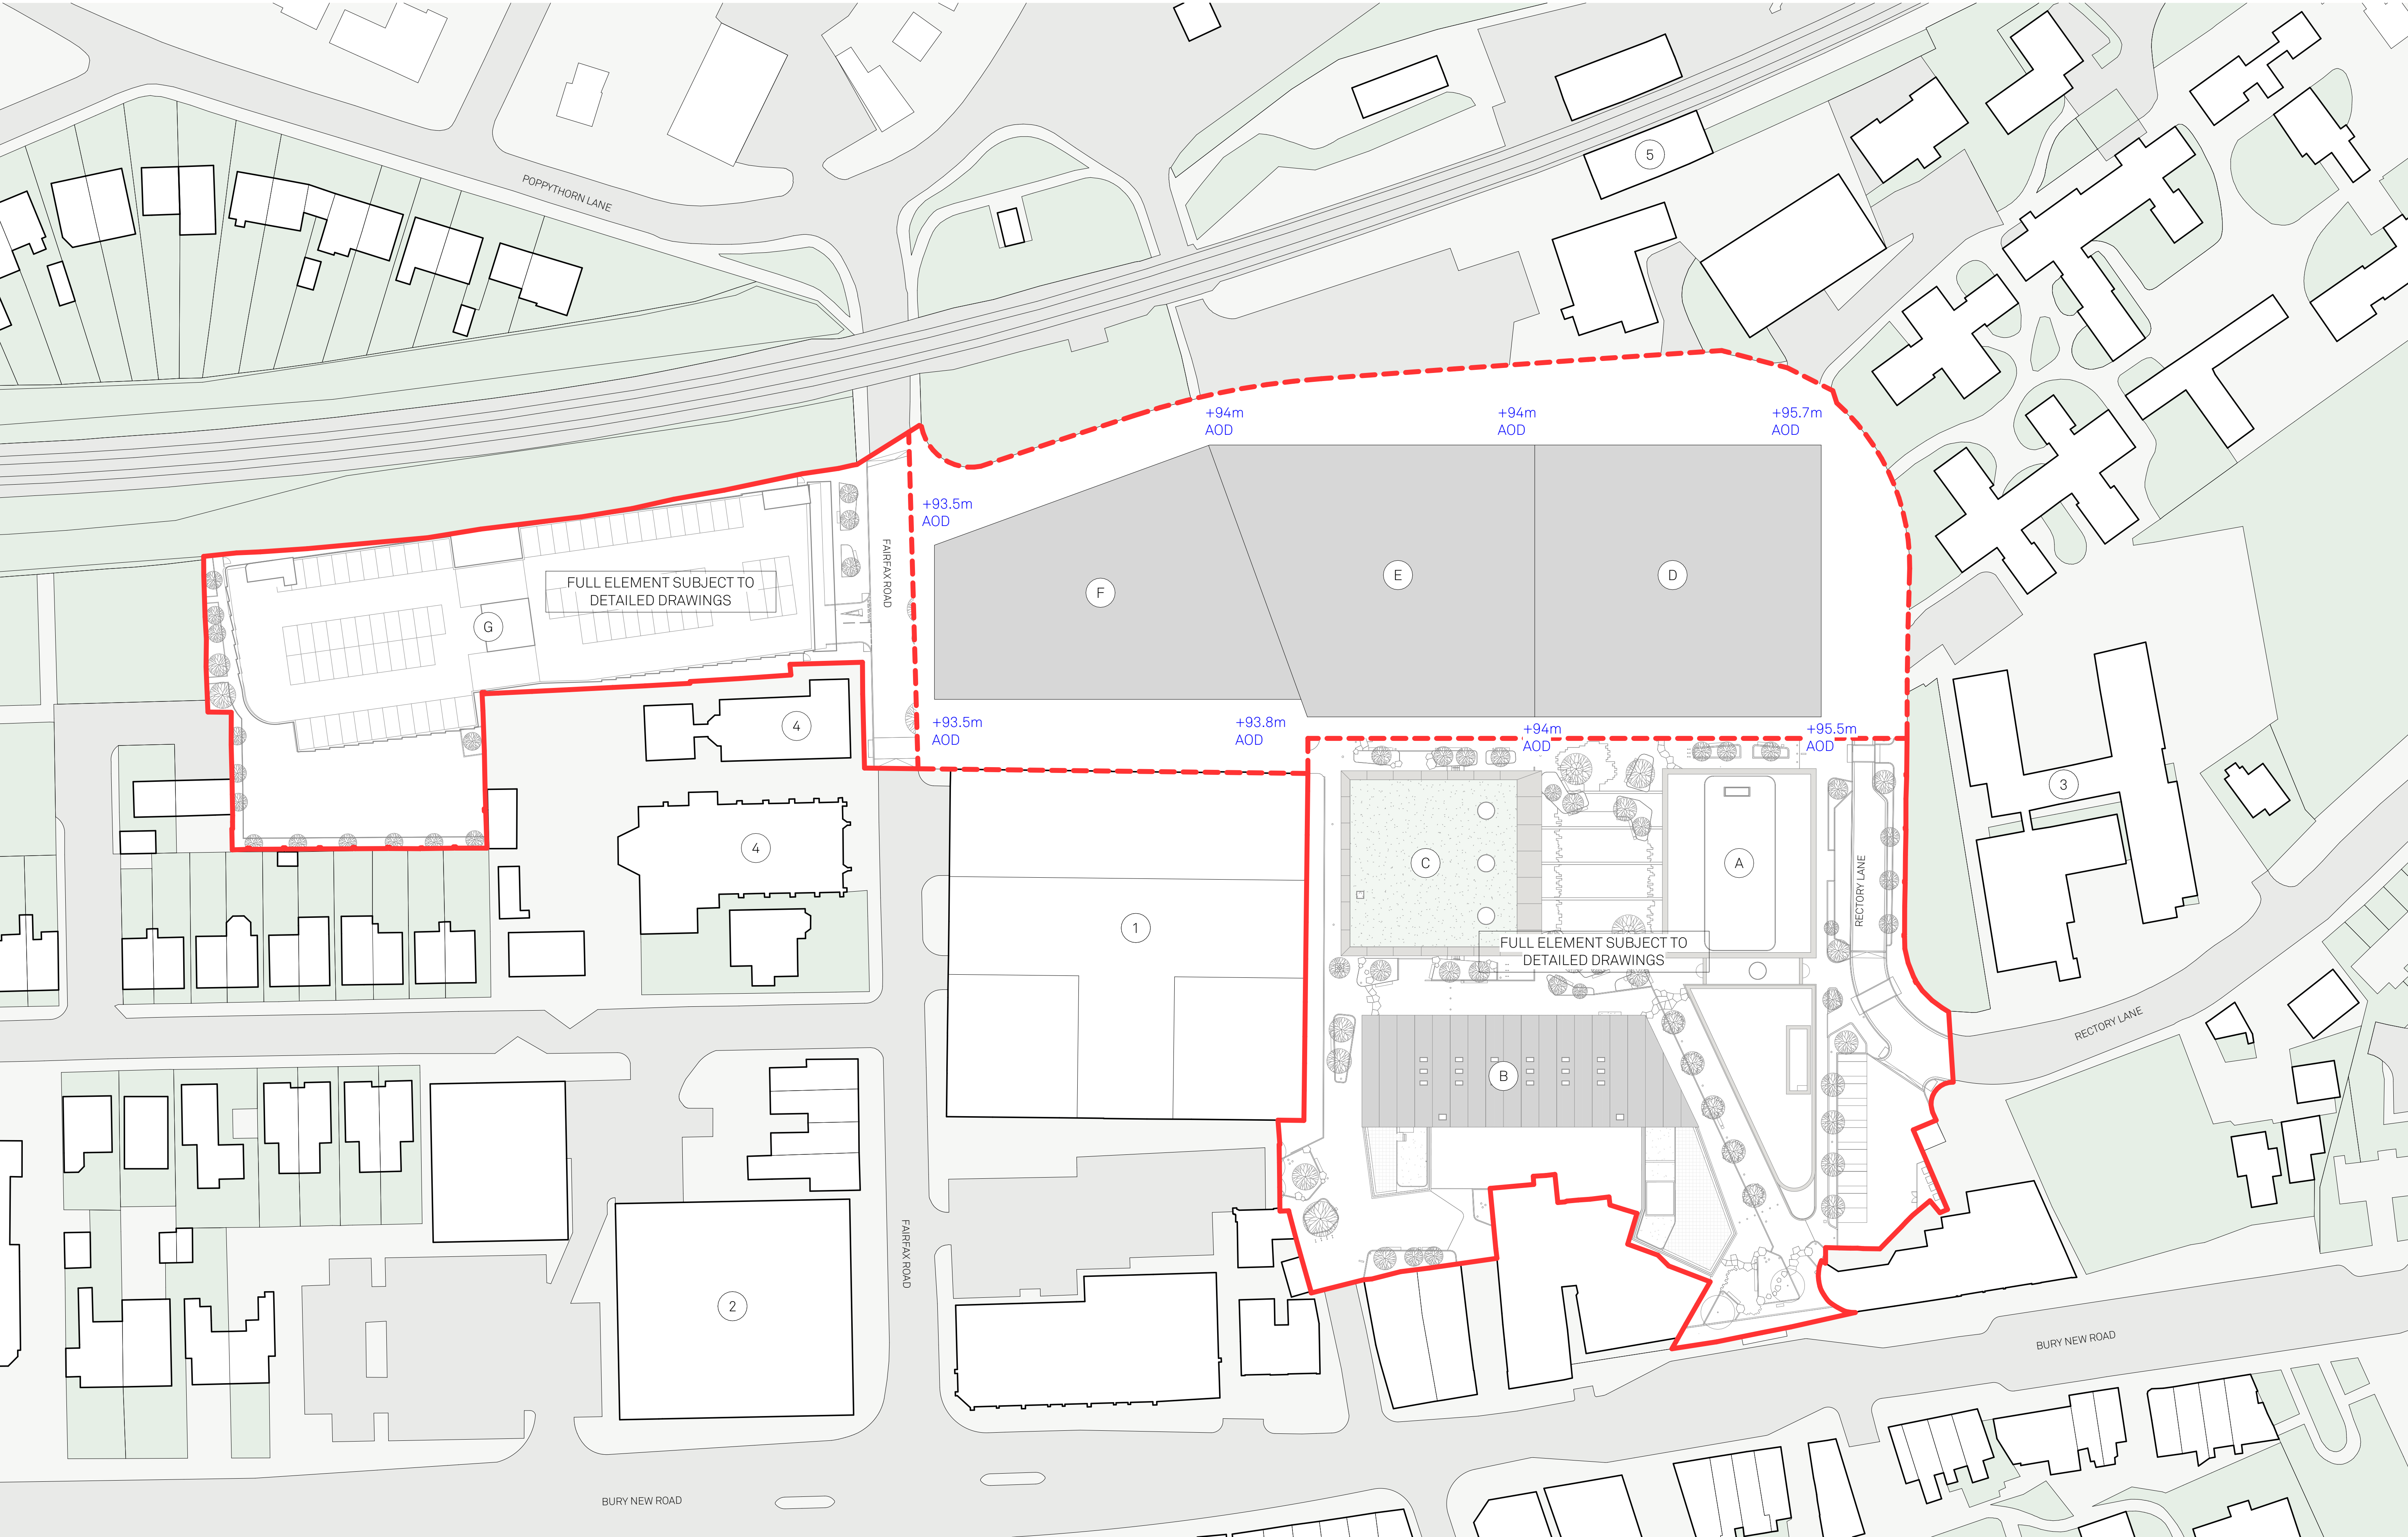

Notes:

- EXTENT OF FULL APPLICATION
- EXTENT OF OUTLINE APPLICATION
- DEVELOPMENT PLOTS
- AOD PROPOSED SITE GROUND LEVEL AOD

EXISTING KEY BUILDINGS

- 1 THE RADIUS
- 2 MARKS & SPENCER
- 3 SCHOOL
- 4 CHURCH
- 5 PRESTWICH TRAM STOP

PROPOSED PLOTS

- A COMMUNITY HUB
- B RETAIL HUB
- C MARKET HALL
- D RESIDENTIAL (INDICATIVE)
- E RESIDENTIAL (INDICATIVE)
- F RESIDENTIAL (INDICATIVE)
- G TRAVEL HUB

- A. TO BE READ IN CONJUNCTION WITH DRAWINGS:
- a. 207-JMA-MP-00-DR-A-001200
  - b. 207-JMA-MP-01-DR-A-001201
  - c. 207-JMA-MP-RF-DR-A-001210
- B. ALL 'LIMITS OF DEVIATION' AND 'POTENTIAL ZONES OF DEVIATION SUBJECT TO DETAILED PLANNING APPLICATION APPROVAL' SHOWN WITHIN THIS DRAWING APPLY HERE.
- C. PLAN TO BE READ IN CONJUNCTION WITH THE APPROVED DEVELOPMENT SPECIFICATION.

Project: Prestwich Village Masterplan  
Drawn: LG  
Rev: P00  
Checked: JC  
Details: 16/01/2024  
Title: P5 - Site levels Parameter plan  
Status: S2 Information  
Drawing No: 207-JMA-MP-XX-DR-A-001605  
Scale: 1:500 @ A1

Jon Matthews Architects  
Union, 2-10 Albert Square, Manchester, M2 6LW  
Copyright of this drawing is vested in Jon Matthews Architects and it must not be copied or reproduced without written consent. Figured dimensions only are to be taken from this drawing. Do not scale from this drawing. For full company disclosure please visit [www.jonmatthewsarchitects.com](http://www.jonmatthewsarchitects.com)  
0161 974 3690