


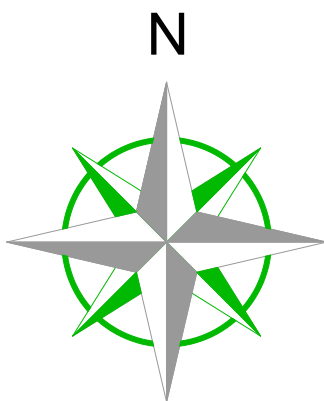

Station Information:

Station	Easting (m)	Northing (m)	Level (m)
GH1	381306.129	403974.985	95.300
GH2	381250.810	403928.069	91.736
GH3	381219.135	403992.899	92.484
GH4	381186.496	404050.750	92.585
GH5	381134.708	404148.089	93.902
GH6	381223.527	404167.919	94.001
GH7	381302.698	404210.054	93.754
GH8	381347.733	404126.615	94.660
GH9	381365.742	404043.859	96.126
GH10	381271.242	404011.805	94.563

OS Note:
Some services may have been omitted due to parked vehicles.
The Ordnance Survey file is to be used as a guide only.

OS Buildings  Surveyed Buildings 


This survey has been orientated to the Ordnance Survey (O.S.) National Grid OSGB36(15) via Global Navigation Satellite Systems (GNSS) and the O.S. Active Network (OS AN).

A true OSGB36 coordinate has been established near to the site centre via a transformation using the OSTN15GB & OSGM15GB transformation models.
The survey has been correlated to this point and a further one or more OSGB36 (15) points established to create a true O.S. bearing for angle orientation.

No scale factor has been applied to the survey therefore the coordinates shown are arbitrary & not true O.S. Coordinates which have a scale factor applied.

Please refer to Survey Station Table to enable establishment of the on-site grid and datum.

Legend:			
	Buildings		Overhead Cable
	Road		Cable cut
	Level line		Trench edge
	Level line		Cable edge
	Level line		Cable edge
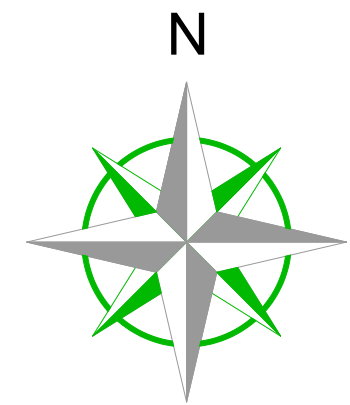

Station Information:

Station	Easting (m)	Northing (m)	Level (m)
GH1	381306.129	403974.985	95.300
GH2	381250.810	403928.069	91.736
GH3	381219.135	403992.899	92.484
GH4	381186.496	404050.750	92.585
GH5	381134.708	404148.089	93.902
GH6	381223.527	404167.919	94.001
GH7	381302.698	404210.054	93.754
GH8	381347.733	404126.615	94.660
GH9	381365.742	404043.859	96.126
GH10	381271.242	404011.805	94.563

OS Note:
Some services may have been omitted due to parked vehicles.
The Ordnance Survey file is to be used as a guide only.

OS Buildings Surveyed Buildings


This survey has been orientated to the Ordnance Survey (O.S.) National Grid OSGB36(15) via Global Navigational Satellite Systems (GNSS) and the O.S. Active Network (OS AN).

A true OSGB36 coordinate has been established near to the site centre via a transformation using the OSTN15GB & OSGM15GB transformation models.
The survey has been correlated to this point and a further one or more OSGB36 (15) points established to create a true O.S. bearing for angle orientation.

No scale factor has been applied to the survey therefore the coordinates shown are arbitrary & not true O.S. Coordinates which have a scale factor applied.

Please refer to Survey Station Table to enable establishment of the on-site grid and datum.

On-site grid and datum			
Legend:			
 Buildings	 Overhead Cables	 IC	 Inspection Chamber
 Roads	 Cables	 PVC	 Roasted Indicator

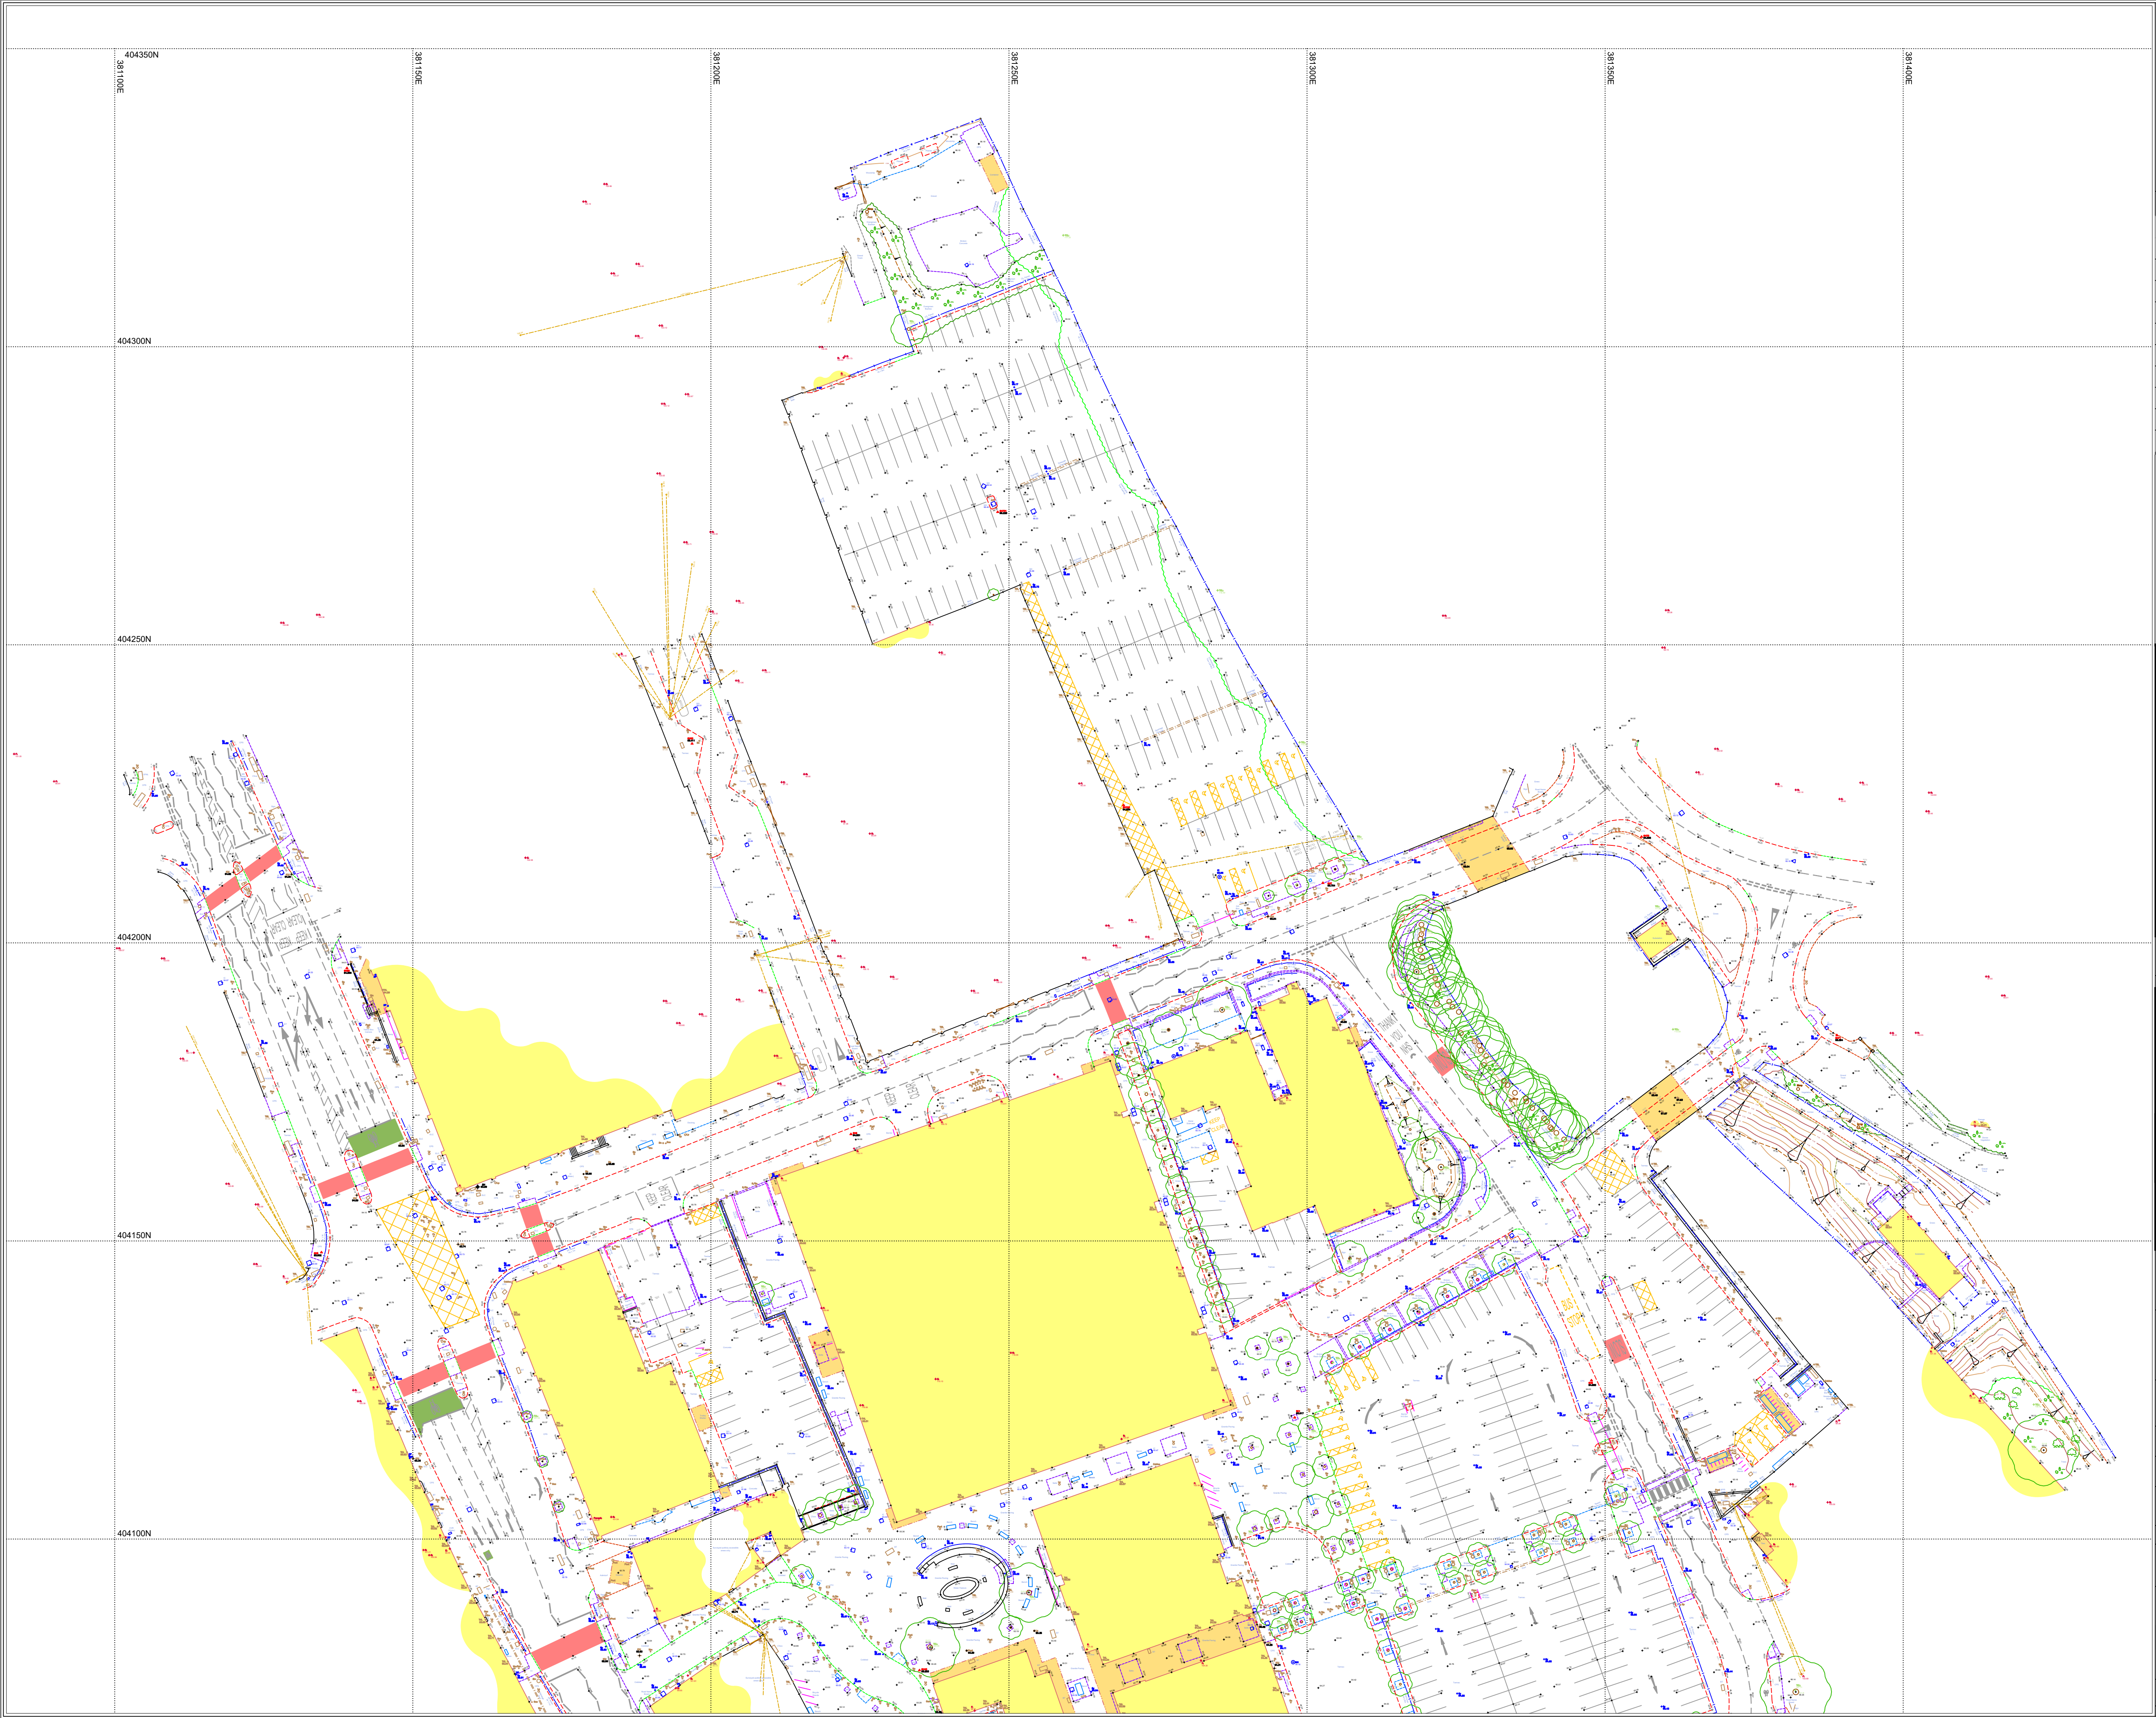

Station	Easting (m)	Northing (m)	Level (m)
GH1	381306.129	403974.985	95.300
GH2	381250.814	403928.069	91.736
GH3	381219.135	403992.899	92.484
GH4	381186.496	404050.750	92.585
GH5	381134.708	404148.089	93.902
GH6	381223.527	404167.919	94.001
GH7	381302.698	404210.054	93.754
GH8	381347.733	404126.615	94.660
GH9	381365.742	404043.859	96.126
GH10	381271.242	404011.805	94.563

OS Buildings Surveyed Buildings

A true OSGB36 coordinate has been established near to the site centre via a transformation using the OSTN15GB & OSGM15GB transformation models. The survey has been correlated to this point and a further one or more OSGB36 (15) points established to create a true O.S. bearing for angle orientation.

Legend:

[illegible]

Rev	Date	Description	Drawn	C. Rev
-----	------	-------------	-------	--------



- Topographical Surveys
- Site Engineering
- Utility / CCTV Surveys
- Measured Building Survey
- 3D Laser Scanning
- Revit & BIM Models

24 Riverside Studios
Amethyst Road
Newcastle Business Park
Newcastle
NE4 7YL
t. (0191) 273 6391
newcastle@greenhatch-group.co.uk
www.greenhatch-group.co.uk

Derby (Head Office) Rowan House Duffield Road Little Eaton Derby DE21 5DR t. (0133) 283 0044	St Albans Unit B, The Courtyard Alban Park St Albans Hertfordshire AL4 0LA t. (0172) 785 4481	London 27 Cornwall Terrace Me Regents Park London NW1 5LL t. (0207) 224 1806
---	--	--

CLIENT
The Prestwich Regeneration LLP

PROJECT **Prestwich Village
Prestwich
Manchester**

Topographical Survey

SCALE A1@ 1: 500	DATE Feb 23
DRAWN JC	QUALITY REF GH16190

Level datum	See notes
Grid orientation	See notes

Job number	46382
Drawing No.	46382_T
Rev.	0

Comments

This plan should only be used for its original purpose. Greenhatch Group accepts no responsibility for this plan if supplied to any party other than the original client.

All dimensions should be checked on site prior to design and construction.

Drainage information (where applicable) has been visually inspected from the surface and therefore should be treated as approximate only.