

NOTES:

No.	Description	Date

CLIENT:
MR AND MRS PALMER

ADDRESS: NORCOT, MOORBOTTOM
ROAD, HOLCOMBE,
RAMSBOTTOM

PROJECT:
Side Entrance Porch Alterations

SHEET: EXISTING &
PROPOSED PORCH
ELEVATIONS

Project number PHA/929

Date 28/01/2025


Drawn by RH

Checked by PH

A1.5


Scale 1 : 20

Sheet size A1

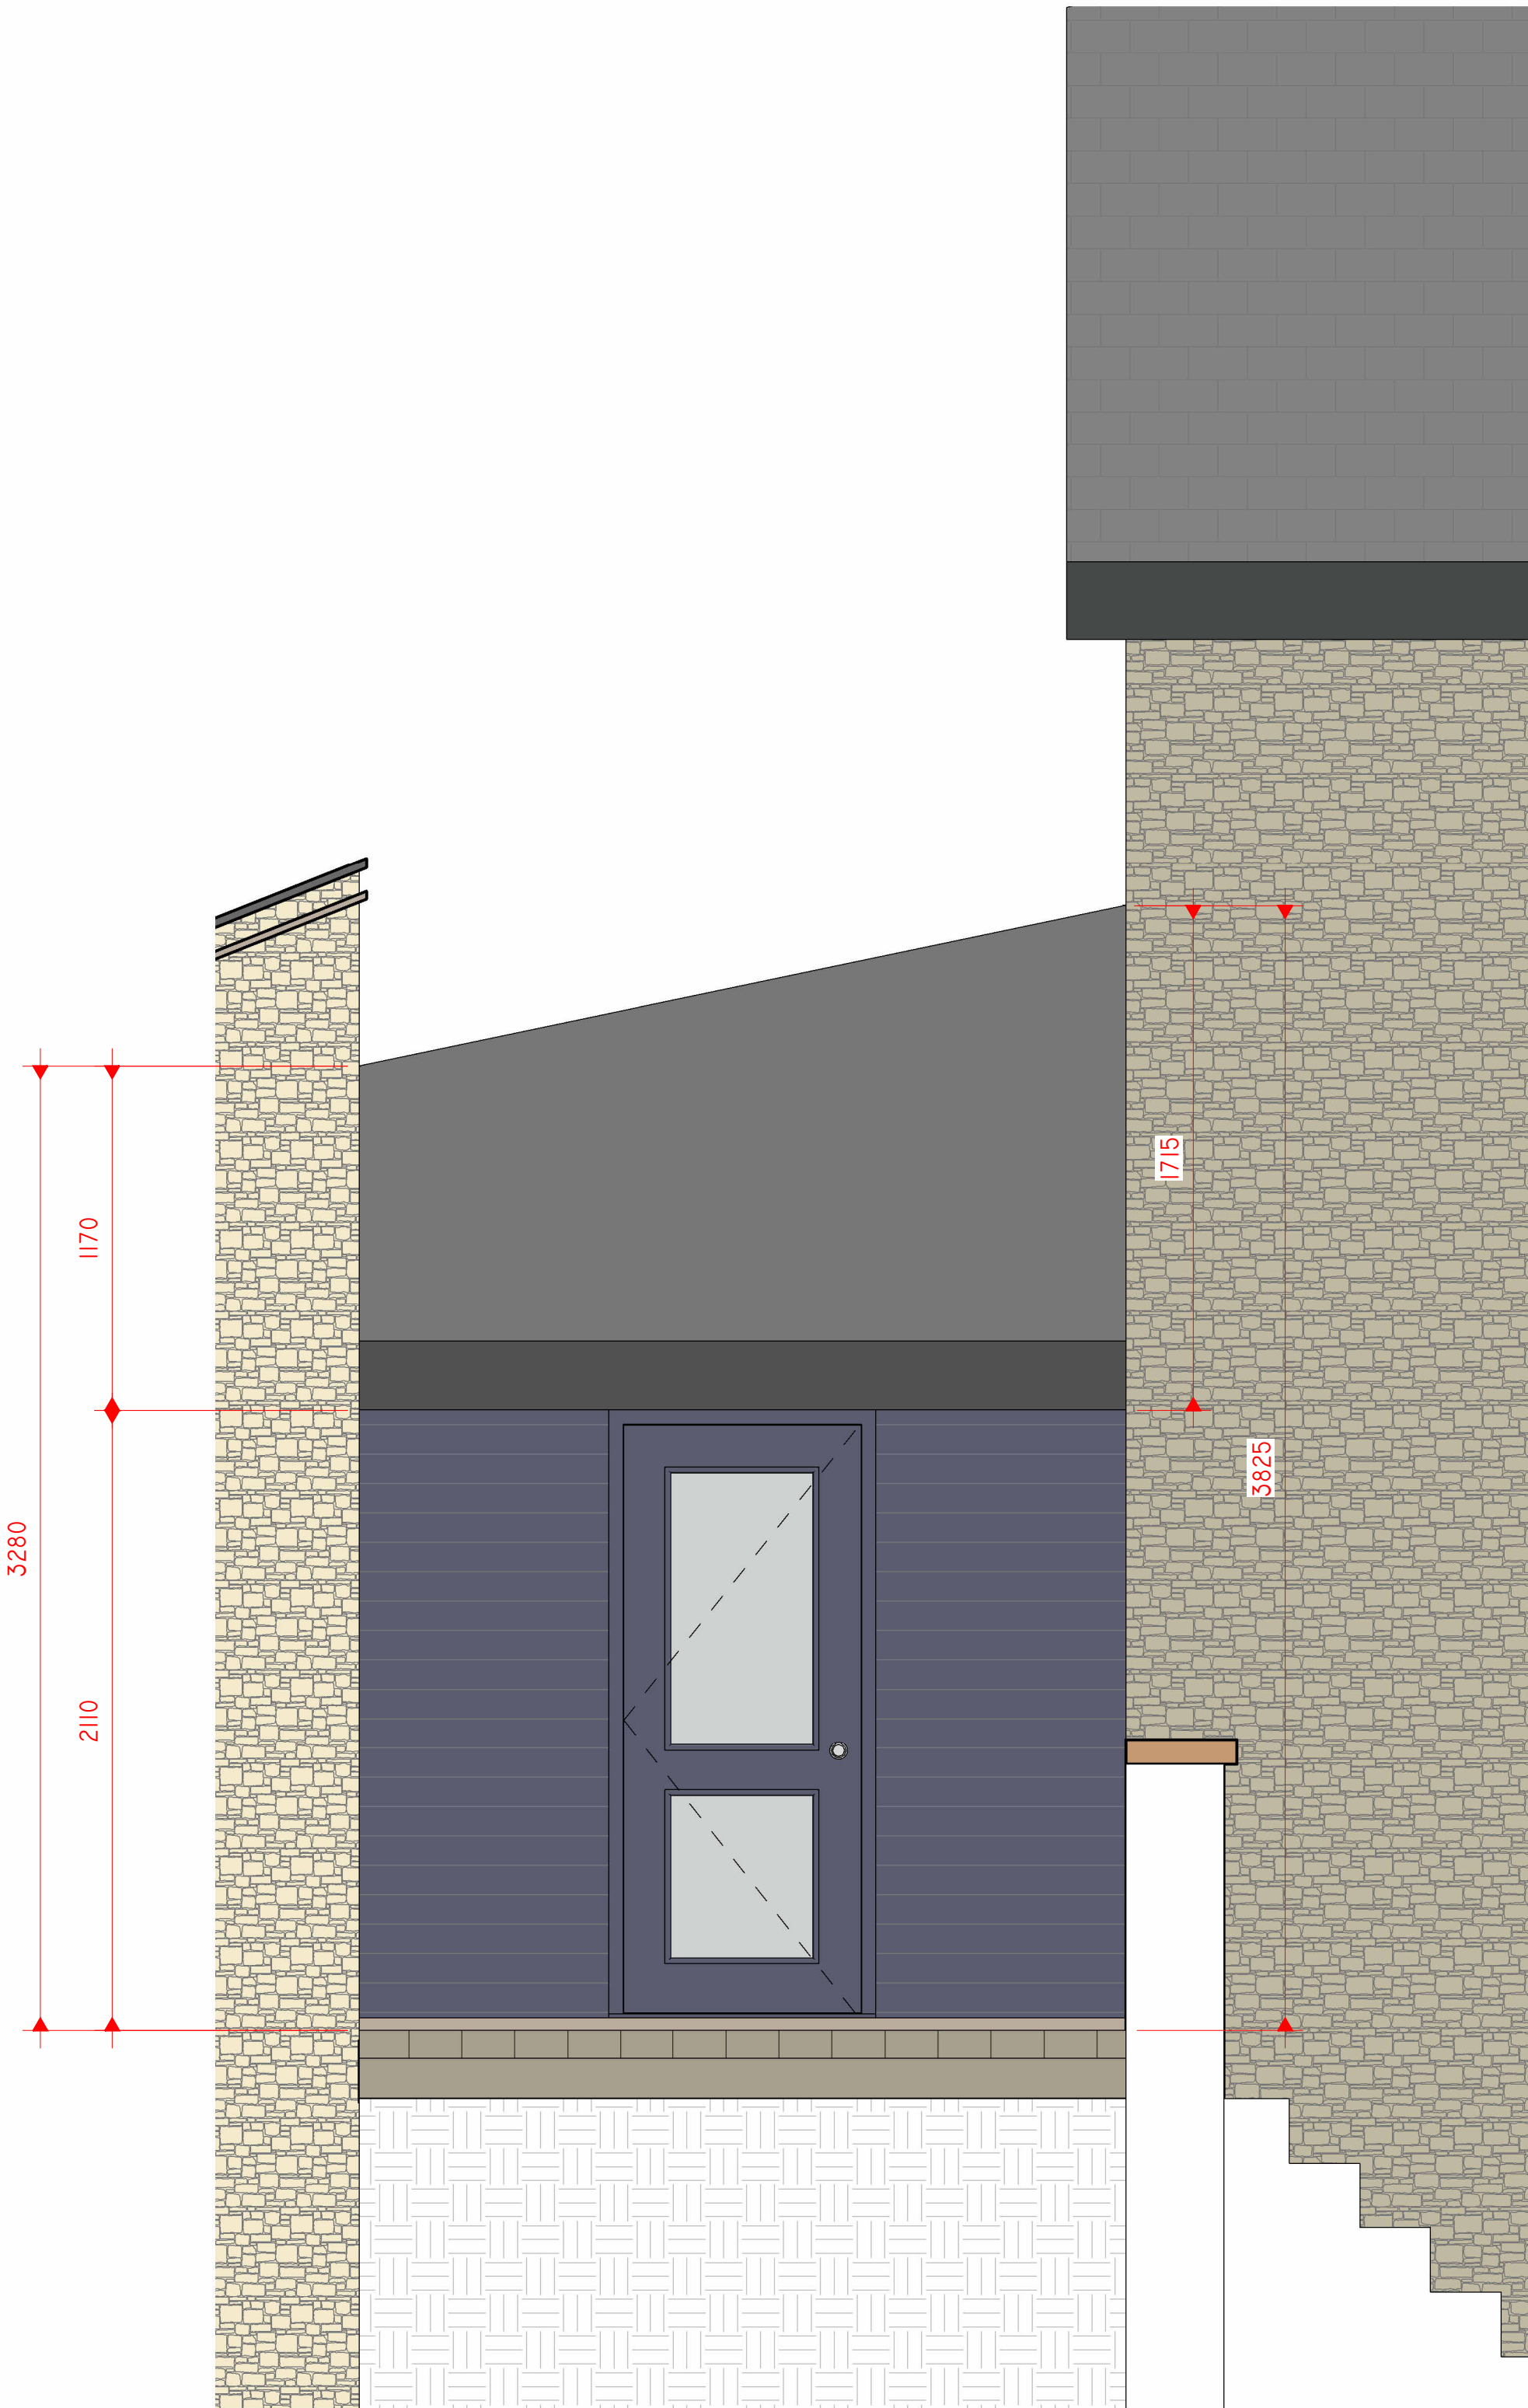

EXISTING PORCH ELEVATION

1 : 20

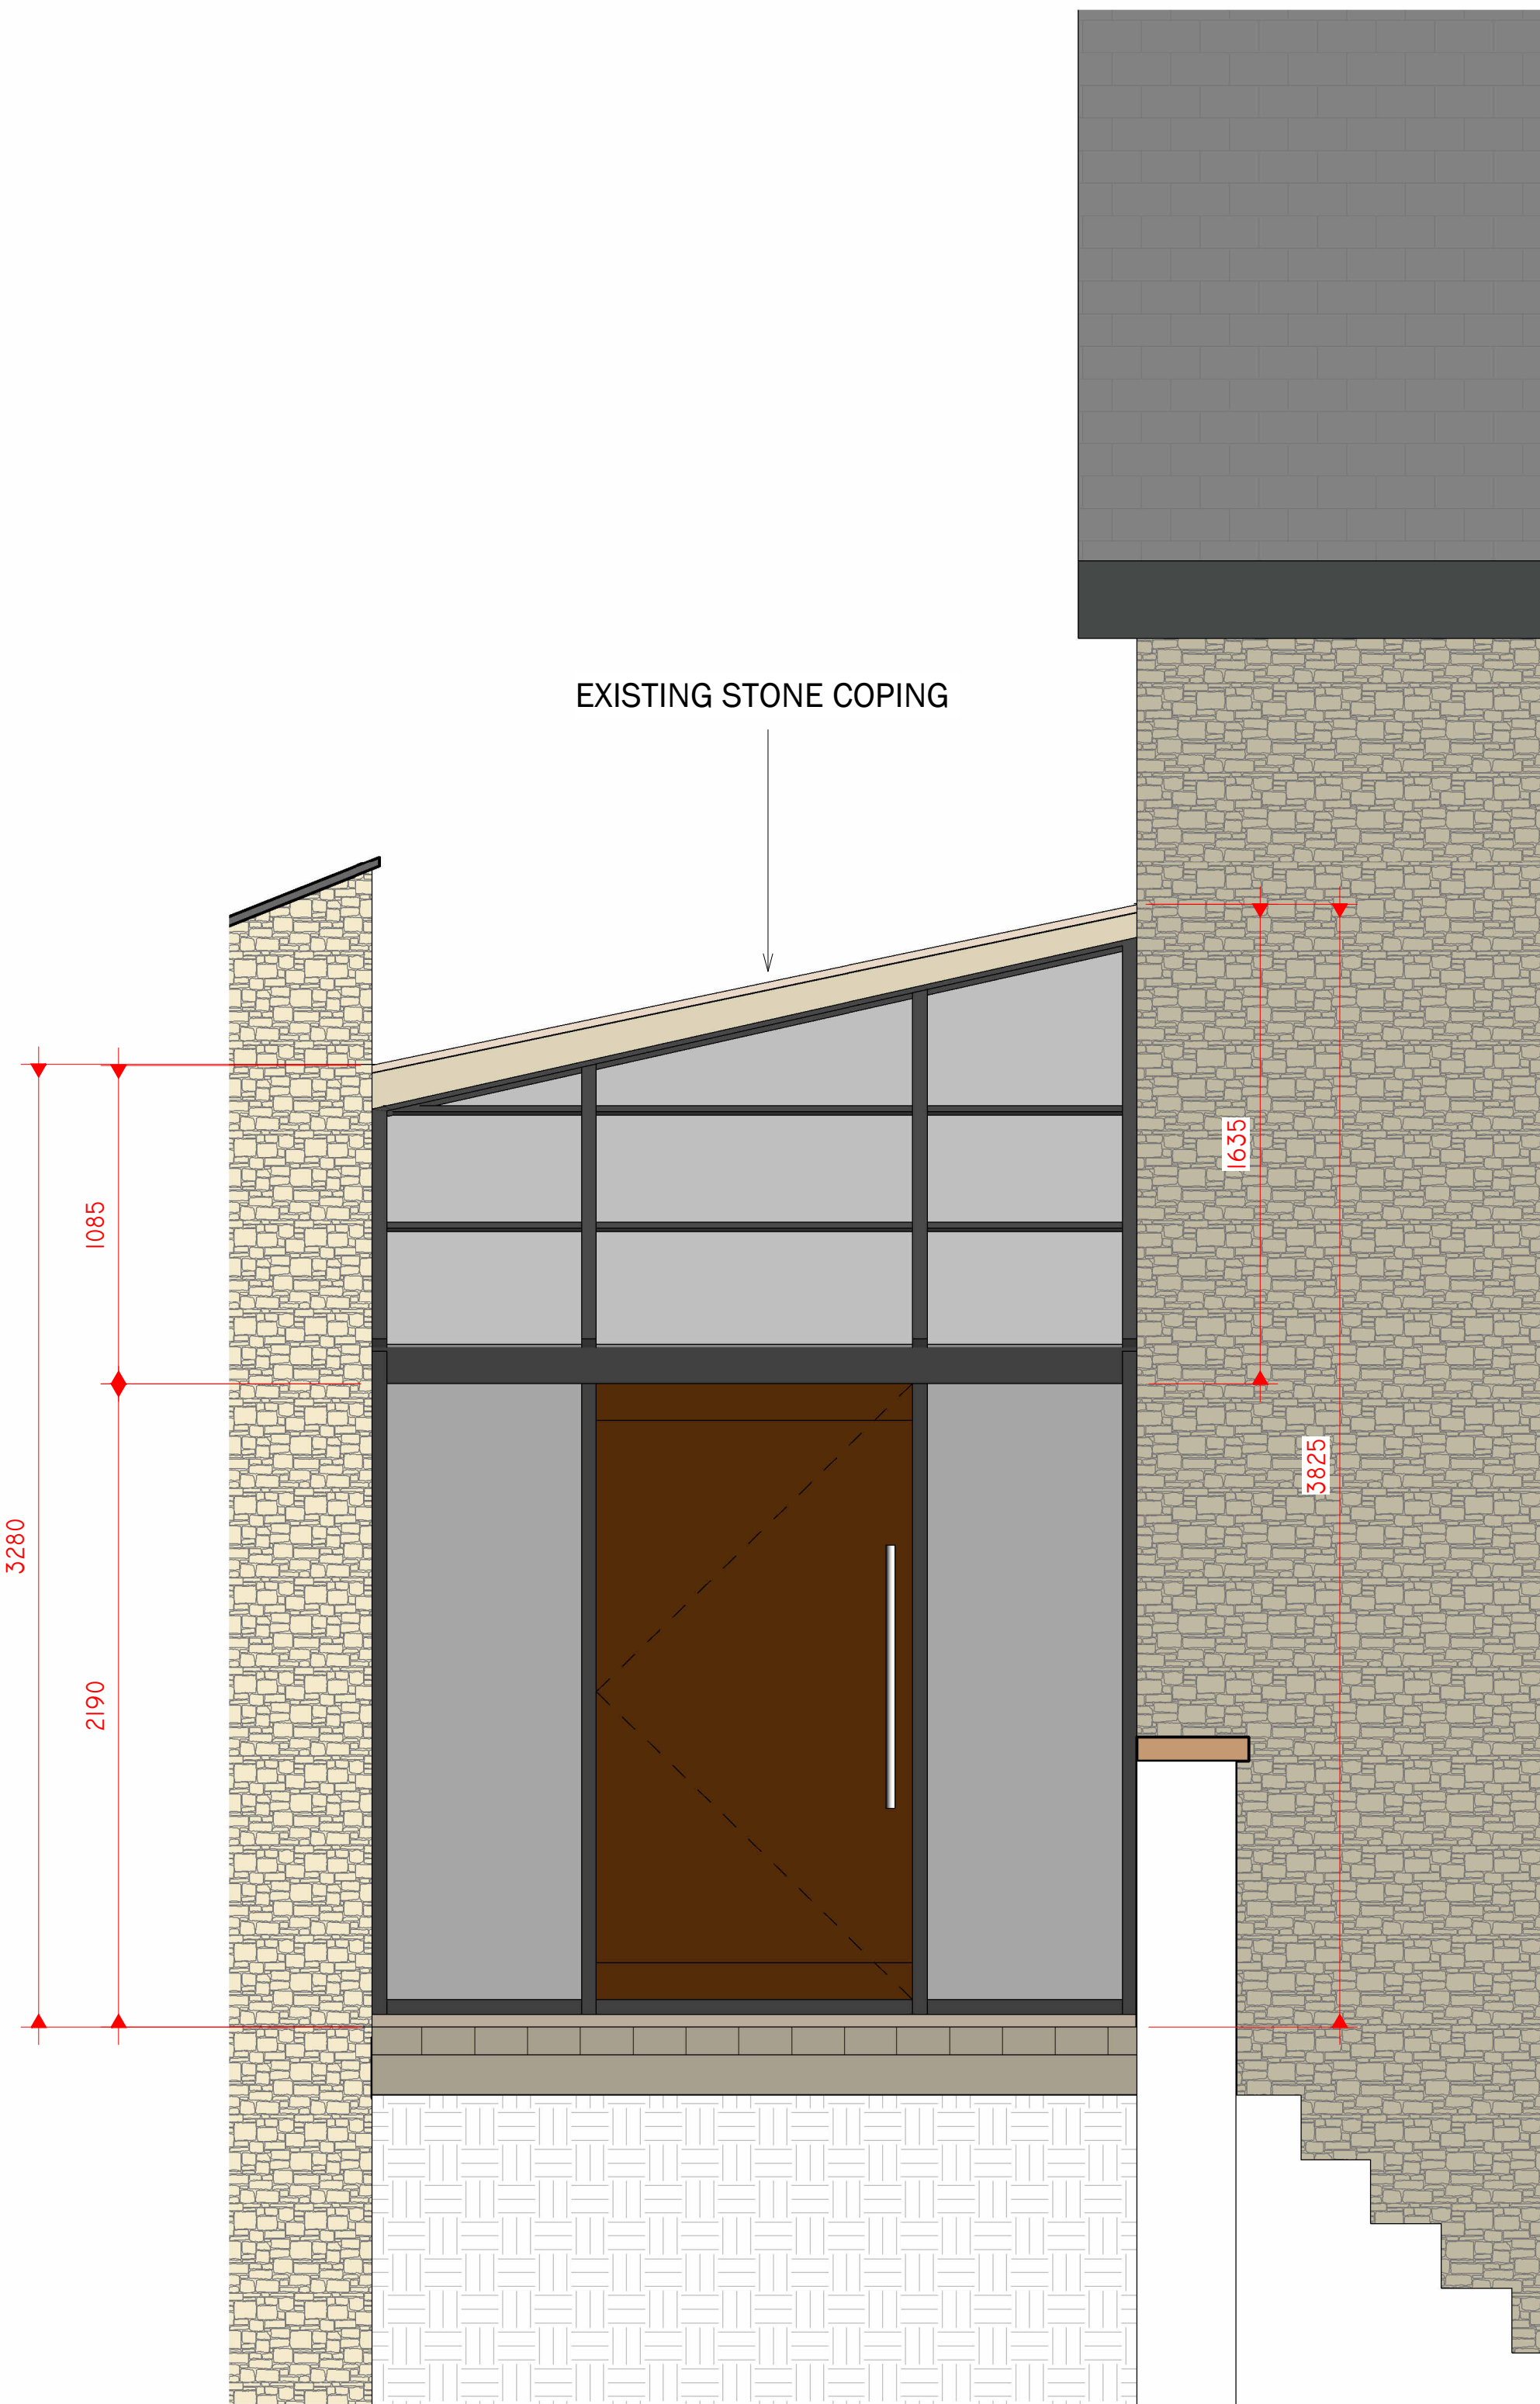

PROPOSED PORCH ELEVATION

1 : 20