



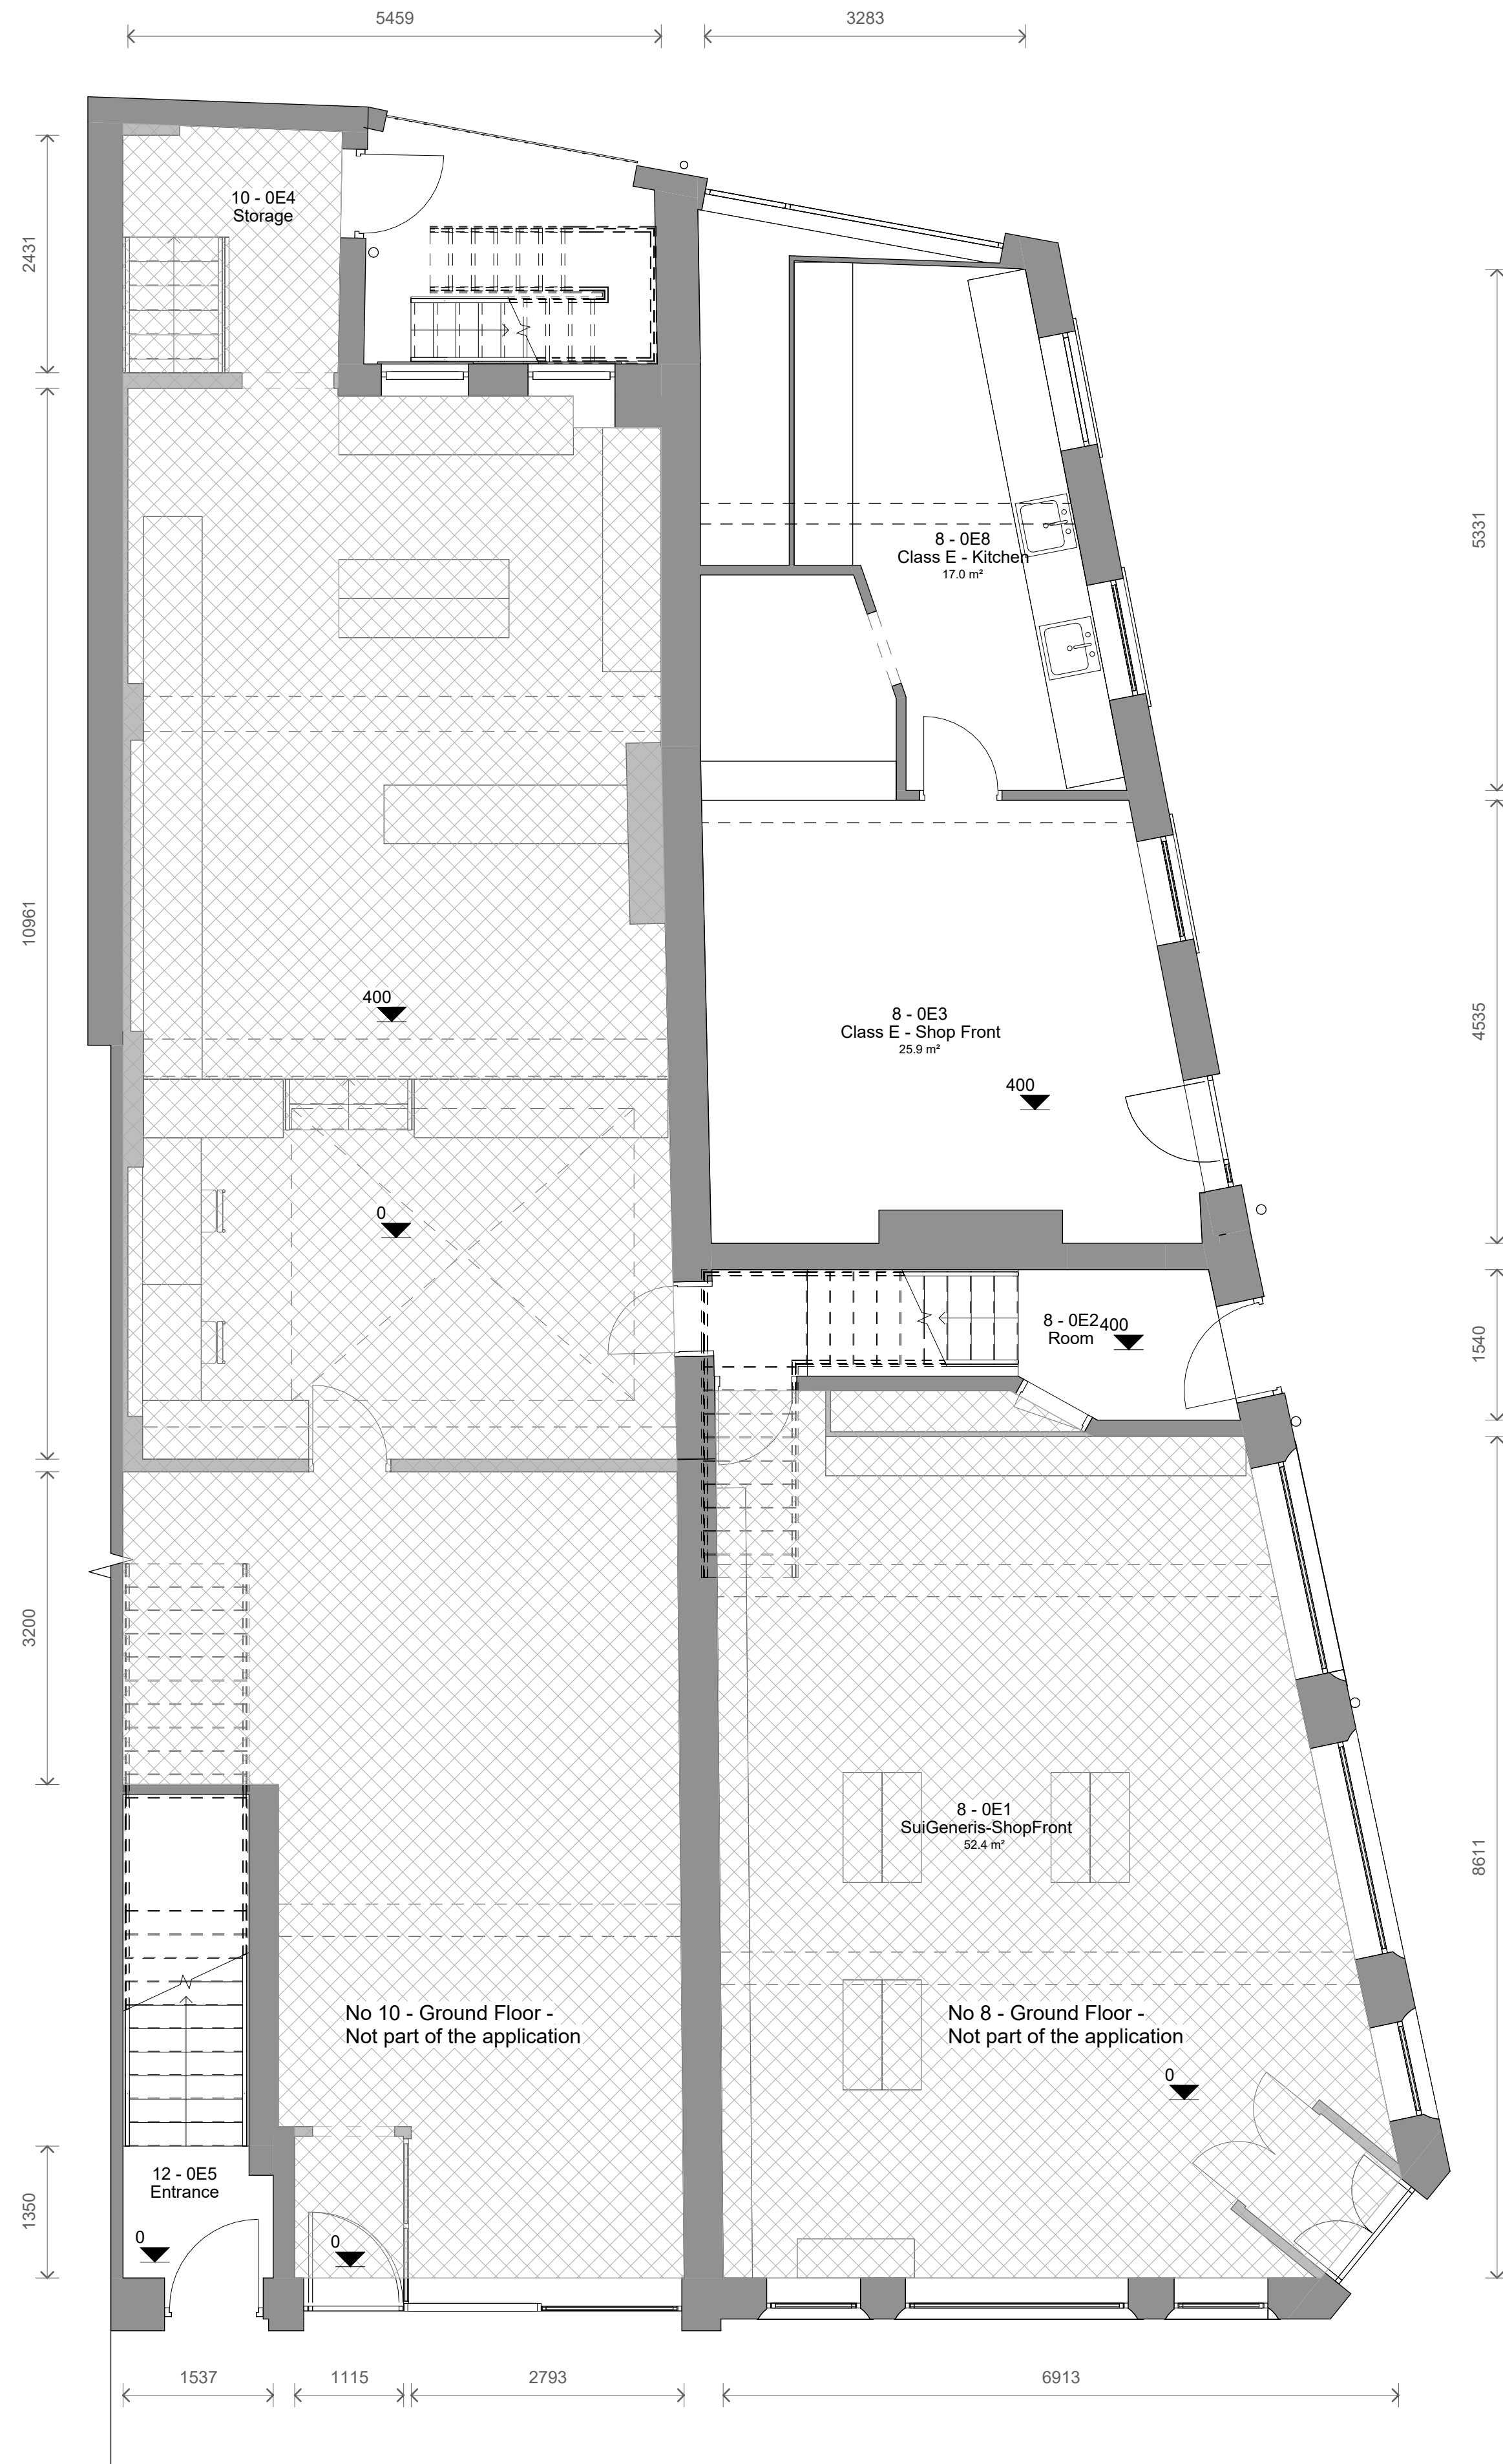

1 Level 0 - Existing
1 : 50

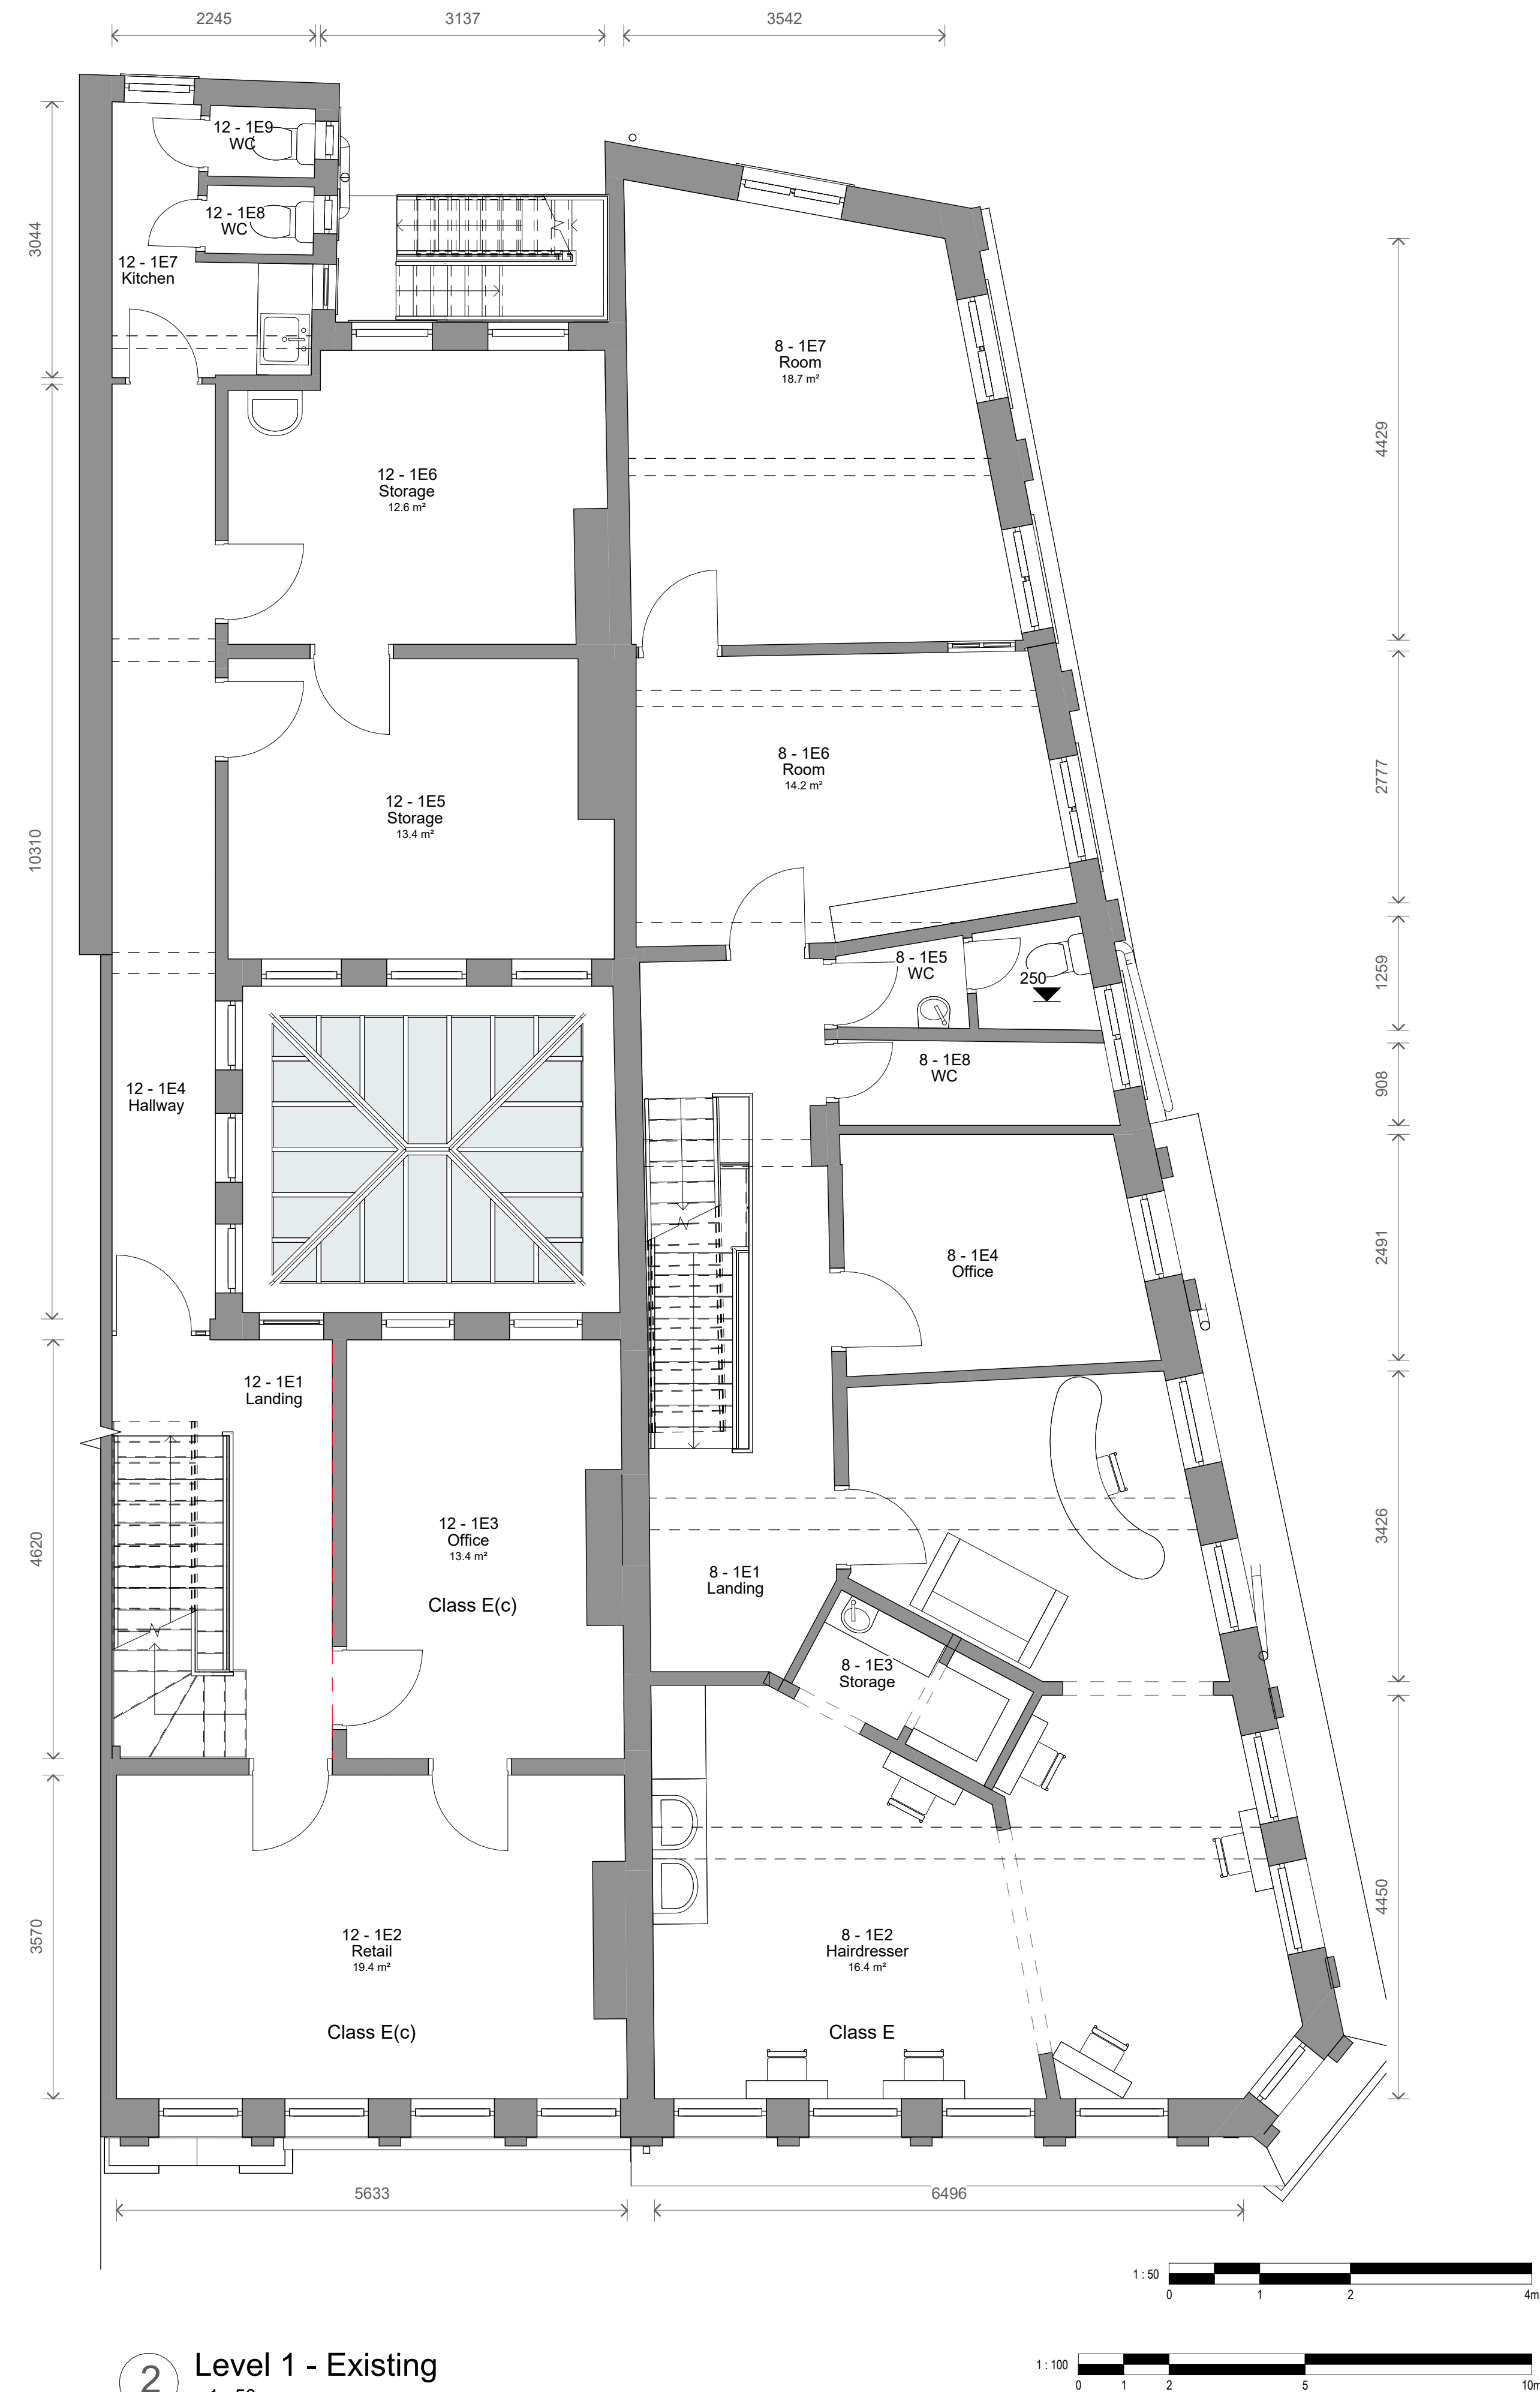

2 Level 1 - Existing
1 : 50

3	Planning - Revised	10/08/2026	JB
2	BUILDING REGS	05/05/2026	JB
1	Revised Plans	29/10/2025	JB
No.	Description	Date	Initial

PROJECT			
8-12 Silver Street			
TITLE			
Existing Plans			
STATUS			
DESIGN			
DRAWN BY	DATE	SCALE (@ A1)	
CB	09/09/2025	1 : 50	
PROJECT NUMBER	DRAWING NUMBER	REV	
GSS25142.8	002	3	
GOLD SKETCH			
S T U D I O S			
www.goldsketch.co.uk info@goldsketch.co.uk 0161 792 9595			
NOTES			
© COPYRIGHT - ALL RIGHTS RESERVED.			
THIS DRAWING MUST NOT BE REPRODUCED WITHOUT PRIOR WRITTEN CONSENT.			
DRAWING TO BE USED FOR THE STATUS INDICATED ONLY.			
ALL DIMENSIONS AND SETTING OUT SHALL BE CHECKED AND CONFIRMED ON SITE. ANY DISCREPANCIES TO BE REPORTED TO THE DEDICATED PERSON PRIOR TO THE COMMENCEMENT OF ANY WORK. ALL WORK AND MATERIALS TO BE IN ACCORDANCE WITH CURRENTLY ENFORCEABLE LEGISLATION. RELEVANT CODES OF PRACTICE AND BRITISH STANDARDS. ALL DIMENSIONS ON THIS DRAWING ARE IN MILLIMETRES UNLESS OTHERWISE STATED.			