


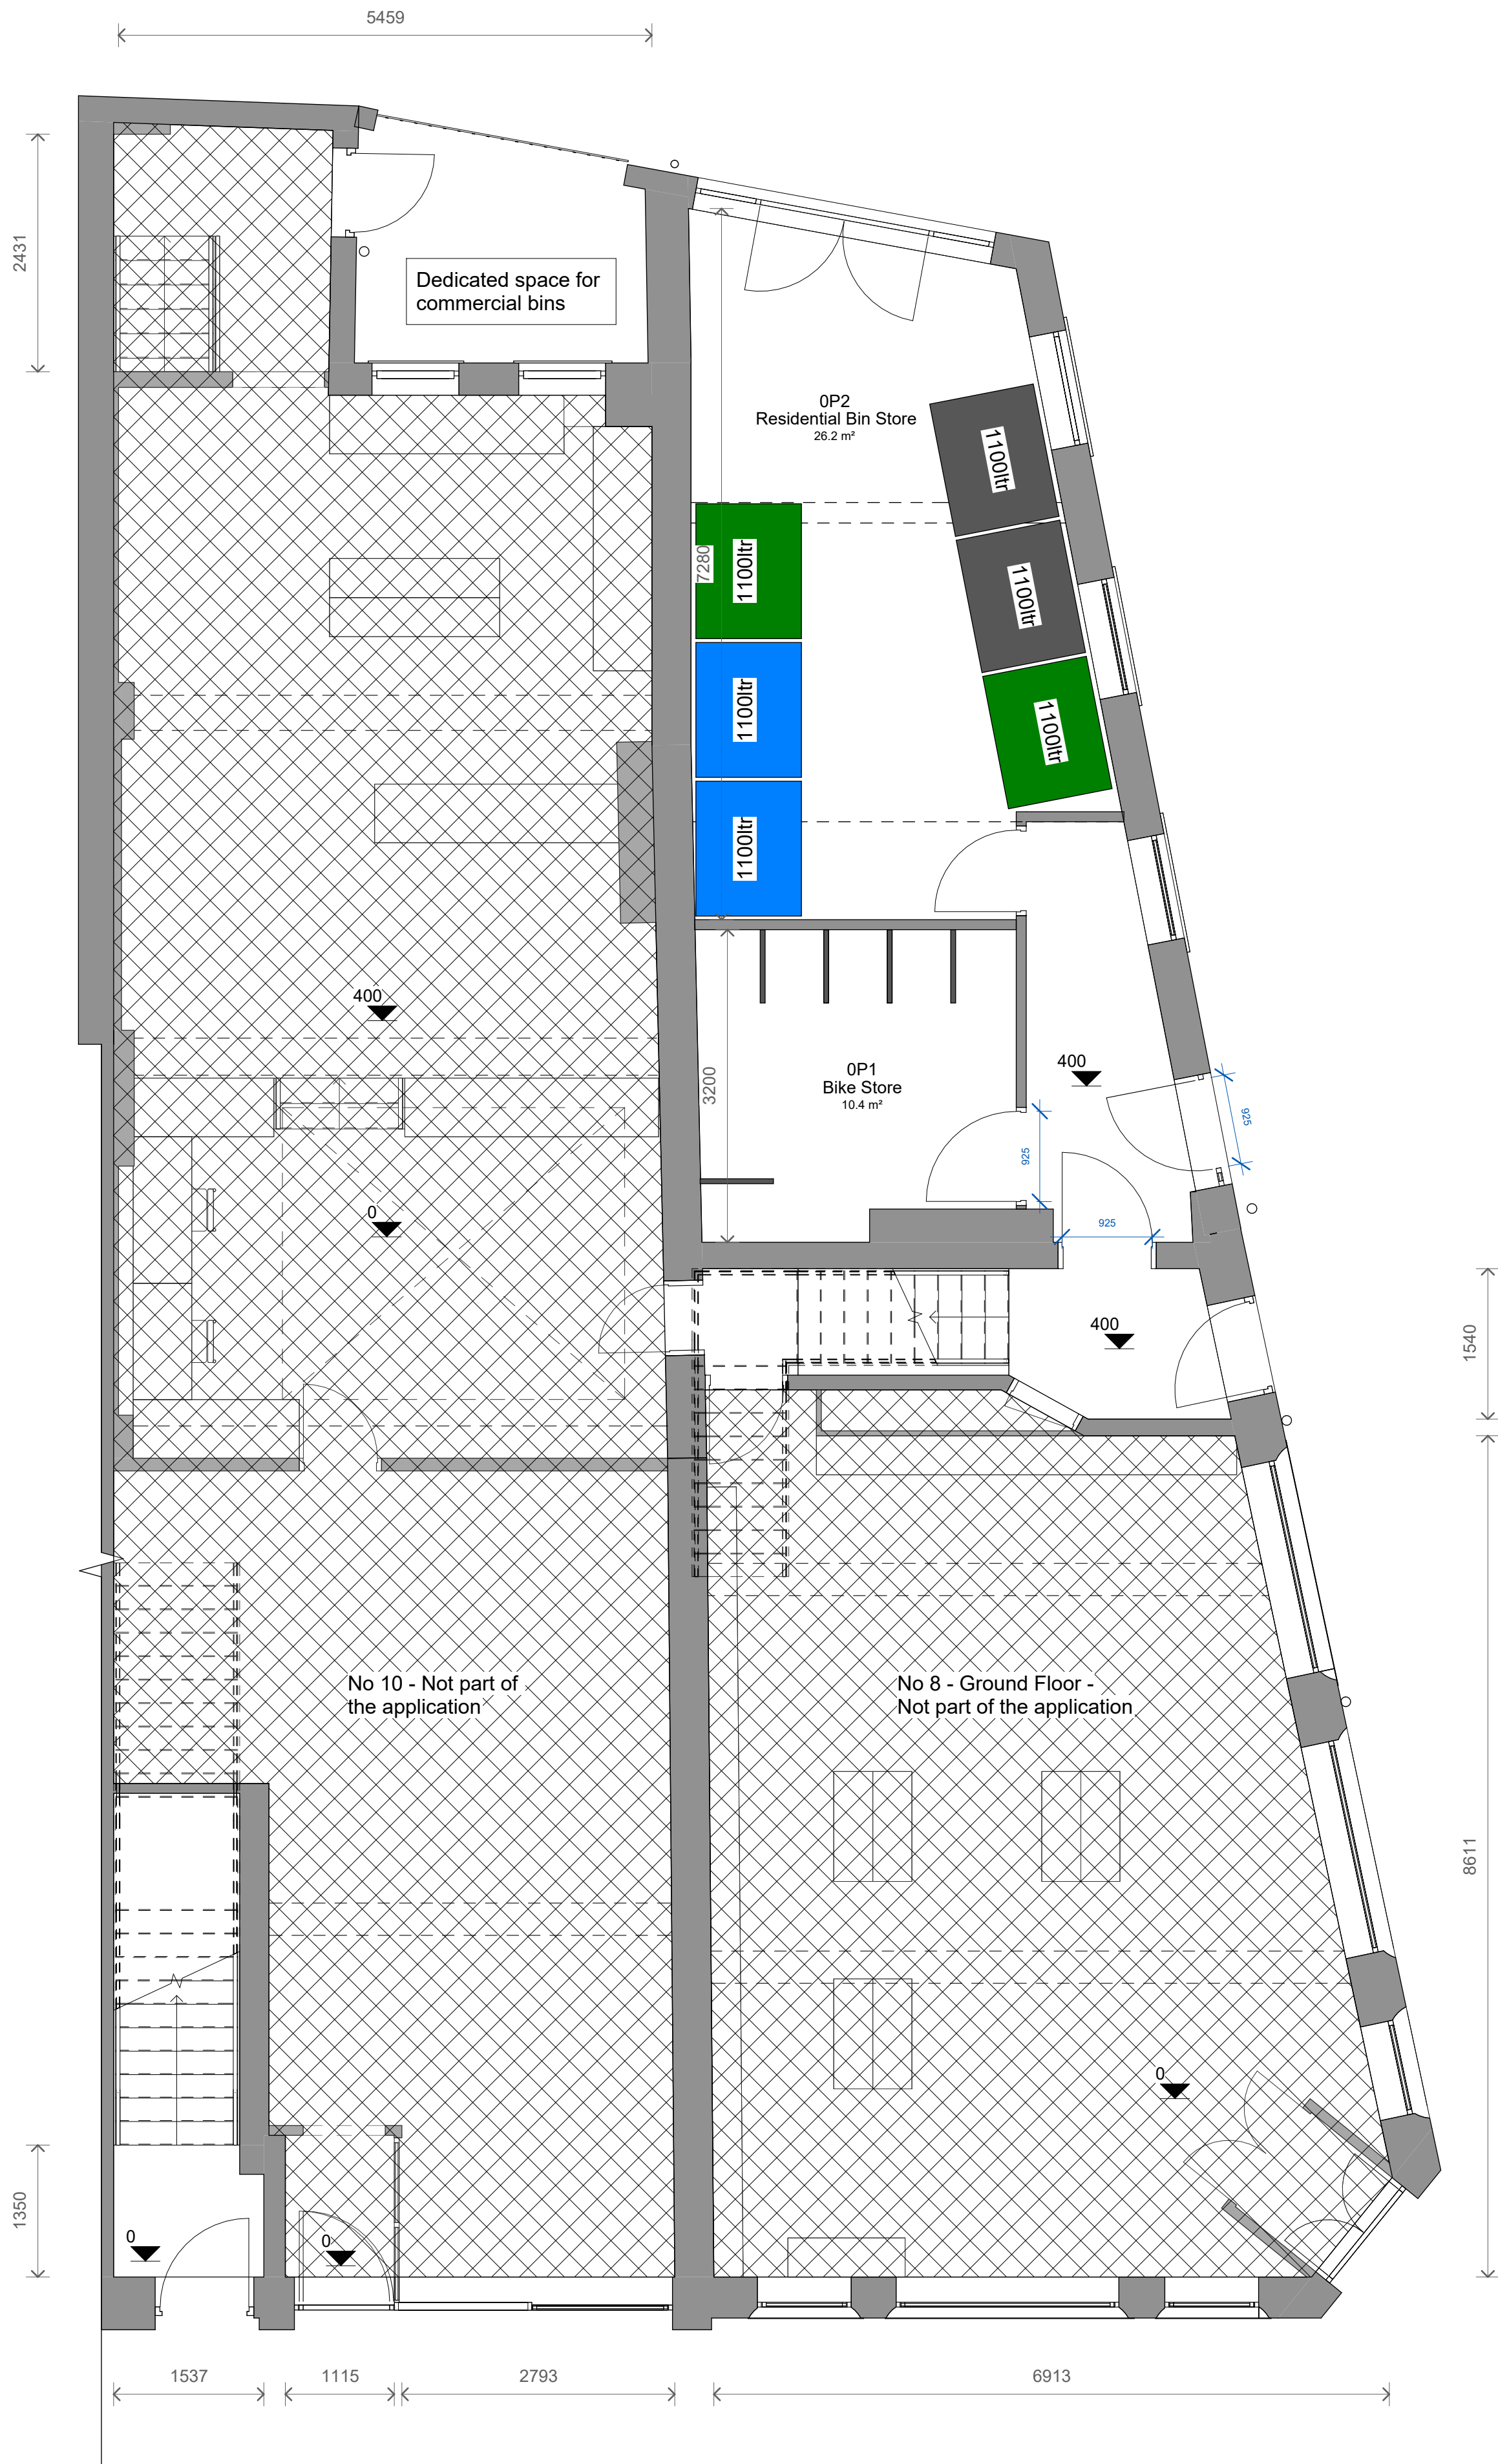

Key

- Apartment A - 42m² - 1B/1P
- Apartment B - 43m² - 1B/1P
- Apartment C - 38m² - 1B/1P
- Apartment D - 38m² - 1B/1P
- Apartment E - 38m² - 1B/1P
- Apartment F - 44m² - 1B/1P
- Apartment G - 48m² - 1B/1P
- Apartment H - 43m² - 1B/1P
- Apartment I - 38m² - 1B/1P

Grand Total - 9 Apartments

NOTE
- All apartments comply with the Nationally Described Space Standards.

Bin Store

- 2 x 1100Ltr - Grey Bin (Waste)
- 2 x 1100Ltr - Blue Bin (Plastic)
- 2 x 1100Ltr - Green Bin (Cardboard)

7	Planning - Revised	10/08/2026	JB
6	BUILDING REGS	05/05/2026	JB
5	Revised Plans - Planning	17/03/2026	JB
4	Revised Plans	21/11/2025	JB
3	Revised Plans	20/11/2025	JB
2	Revised Plans	30/10/2025	JB
1	Revised Plans	29/10/2025	JB
No.	Description	Date	Initial

PROJECT			8-12 Silver Street		
TITLE			Proposed Plans		
STATUS			DESIGN		
DRAWN BY	DATE	SCALE (@ A1)			
JB	29/09/2025	1 : 50			
PROJECT NUMBER		DRAWING NUMBER		REV	
GSS25142.8		005		7	
GOLD SKETCH					
S T U D I O S					
www.goldsketch.co.uk		info@goldsketch.co.uk		0161 792 9595	
NOTES: © COPYRIGHT - ALL RIGHTS RESERVED. THIS DRAWING AND ANY INFORMATION CONTAINED HEREIN IS THE PROPERTY OF GOLD SKETCH AND IS NOT TO BE REPRODUCED OR TRANSMITTED IN ANY FORM OR BY ANY MEANS, ELECTRONIC OR MECHANICAL, WITHOUT PERMISSION IN WRITING FROM GOLD SKETCH. ALL DIMENSIONS ARE TO FACE UNLESS OTHERWISE SPECIFIED. ALL DIMENSIONS ARE IN MILLIMETRES UNLESS OTHERWISE STATED.					

1 Level 0 - Proposed
1 : 50

2 Level 1 - Proposed
1 : 50

