




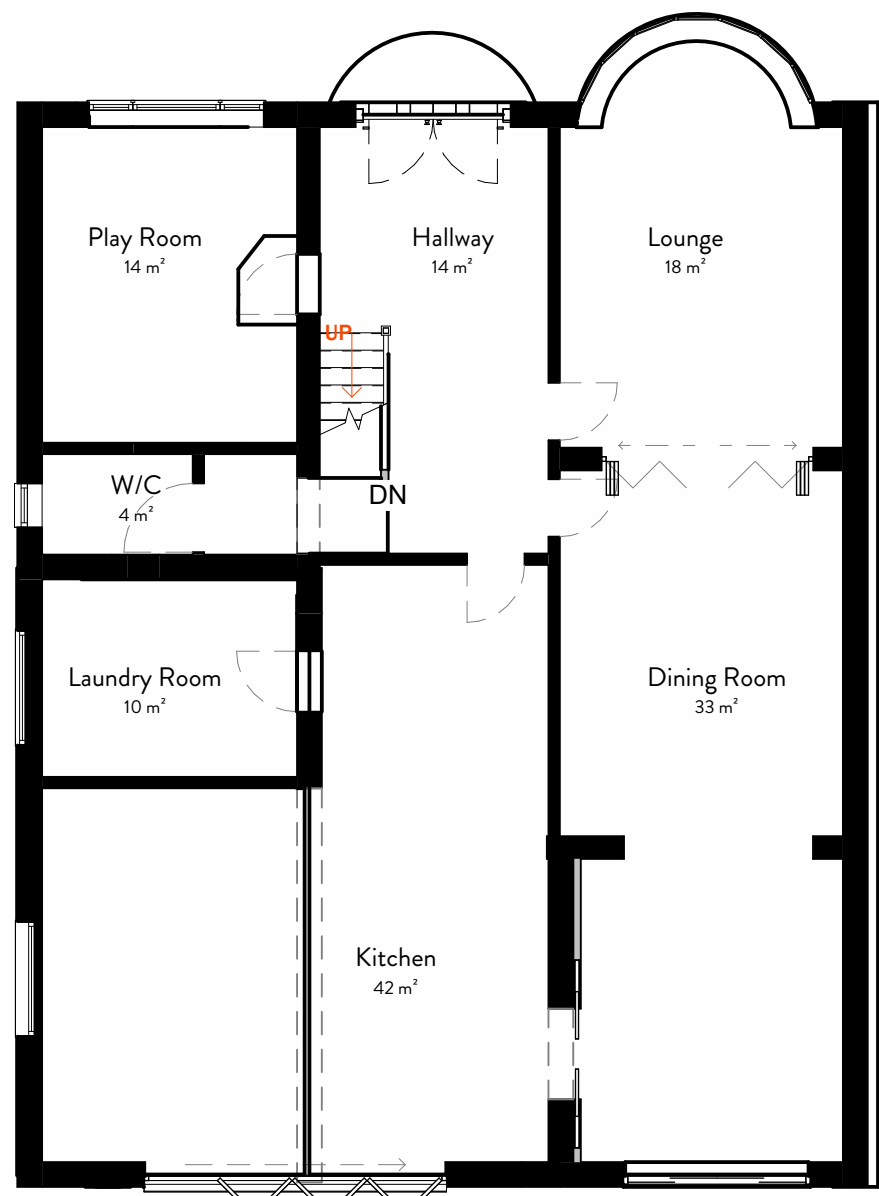


1 Ground Floor - Proposed
1 : 100

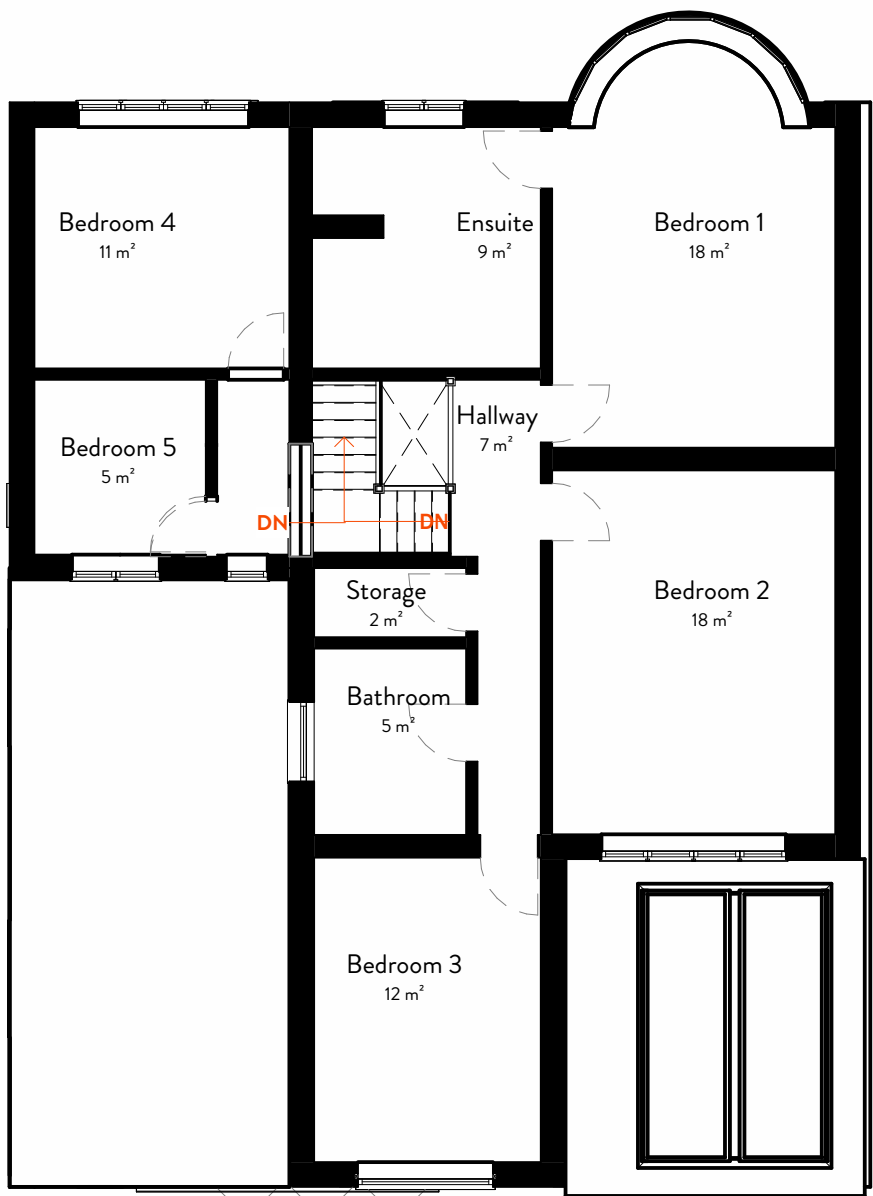

2 First Floor - Proposed
1 : 100

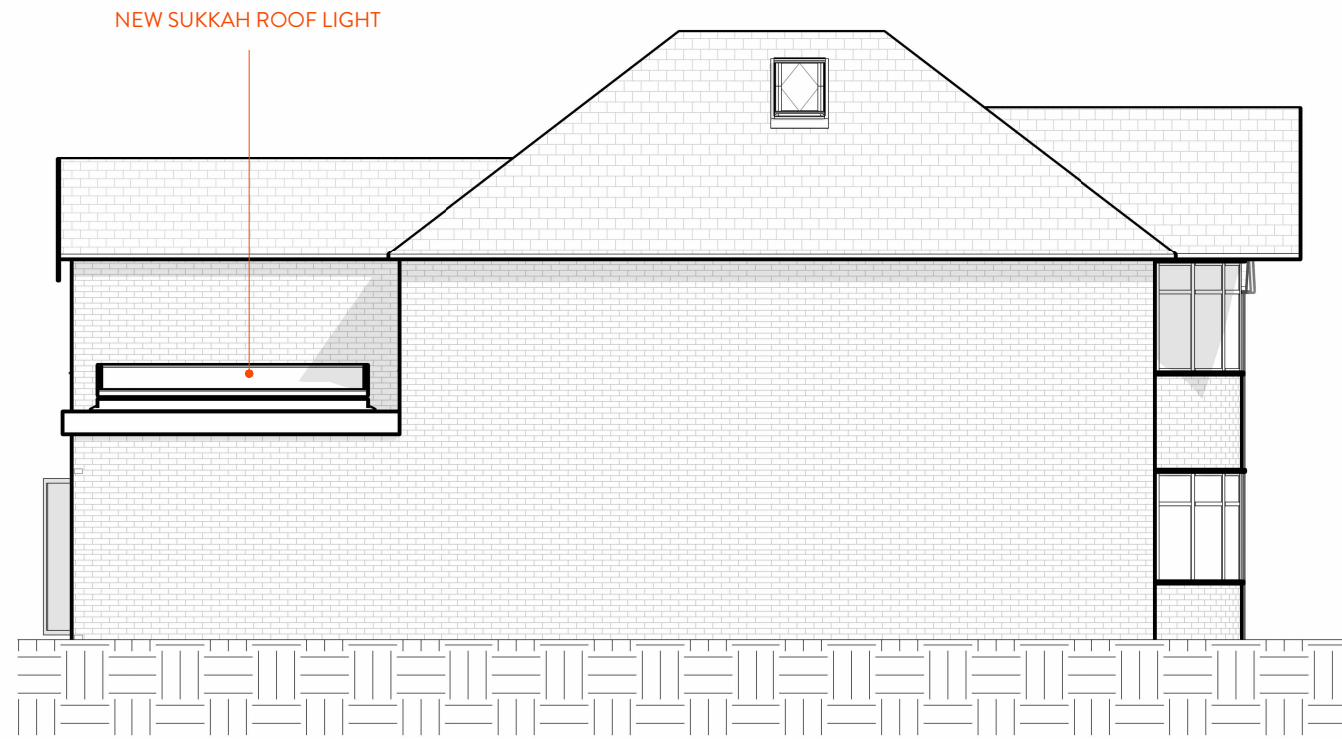


3 East - Proposed
1 : 100

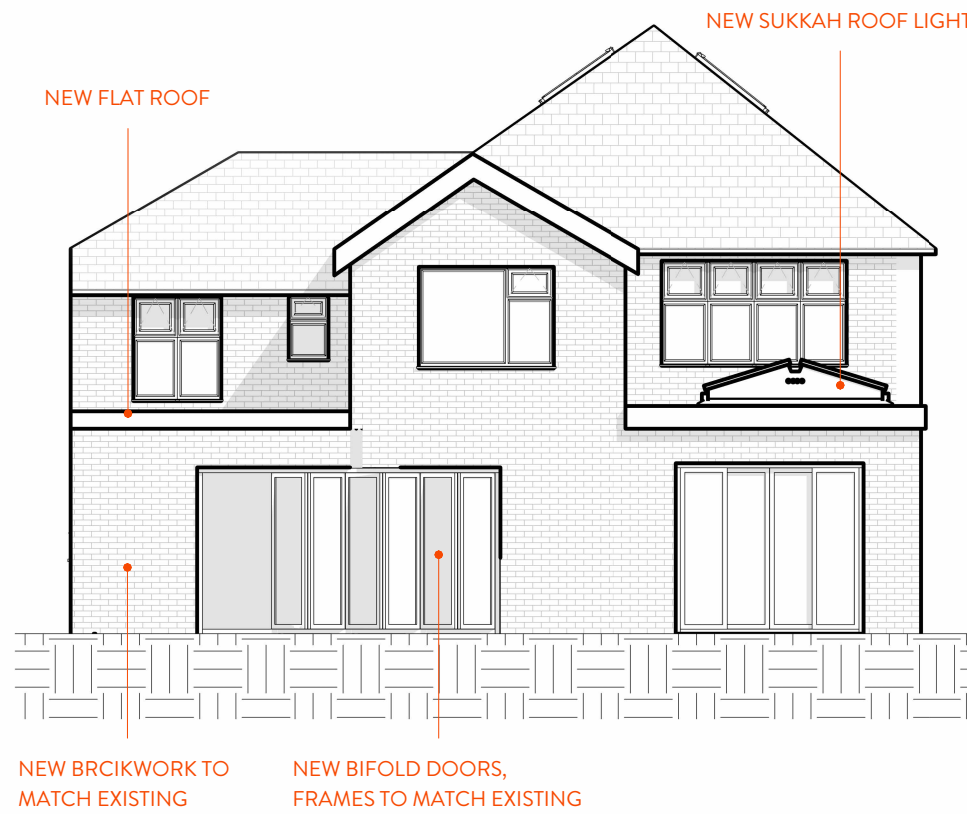


5 South - Proposed
1 : 100




4 North - Proposed
1 : 100

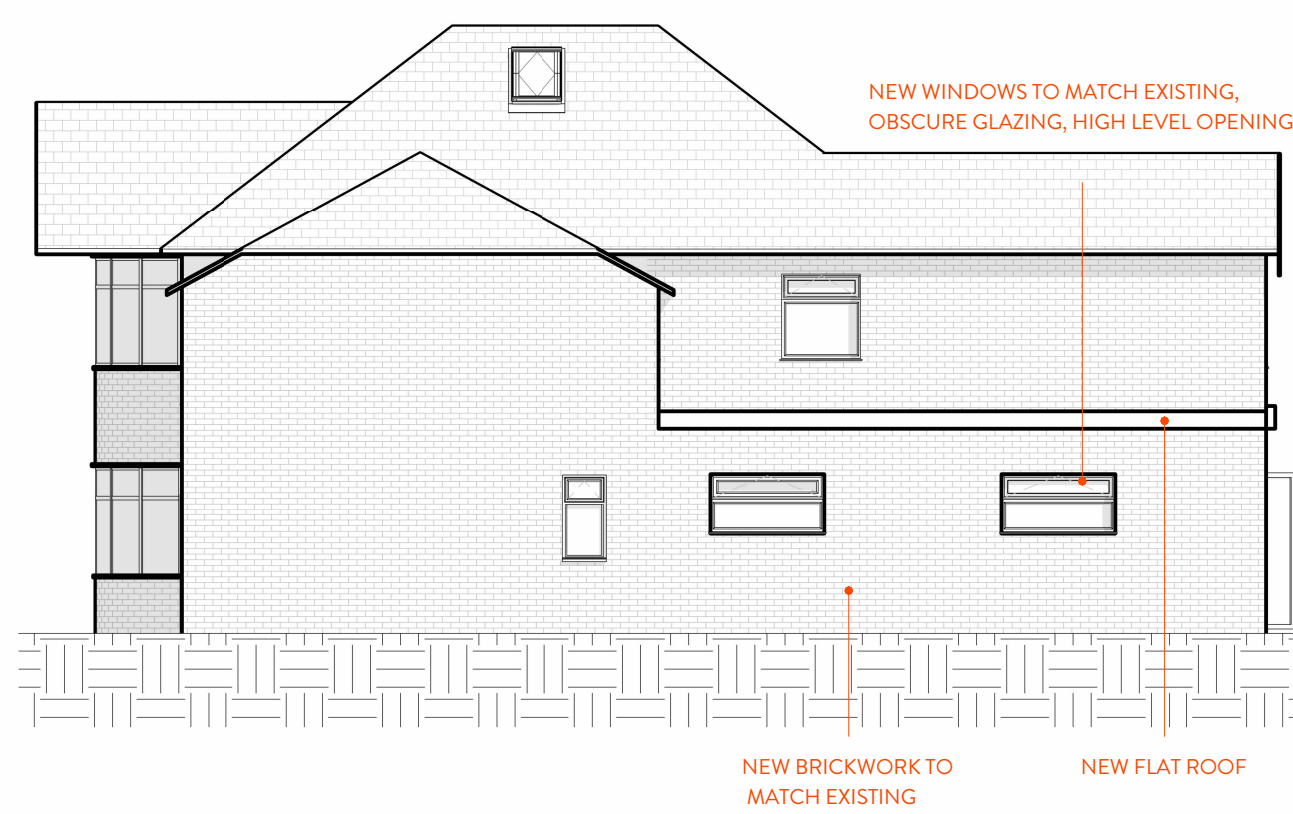

6 West - Proposed
1 : 100

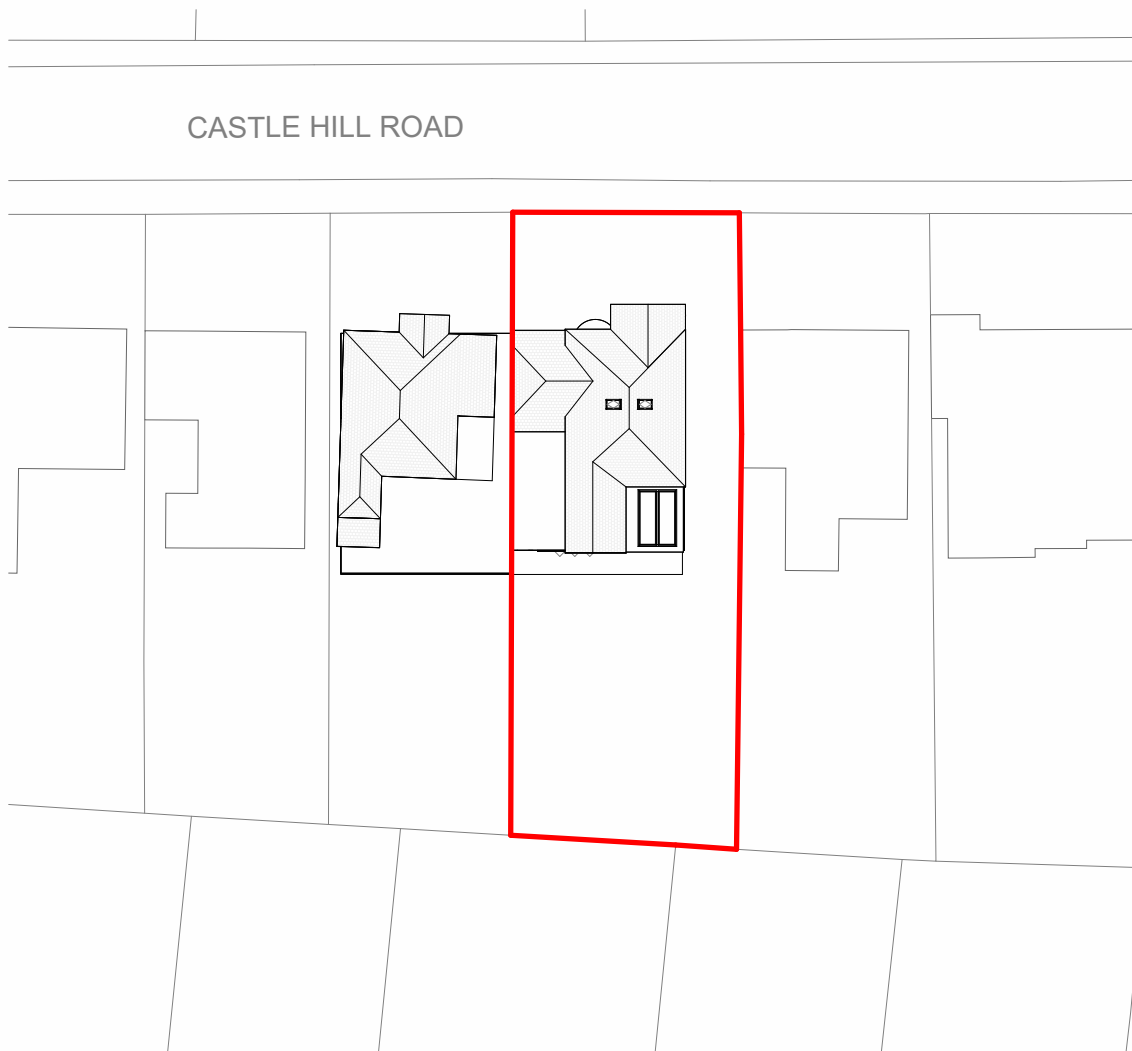

7 Block Plan - Proposed
1 : 500

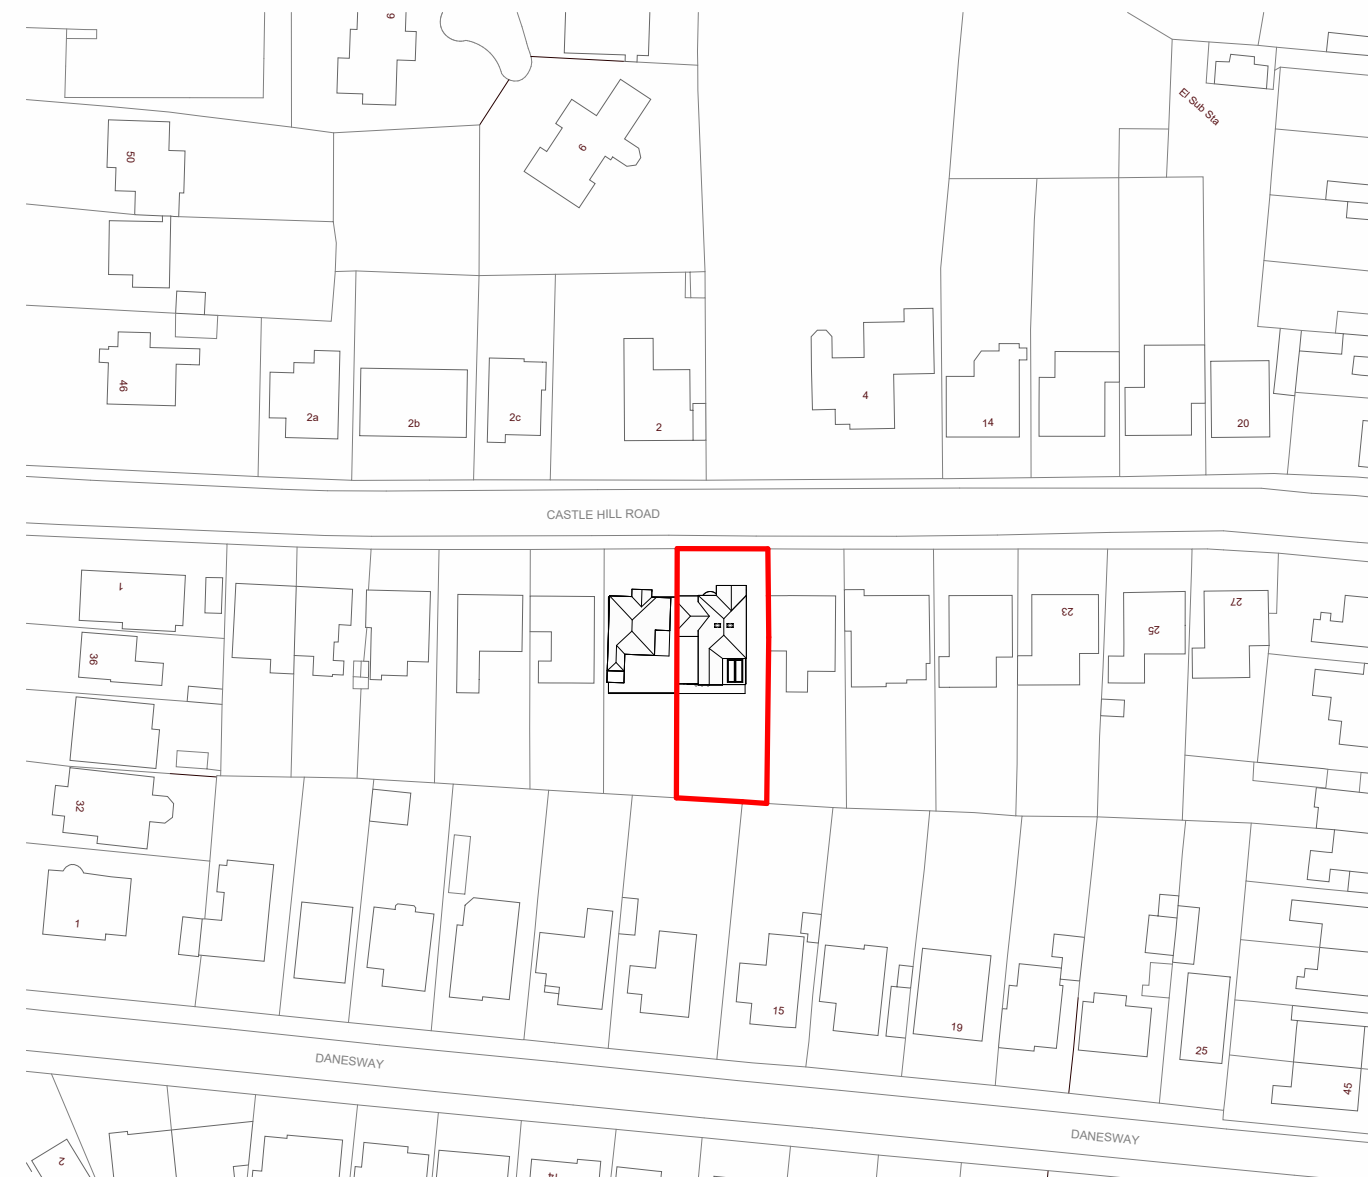

© Crown Copyright and database rights 2021 OS 100047474.
RED LINE INDICATES BOUNDARY

8 Site - Proposed
1 : 1250

Project No.	JC_112
10 0 10 20 30 40 50	
SCALE 1:1250	m
5 0 5 10 15 20 25	
SCALE 1:500	m
1 0 1 2 3 4 5	
SCALE 1:100	m

ISSUED FOR
PLANNING

REV	DETAILS	DATE
PL1	Issued for planning	15 03 22

Planning Notes:

Project North:

DRAWN BY: Author CHKD BY: JC
SCALE: As indicated DATE: 14 03 22

DRAWING TITLE:

PROPOSED GA
PLANS AND
ELEVATIONS

A1.2

DRAWING No.

NOTES:
THIS DRAWING IS COPYRIGHT AND IS SENT TO YOU IN
CONFIDENCE IT MUST NOT BE COPIED, USED OR DISCLOSED
IN WHOLE OR IN PART TO THIRD PARTIES WITHOUT OUR
WRITTEN PERMISSION. IT REMAINS THE PROPERTY OF JC
DESIGN GROUP AND MUST BE RETURNED ON REQUEST.